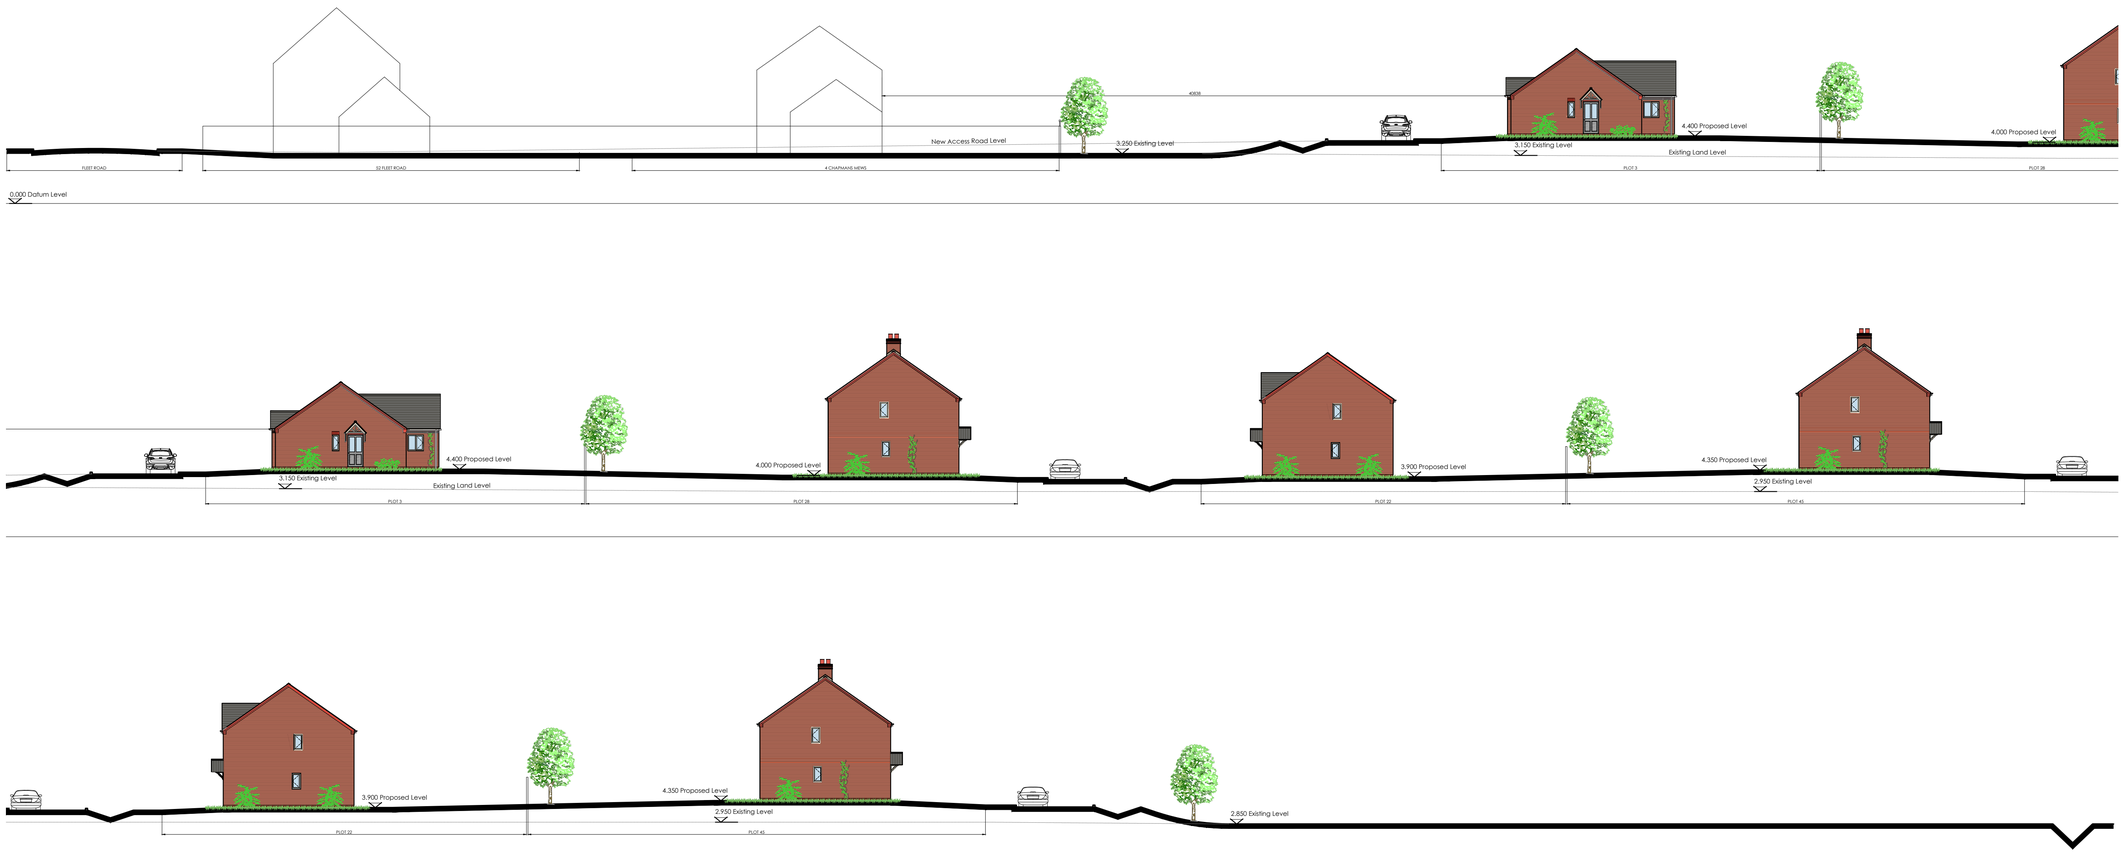

Proposed Site Section A

0 2.5m 5m 7.5m 10m 1:200

Printed or electronic copies of this drawing can be scaled for planning purposes only. Any discrepancies with this drawing to be reported and clarified prior to commencing work on site, if in doubt - Ask.
Corporate Architecture Ltd accept no responsibility for works not undertaken fully in accordance with this drawing and relevant specifications.
Copyright © Corporate Architecture Limited

North point:

NORTH

Notes:

Revision Log:

Rev:	Description:	By:	Date:
B	Spot levels added to drawing	JAE	Aug 21
A	Site Sections Updated	JAE	July 21

Project:
Proposed Development at
Fleet Road
Holbeach

Client:
Kaplan Property Group

Scale: 0 2.5m 5m 7.5m 10m 1:200

Drawn by:	Checked:	Date:	Paper Size:
JAE	JAE	Feb 21	A1

Drawing Title:
Proposed Site Section A

Drawing Status:
PLANNING ISSUE

Drawing Number:	Revision Number:
4883/KP/19/006	B

CORPORATE ARCHITECTURE

CORPORATE ARCHITECTURE LIMITED
CHARTERED ARCHITECTS

HEAD OFFICE
Venari House, 1 Trimbush Way,
Market Harborough,
Leicestershire, LE16 7XY
Tel: 01858 467476

office@corporatearchitecture.co.uk
www.corporatearchitecture.co.uk