


All dimensions to be verified on site by Main Contractor before the start of construction. The Contractor shall be responsible for any variations or omissions.

This drawing is to be read with all relevant Architects and Engineer's drawings and other relevant information.


Andrew M Wright Ltd. Registered in England & Wales No. 5559024.

Registered office: 22 Crown Street, Halesworth, Suffolk, Suffolk, IP11 2TL.


LEGEND: DO NOT SCALE

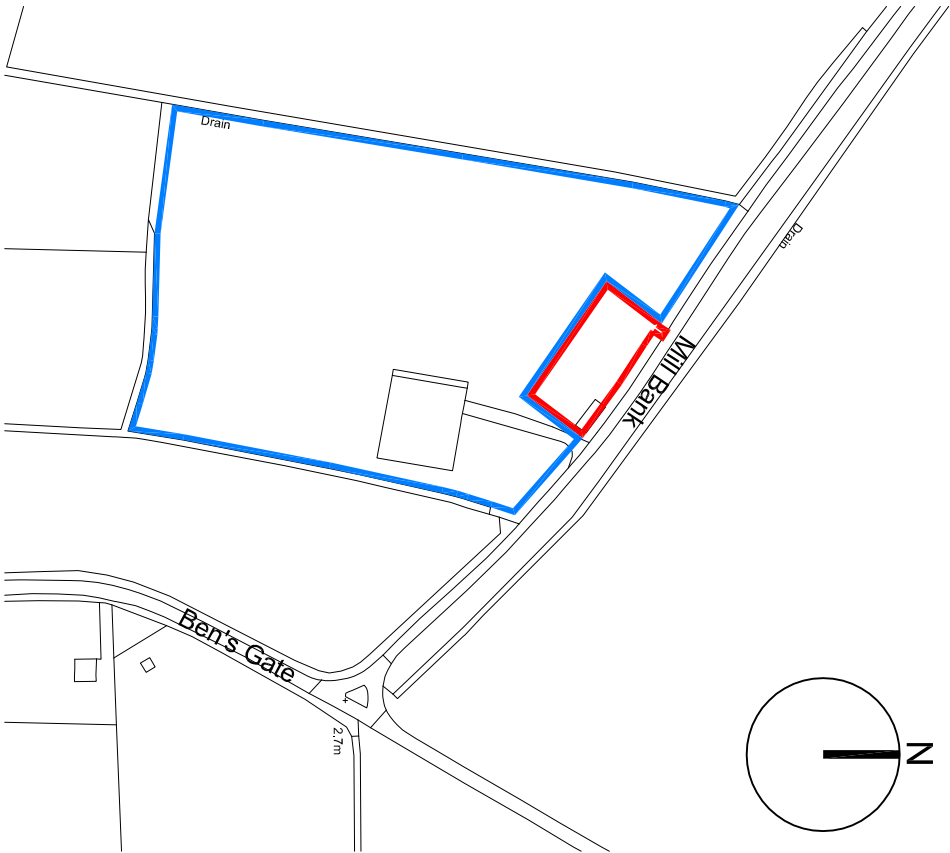

Location Plan (1:2500)

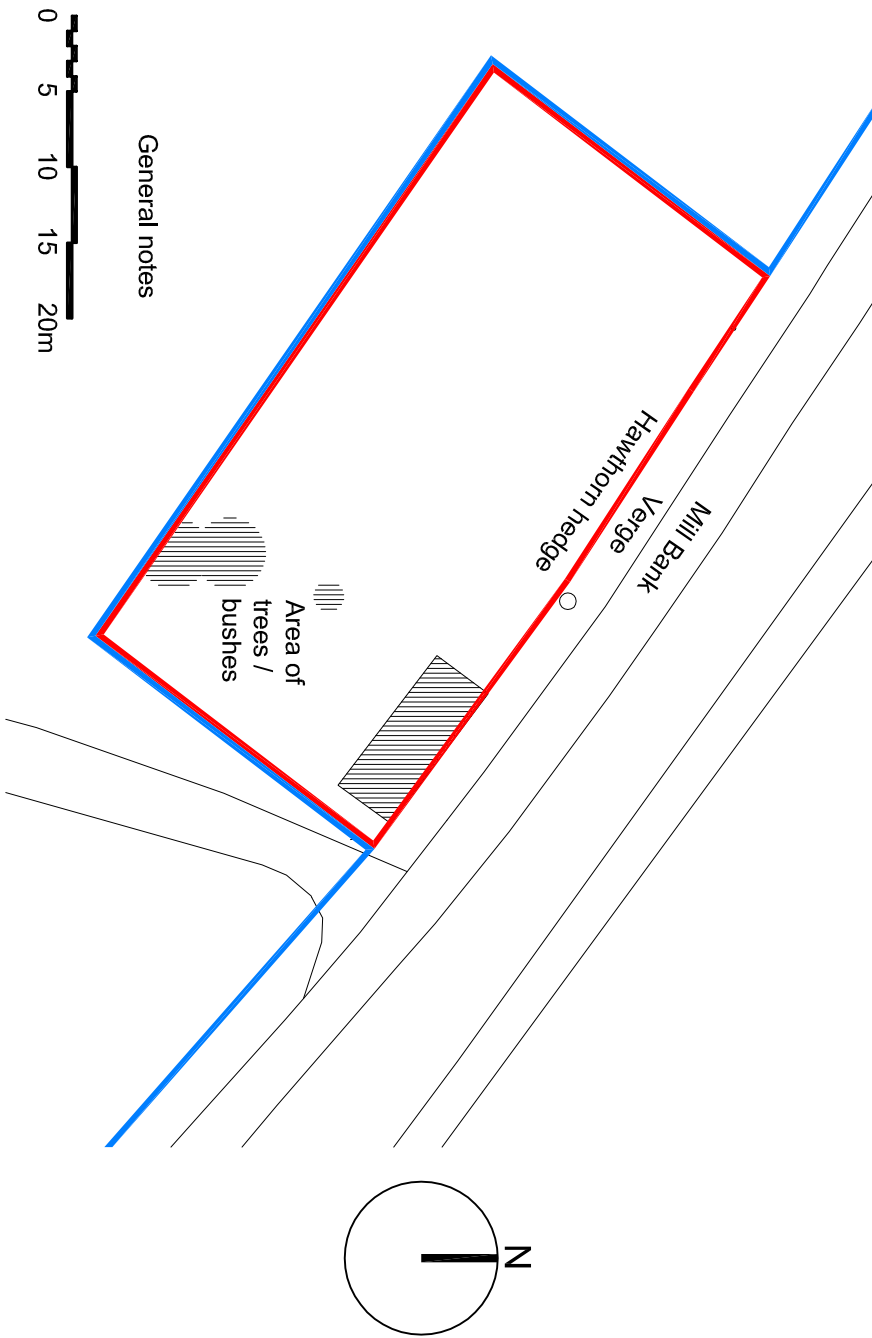

Existing Block Plan (1:500)

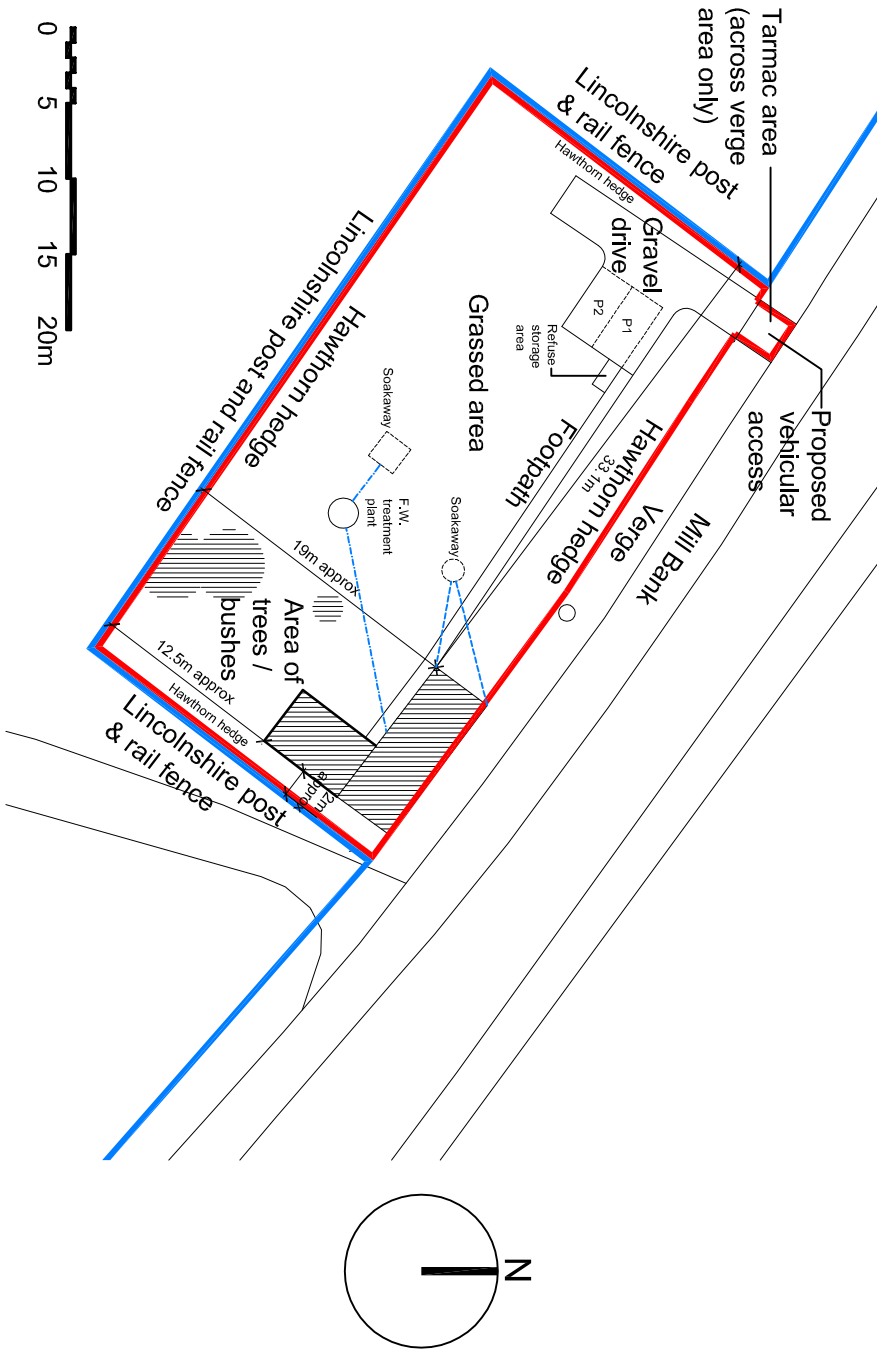

Proposed Block Plan (1:500)

Project: Barn at Mill Bank, Halesworth, Suffolk, IP11 2TL			
Telephone: 01468 546573 Mobile: 07940 914778			
Drawing Title: Location Plan & Block Plans			
Client: Mr P Busby			
Drawn: AMW			
Checked: AMW			
Date: 01.07.22			
Scale: As shown			
Page: A3			
Job No.: 022106			
Stage: PD201			
Planning			
Revision: P1			