



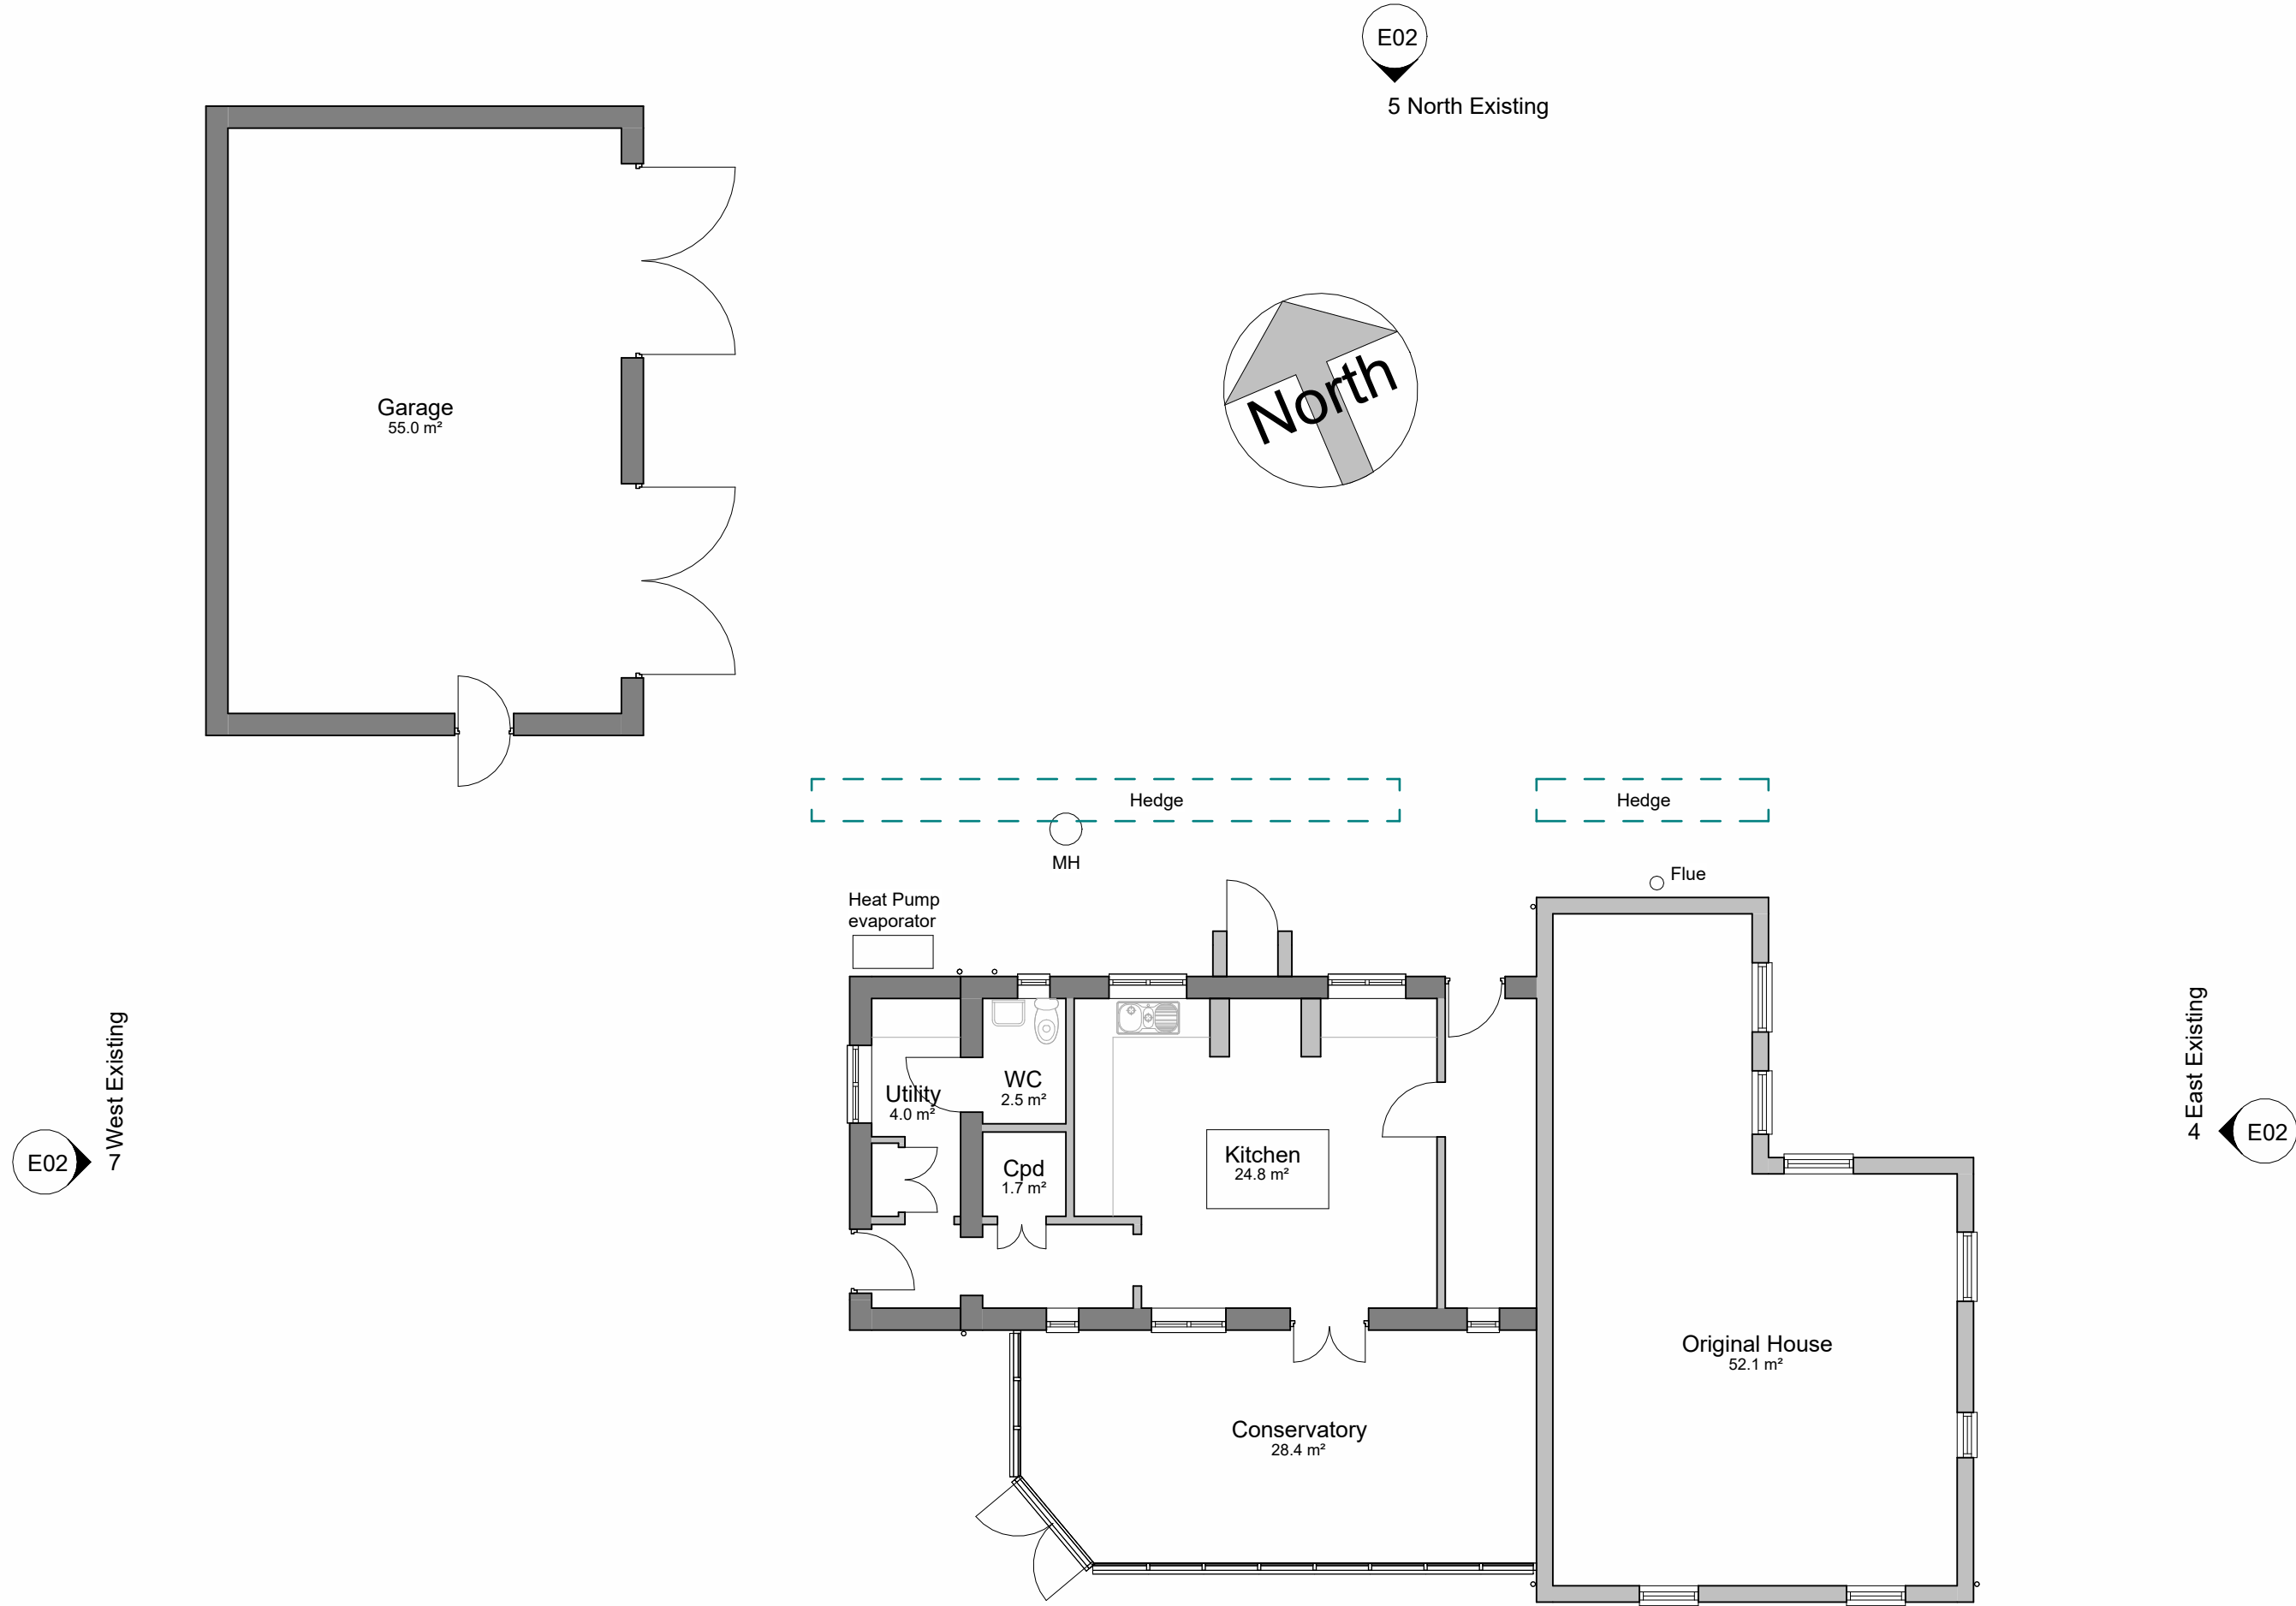

Existing Ground Floor
1 : 100

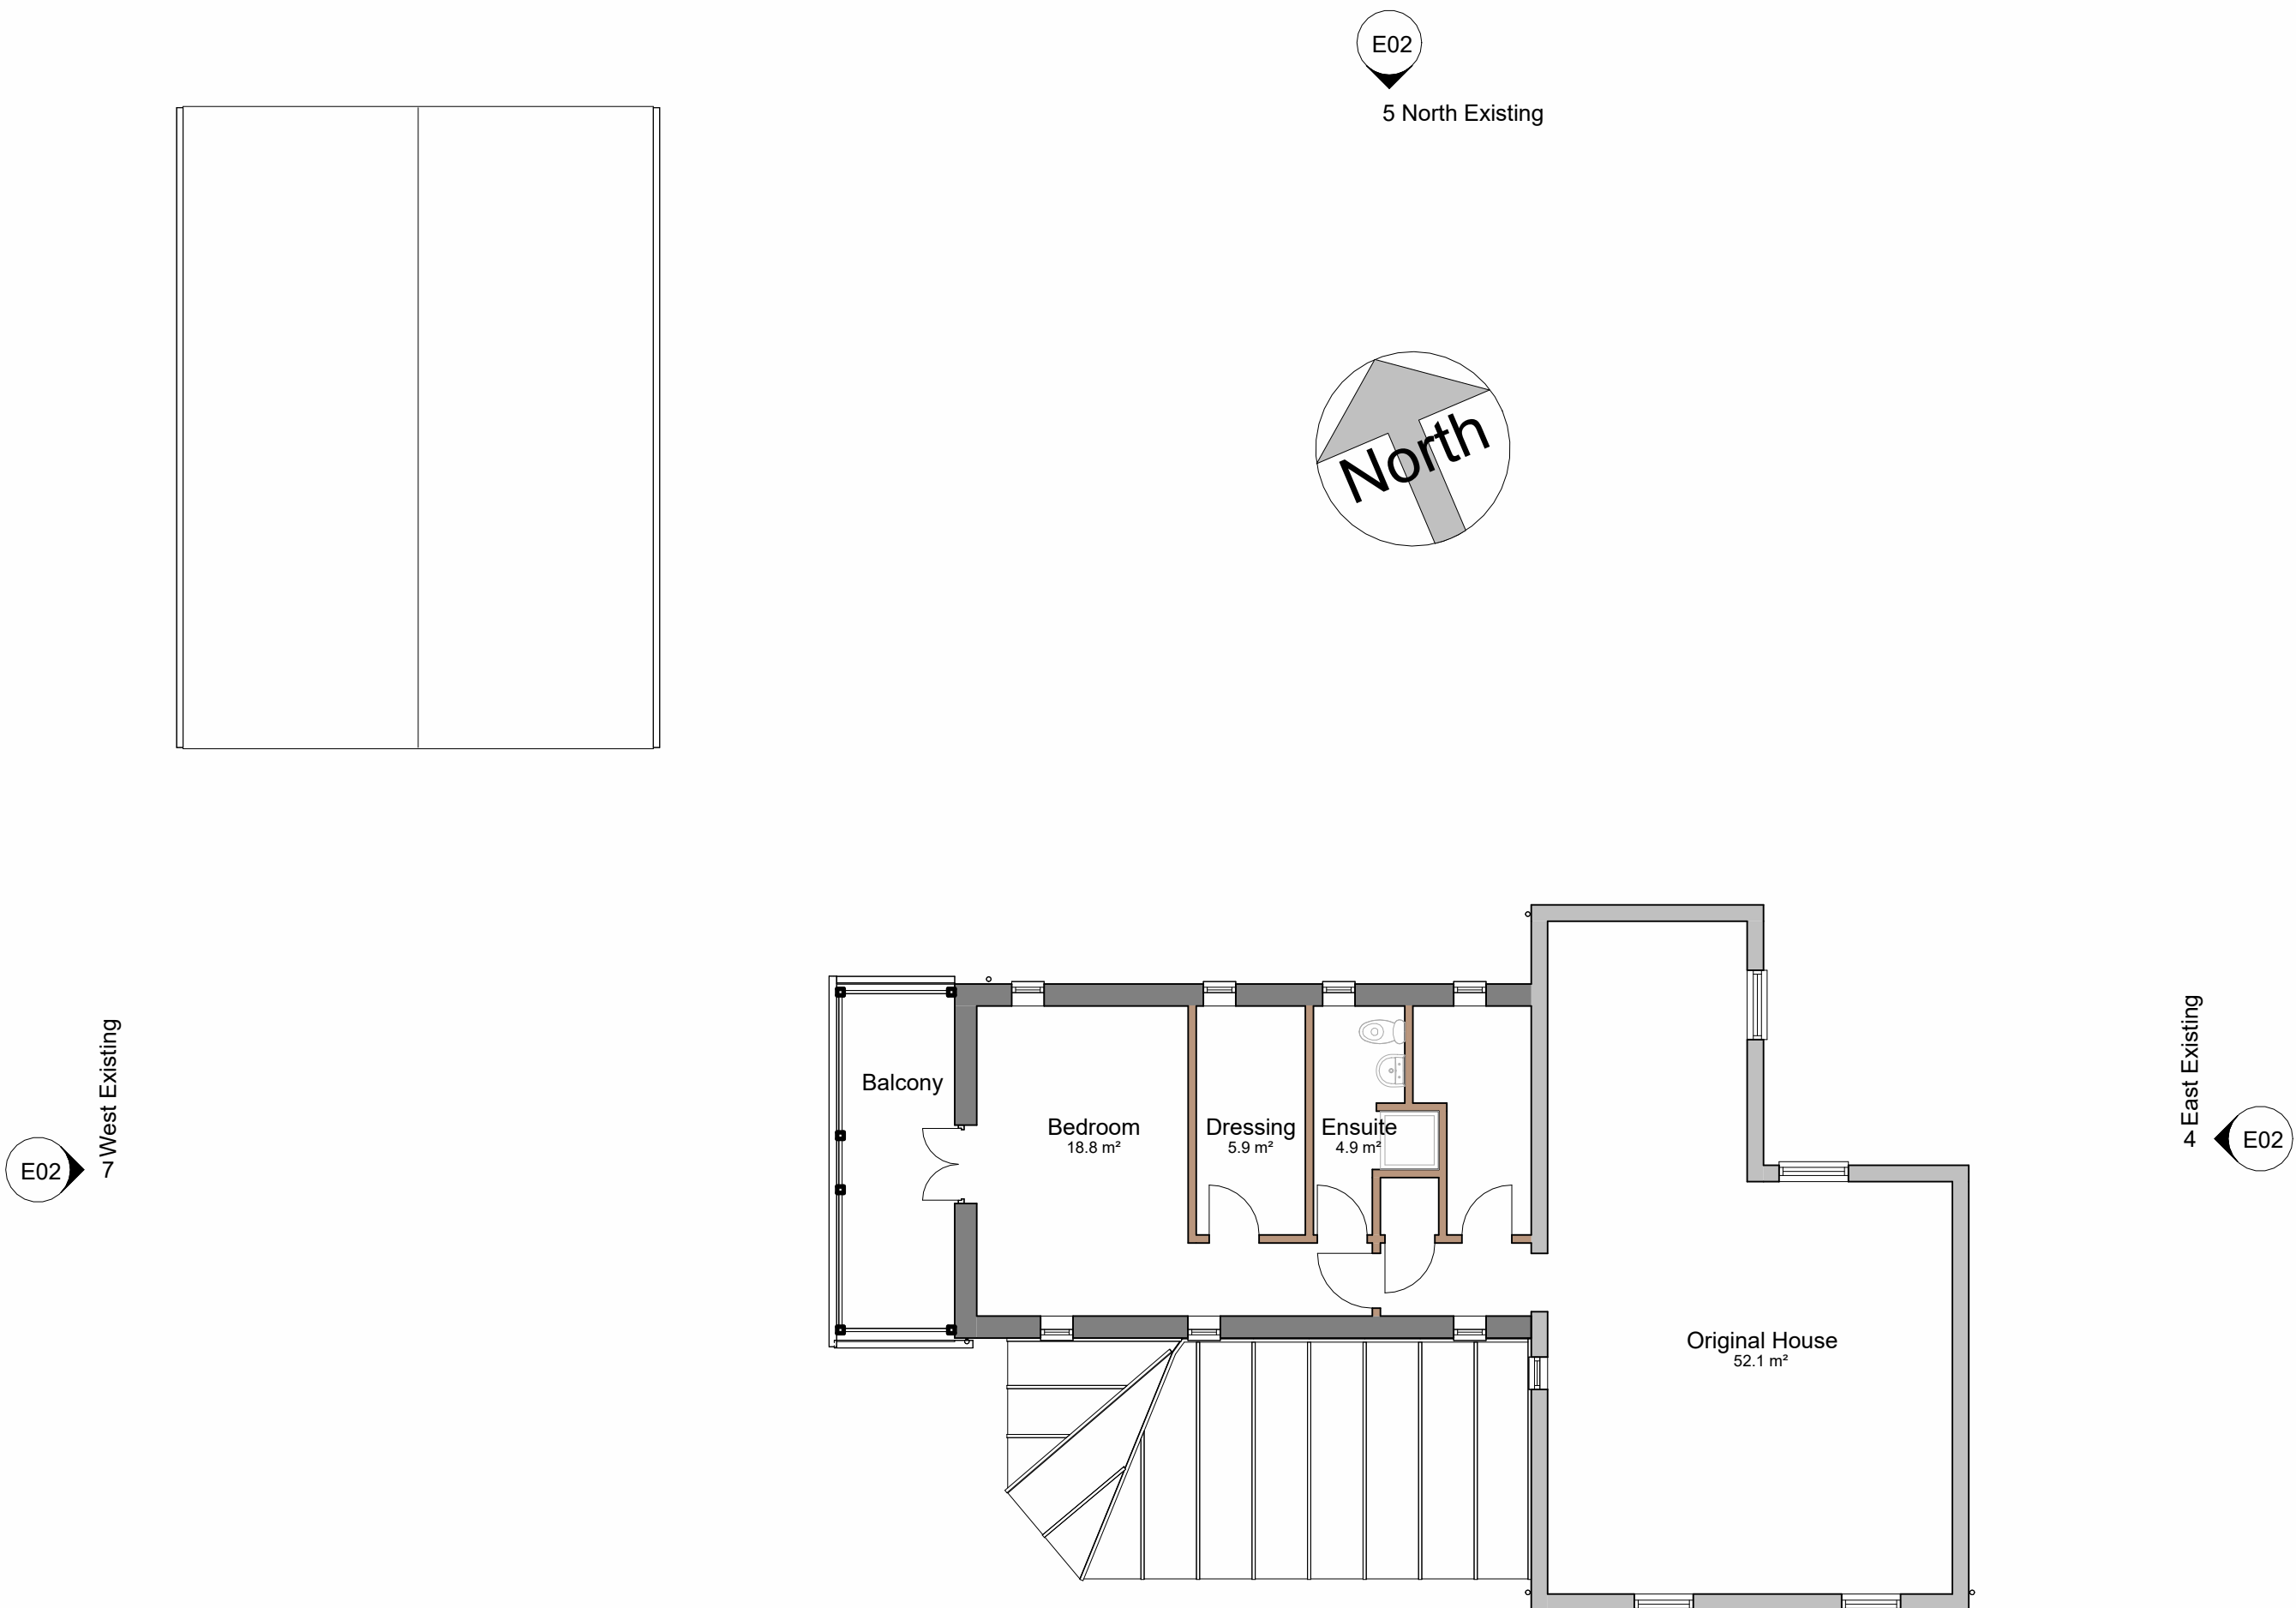


Existing First Floor
1 : 100



East Existing
1 : 100



North Existing
1 : 100

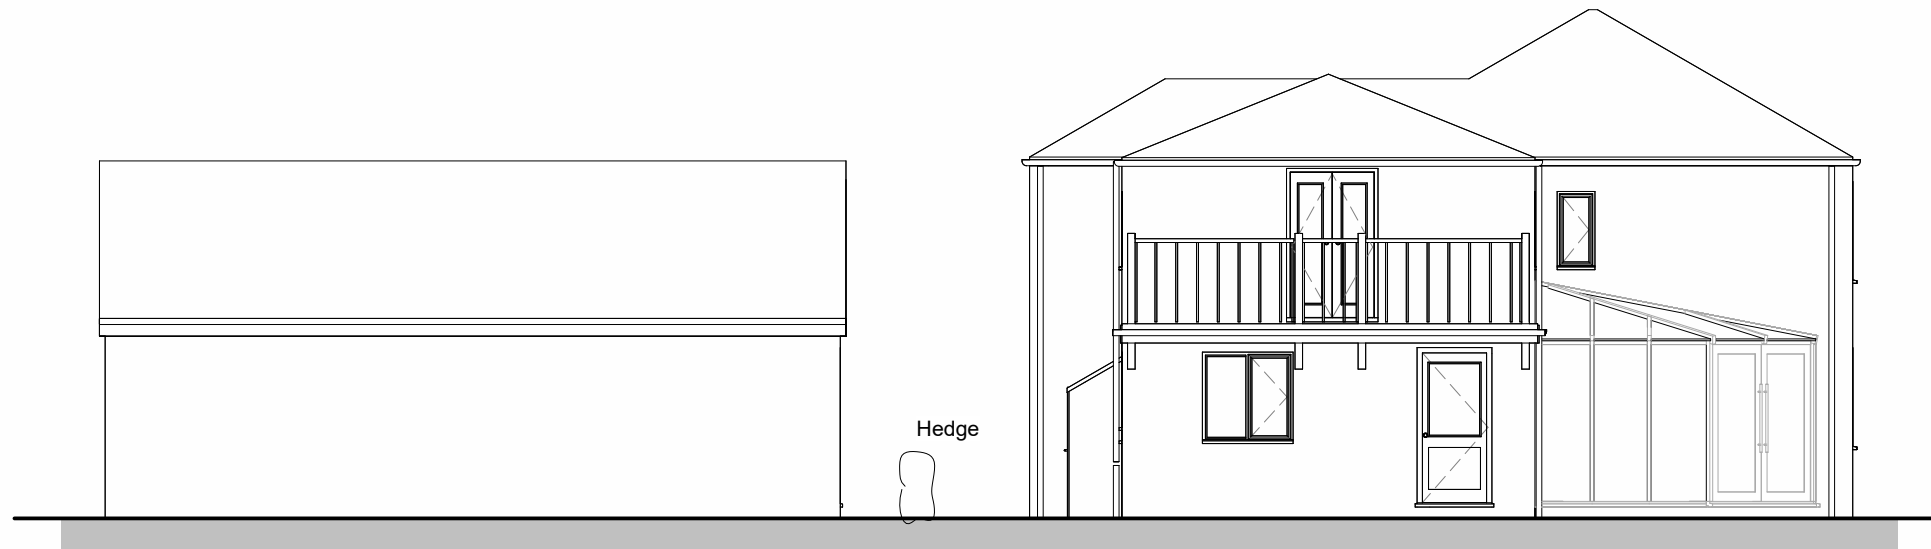

West Existing
1 : 100



South Existing
1 : 100