


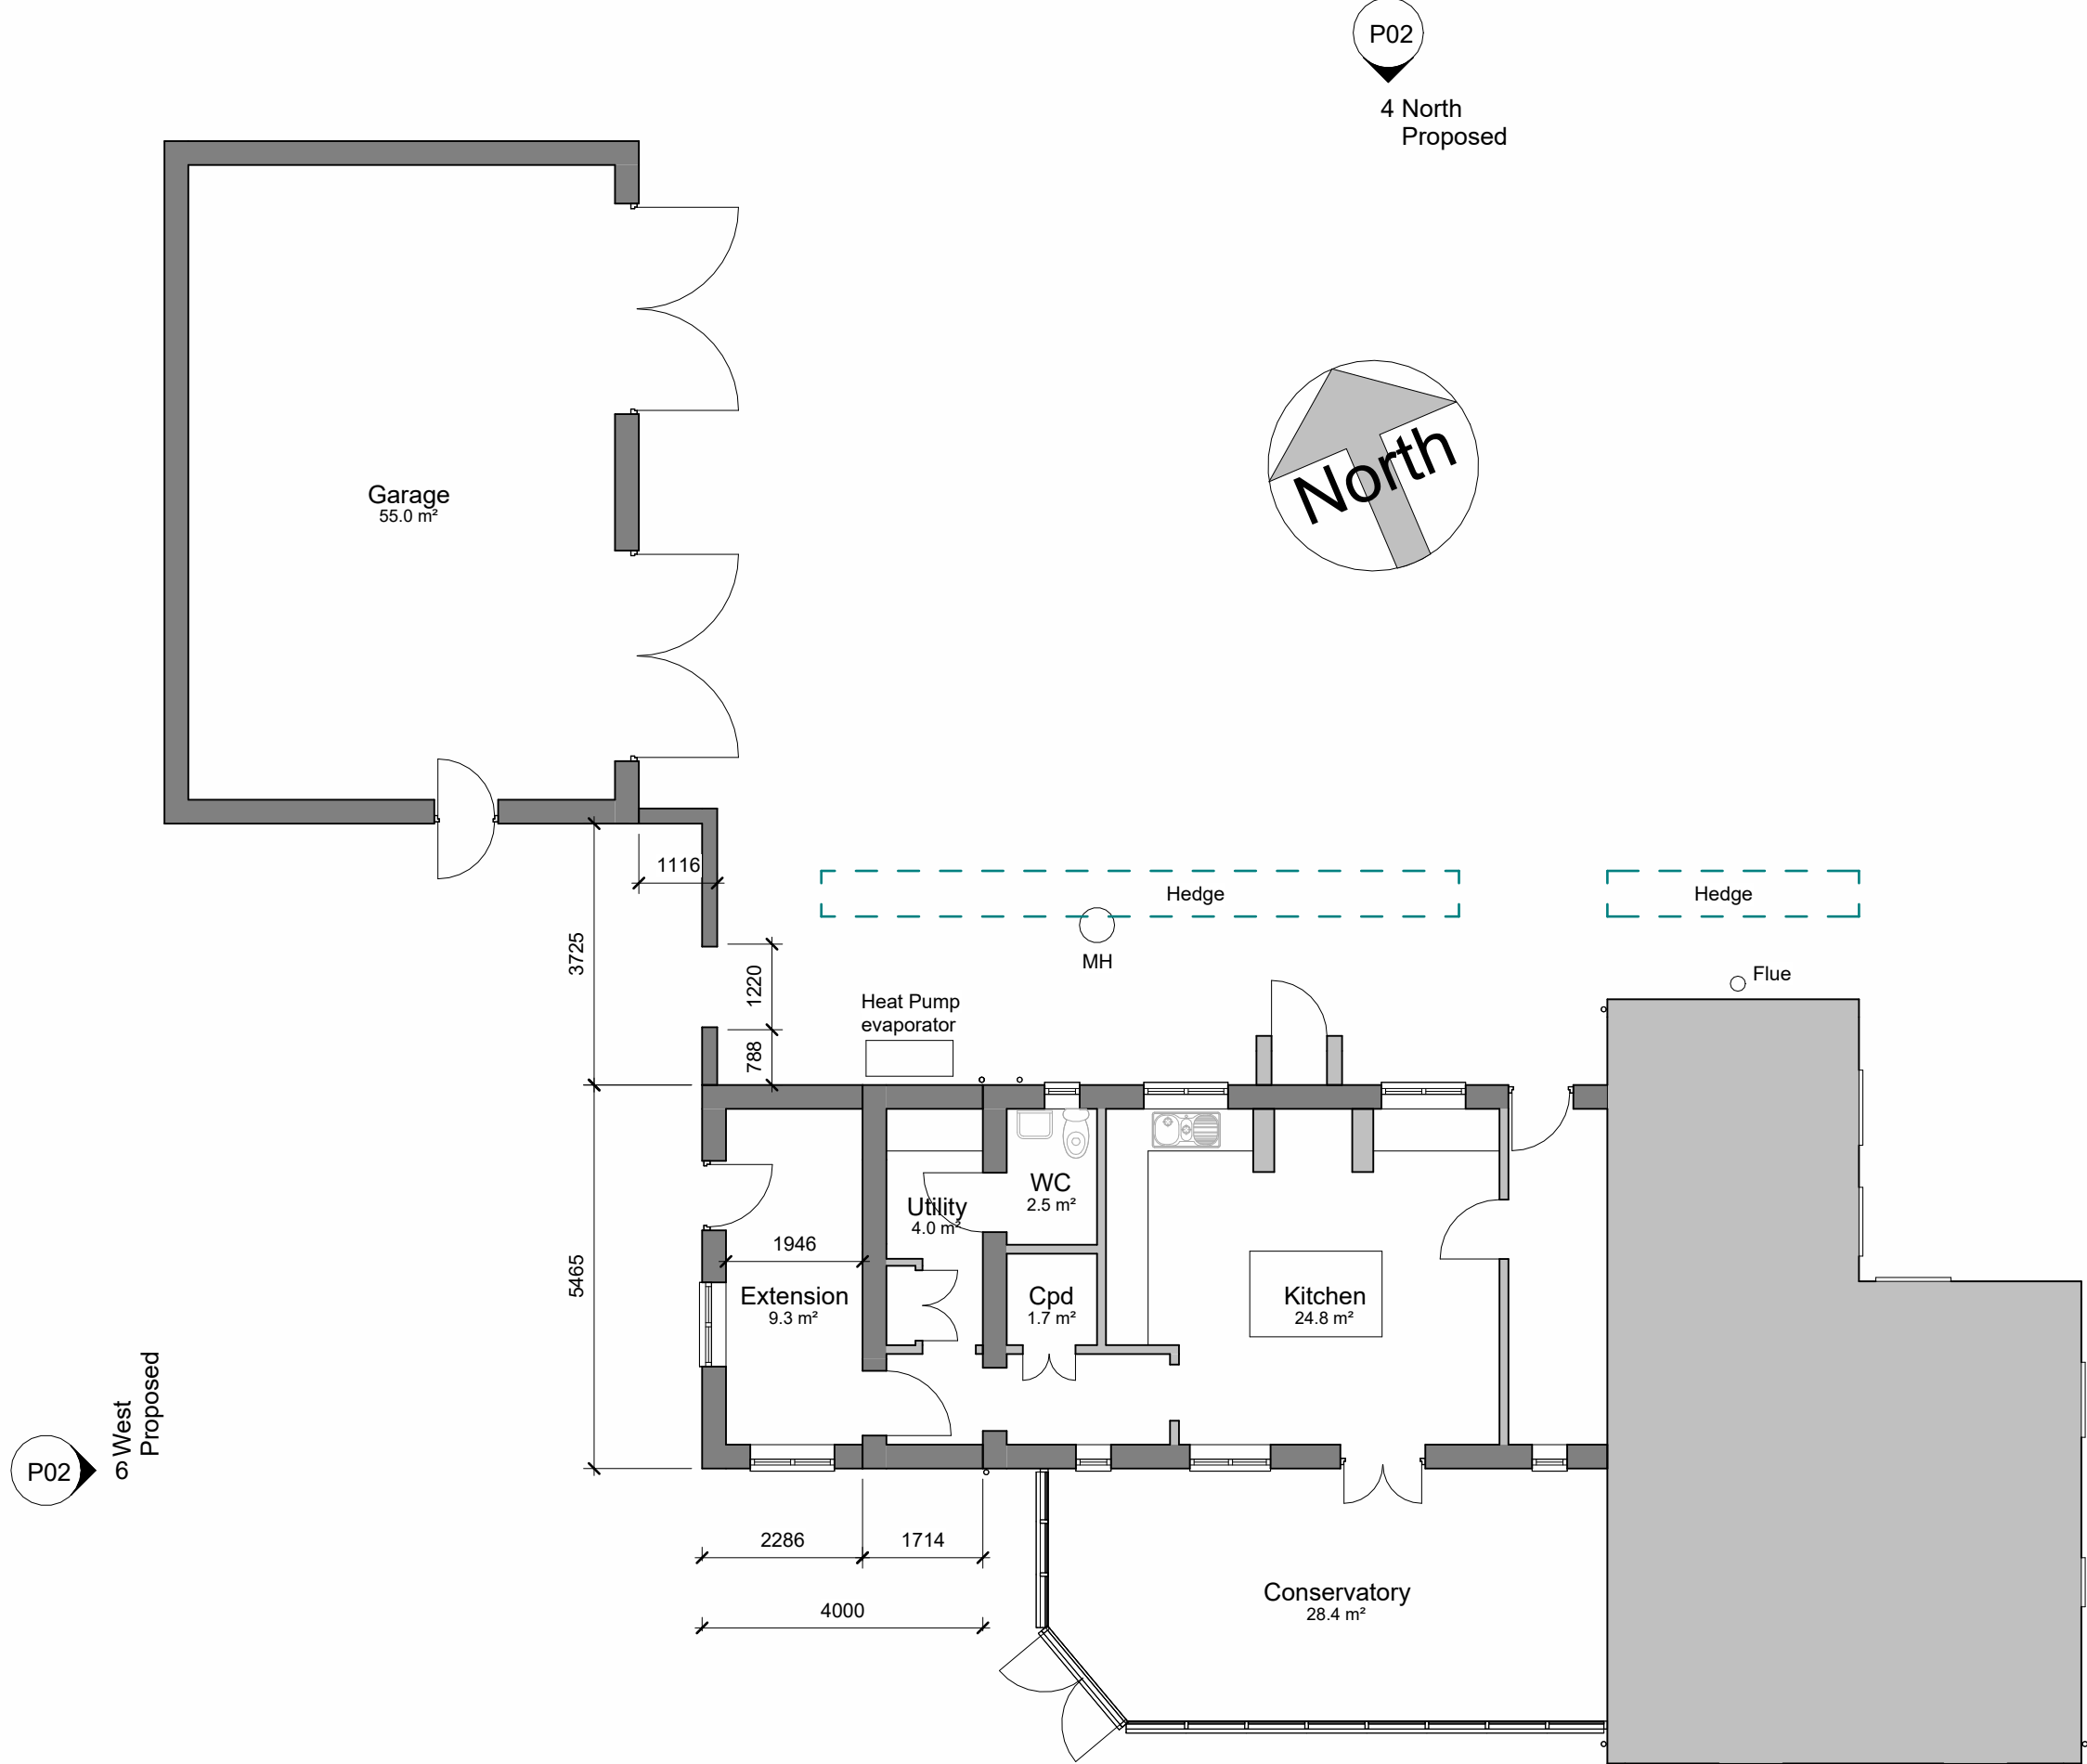


Proposed Ground Floor
1 : 100




East Proposed
1 : 100




West Proposed
1 : 100

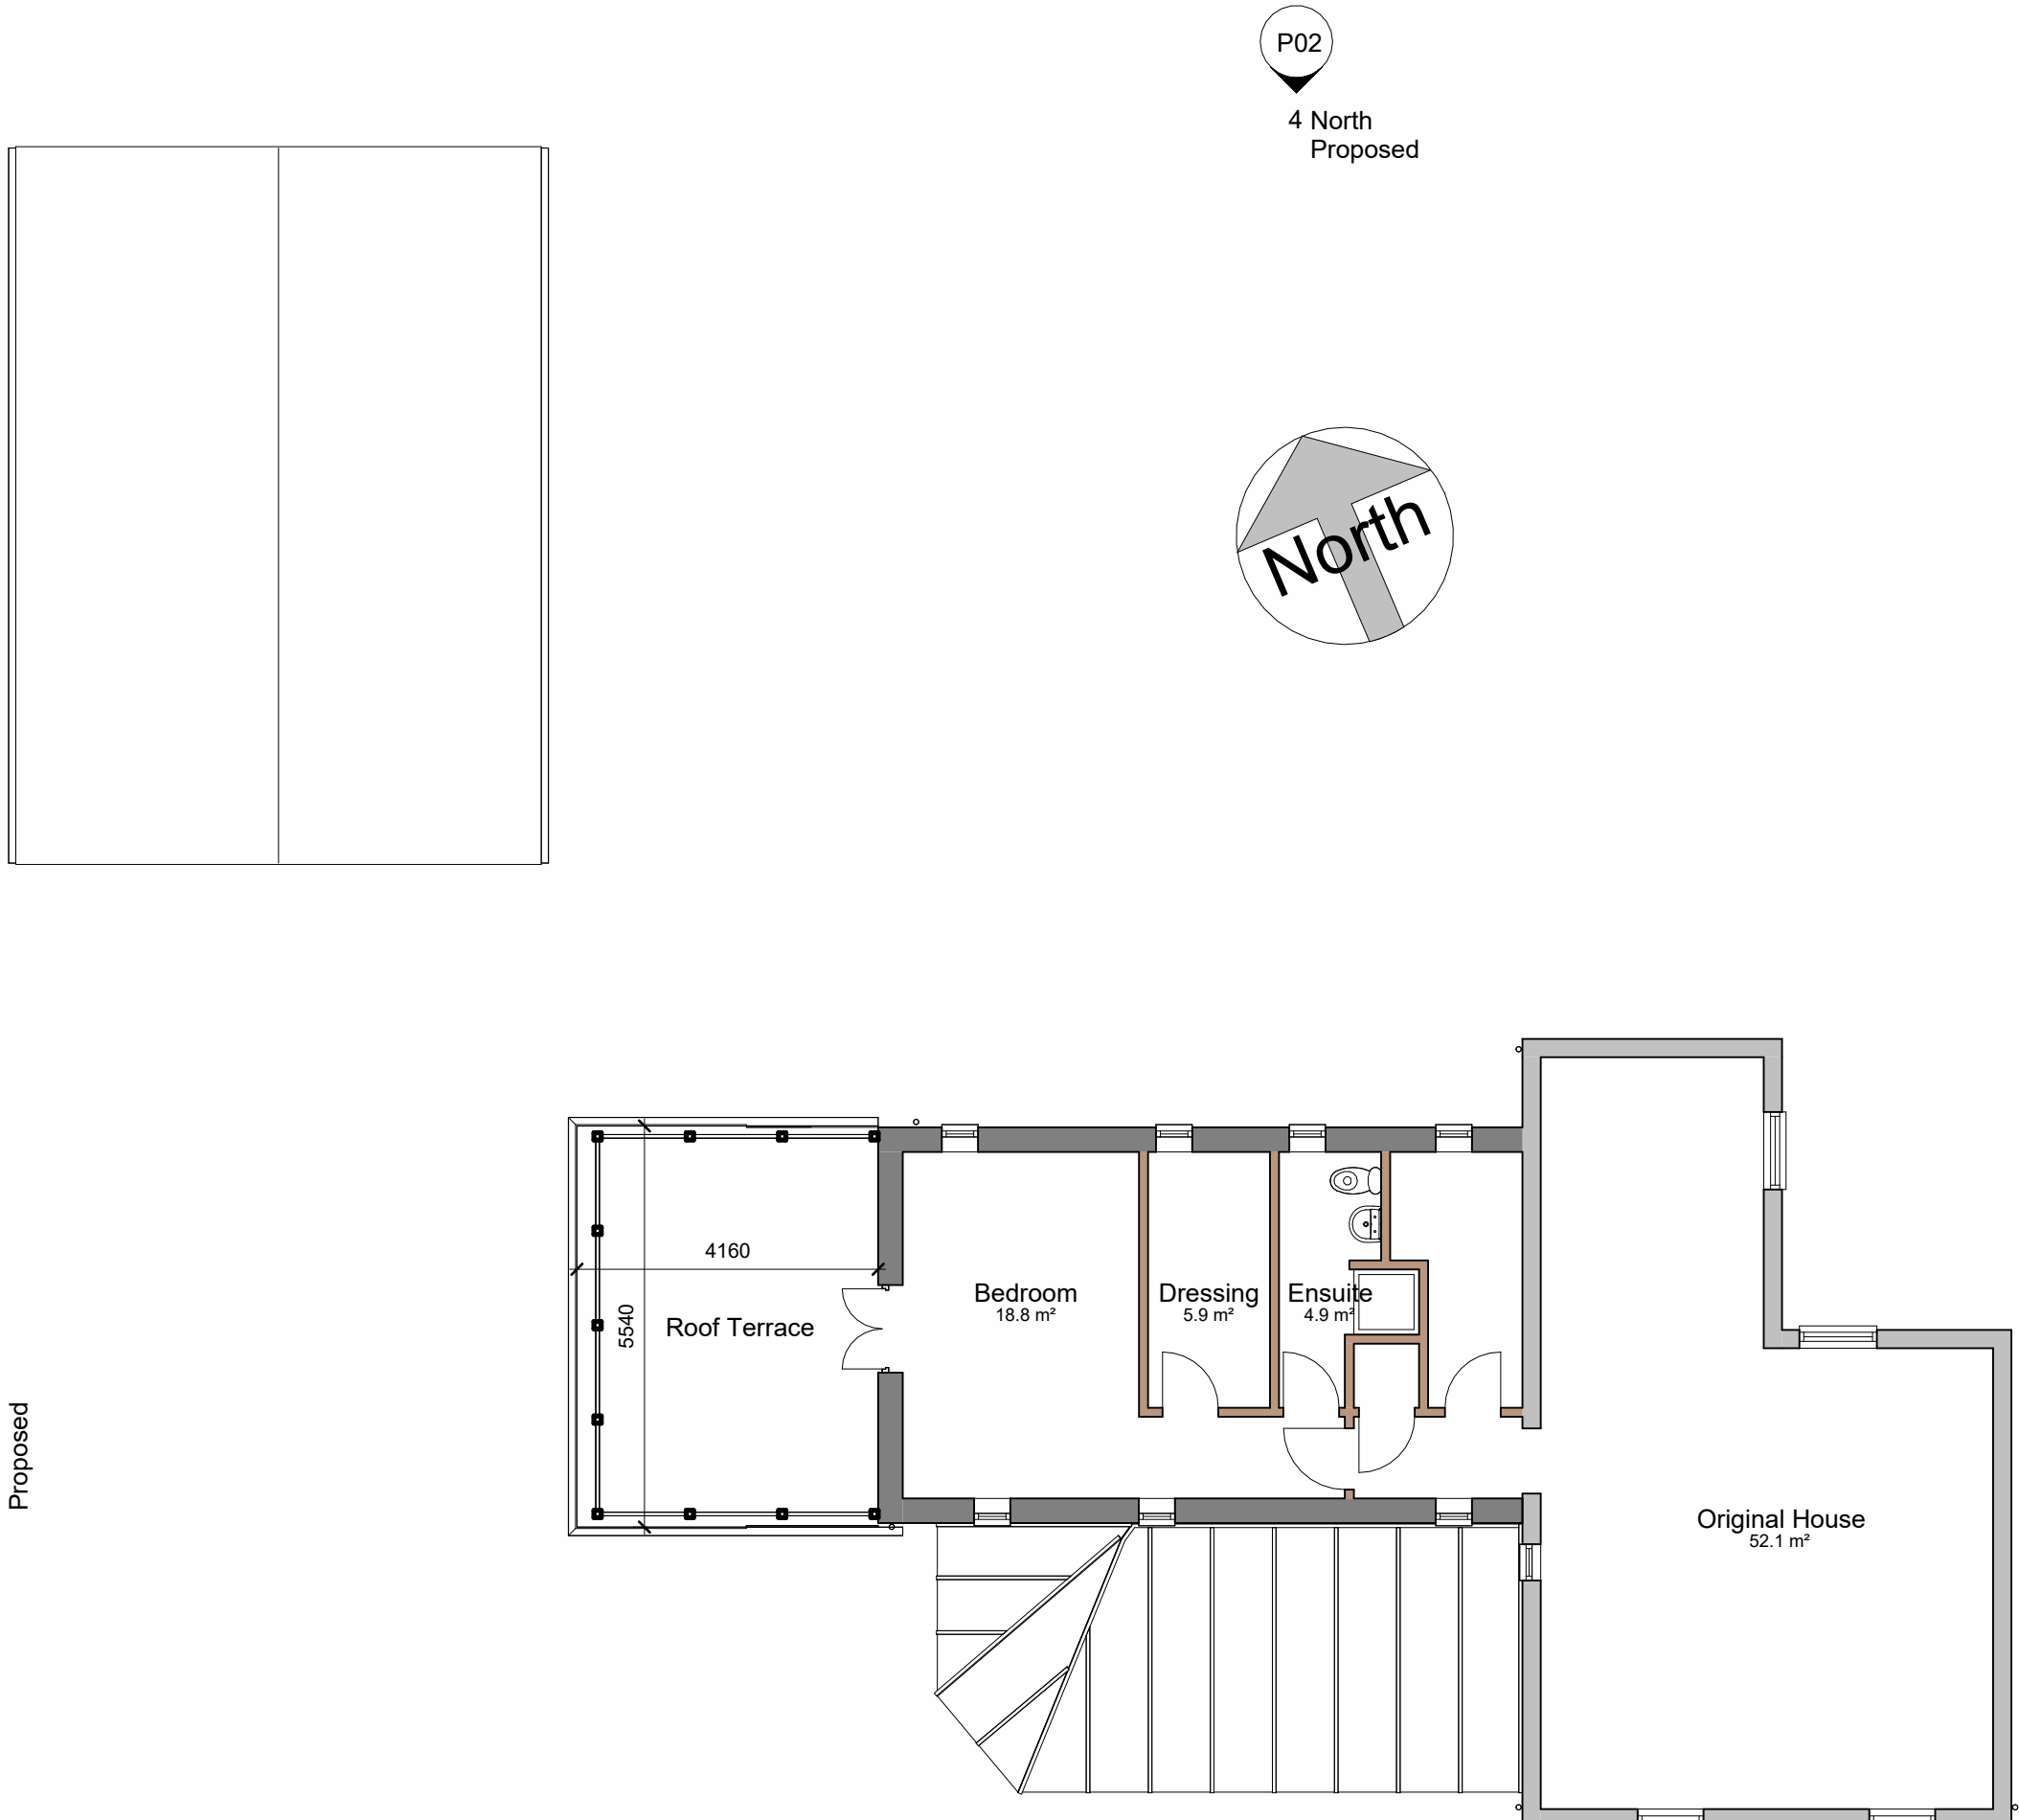

Proposed First Floor
1 : 100

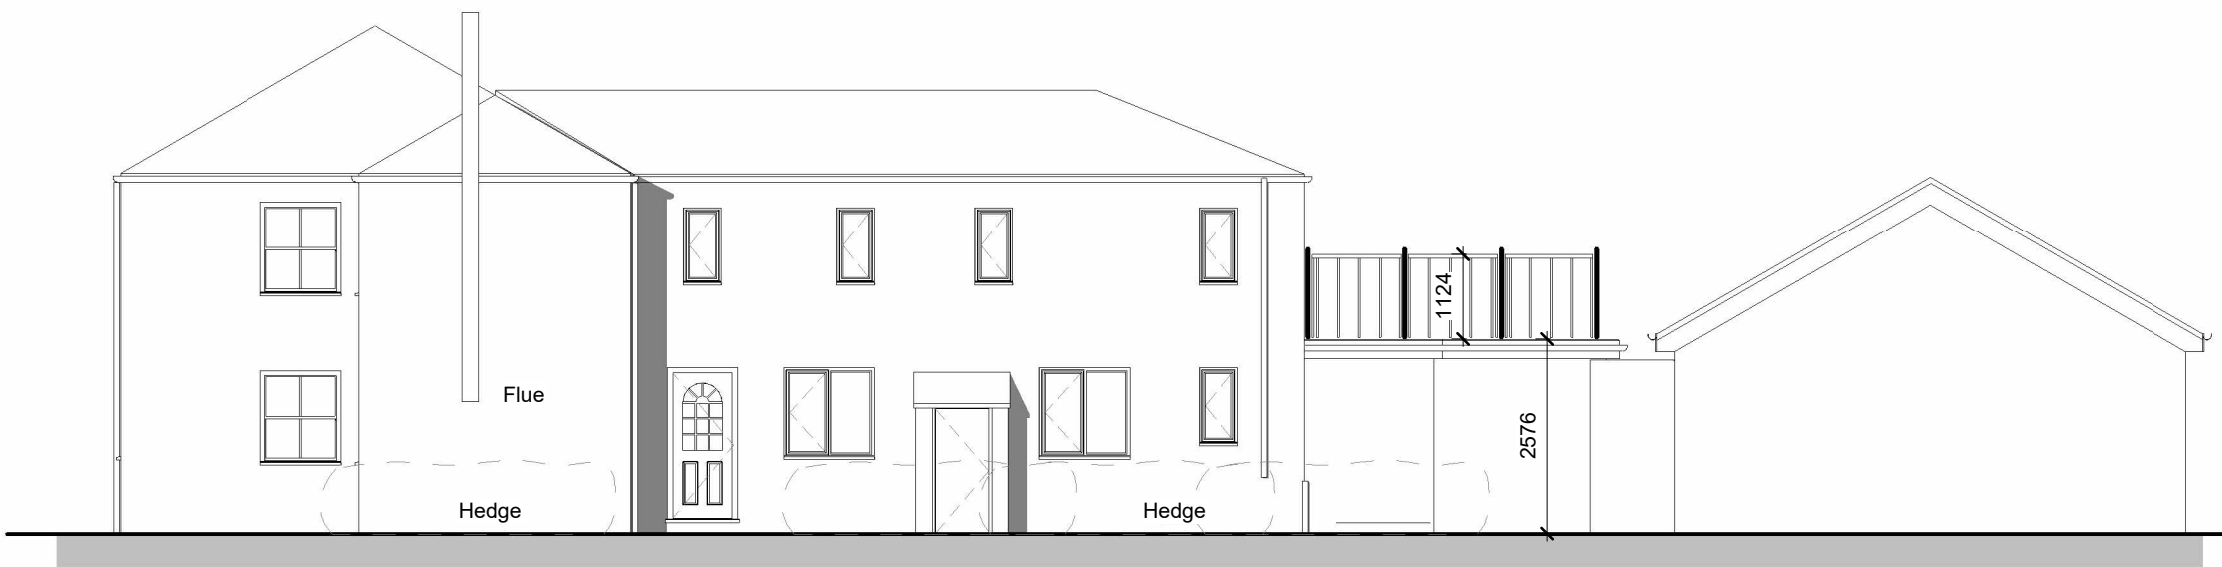

North Proposed
1 : 100

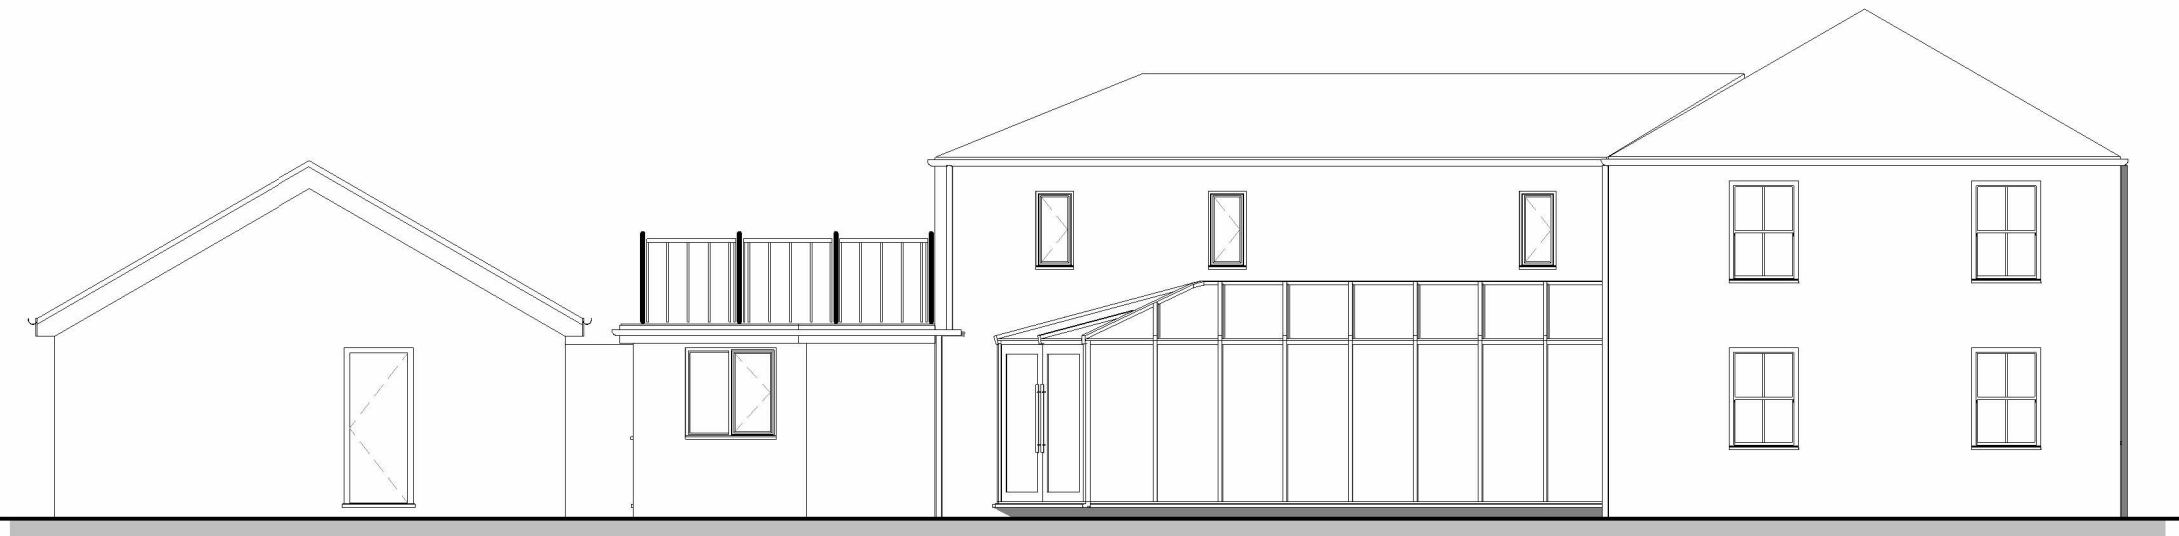

South Proposed
1 : 100

21/06/2022 09:08:09