



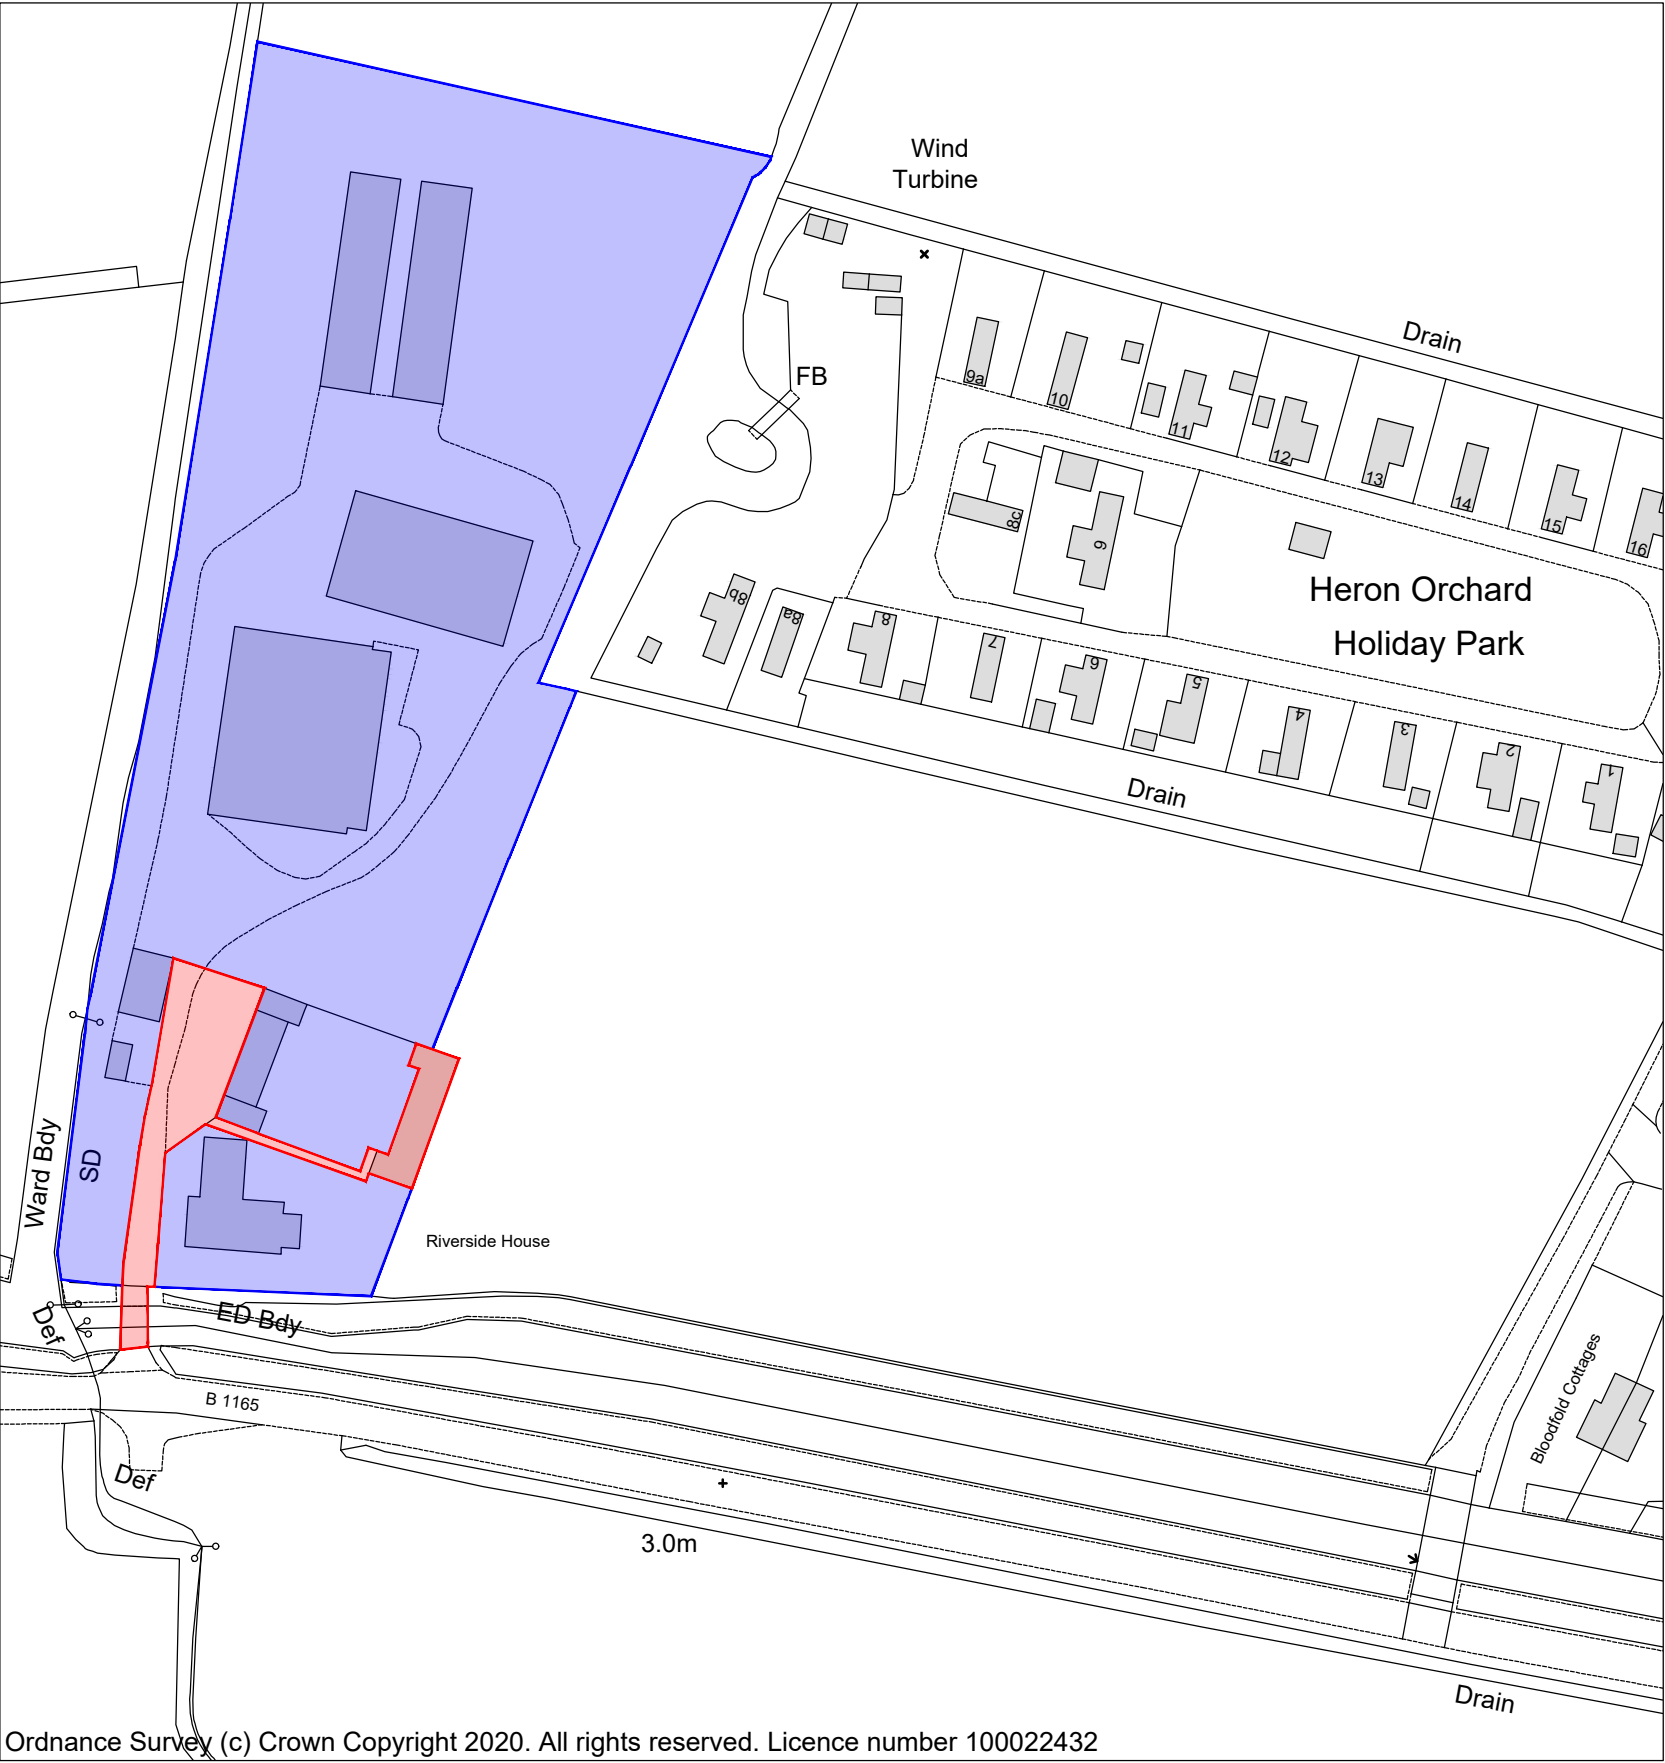

Site Location Plan
Scale 1:1250

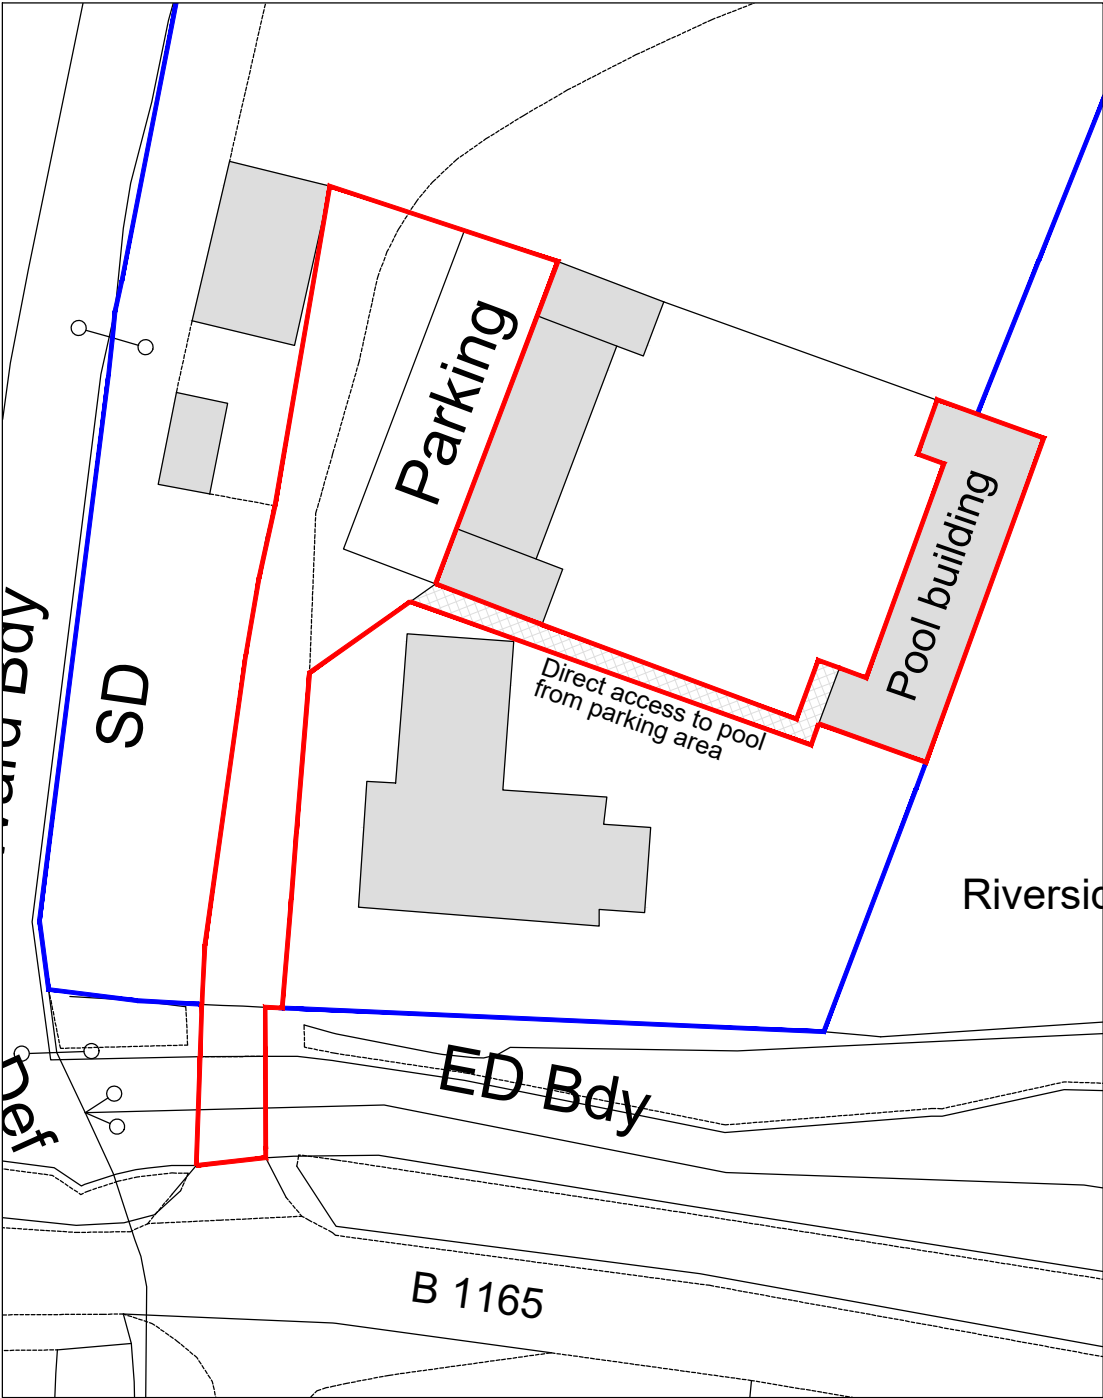

Site Layout Plan
Scale 1:500

PROJECT:		CHANGE OF USE OF RESIDENTIAL POOL BUILDING	
DRAWING:		SITE LOCATION PLAN	
SITE LAYOUT PLAN			
SIZE:	A3	CLIENT:	Mr & Mrs D. Almey
SCALE:	As labelled	DRAWN BY:	JC
DATE:	12/08/2024	CHECKED BY:	CT
SHEET:		0468/24/01A	

NOTES: THIS DRAWING IS THE PROPERTY OF JC ARCHITECTURAL CONSULTANT. NO UNAUTHORIZED COPYING OR REPRODUCTION IN ANY FORM IS PERMITTED WITHOUT OBTAINING PRIOR WRITTEN PERMISSION FROM JC ARCHITECTURAL CONSULTANT. JC ARCHITECTURAL CONSULTANT RESERVES THE RIGHT TO OBTAIN THIS INFORMATION AT ANY TIME.

ALL DIMENSIONS ARE TO BE CONFIRMED ON SITE BY CONTRACTOR. ANY DISCREPANCIES ARE TO BE REPORTED TO JC ARCHITECTURAL CONSULTANT IMMEDIATELY.

THE DESIGN HAS BEEN UNDERTAKEN AS FAR AS POSSIBLE TO AVOID RISKS TO HEALTH AND SAFETY OR TO REDUCE AND CONTROL THE EFFECTS OF ANY UNAVOIDABLE RISKS. ANY RELEVANT INFORMATION REGARDING RISKS WHICH ARE NOT ABLE TO BE ELIMINATED WILL BE INCLUDED WITHIN THE PROJECT HEALTH AND SAFETY FILE.