




Scale Bar 1:250

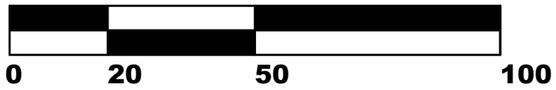


Scale Bar 1:1250

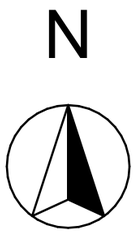

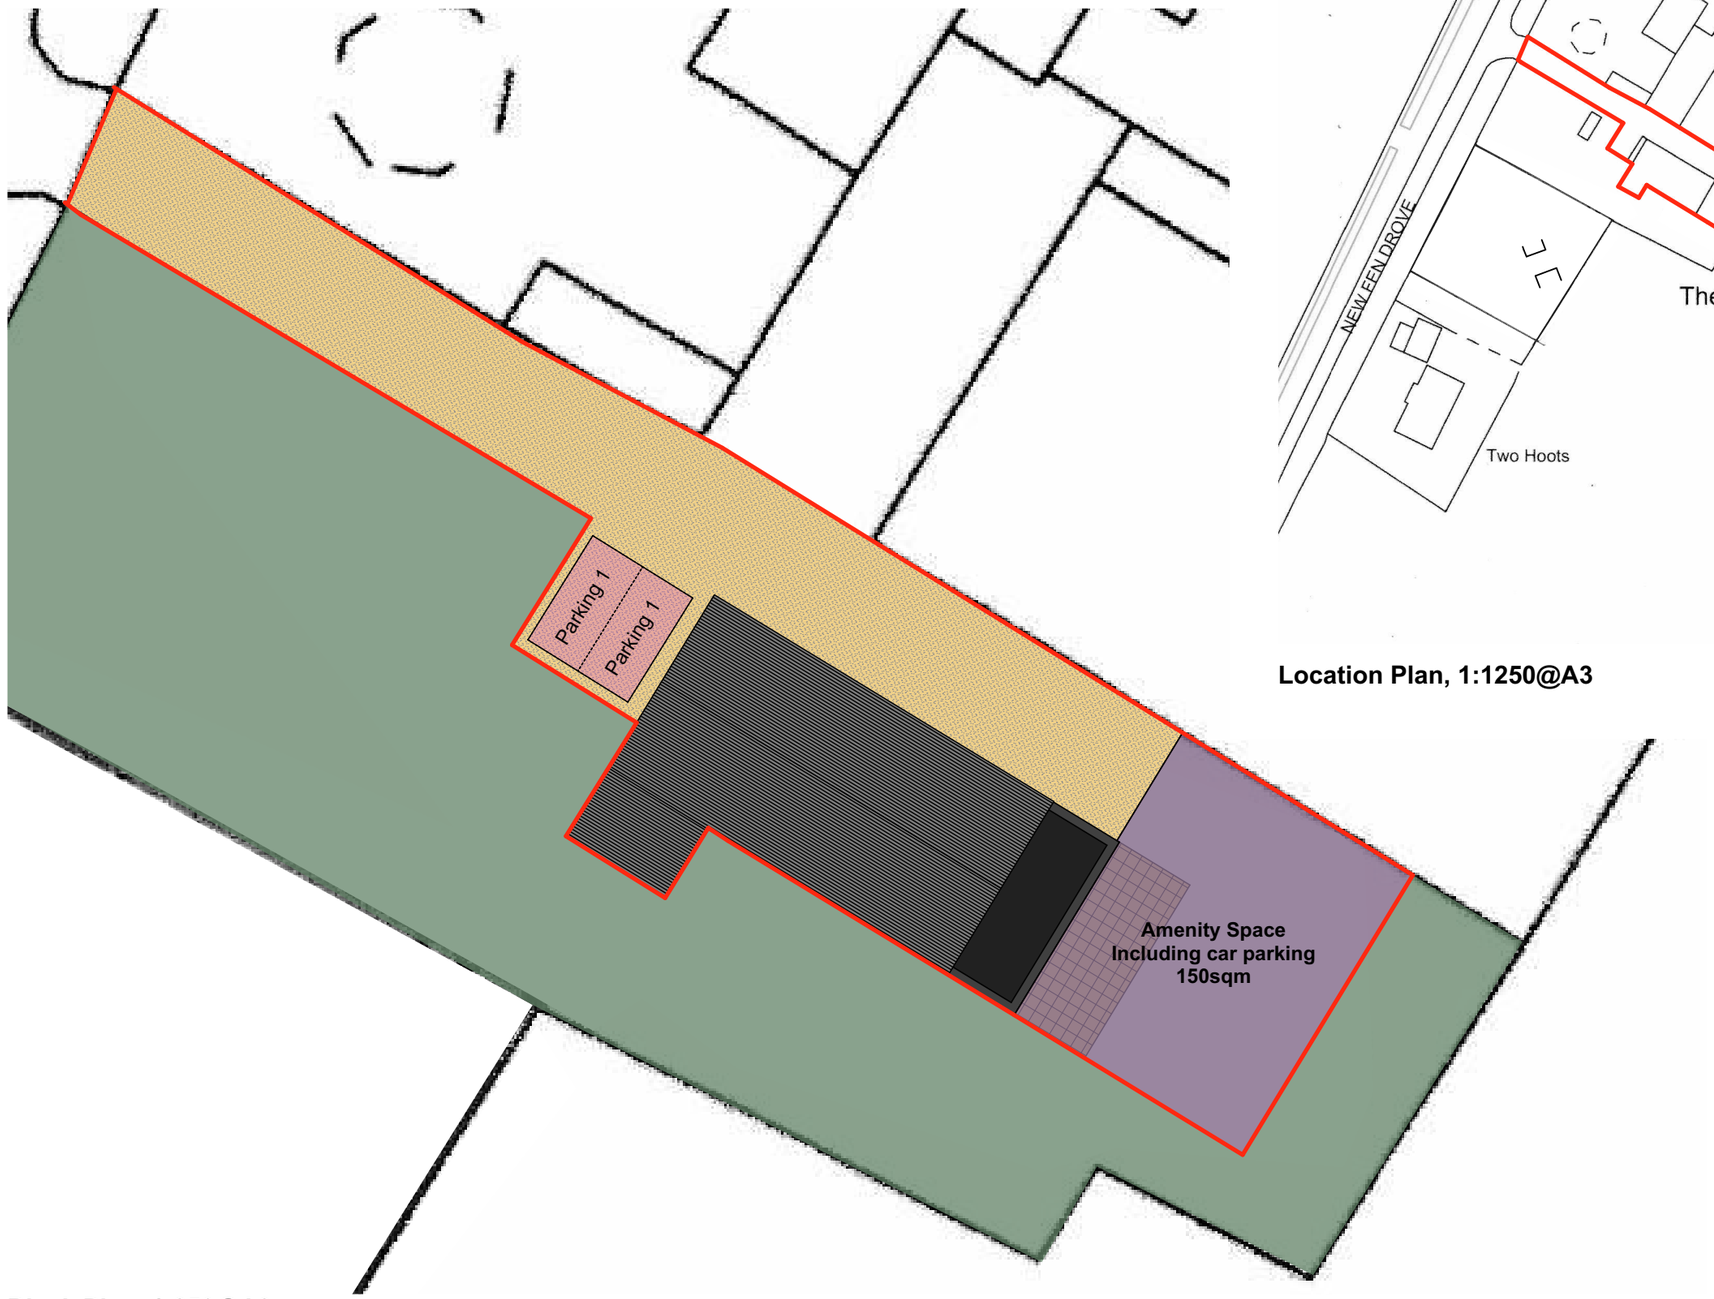

Block Plan, 1:250@A3

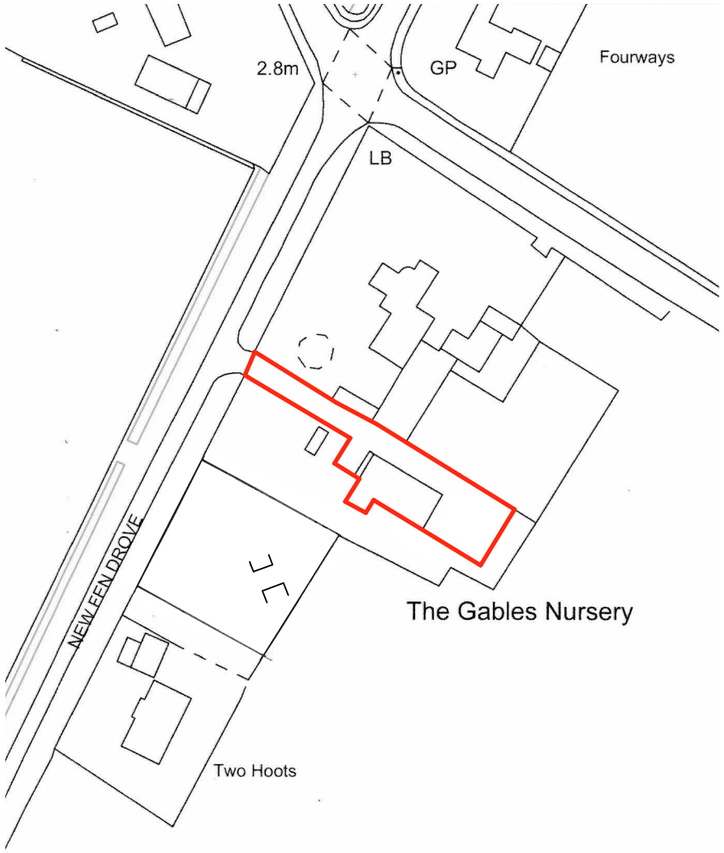

Location Plan, 1:1250@A3

Please Note:

- This drawing may be printed and scaled FOR PLANNING PURPOSES.
- All dimensions to be CHECKED ON SITE and any DISCREPANCY reported to Design Three Sixty.
- The site boundary shown is the best assumed from available data & does NOT represent legal ownership.
- All dimensions in mm unless otherwise stated.

Revisions.

DESIGN THREE SIXTY

E: info@designthreesixty.co.uk
T: +44 (0) 7904 224864
W: www.designthreesixty.co.uk

Project:
Class Q Conversion of Farm Building to Residential

Gables Nursery,
New Fen Drove,
Gedney Hill
Spalding
PE12 0PY

Client:
Mr N Geerlings

Drawing Title:
Location and Block Plan

Drawing by:	Checked by:
IG / KF	IG / KF
Date:	**Scale:**
11-07-2024	As Shown @A3
Drawing Number:	**Revision:**
157-03	0 / A / B / C / D / E / F / G / H / I / J / K