




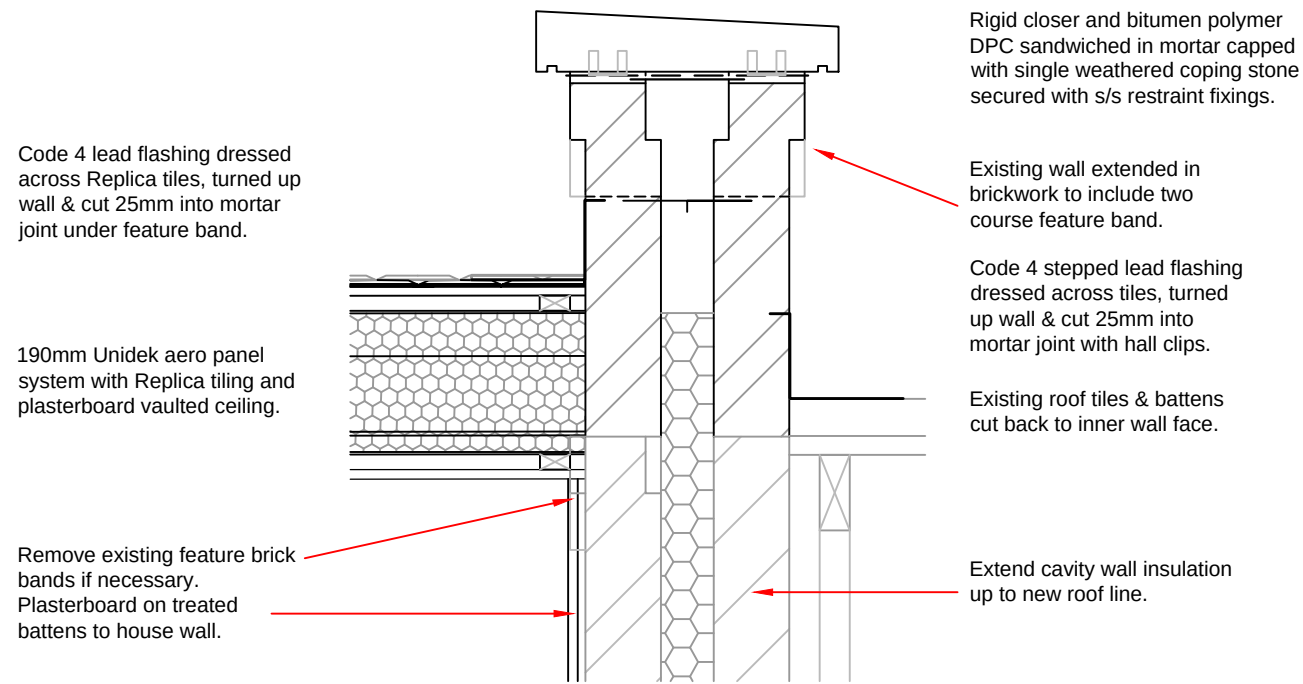

GABLE WALL ABUTMENT

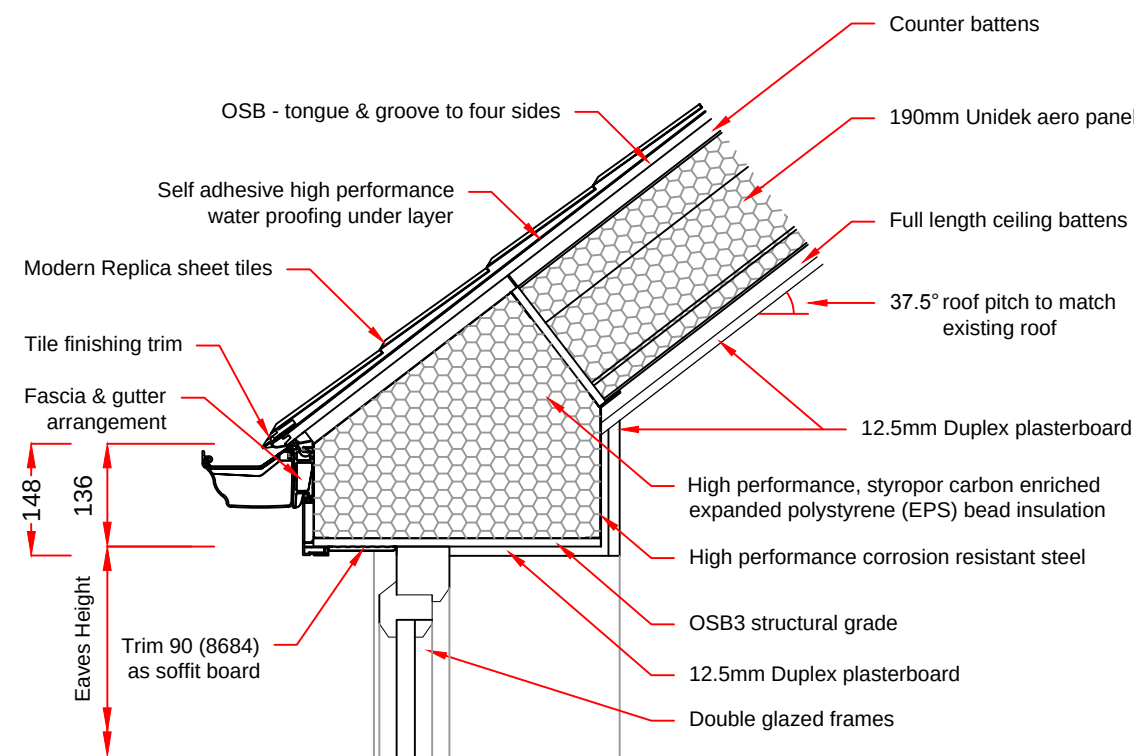

FRAME HEAD EAVES DETAIL

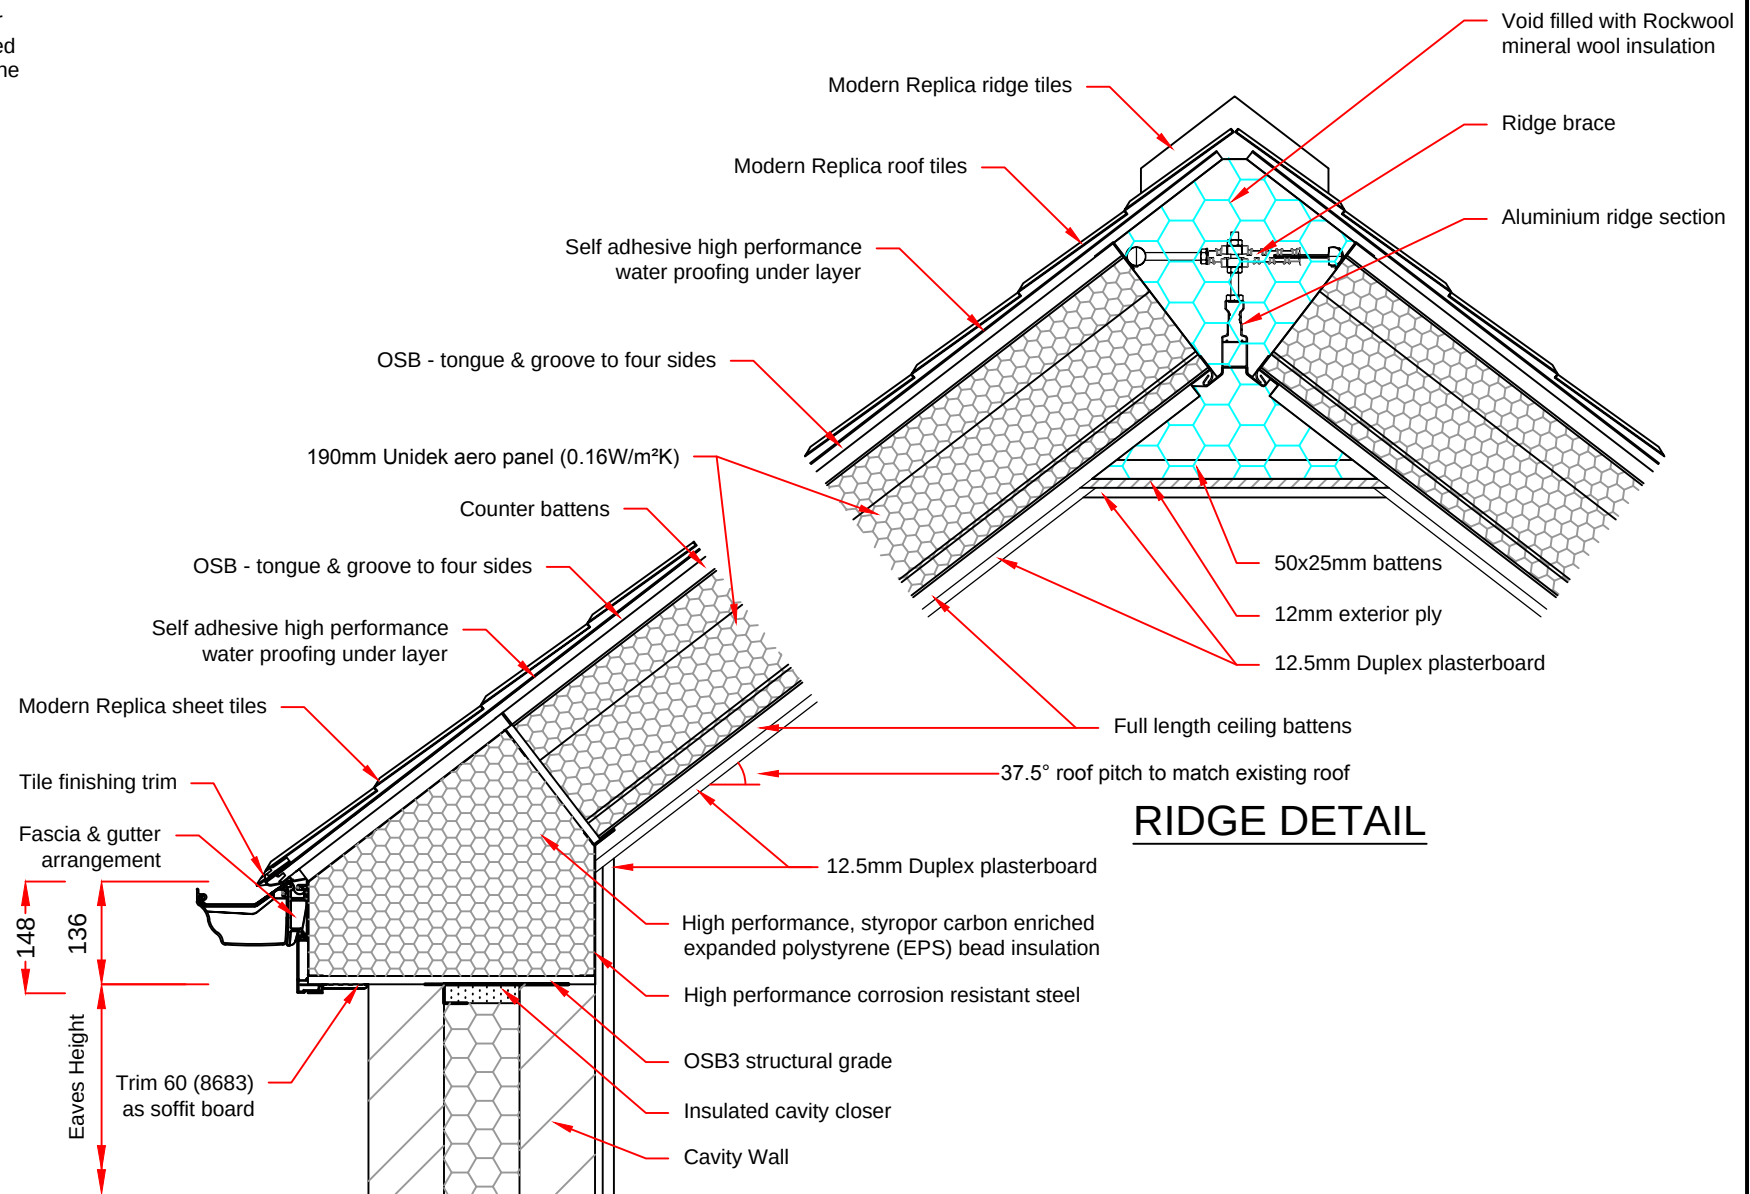

RIDGE DETAIL

FULL HEIGHT WALL EAVES DETAIL

Aspect 2		Drawing title: Proposed Roof Section Details			Revisions (Starting from bottom)		Customer Approval	
Contract No. : 099/90433		Page 8 of 9			Signed.....		Dated.....	
Proposed: PVCu White Knight Frames / Modern Replica Roof		At: Crespia, Lowgate Fleet, Holbeach Spalding Lincolnshire, PE12 8LN			Rev. Date Description Initials			
For : Mr & Mrs Rayner		Drawers initials: SS Scale : 1:10 Date: 04.07.16						