



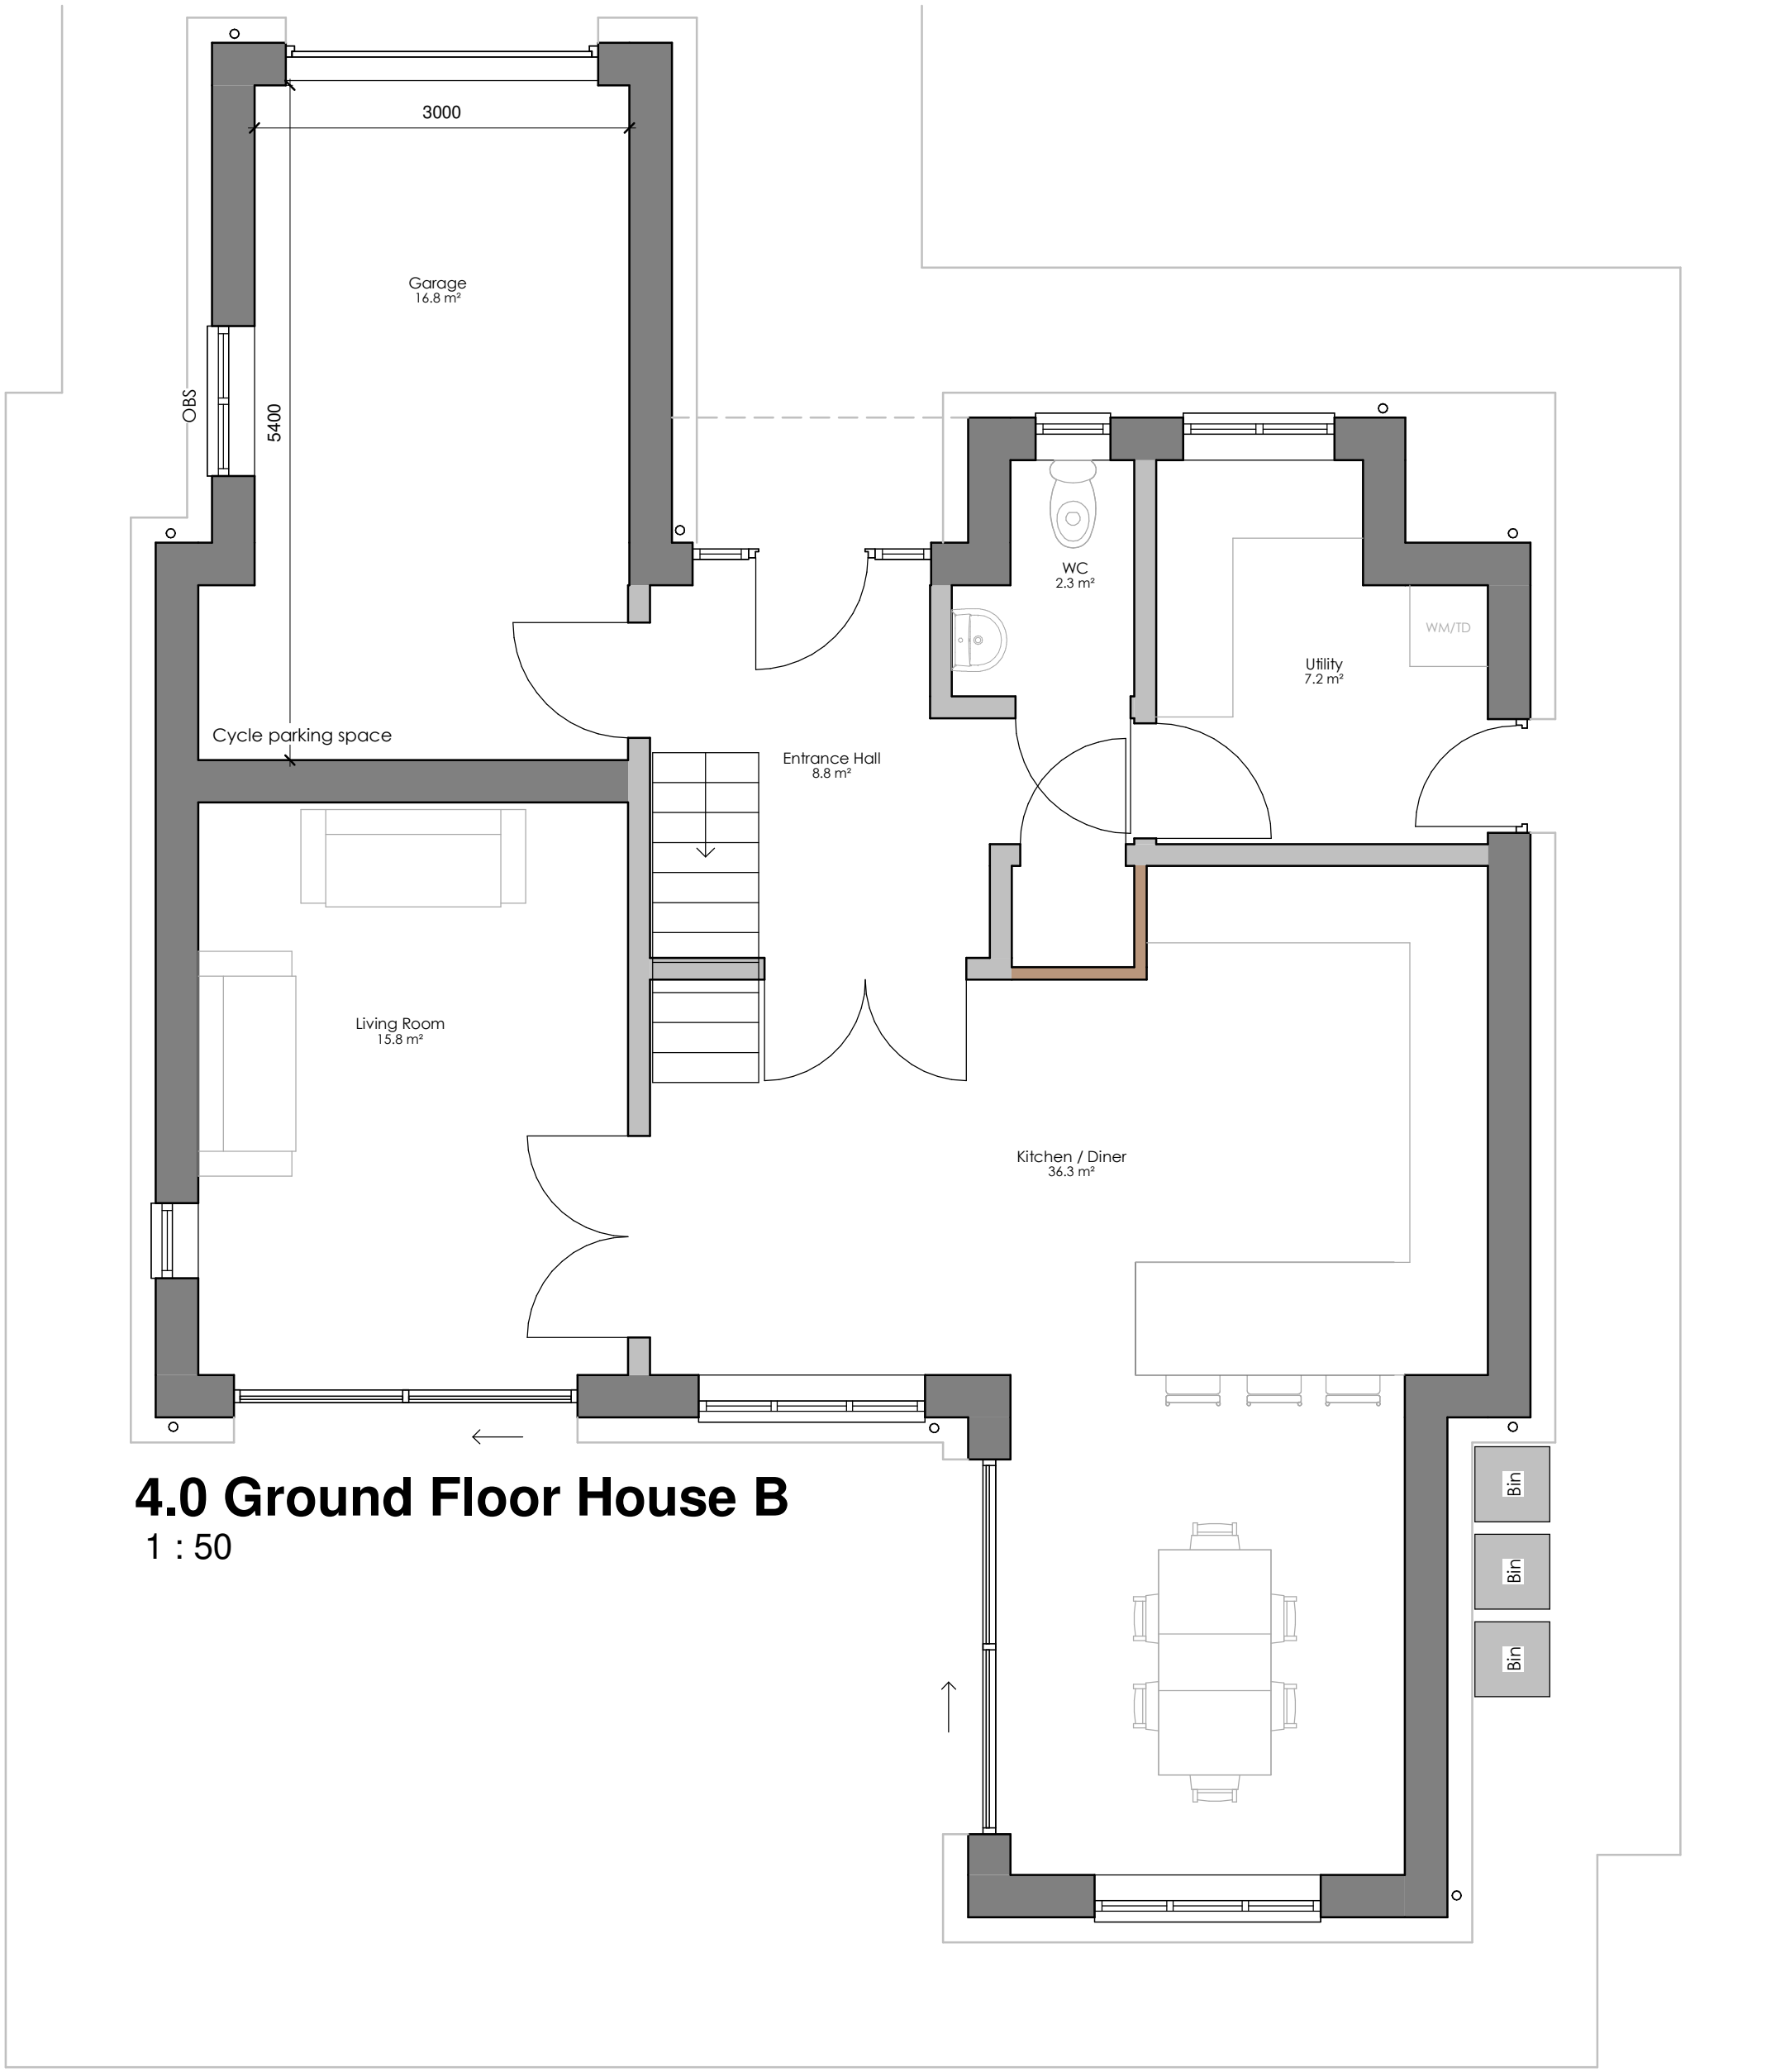

4.0 Ground Floor House B
1 : 50

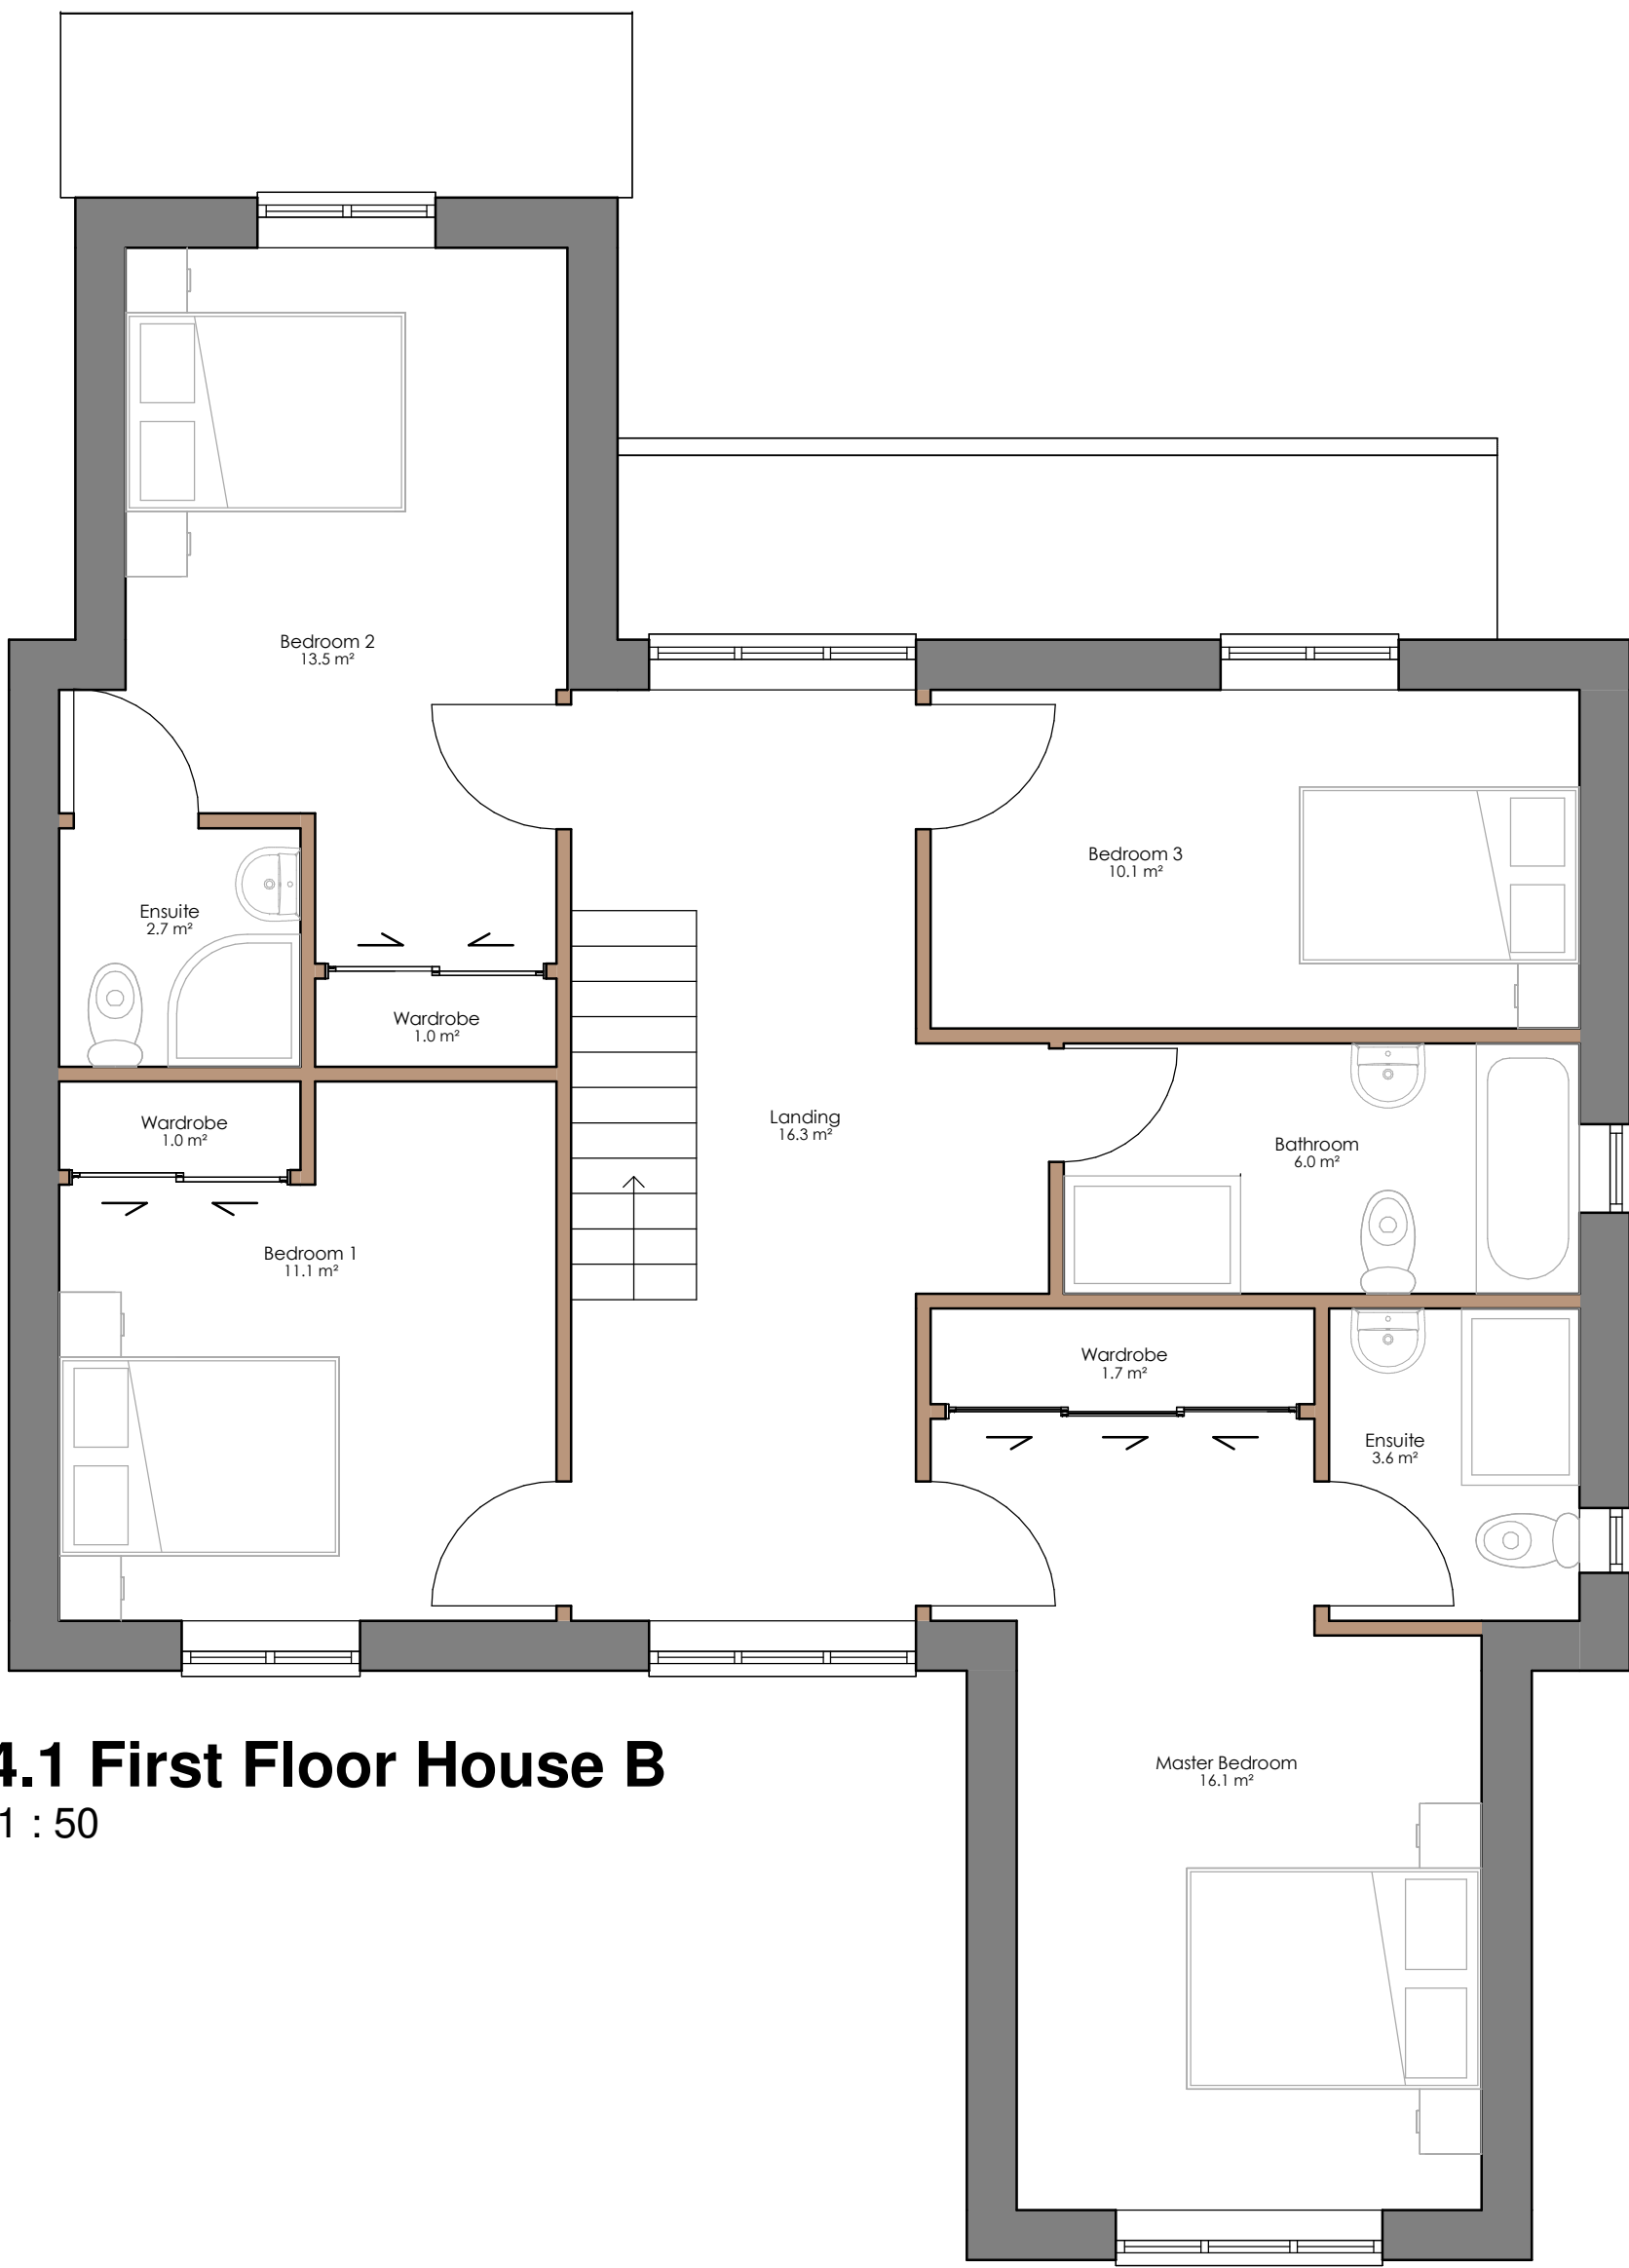


4.1 First Floor House B
1 : 50




House B North
1 : 50



House B South
1 : 50

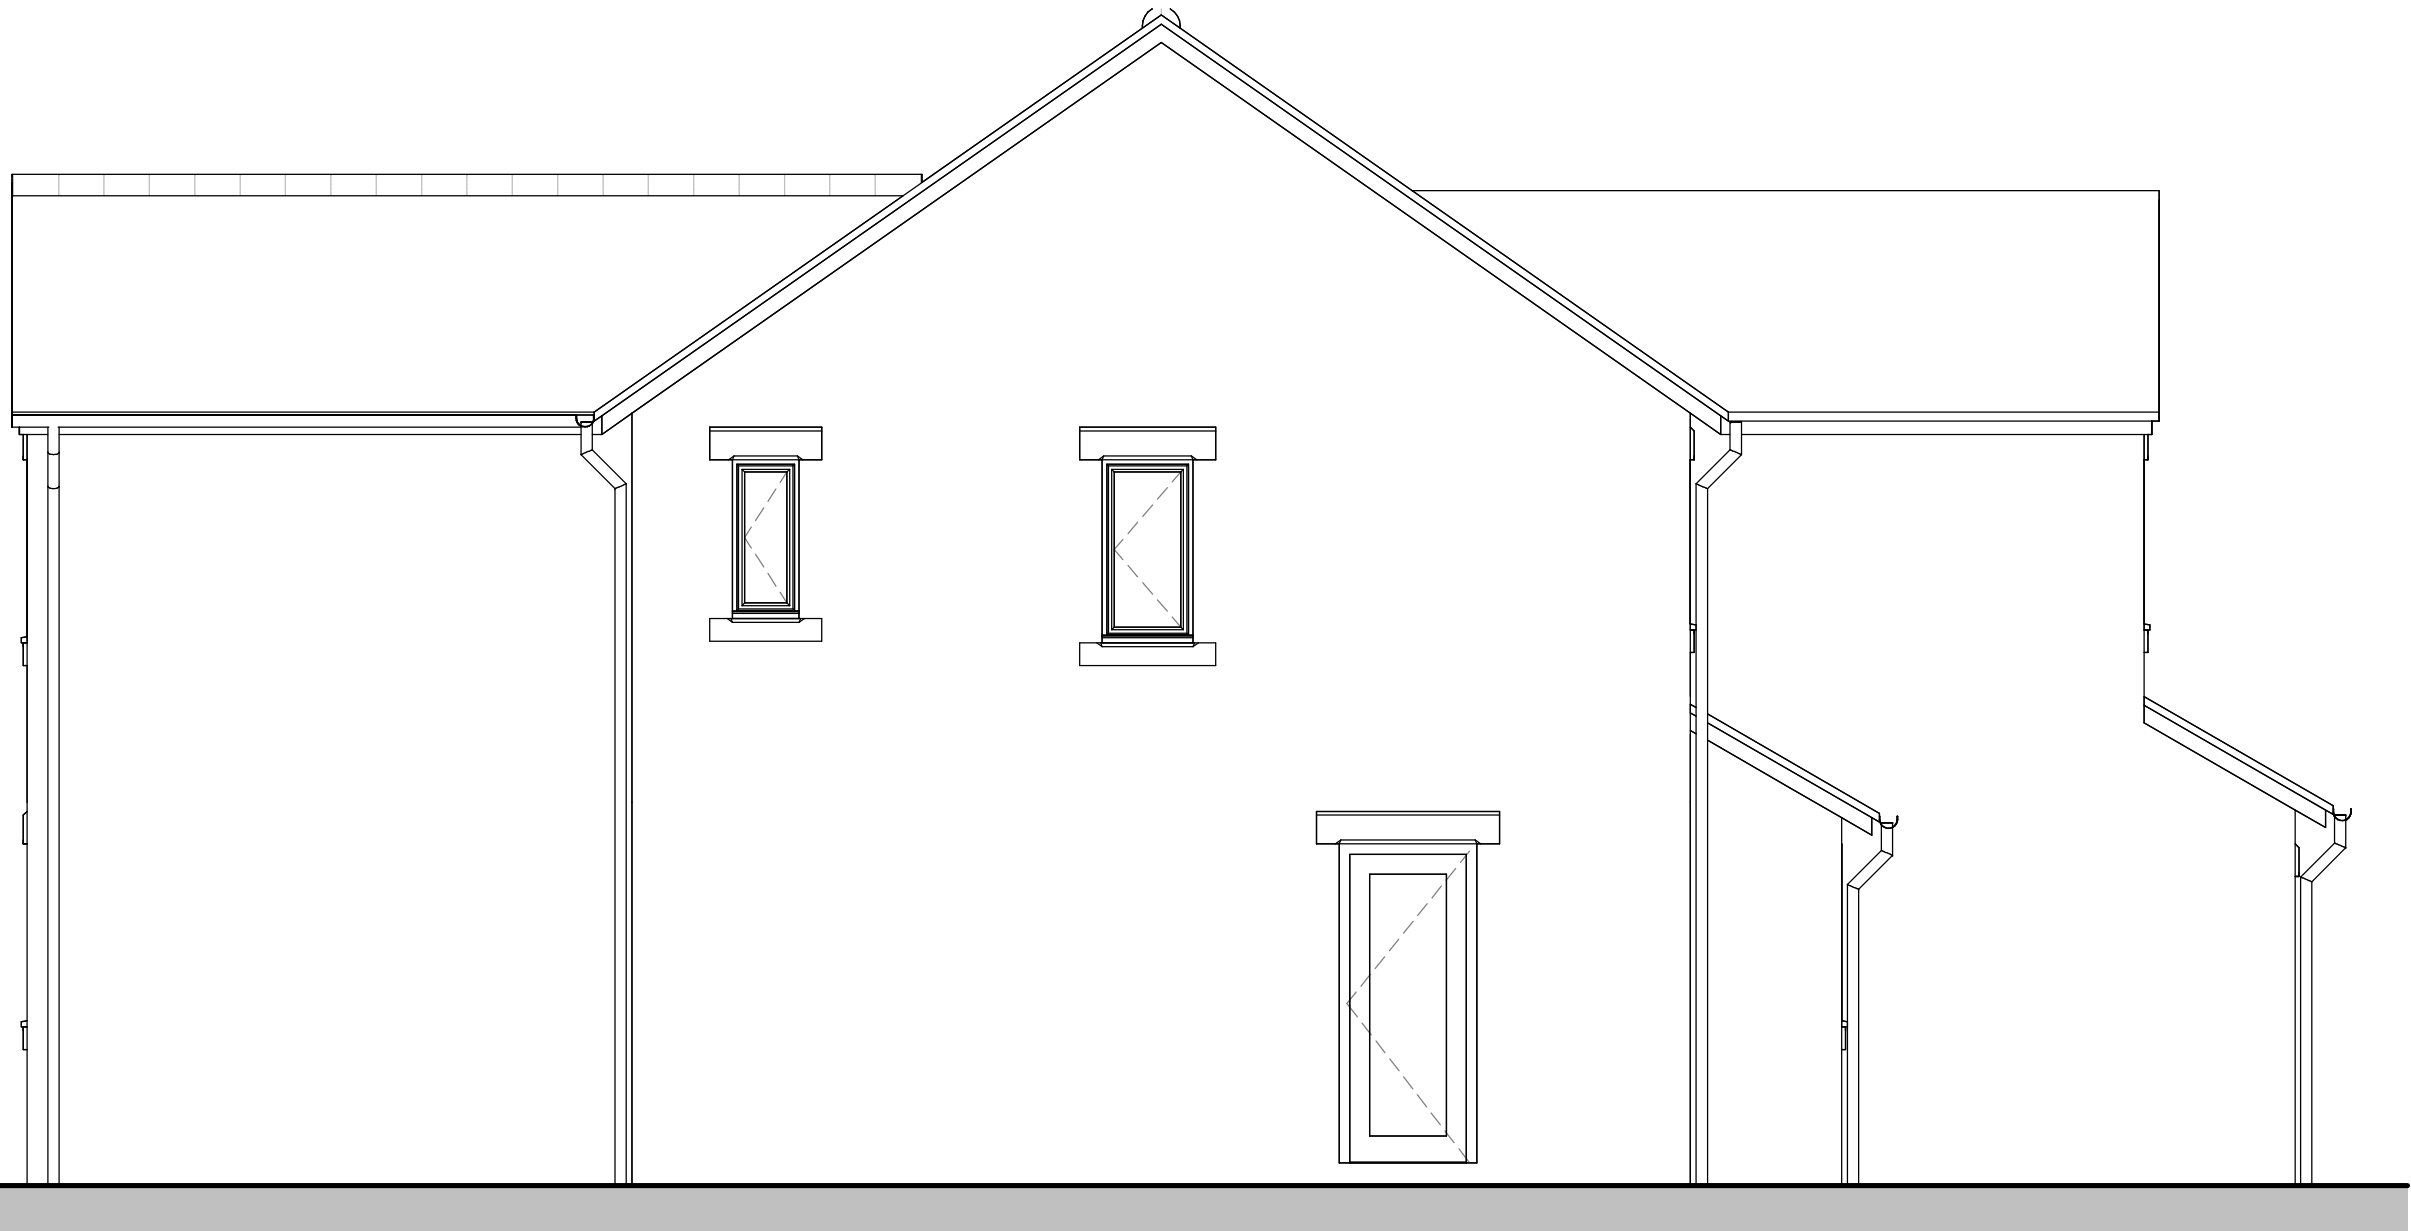

House B East
1 : 50

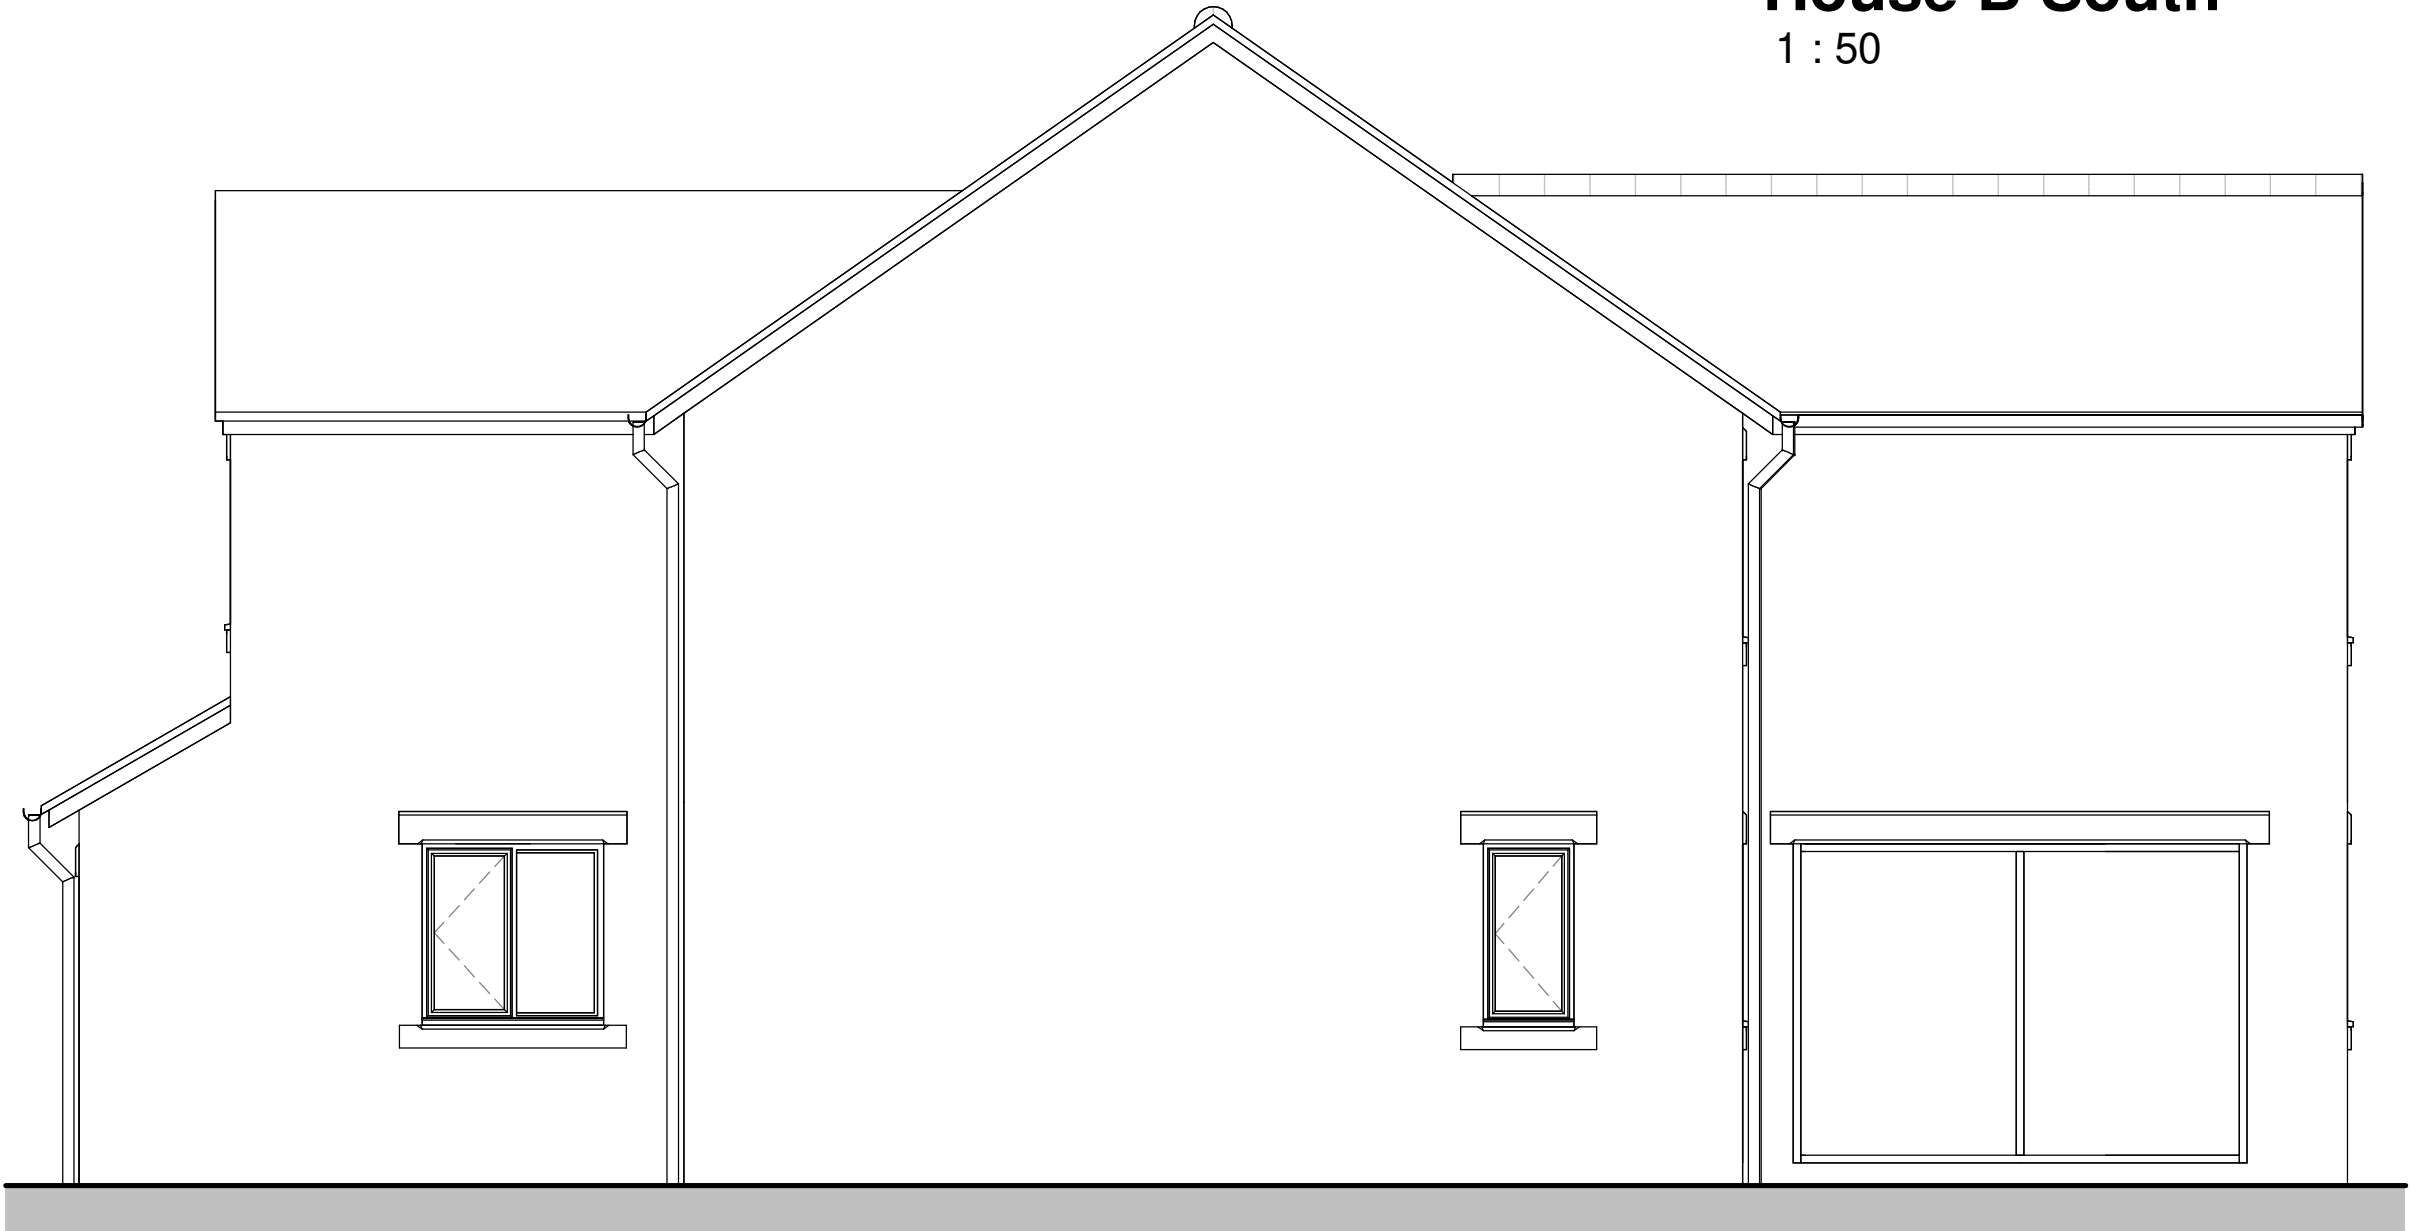

House B West
1 : 50

27/07/2026 10:24:39

No.	Description	Date

Date drawn	12/08/2025
Date revised	
Drawn by	JG
Paper size	A1
Scale	1 : 50

Lambert House Lambert Bank Fleet Fen Gedney Hill Spalding PE12 0PR
Proposed housing
House B
F010- DR-A05