


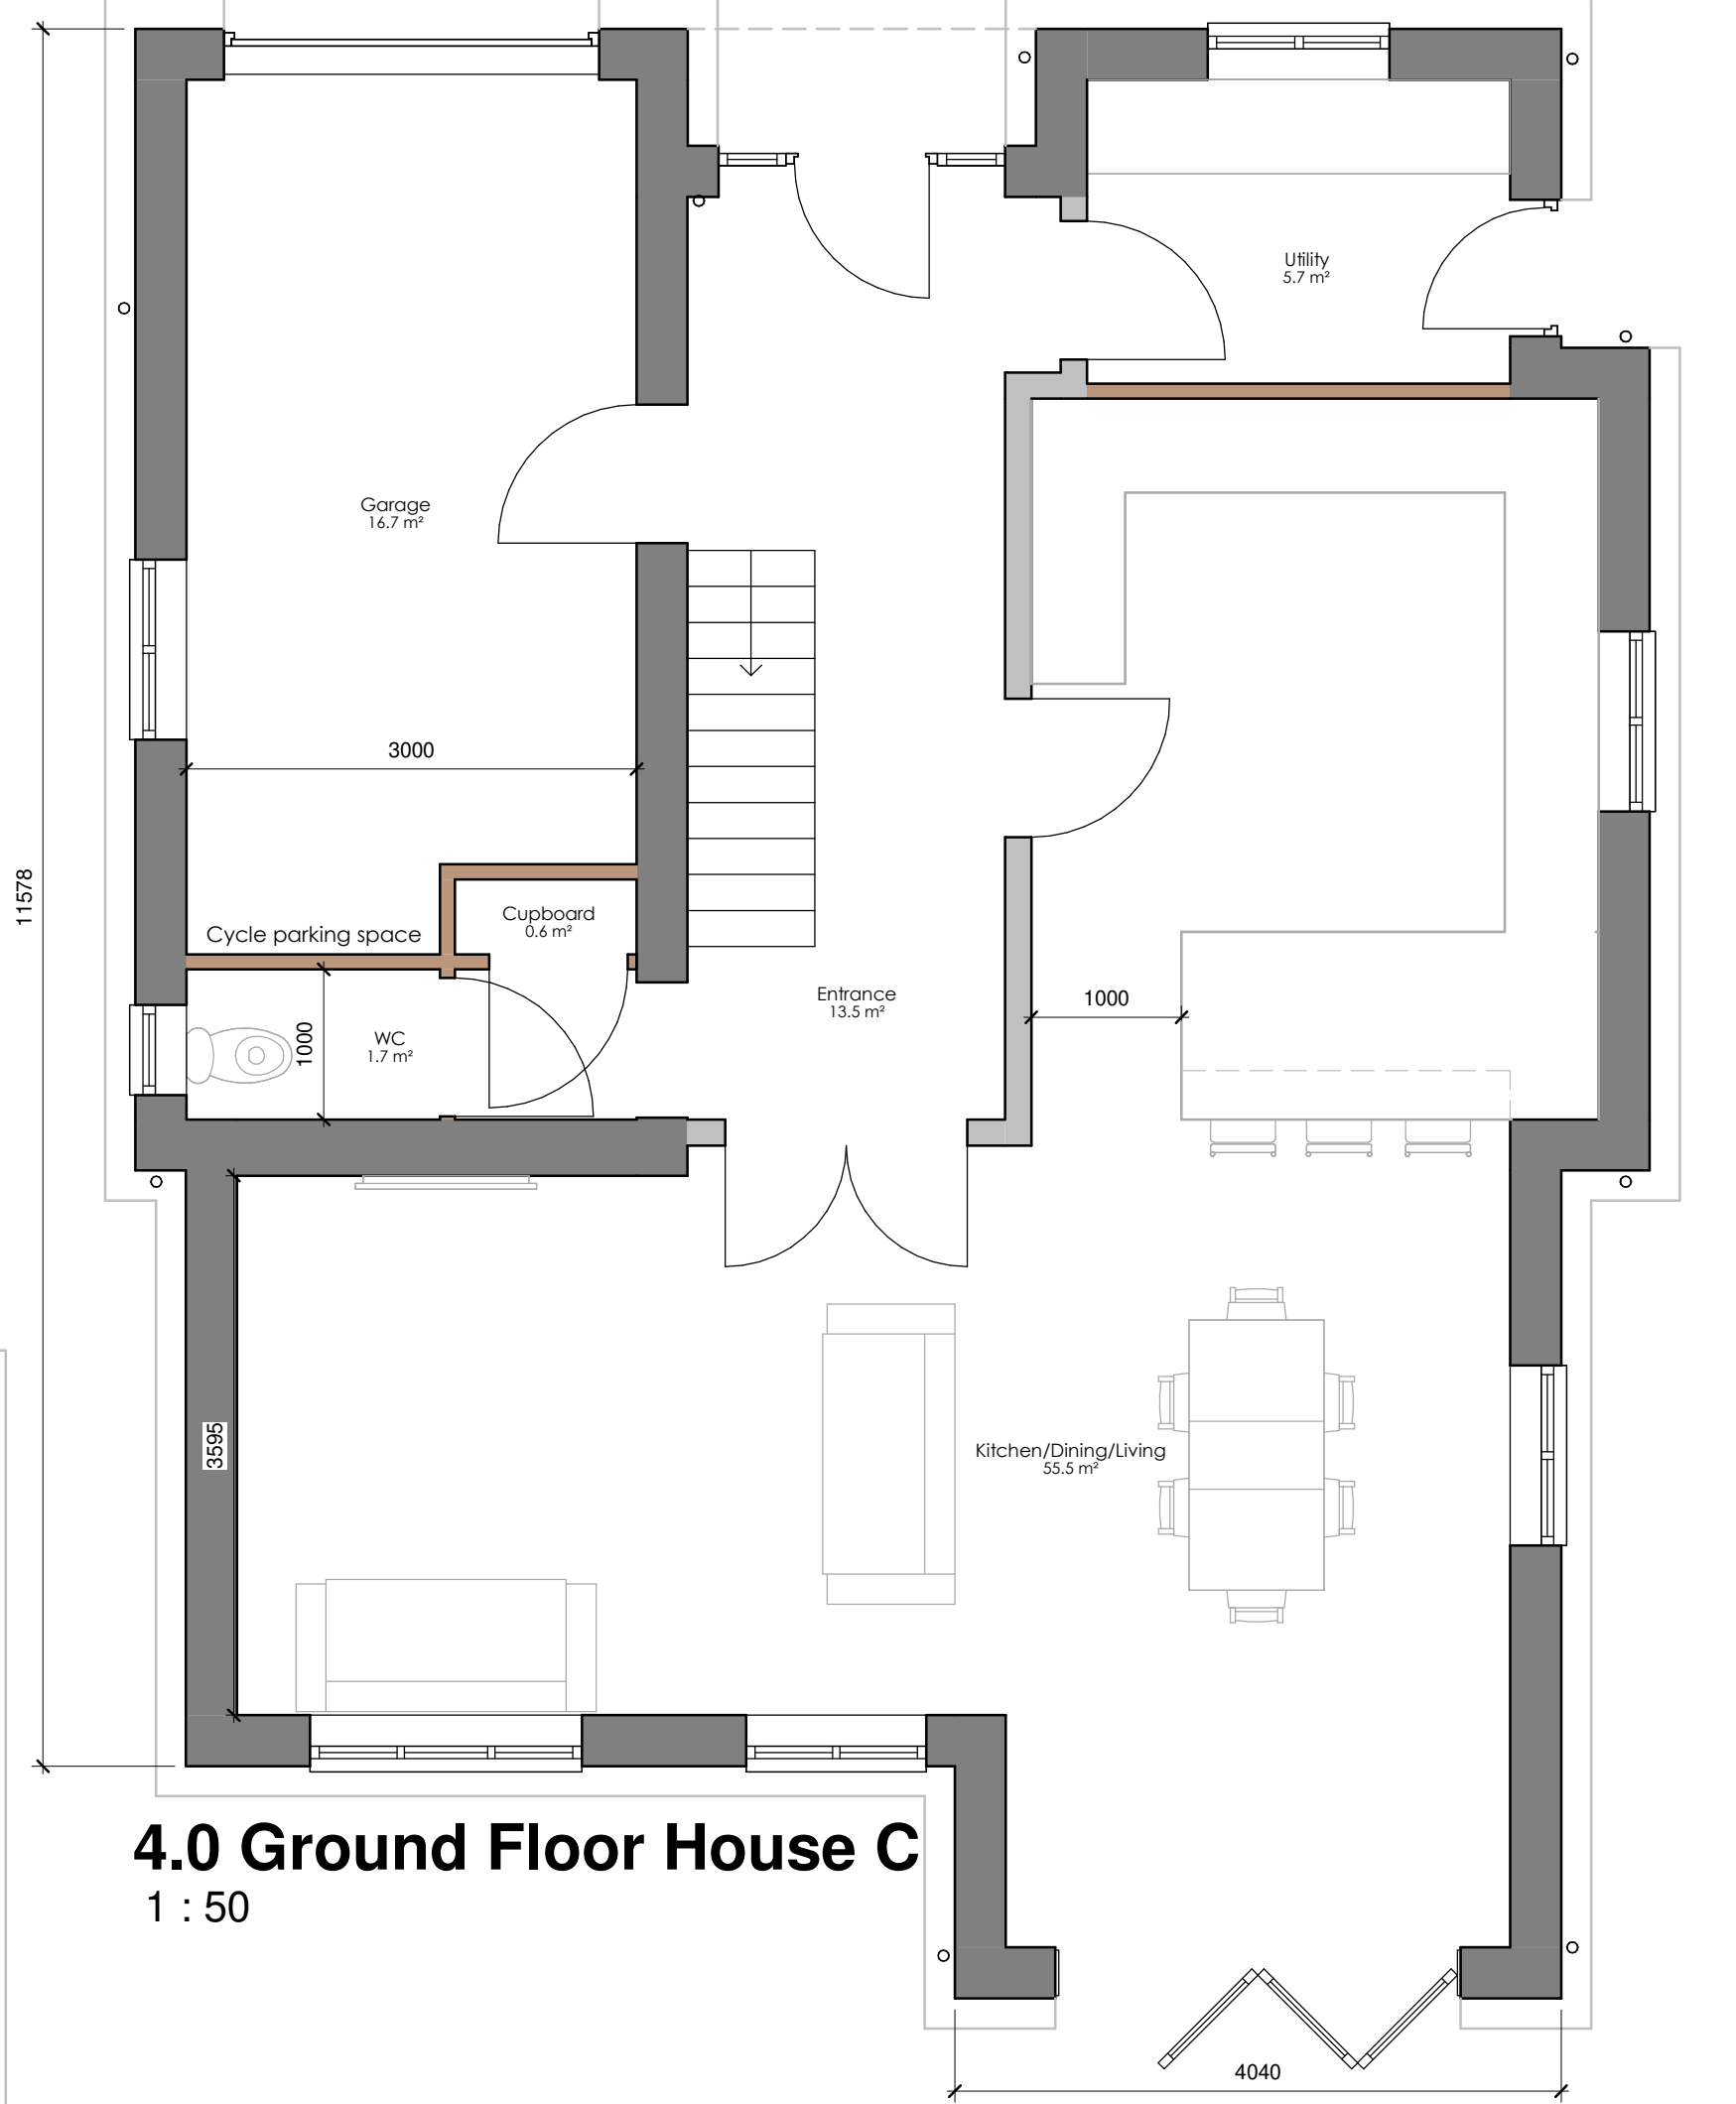

4.0 Ground Floor House C
1 : 50




4.1 First Floor House C
1 : 50




House C North
1 : 50



House C South
1 : 50

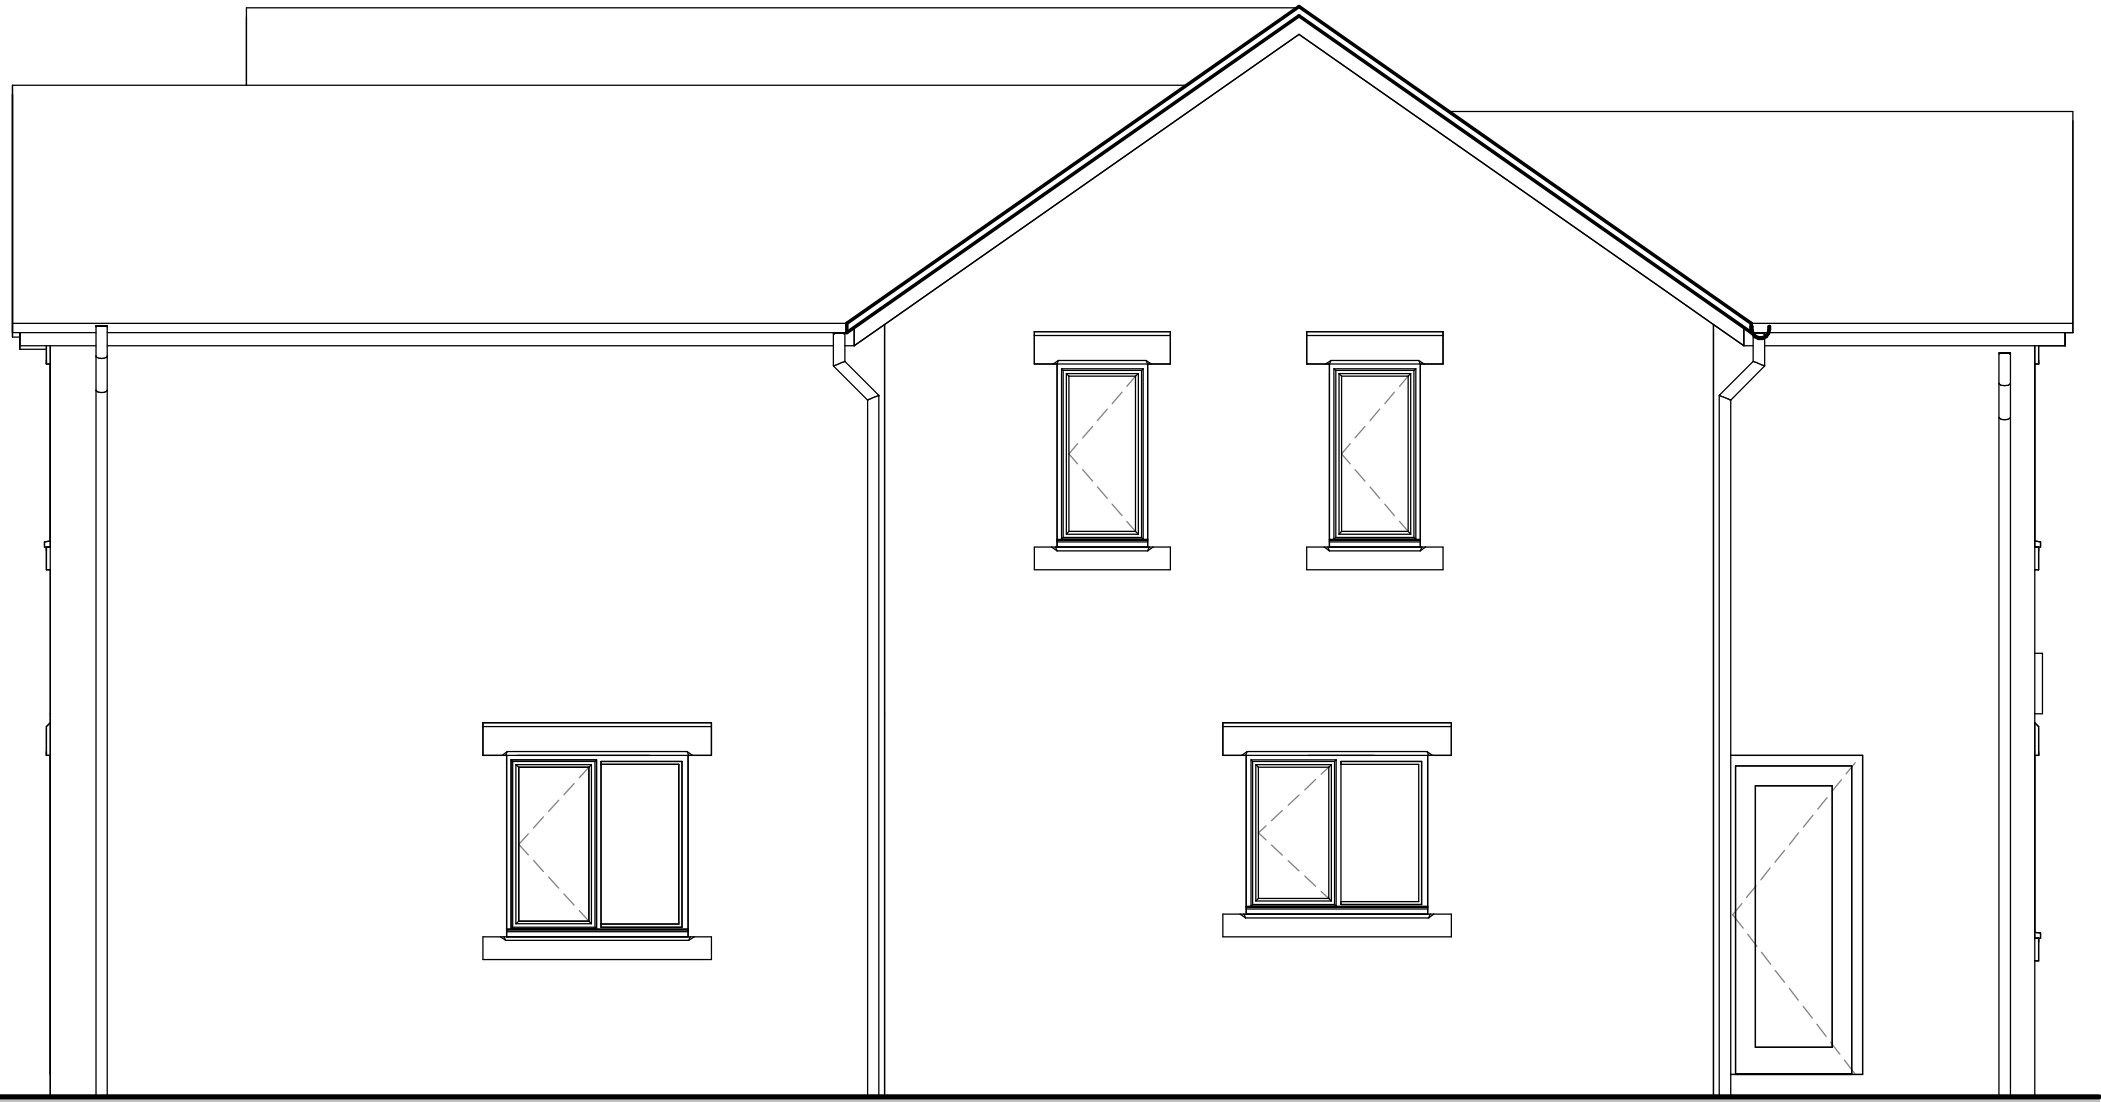

House C East
1 : 50

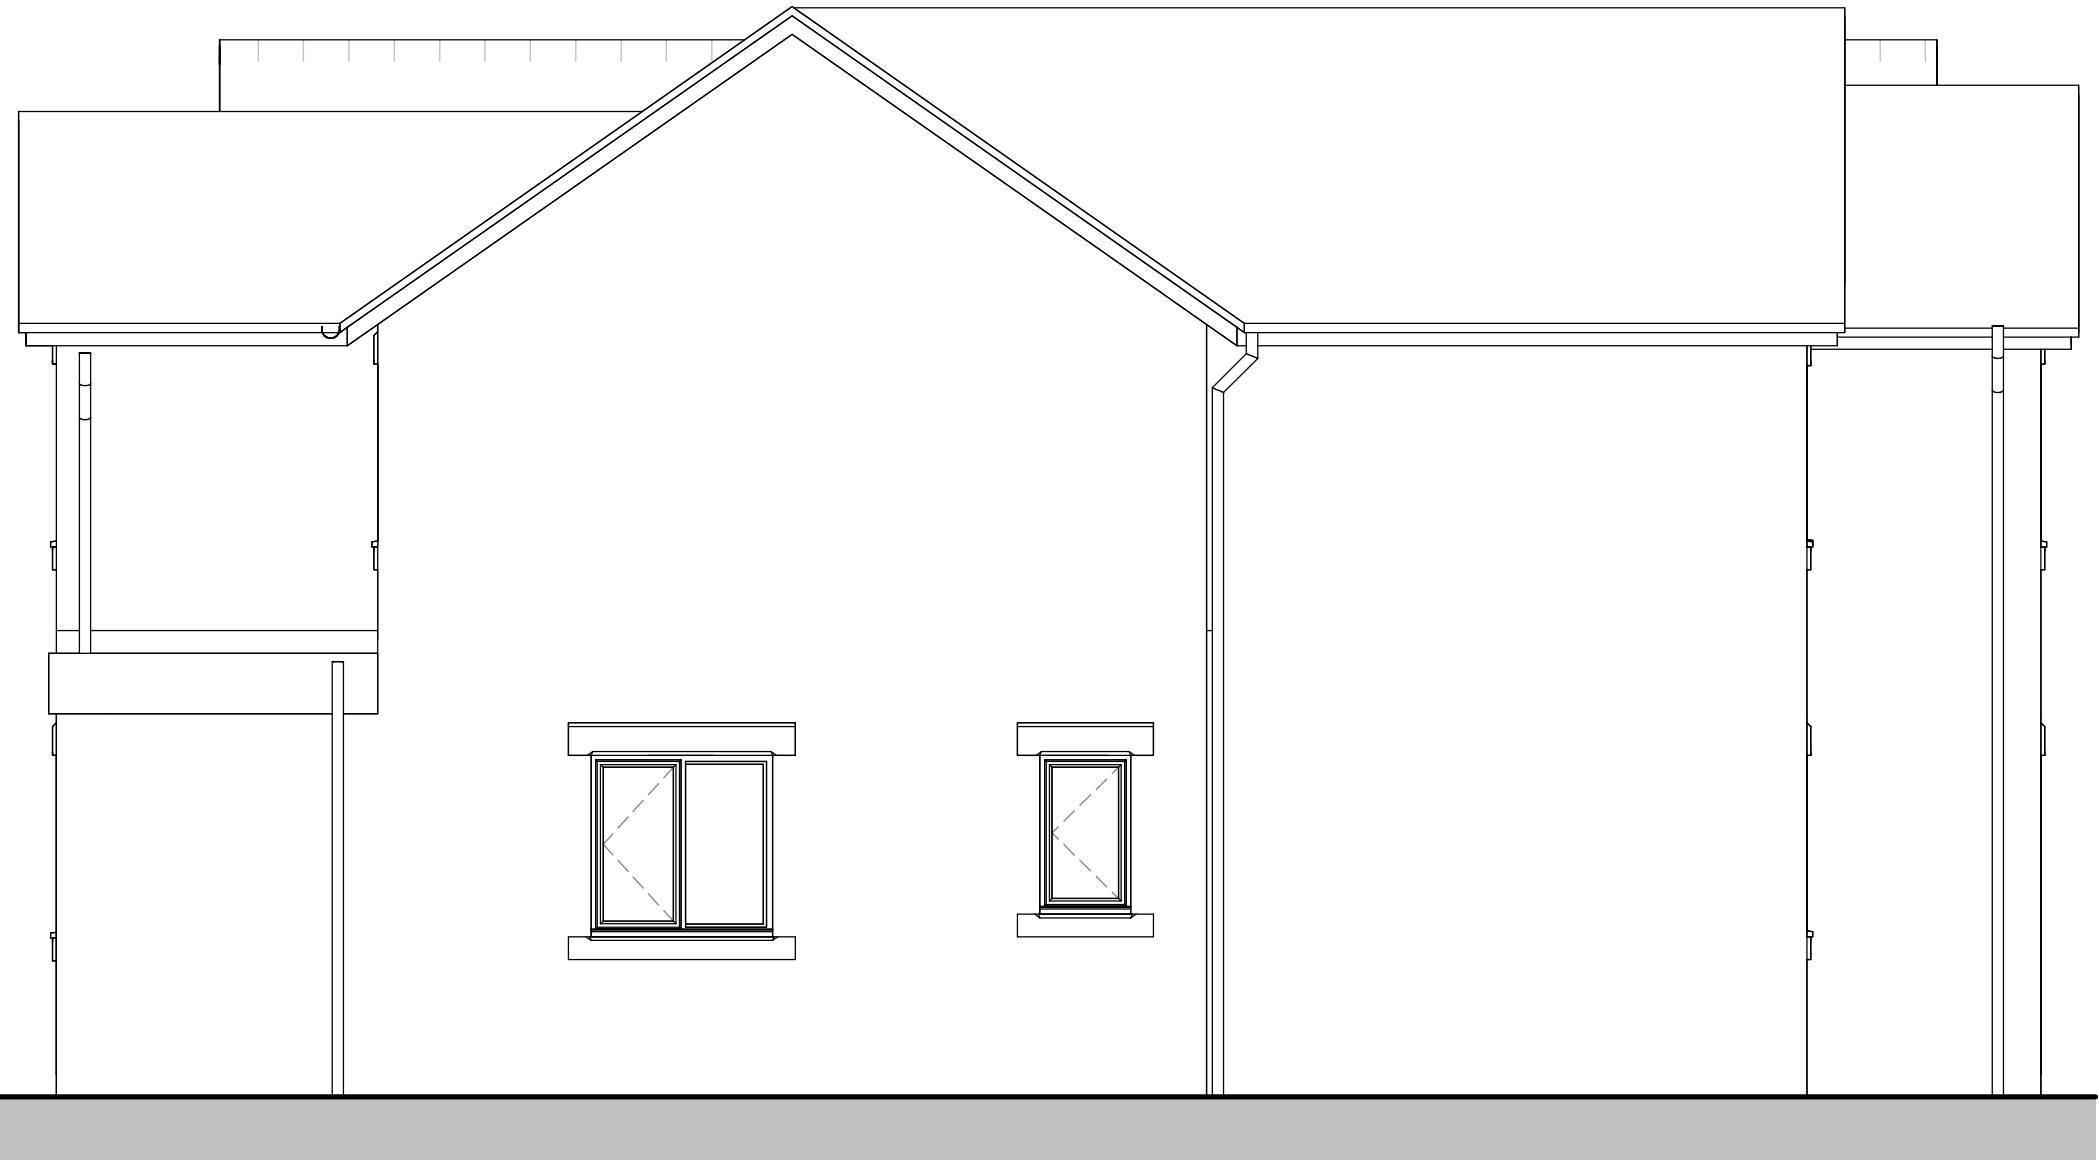

House C West
1 : 50

27/07/2026 10:24:41



ARC Survey & Design Consultants Ltd
Architectural Services
Chartered Building Surveyors
First Floor, 8b Cyrus Way, Hampton
Peterborough, PE7 8HP
T: 01733 753727
e: info@arcsurvey.co.uk
arcpb.co.uk

No.	Description	Date

Date drawn 12/08/2025
Date revised
Drawn by JG
Paper size A1
Scale 1 : 50

Lambert House Lambert Bank Fleet Fen Gedney Hill Spalding PE12 0PR
Proposed housing

House C
F010- DR-A06

