




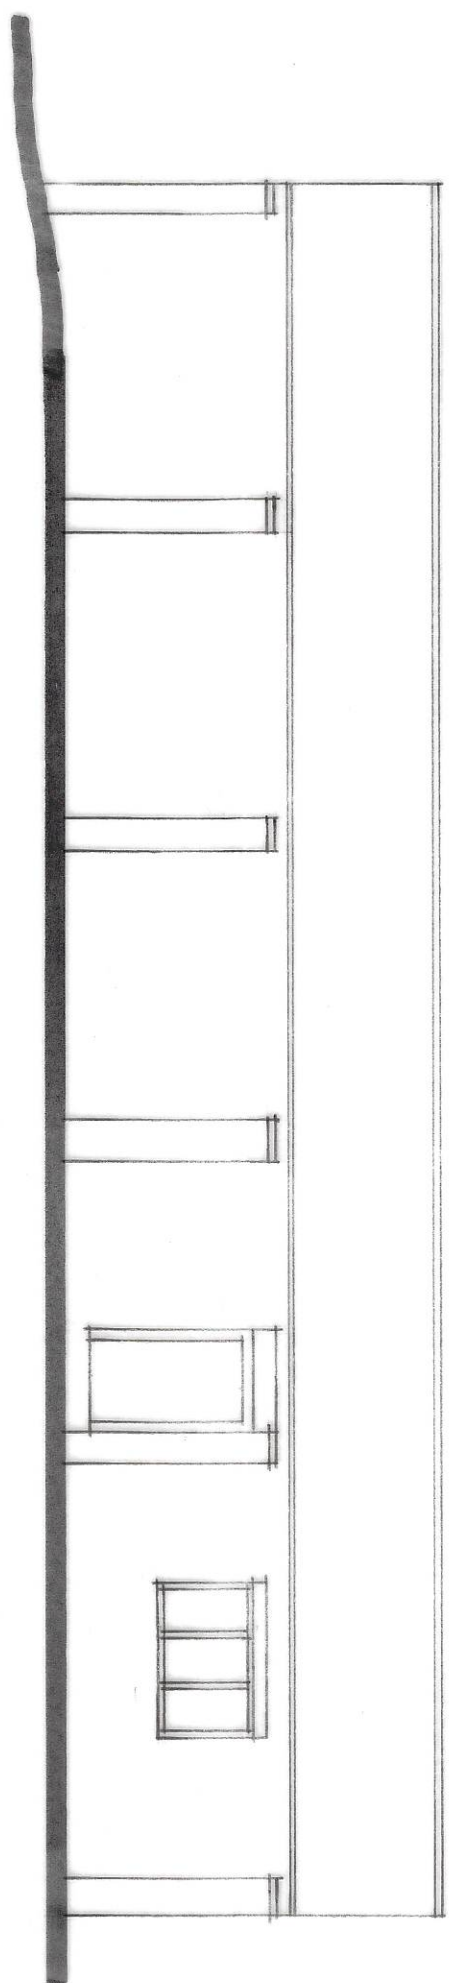


FRONT

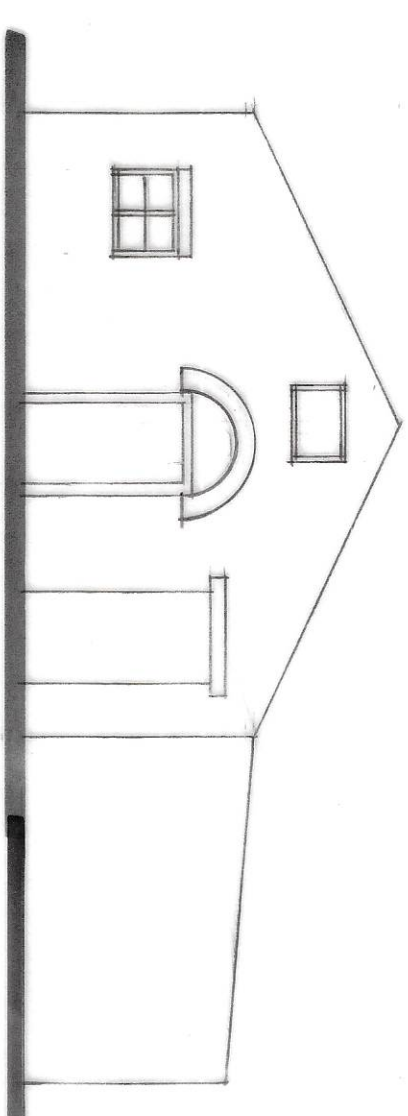


SIDE

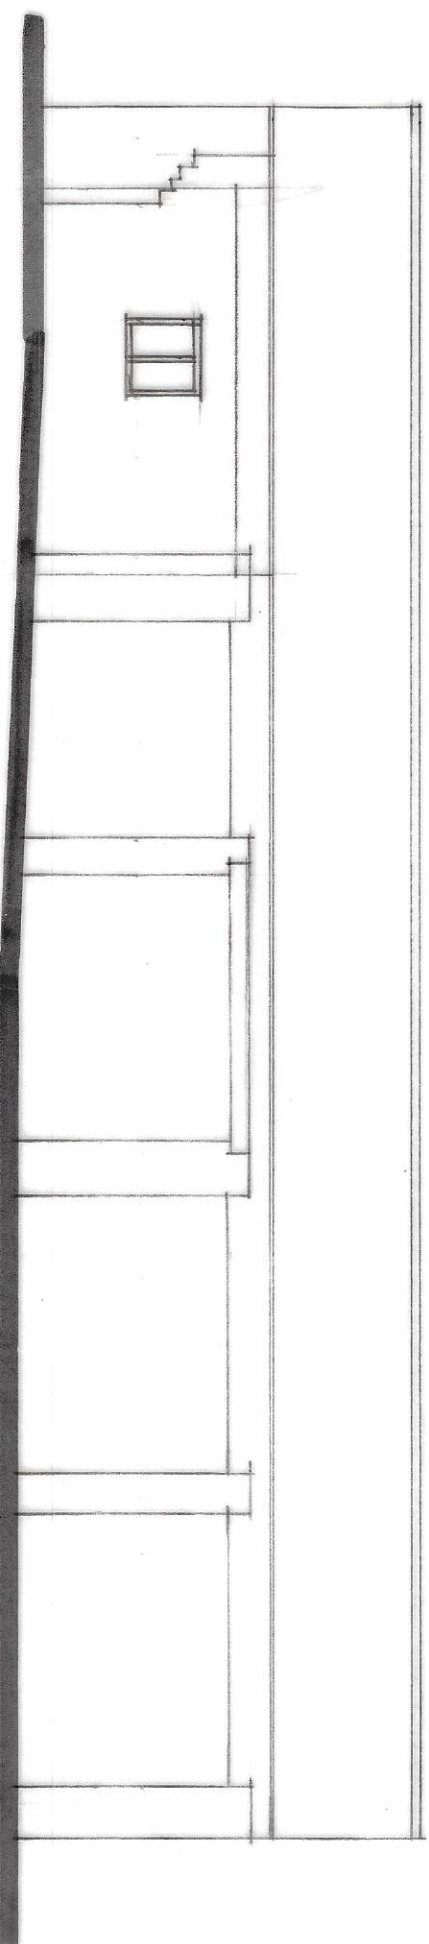

REAR

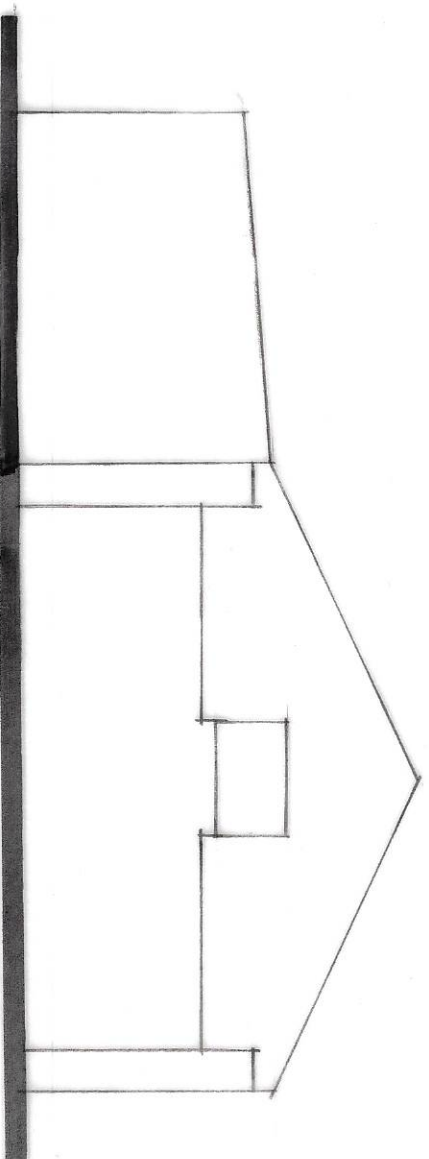

SIDE

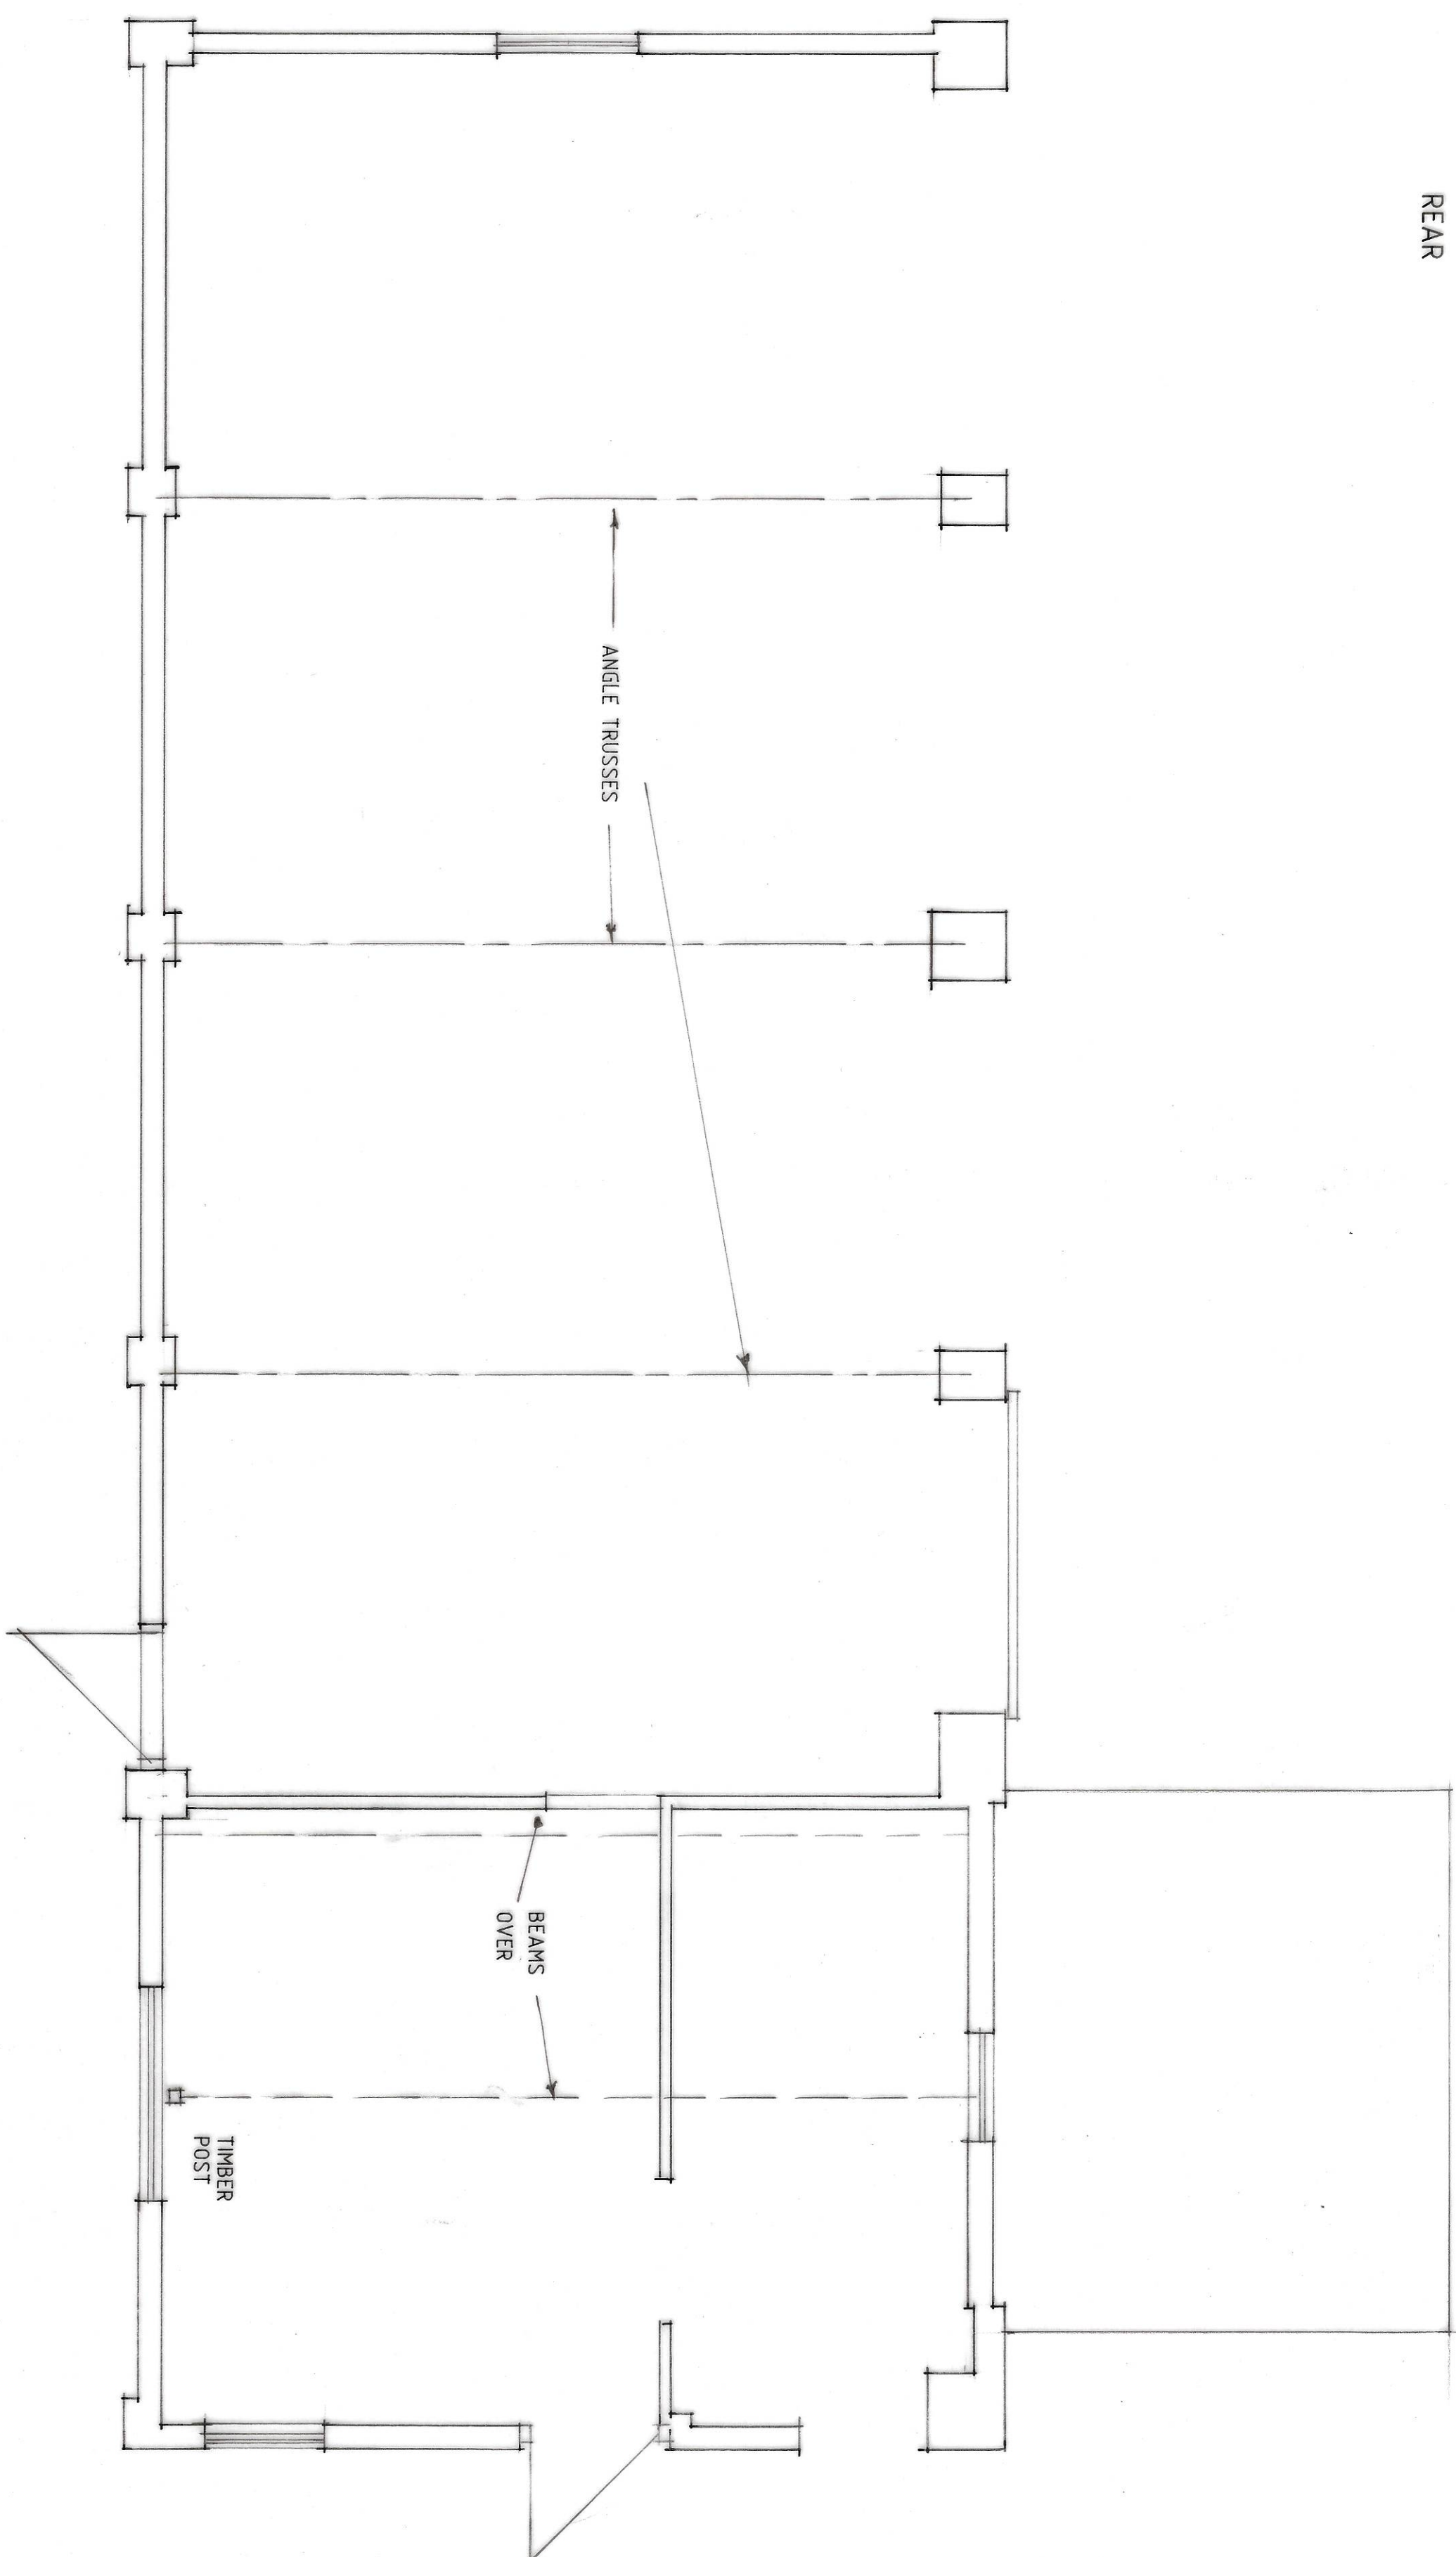

FLOOR PLAN

A - NF. ADDED - 25.6.18

Status
DESIGN
CONSULTANTS IN ARCHITECTURE & PLANNING

PROPOSED CONVERSION OF
BARN TO DWELLING AT
TORRINGTON LANE, FLEET
FOR

MR. P. HANNAH.

PLAN AS EXISTING

1:100 1:50 SD16-054/1

NOV-16 B.GILHAM.

2 Edinburgh Walk, Highbury,
Surrey, Surrey CR2 7JN
Tel: 01888 423443 Fax: 01888 490702

