




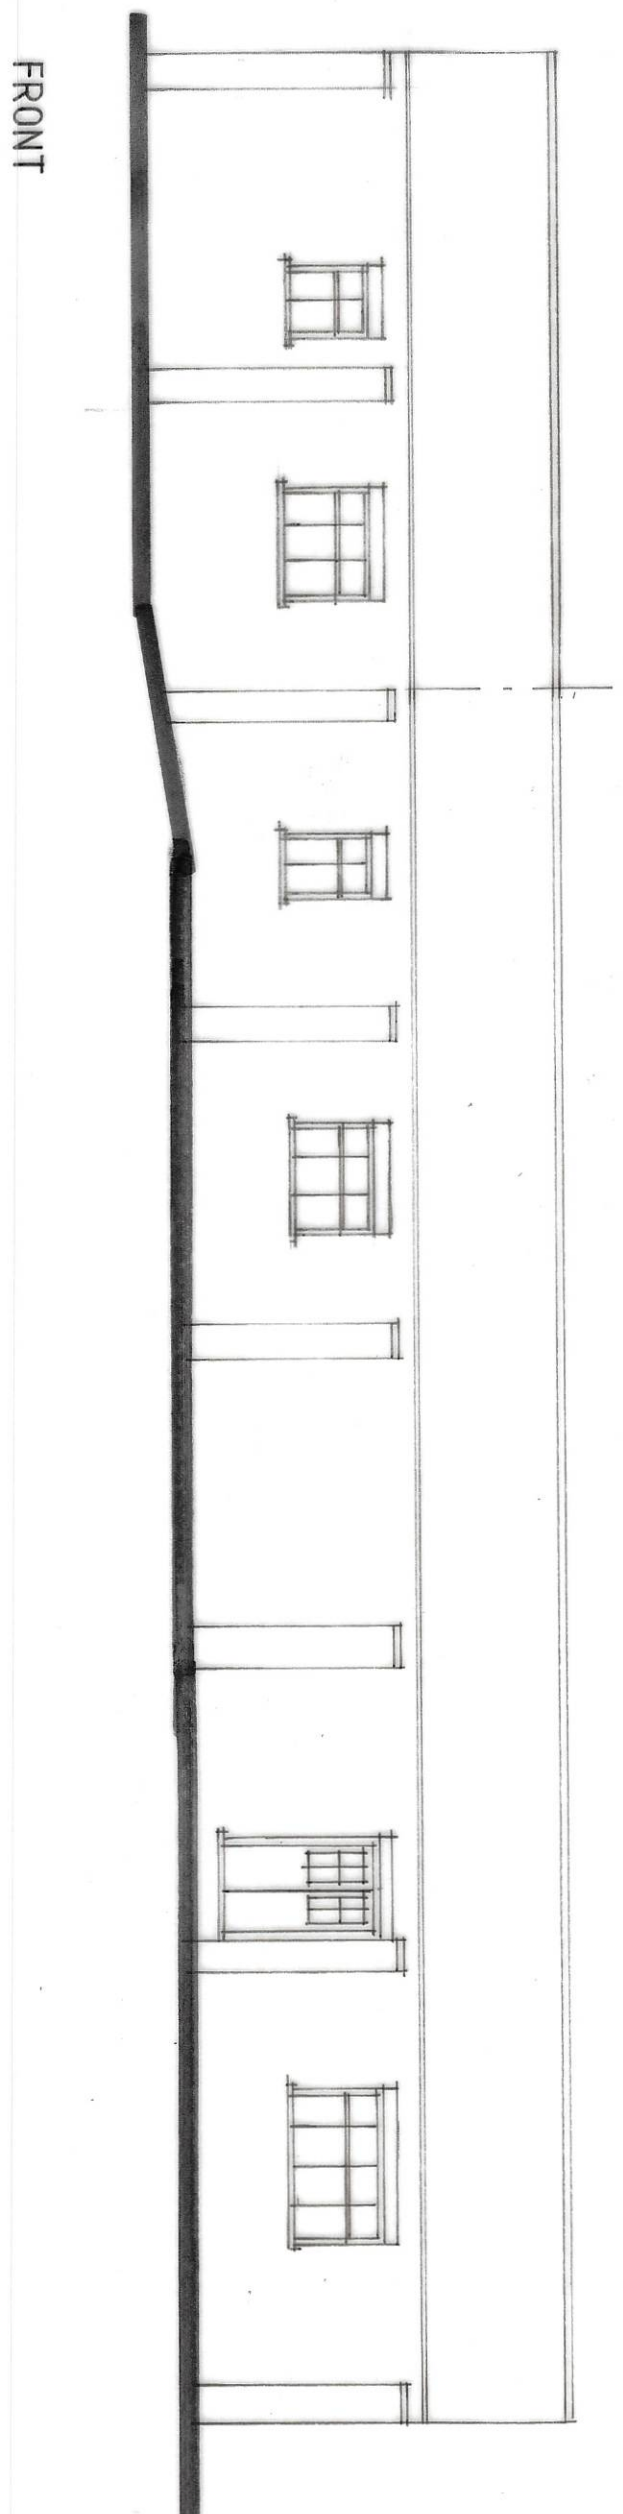


FRONT

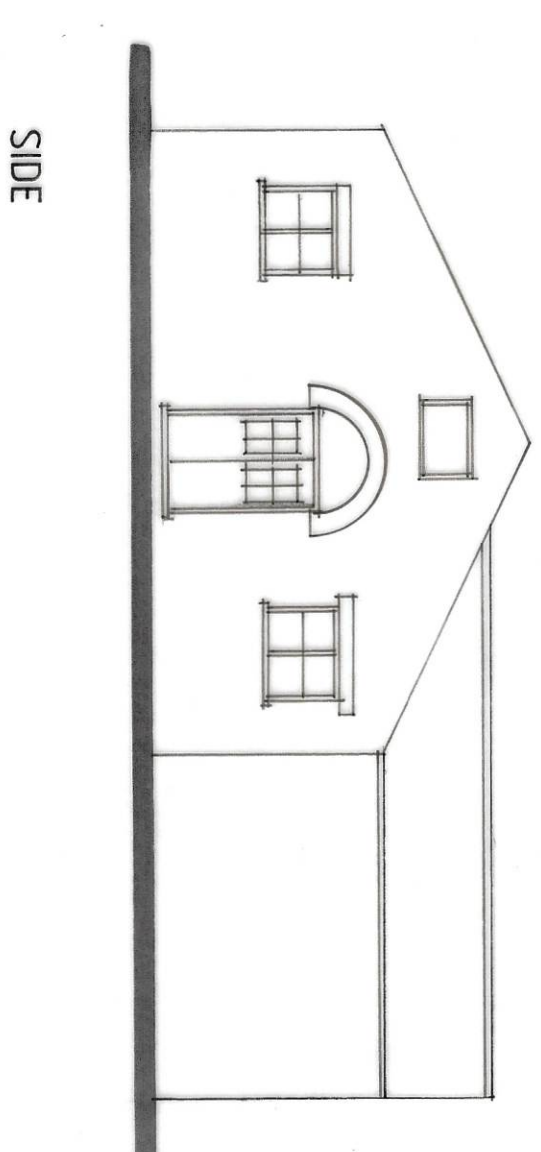


SIDE

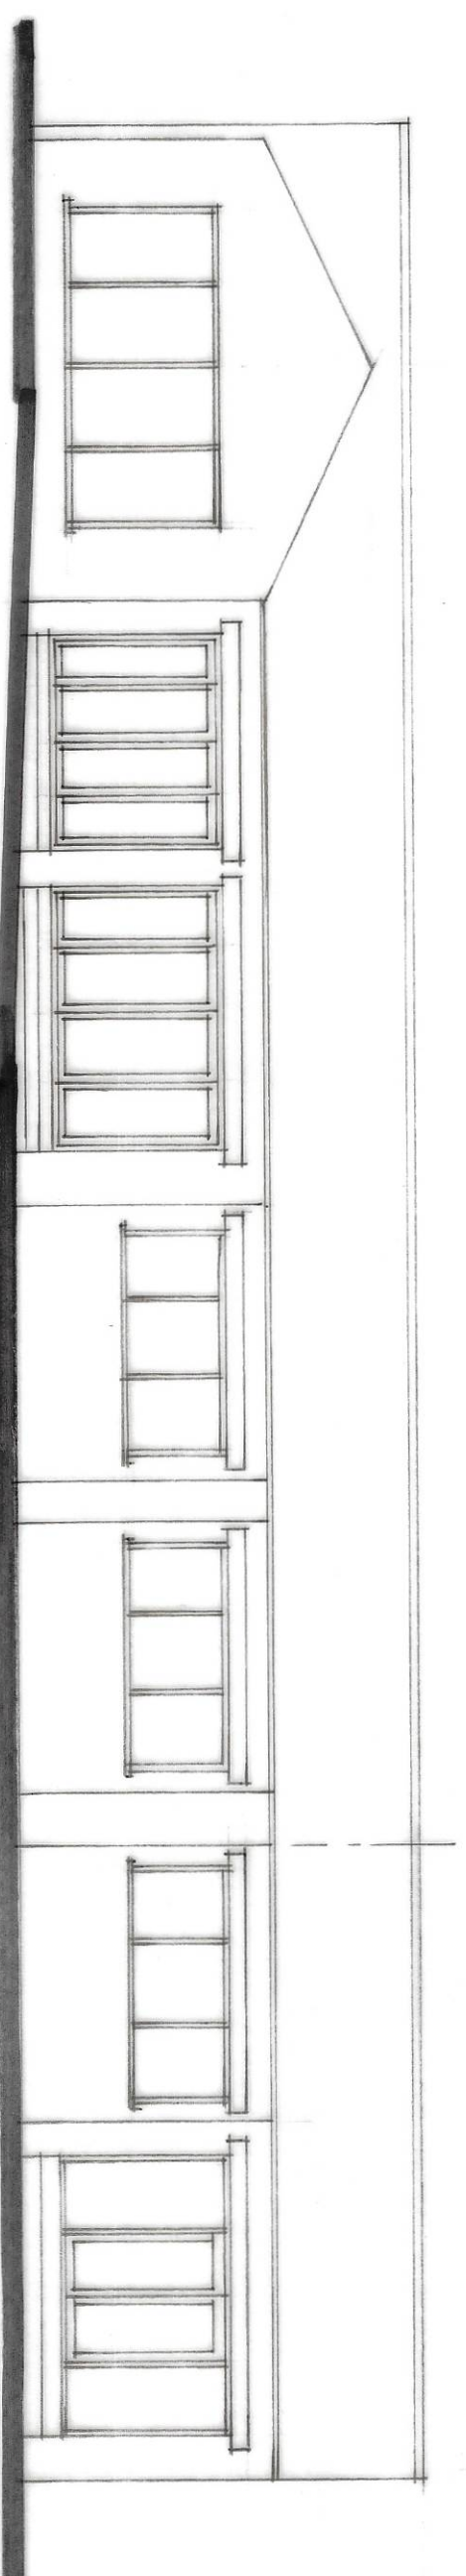

REAR

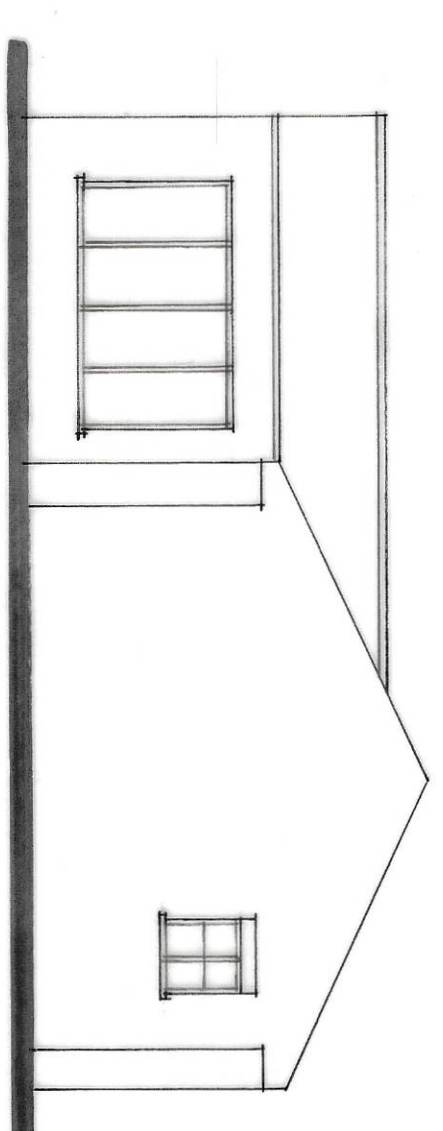

SIDE

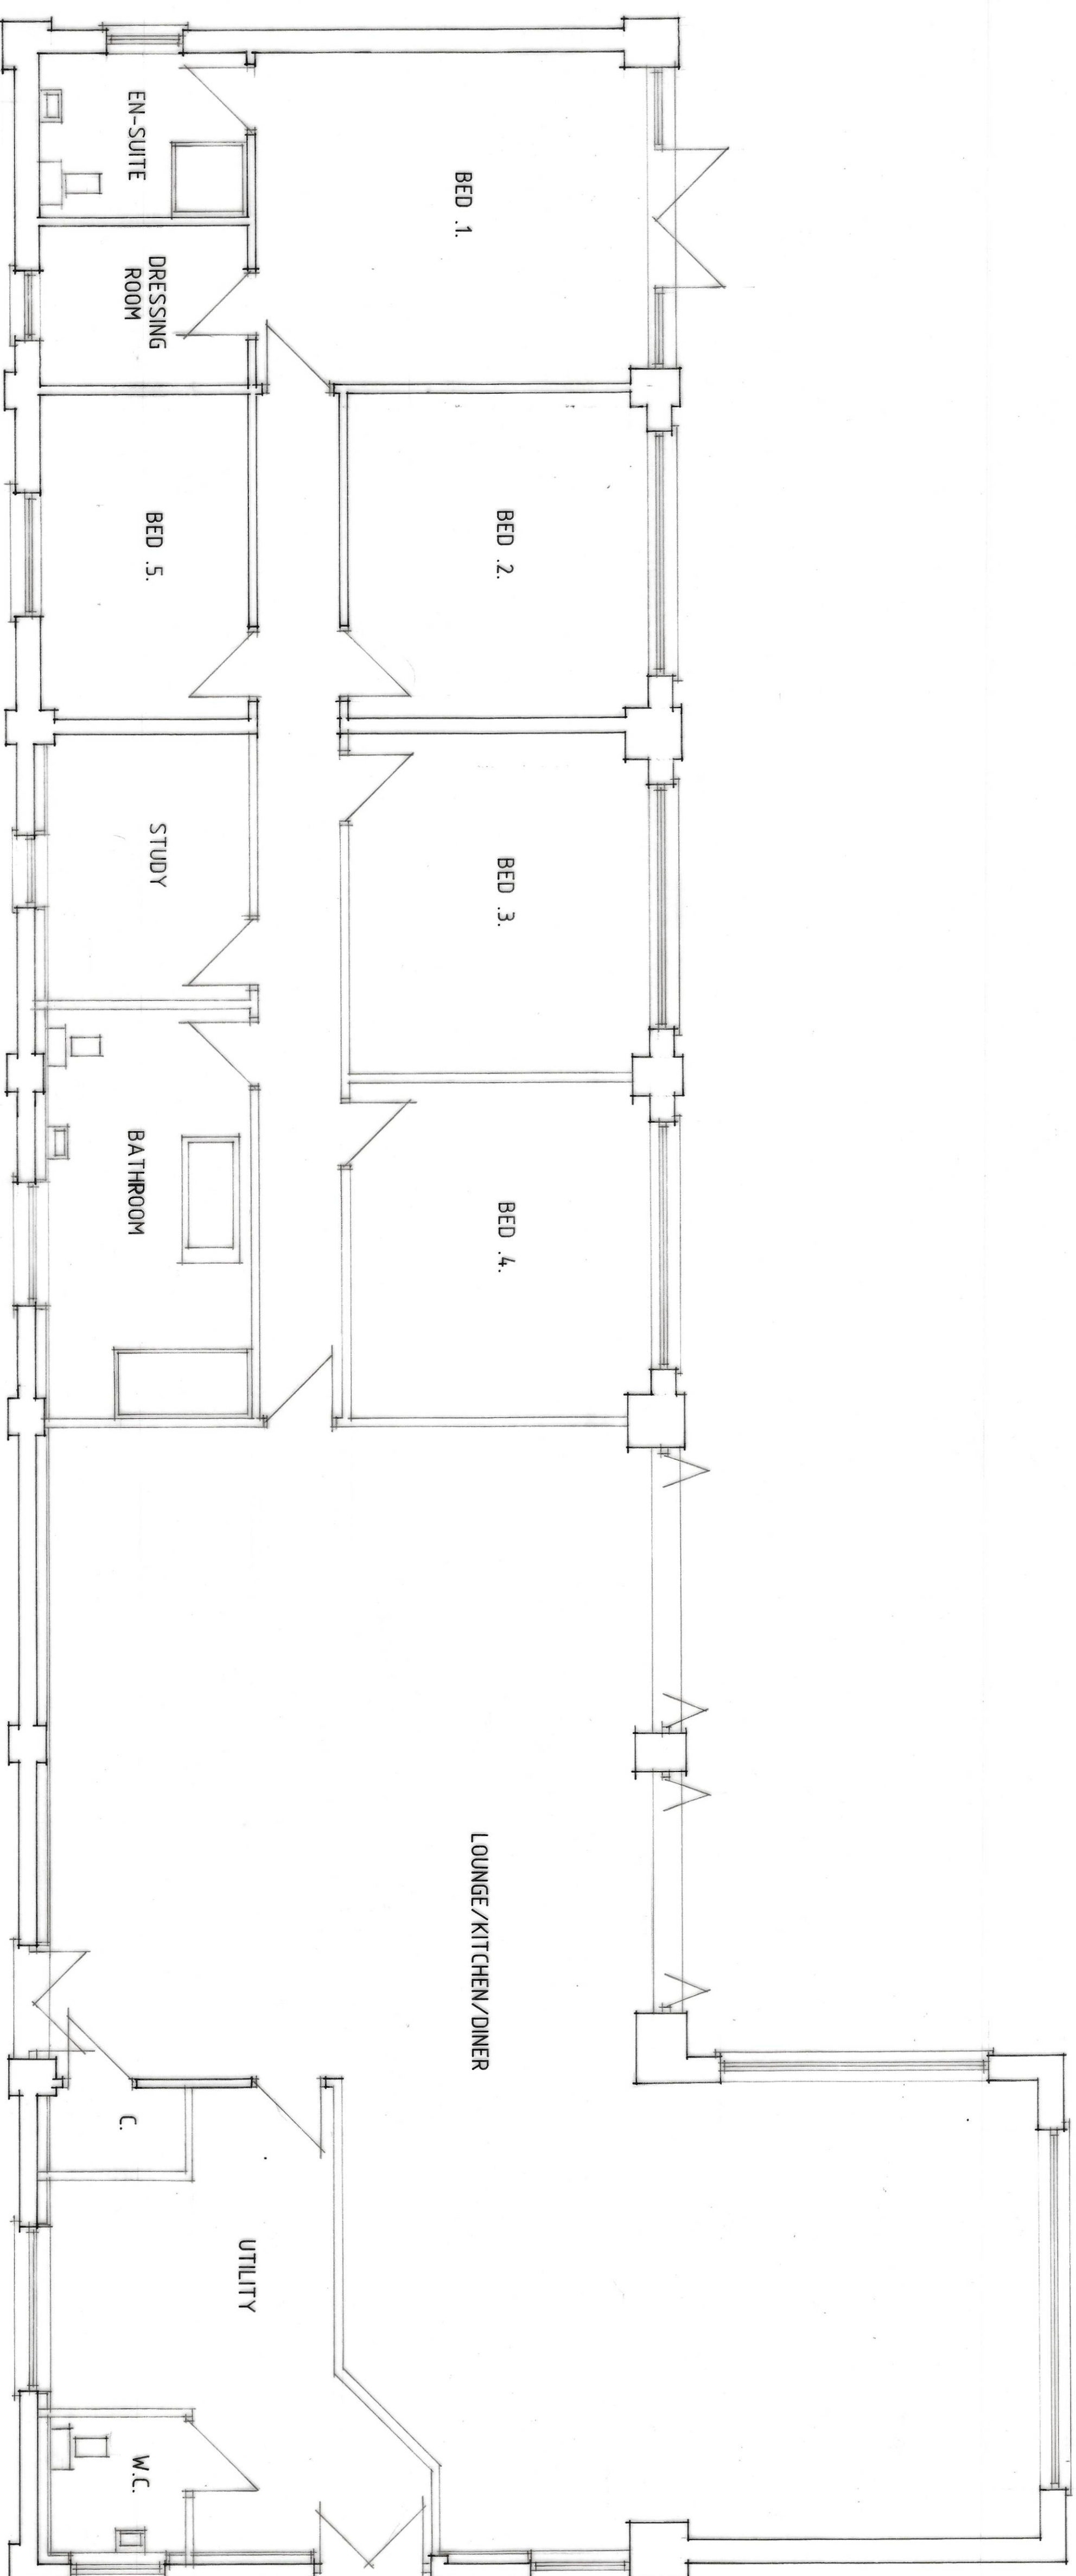

FLOOR PLAN

Status
DESIGN
CONSULTANTS IN ARCHITECTURE & PLANNING

PROPOSED CONVERSION &
EXTENSION OF BARN TO
DWELLING AT TORRINGTON
LANE, FLEET FOR

MR. J. SIMMONS.

PLAN AS PROPOSED

1:50 1:100 SD18-027/1
JUNE-18 B.GILHAM.

2 Edinburgh Walk, Holford,
Spalding, Lincs PE12 7AP
Tel: 01406 424343 Fax: 01406 490702

