
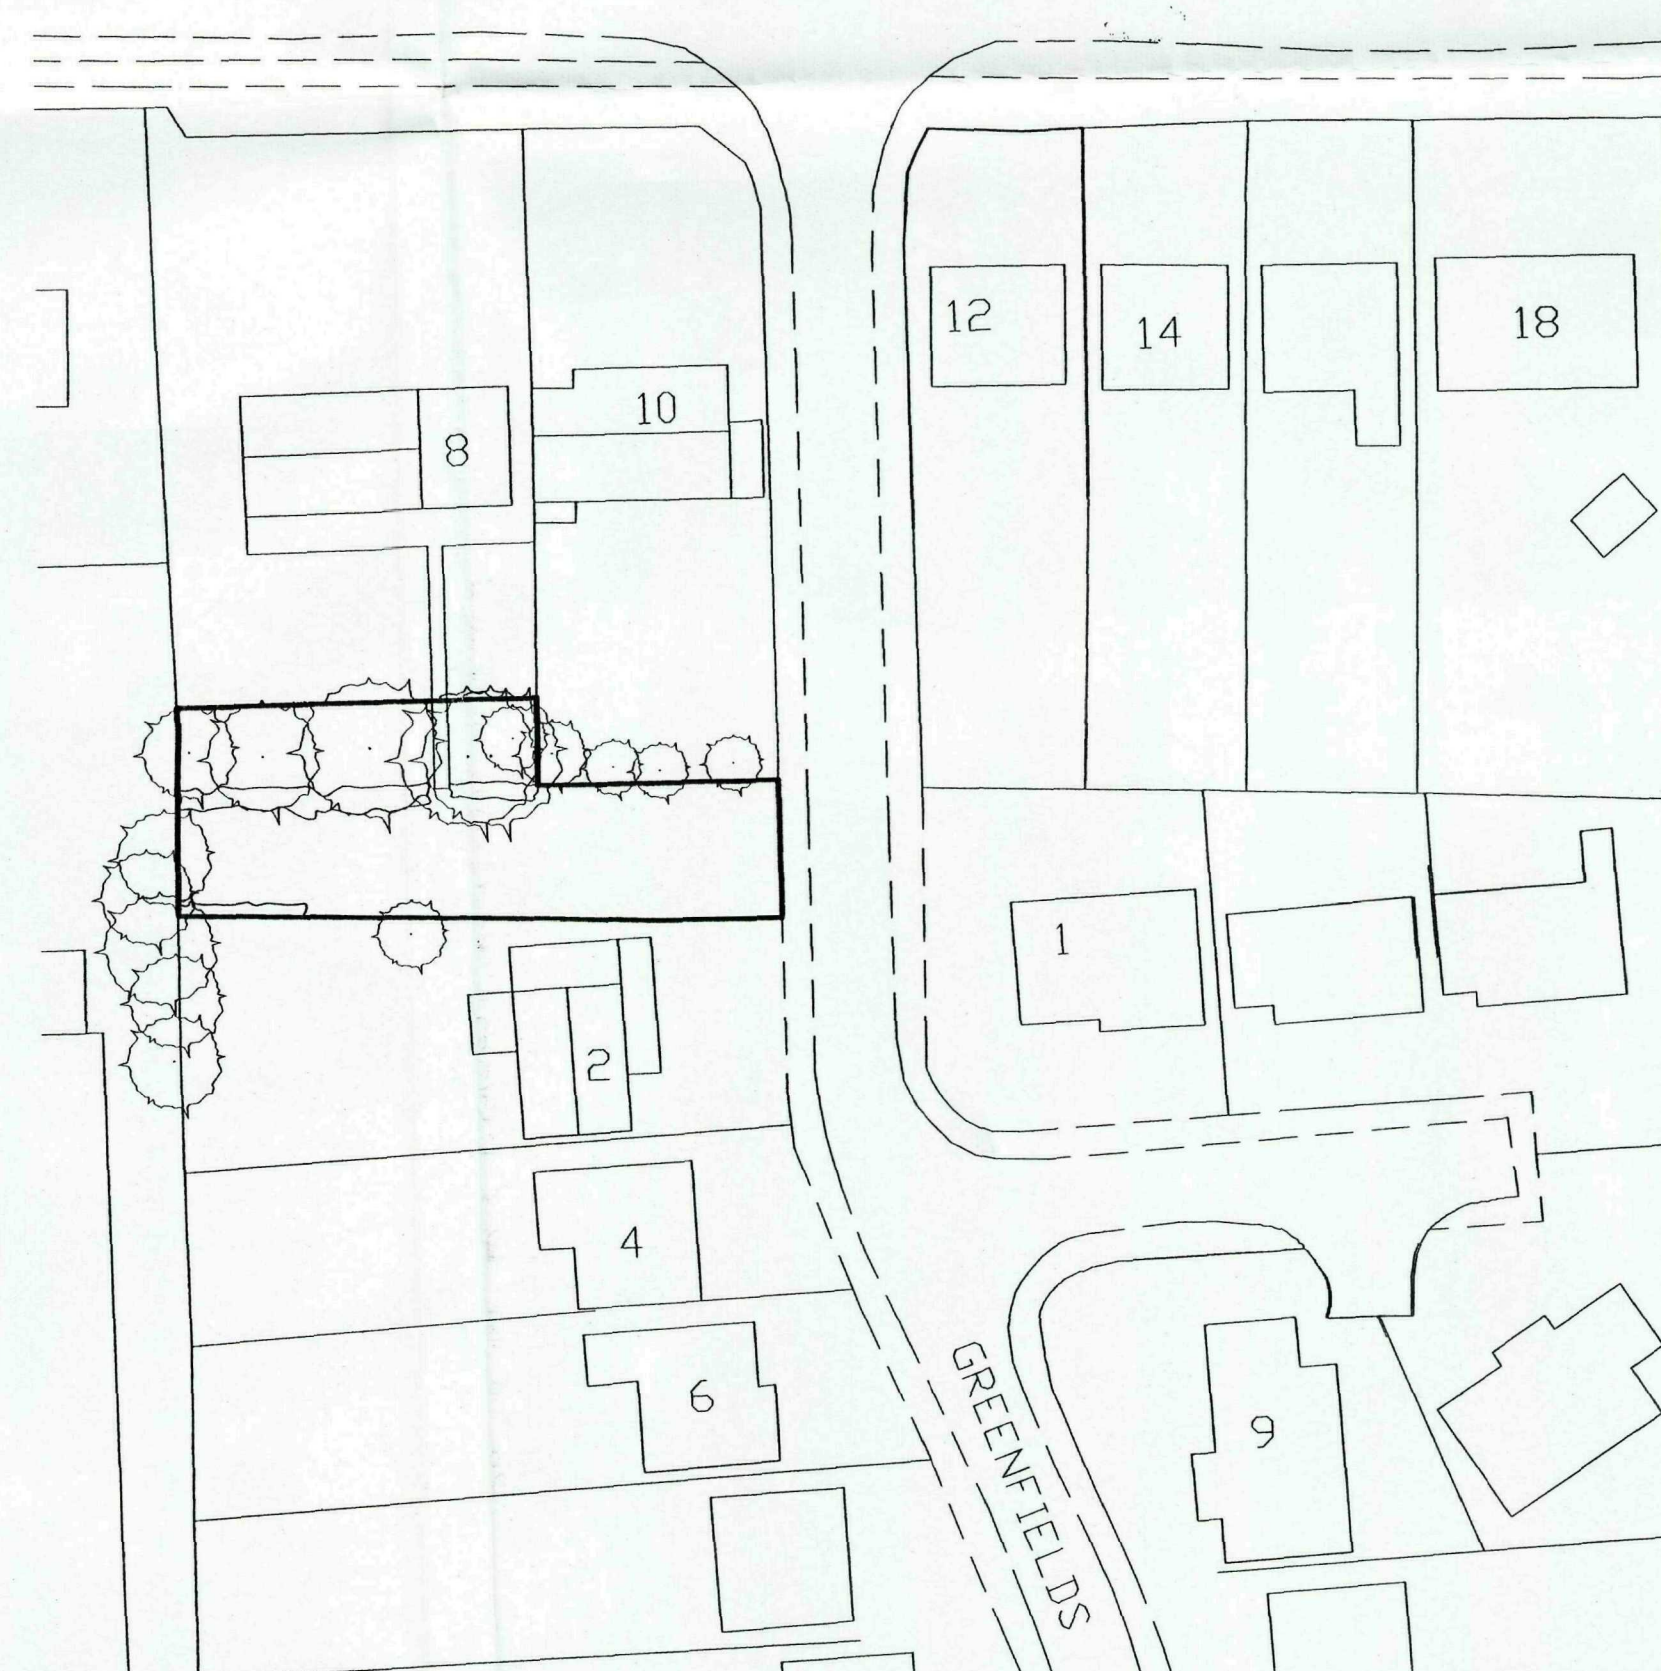


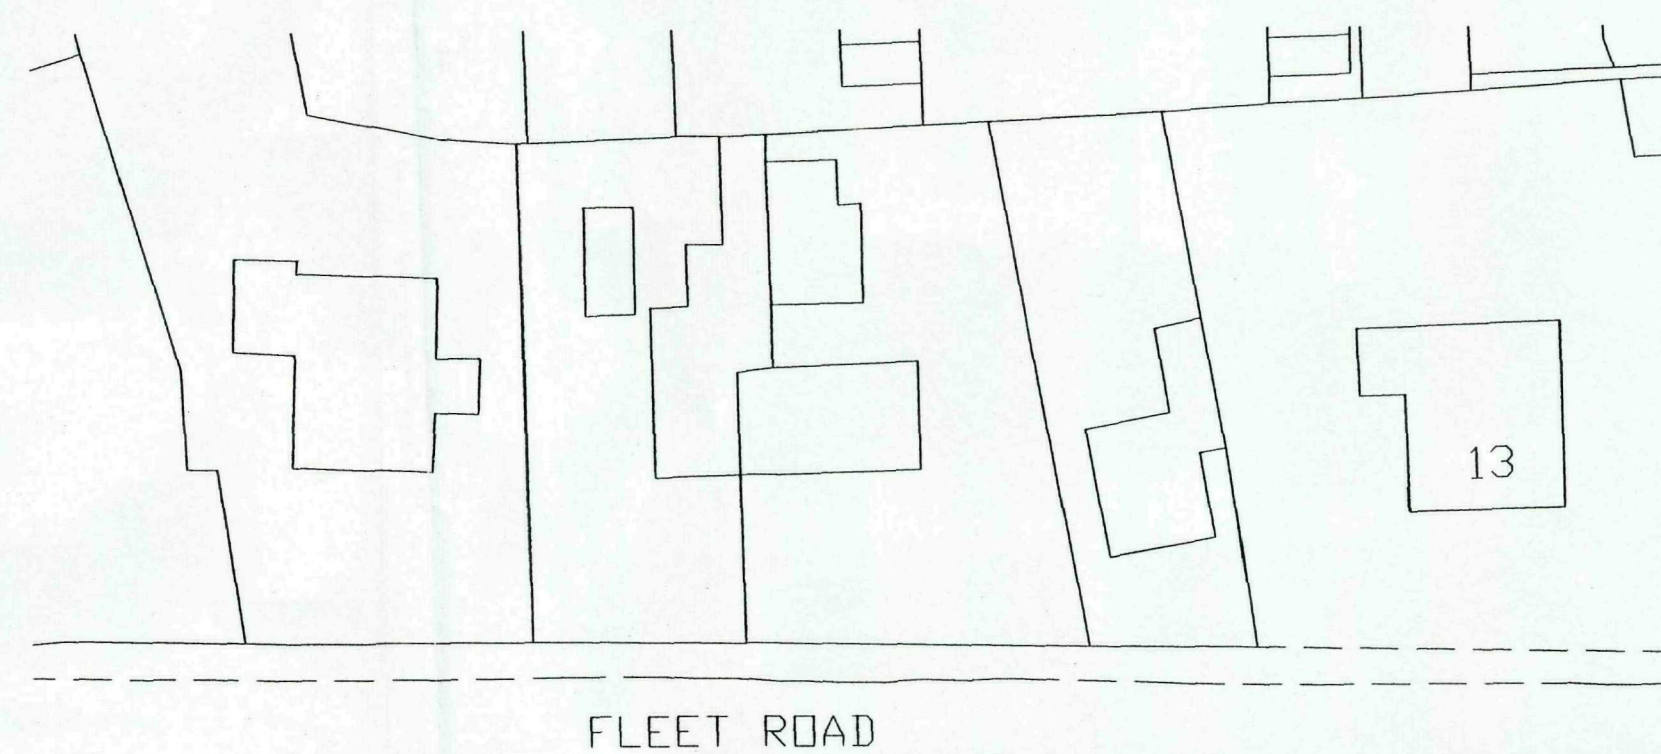

? Crown Copyright 2007. All rights reserved. Licence number 100020445

SITE LAYOUT PLAN
1/500

LOCATION PLAN
1/2500

[illegible]

G. R. MERCHANT LTD.
LENG AMICE FIWO
**ARCHITECTURAL, STRUCTURAL
AND LAND DRAINAGE
CONSULTANTS**
4 Wrights Mews
12A Park Road, Holbeach,
Spalding, Lincs. PE12 7EE
Tel: 01406 450600
Fax: 01406 428744
E-Mail: gr.merchant@btconnect.com

Project
RESIDENTIAL DEVELOPMENT,
OFF GREENFIELDS (Rear of 8 FLEET ROAD)
HOLBEACH,
SPALDING, LINC'S, PE12 8LA.

Client
MRS. S. McILHILL.

Drawing

LOCATION & SITE LAYOUT PLANS
EXISTING

Job Ref.	Drawing No.
1050-02	01

1999-09.	01.
Date MARCH '09.	Drawn ARM.

WORTH 504	DATE
Scales	
AS INDICATED.	

[illegible]