


EXISTING VIEWS OF THE SITE

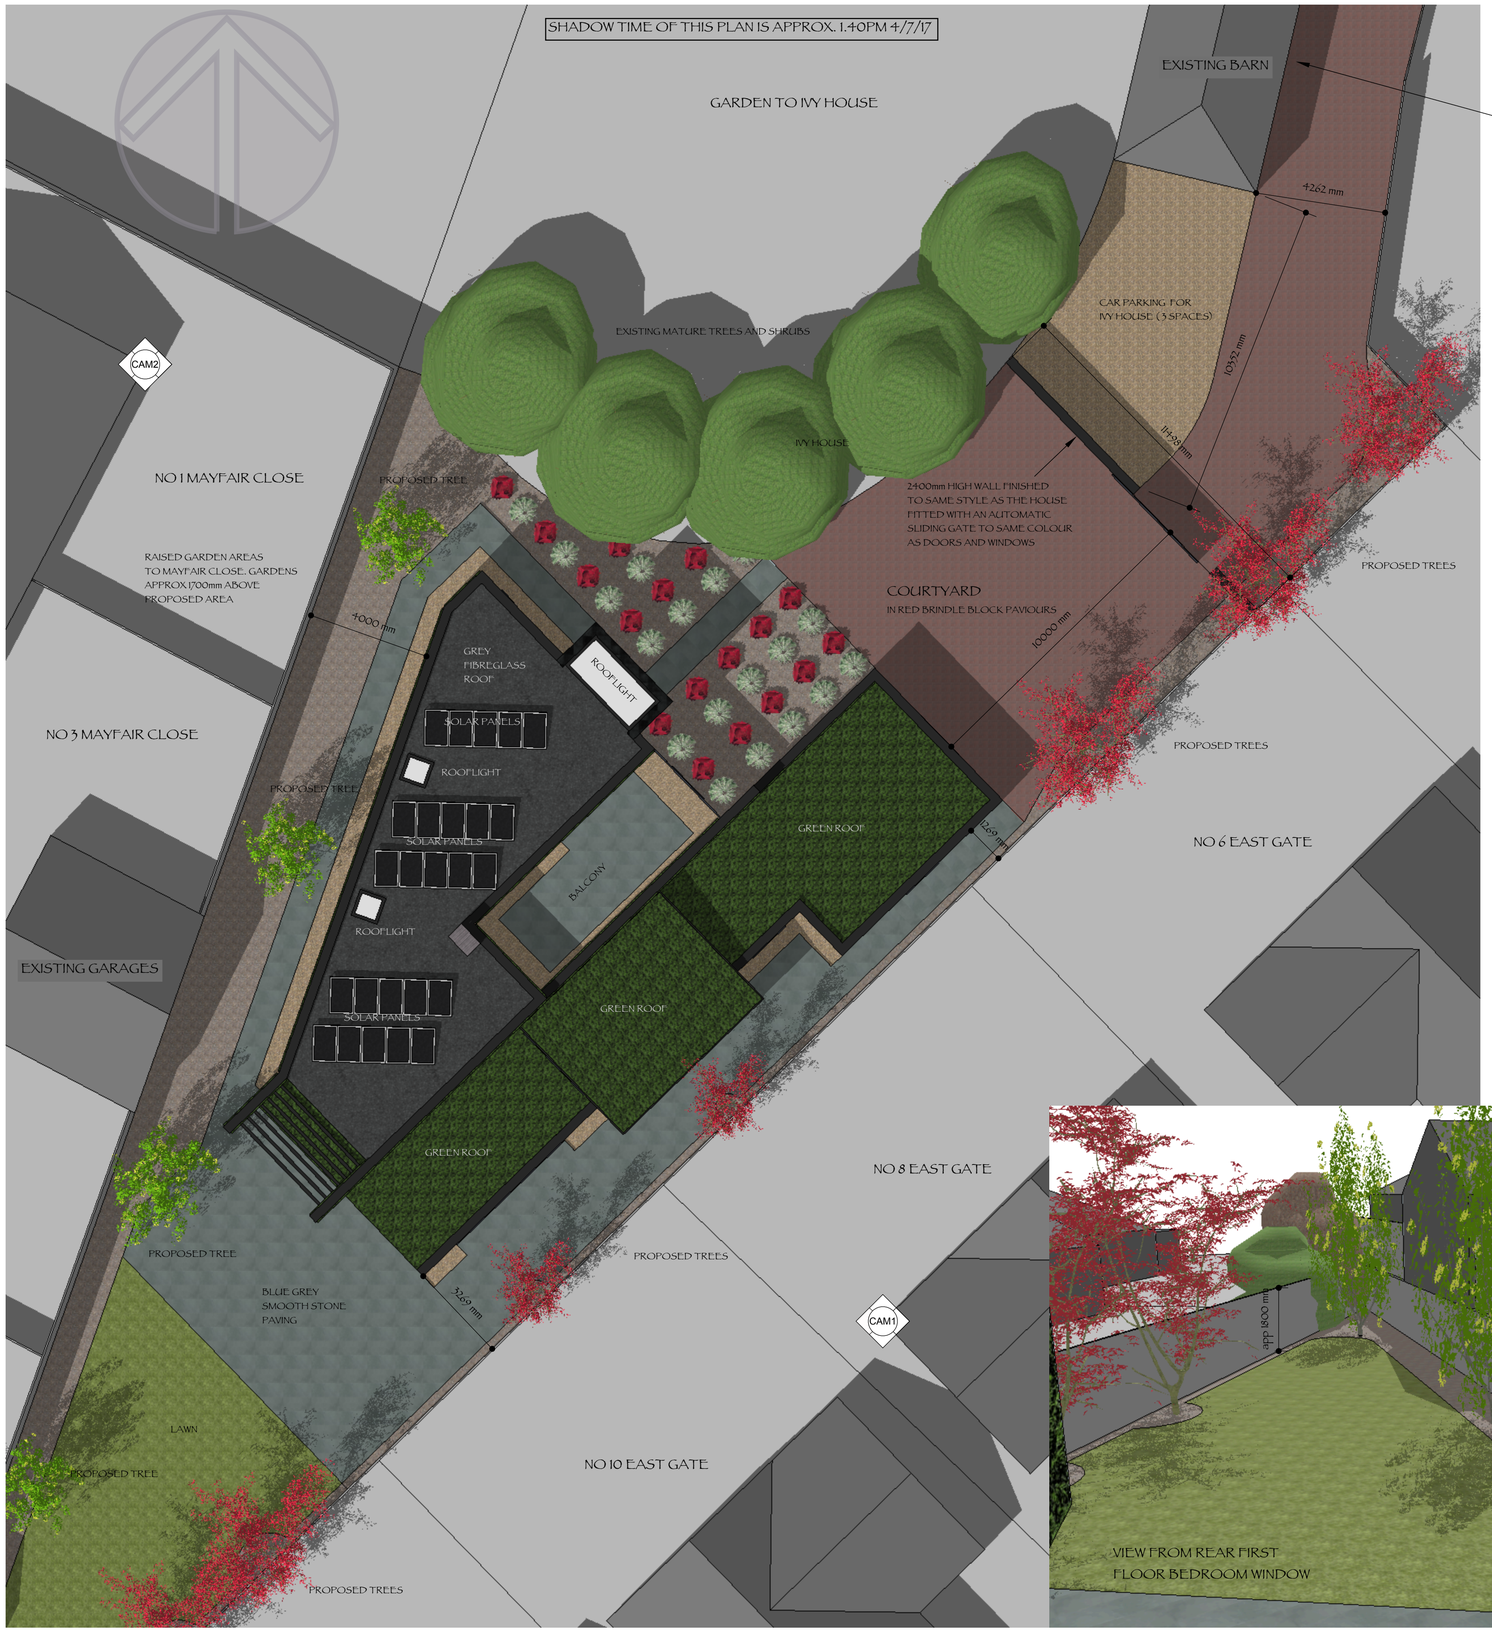











PROPOSED RESIDENTIAL HOUSE rear of IVY HOUSE OLD MAIN ROAD FLEET HARGATE for the ESTATE OF MR & MRS SLEAFORD

DO NOT SCALE FROM THIS DRAWING

This drawing is the property of the Architect. The contents of this drawing are not to be used for construction purposes unless it is issued for that purpose. Any discrepancies are to be reported to the Architect before any work is put in hand. The Contractor is responsible for the accuracy of dimensions contained on site and shall report any discrepancies to the Architect before any work is put in hand. Any work carried out by the Contractor prior to the issue of approved drawings is entirely at his own risk. Any variations from the approved drawings must be notified