DO NOT SCALE

ATKINS

Existing Orchard Apartments
Mental Health Care Facility

Main Workhouse Building subject to separate Planning Application


Existing
Car Parking
Area

N

For info only

Existing trees and planting along all boundarys to be retained.

Existing Site Plan 1:500

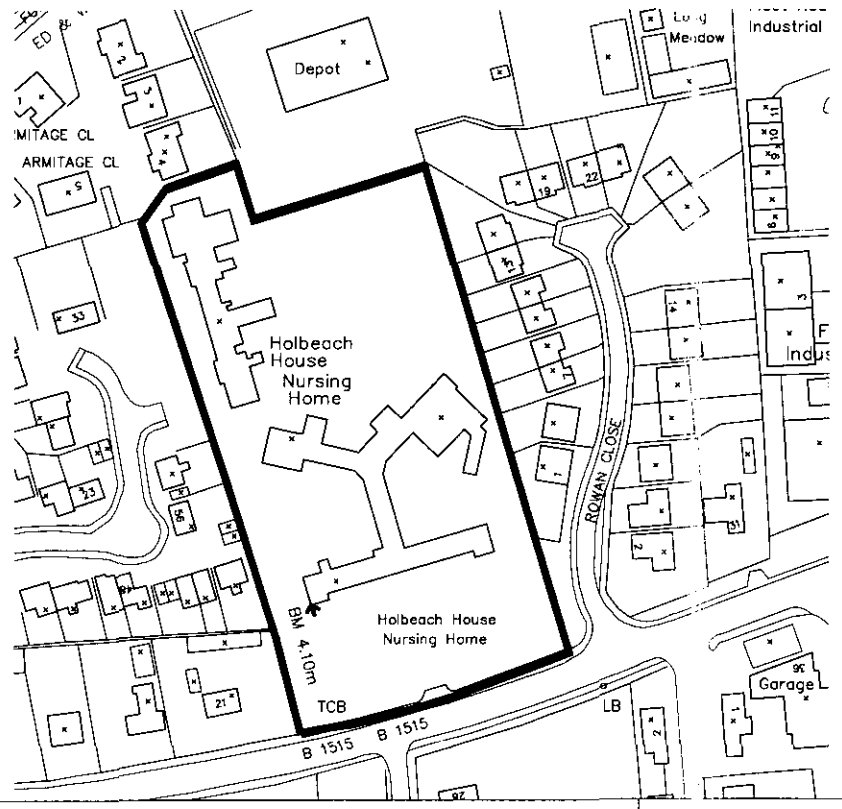

N

Site Location Plan 1:2500

Rev.	Description	By	Date	Ch'd	Auth
A	Extent of existing trees to to be retained along North East boundary clarified.	D.G.	22.09.03	MP	MP
Ø	Planning		28.05	MP	
Rev.	Purpose of issue		Date	Authorised	

Craegmoor Healthcare

ATKINS ©
Design, Environment & Engineering
160 Aztec West
Almondsbury
Bristol BS32 4TU
Tel. 01454 201400 / Fax. 01454 201568

Client
CRAEGMOOR HOMES LTD

Project
Residential Mental Healthcare Facility
Holbeach House, Holbeach
Lincolnshire

Title
EXISTING SITE PLAN

Original Scale	Drawn	Checked	Authorised
1:500	D.G. Date 28.05.03	M.P. Date 28.05.03	M.P. Date 28.05.03

Drawing Number
5018605 AA/004/ **4201**

Rev **A**

0 10 Millimetres 150

Job Dept. Sub Unique No.

R.H.Box for client signatures when required

Complete to show purpose of each issue

Main sect

Sub sect

Detail

Initial issue signatures

Drg. No. & Latest

THIS IS A CAD DRAWING – HAND AMENDMENTS SHOULD BE CARRIED OUT IN ACCORDANCE WITH Q.A. PROCEDURES

DO NOT SCALE ATKINS

Existing Pedestrian Entrance to Holbeach House

Existing Vehicular Entrance to Holbeach House

Existing Vehicular Entrance to Orchard Apartments & Proposed Healthcare Facility

Fleet Road

Existing Holbeach House
subject of separate application for change of use to Residential Apartments & Flats

Existing Orchard Apartments Mental Health Care Facility

Proposed Mental Health Care Facility

Car Parking

Car Parking

Amenity Space

Central Shared Amenity Space

Existing garden retained

Car Parking for Healthcare Facility (subject to separate application)

New Bicycle Enclosure

turning arrangement of large refuse wagon

New Refuse Enclosure

All existing trees to be retained except for 2 No highlighted

New 1.8m high brickwork wall

New 2.0m high brickwork wall

New 1.0m high railings

speed bump

N

For info only

Proposed Site Plan 1:500



N

Site Location Plan 1:2500

ANNOTATED PLAN
Ref.

Planning
'23 OCT 2003
07/9/03.

DETERMINED PLAN

0 10 Millimetres 150

Rev.	Description	Date	Chk'd	Auth
B	Further amendments to Parking Layout. Boundary lines, perimeter fencing, walling & extent of retained & new planting clarified.	D.G. 22.09.03	MP	MP
A	Parking Layout amended. Tree removed.	D.G. 25.07.03	MP	MP
Ø	Planning	28.05	MP	
Rev.	Purpose of issue	Date	Authorised	

Craegmoor Healthcare

ATKINS ©
Design, Environment & Engineering
160 Aztec West
Almondsbury
Bristol BS32 4TU
Tel. 01454 201400 / Fax. 01454 201568

Client
CRAEGMOOR HOMES LTD

Project
Residential Mental Healthcare Facility
Holbeach House, Holbeach
Lincolnshire

Title
PROPOSED SITE PLAN

Original Scale	Drawn	Checked	Authorised
1:500	D.G. Date 28.05.03	M.P. Date 28.05.03	M.P. Date 28.05.03

Drawing Number 5018605 AA/004/ **4202** Rev **B**

Job 4 Dept. Sub Unique No.

R.H.Box for client signature: when required

Complete to show purpose each iss.

Main sect

Sub secti


Detail

Initial issue signature:

Drg. No & Latest Revision

DO NOT SCALE

ATKINS

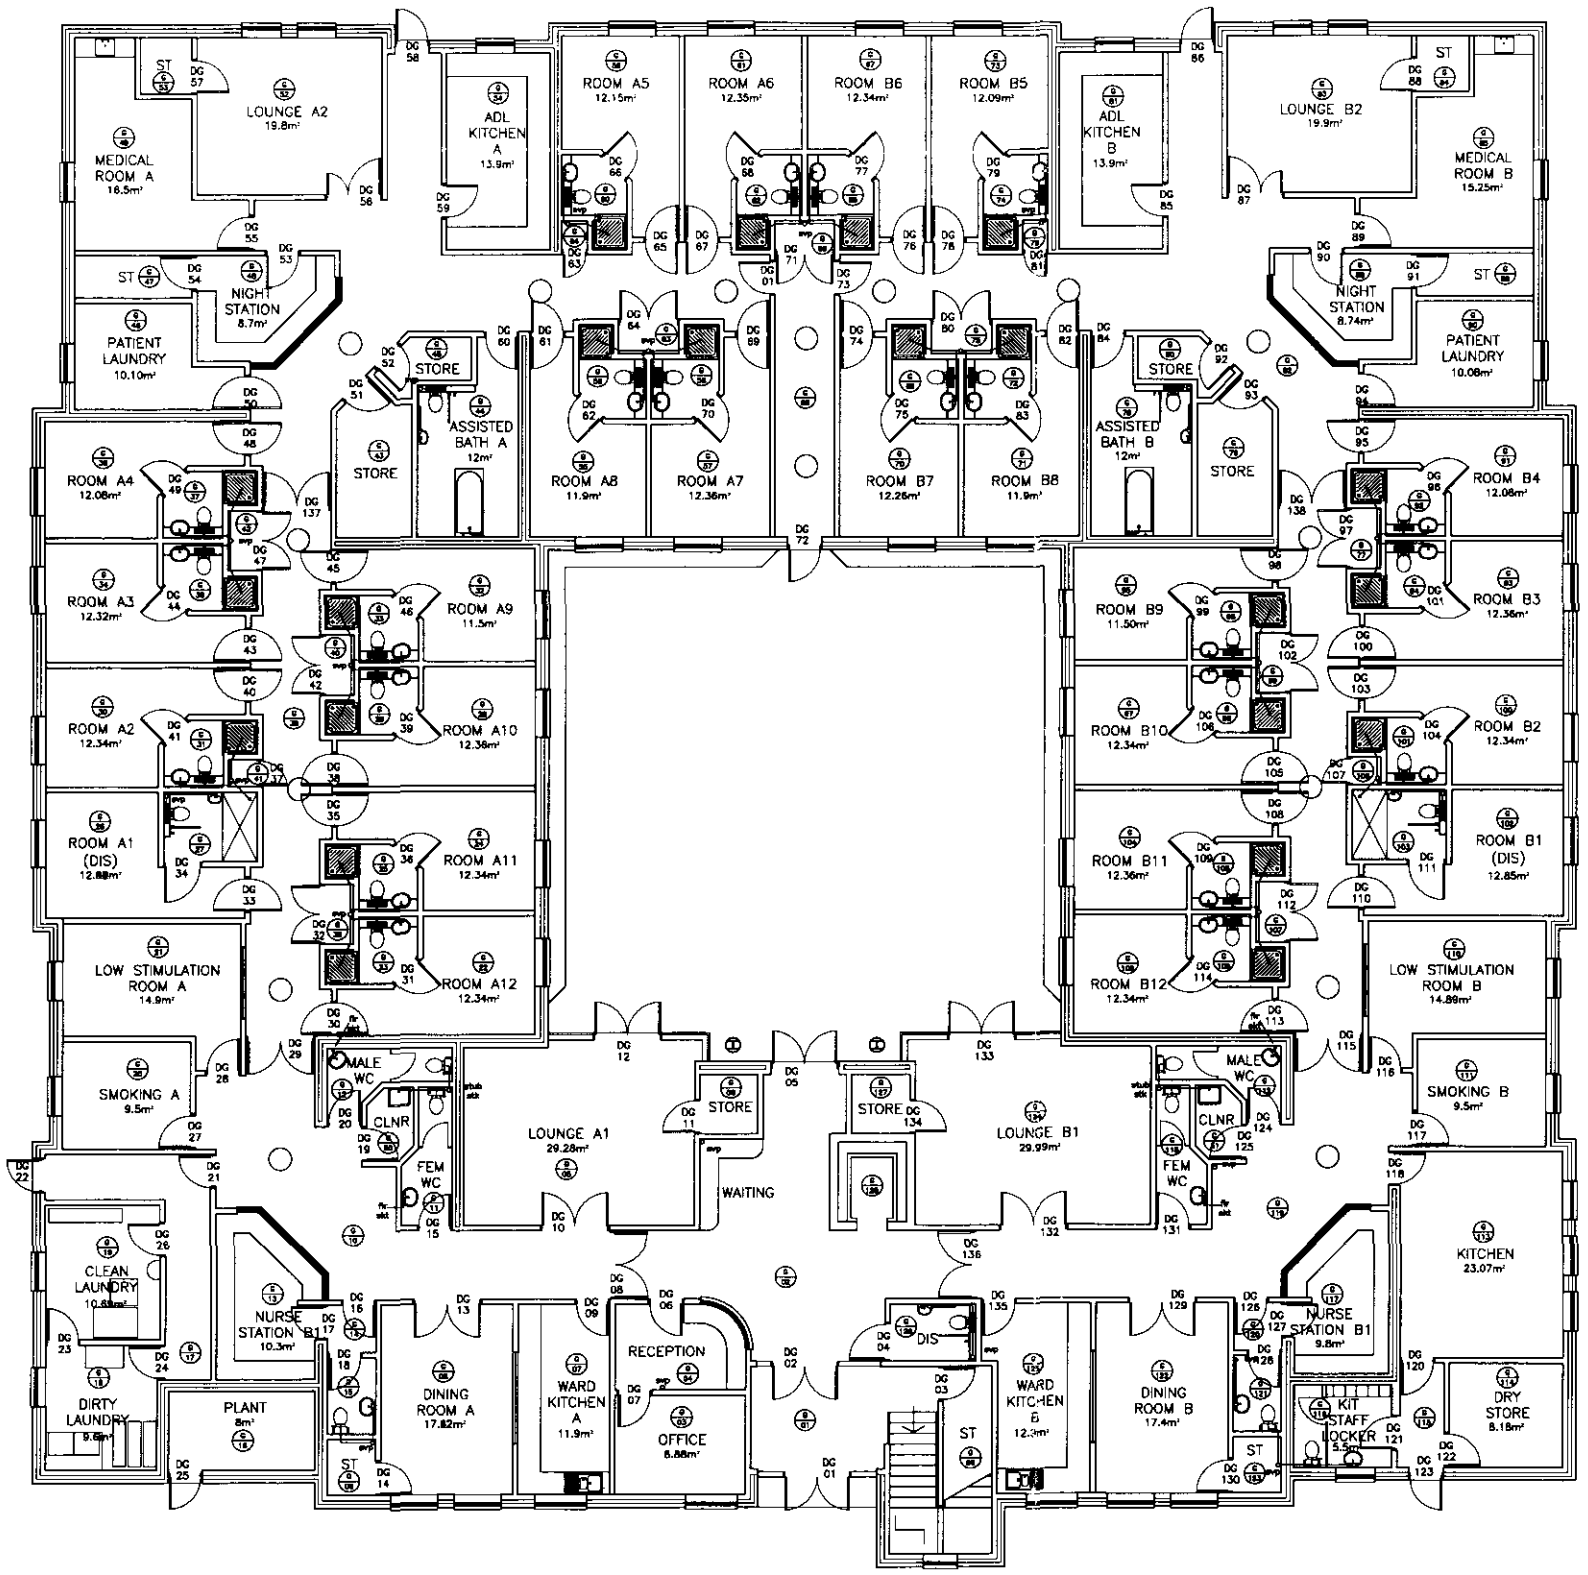

Ground Floor Plan 1:200

For info only

3

07/9/03

Rev.	Description	By	Date	Chk'd	Auth
A	Minor alterations to internal layout	D.G.	22.09.03	MP	MP
Ø	Planning		28.05	MP	
Rev.	Purpose of issue		Date	Authorised	

Craegmoor Healthcare

ATKINS ©
Design, Environment & Engineering
160 Aztec West
Almondsbury
Bristol BS32 4TU
Tel. 01454 201400 / Fax. 01454 201568

Client
CRAEGMOOR HOMES LTD

Project
Residential Mental Healthcare Facility
Holbeach House, Holbeach
Lincolnshire

Title
GROUND FLOOR
Proposed General Arrangement Plan

Original Scale	Drawn	Checked	Authorised
1:200	D.G. Date 28.05.03	M.P. Date 28.05.03	M.P. Date 28.05.03

Drawing Number
5018605 AA/004/ **4203**


Rev **A**

0 10 Millimetres 150

Job 4 Dept. Sub Unique No.

DO NOT SCALE

ATKINS

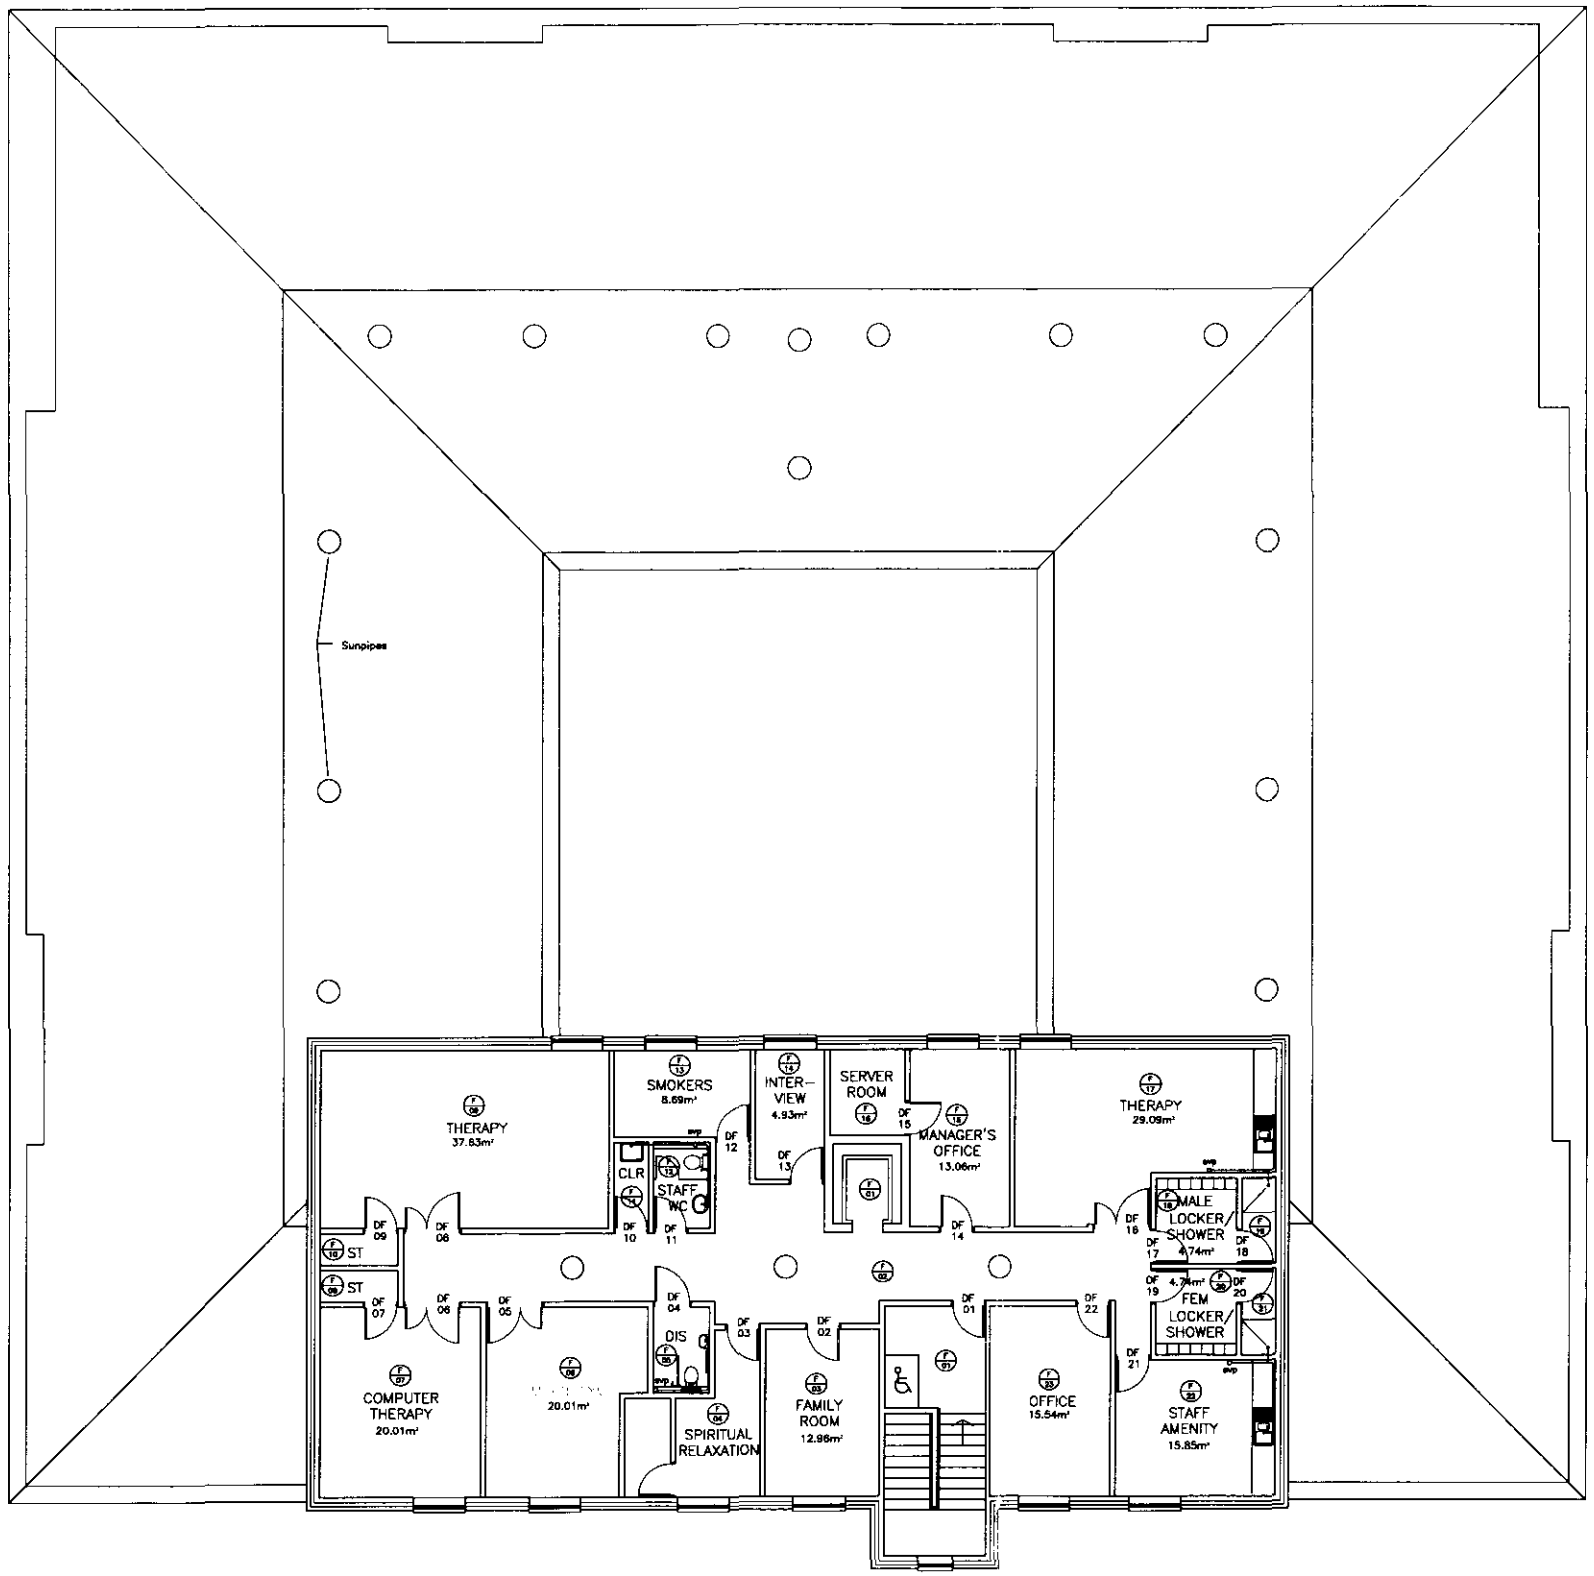

First Floor Plan 1:200

For info only

3

7/9/03

Rev.	Description	By	Date	Chk'd	Auth
A	Minor alterations to internal layout	D.G.	22.09.03	MP	MP
Ø	Planning		28.05	MP	
Rev.	Purpose of issue		Date	Authorised	

Craegmoor Healthcare

ATKINS ©
Design, Environment & Engineering
160 Aztec West
Almondsbury
Bristol BS32 4TU
Tel. 01454 201400 / Fax. 01454 201568

Client
CRAEGMOOR HOMES LTD

Project
Residential Mental Healthcare Facility
Holbeach House, Holbeach
Lincolnshire

Title
FIRST FLOOR
Proposed General Arrangement Plan

Original Scale	Drawn	Checked	Authorised
1:200	D.G. Date 28.05.03	M.P. Date 28.05.03	M.P. Date 28.05.03

Drawing Number
5018605 AA/004/ **4204**

Rev **A**

0 10 Millimetres 150

Job 4 Dept. Sub Unique No.

DO NOT SCALE


ATKINS



South Elevation 1:200



West Elevation 1:200

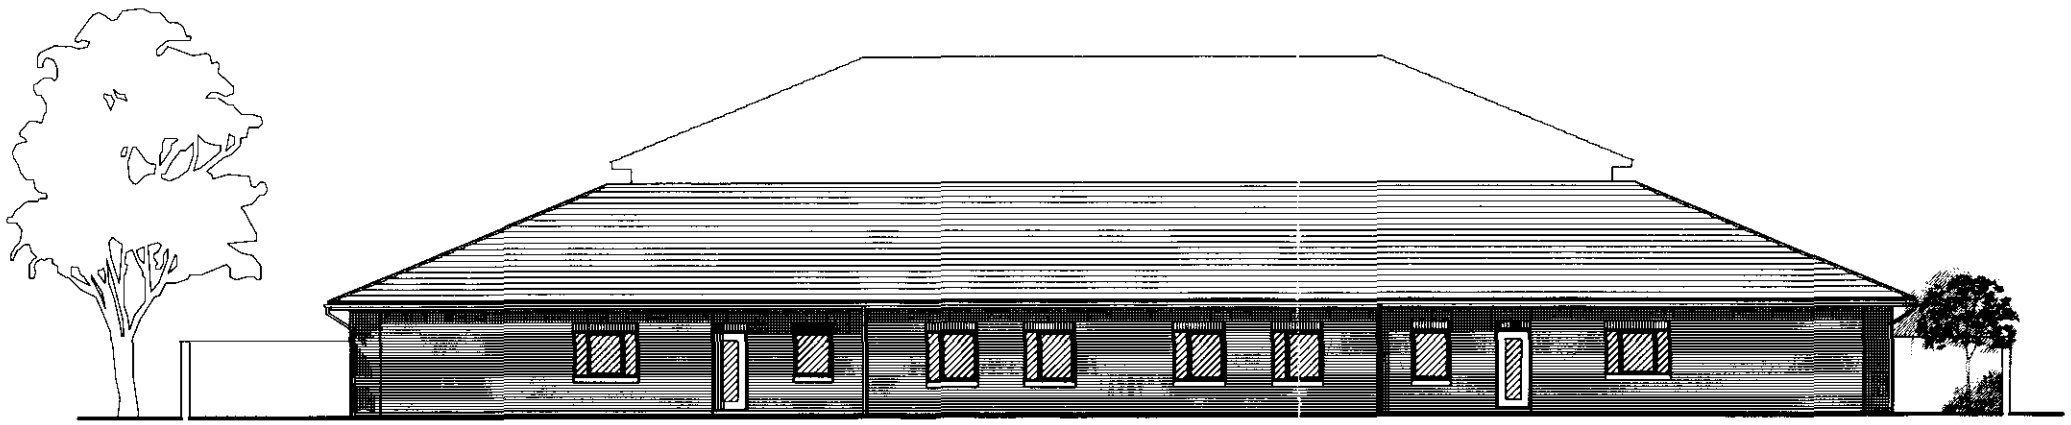

North Elevation 1:200



East Elevation 1:200

Fog entr. only

3

7/9/03

Rev.	Description	By	Date	Chk'd	Auth
A	Material descriptions added. Planting notes indicated.	D.G.	22.09.03	MP	MP

Rev.	Purpose of issue	Date	Authorised
Ø	Planning	28.05	MP

R.M.Box for client signatures when required

Complete to show purpose of each issue

Craegmoor Healthcare

ATKINS ©
Design, Environment & Engineering
160 Aztec West
Almondsbury
Bristol BS32 4TU
Tel. 01454 201400 / Fax. 01454 201568

Client
CRAEGMOOR HOMES LTD

Project
Residential Mental Healthcare Facility
Holbeach House, Holbeach
Lincolnshire

Title
ELEVATIONS
Proposed General Arrangement Plan

Original Scale	Drawn	Checked	Authorised
1:200	D.G. Date 28.05.03	M.P. Date 28.05.03	M.P. Date 28.05.03

Drawing Number
5018605 AA/004/ **4206**

Rev **A**

0 10 Millimetres 150

Job 4 Dept. Sub Unique No.

Main section
Sub section
Detail
Initial issue signatures
Drg. No. & Latest Revision