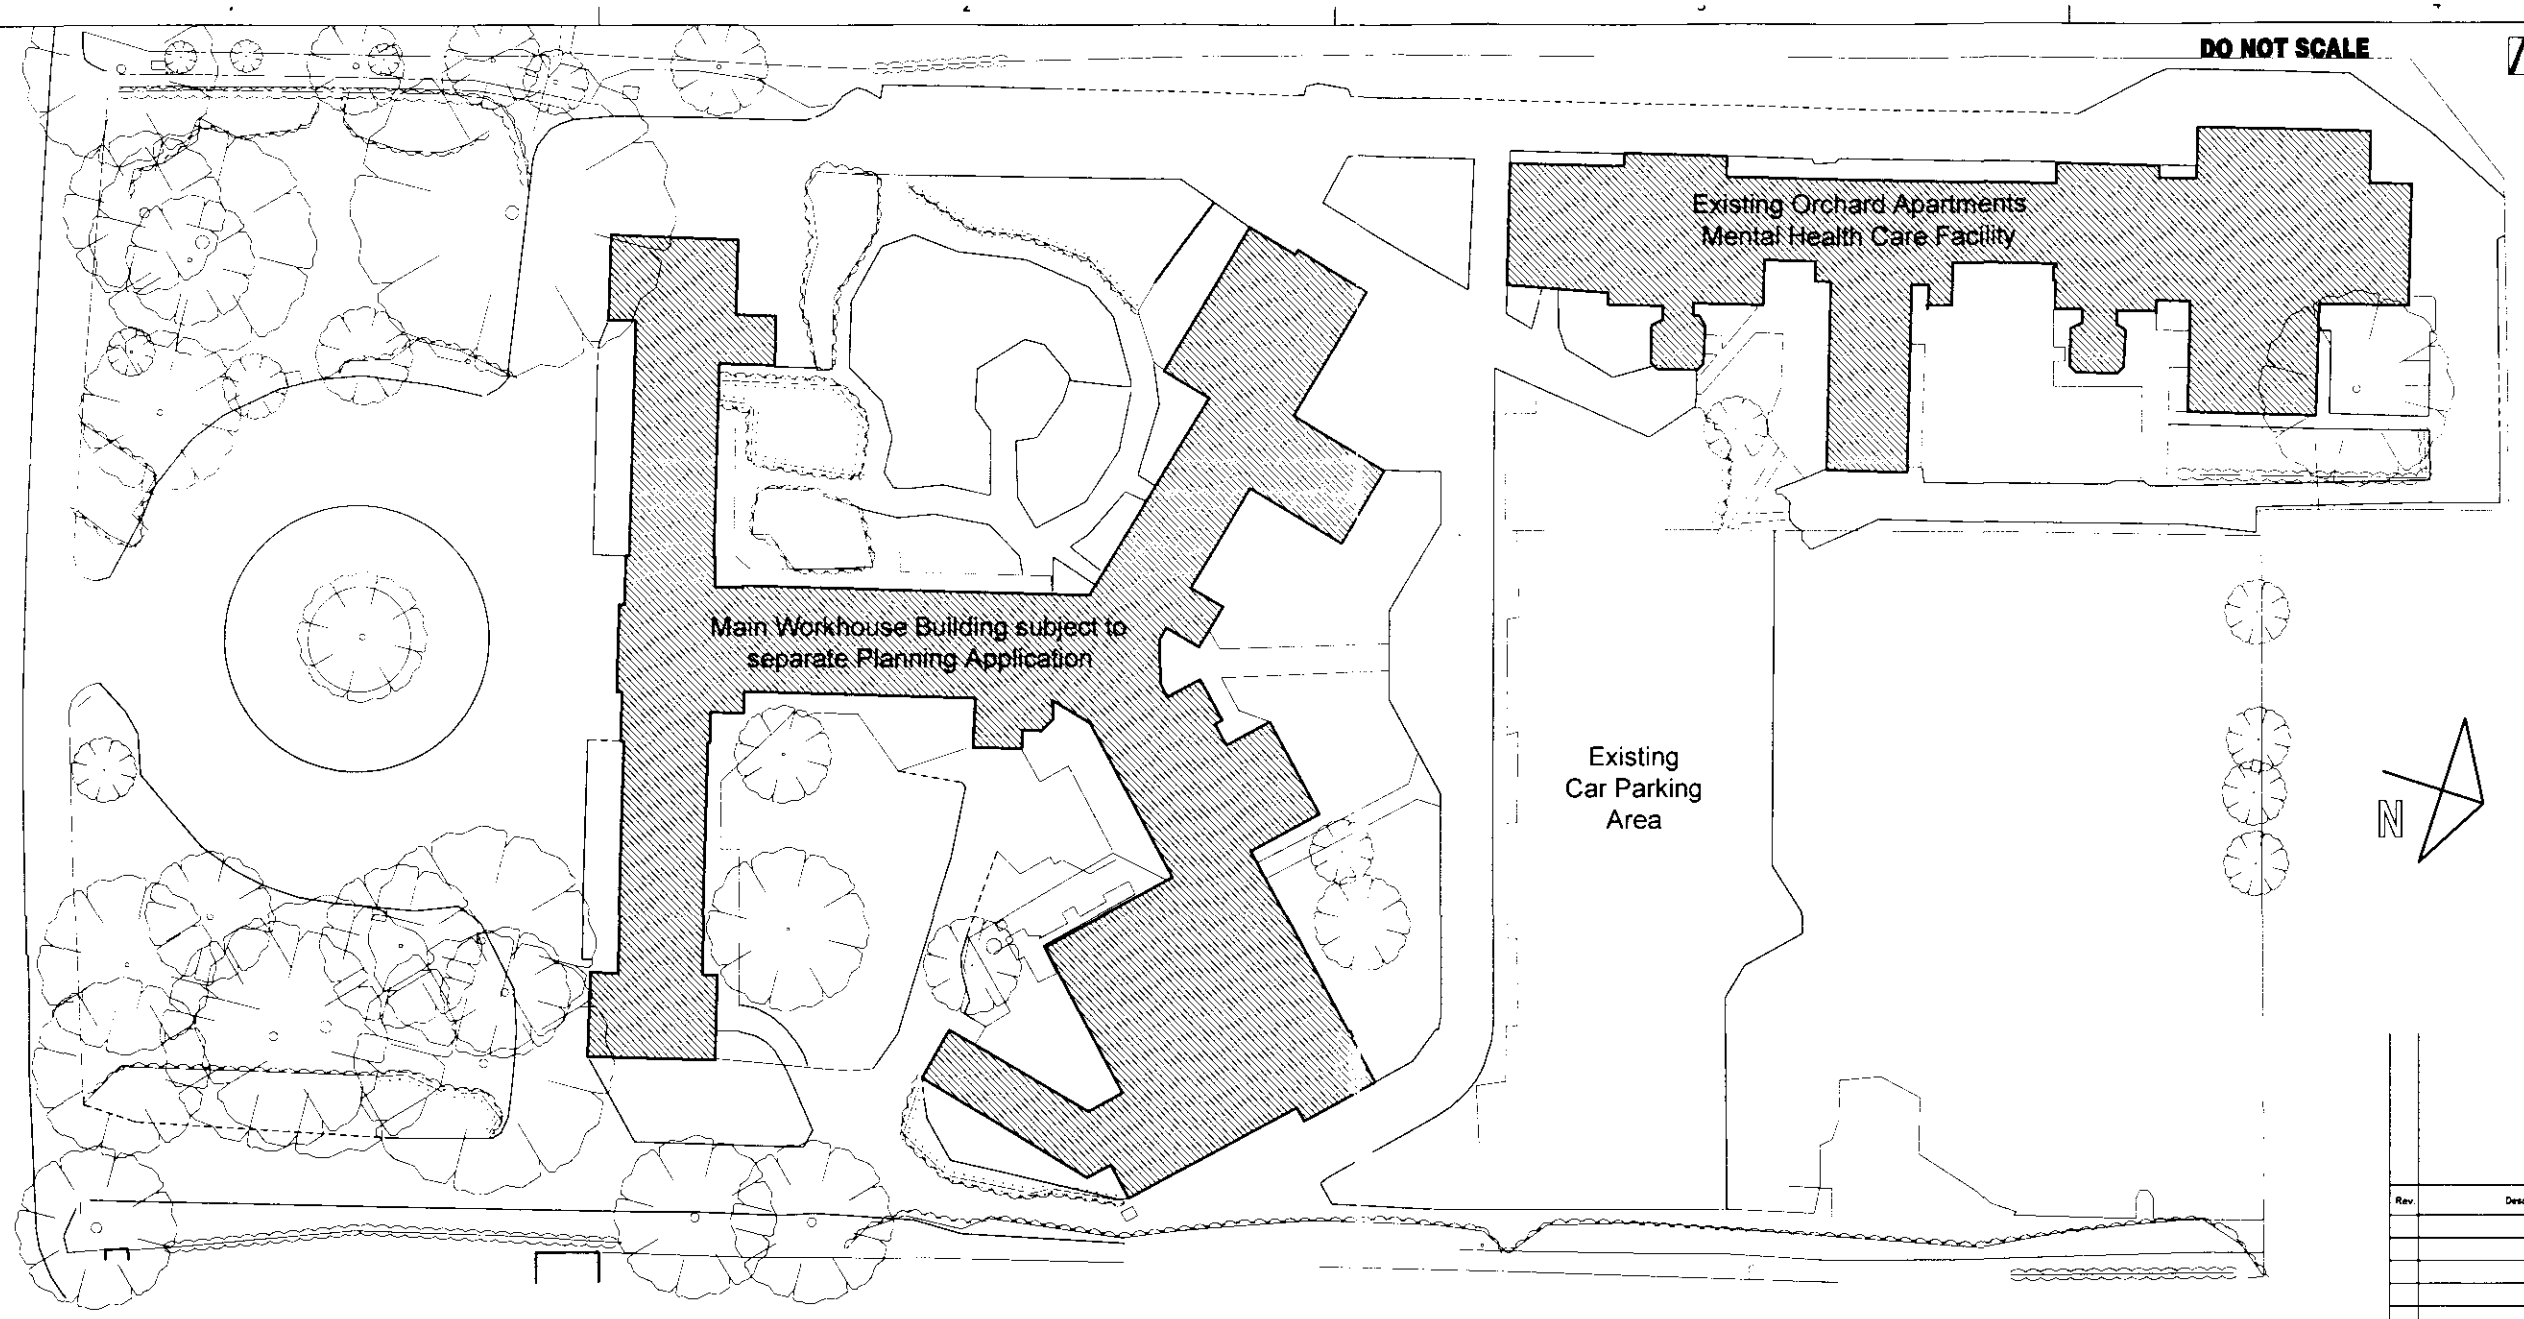

Existing Site Plan 1:500

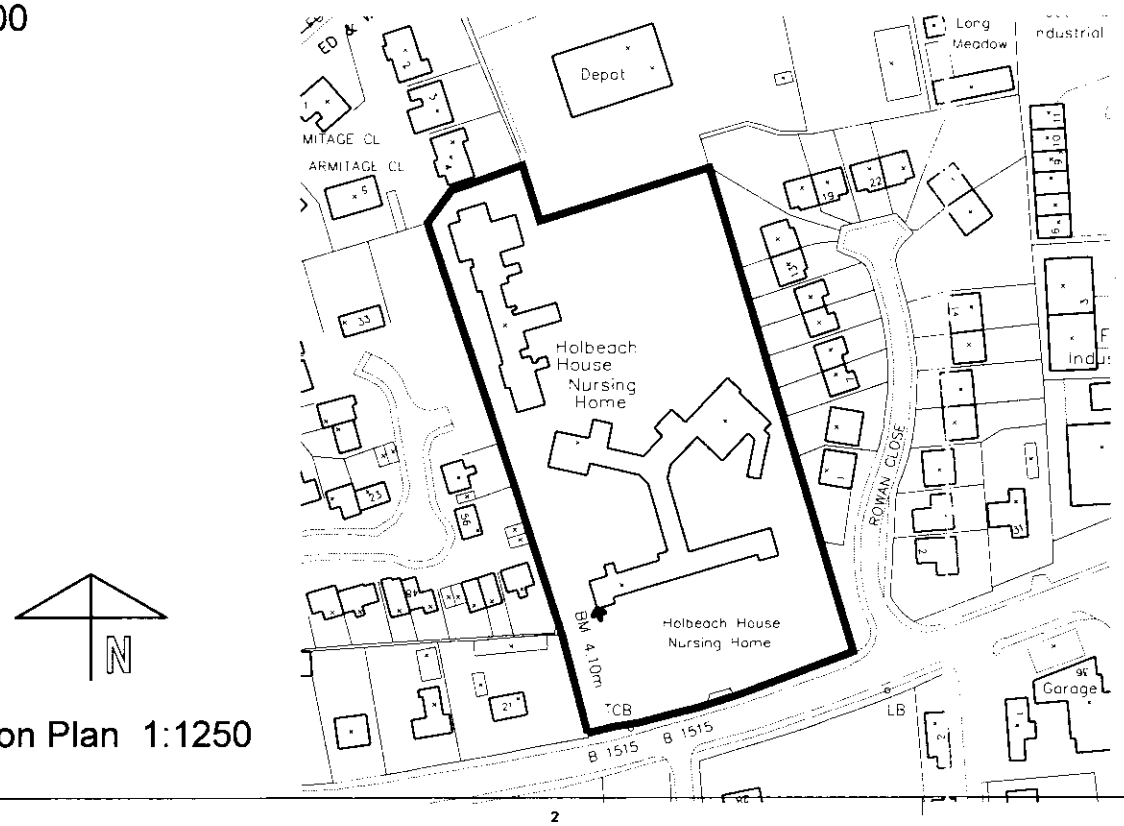

Site Location Plan 1:1250

SHDC
Planning & Development
05 JUN 2003
0719/03

Rev.	Description	By	Date	Chk'd	Auth
Ø	Planning		28.05	MP	
Rev.	Purpose of issue		Date	Authorised	

ATKINS ©
Design, Environment & Engineering
160 Aztec West
Almondsbury
Bristol BS32 4TU
Tel. 01454 201400 / Fax. 01454 201568

Client
CRAEGMOOR HOMES LTD

Project
Residential Mental Healthcare Facility
Holbeach House, Holbeach
Lincolnshire

Title
EXISTING SITE PLAN

Original Scale	Drawn	Checked	Authorised
1:500	D.G.	M.P.	M.P.
	Date 28.05.03	Date 28.05.03	Date 28.05.03

Drawing Number
5018605 AA/004/ **4201**

Rev
Ø

0 10 Millimetres 150

Job 4 Dept. Sub Unique No

DO NOT SCALE

ATKINS

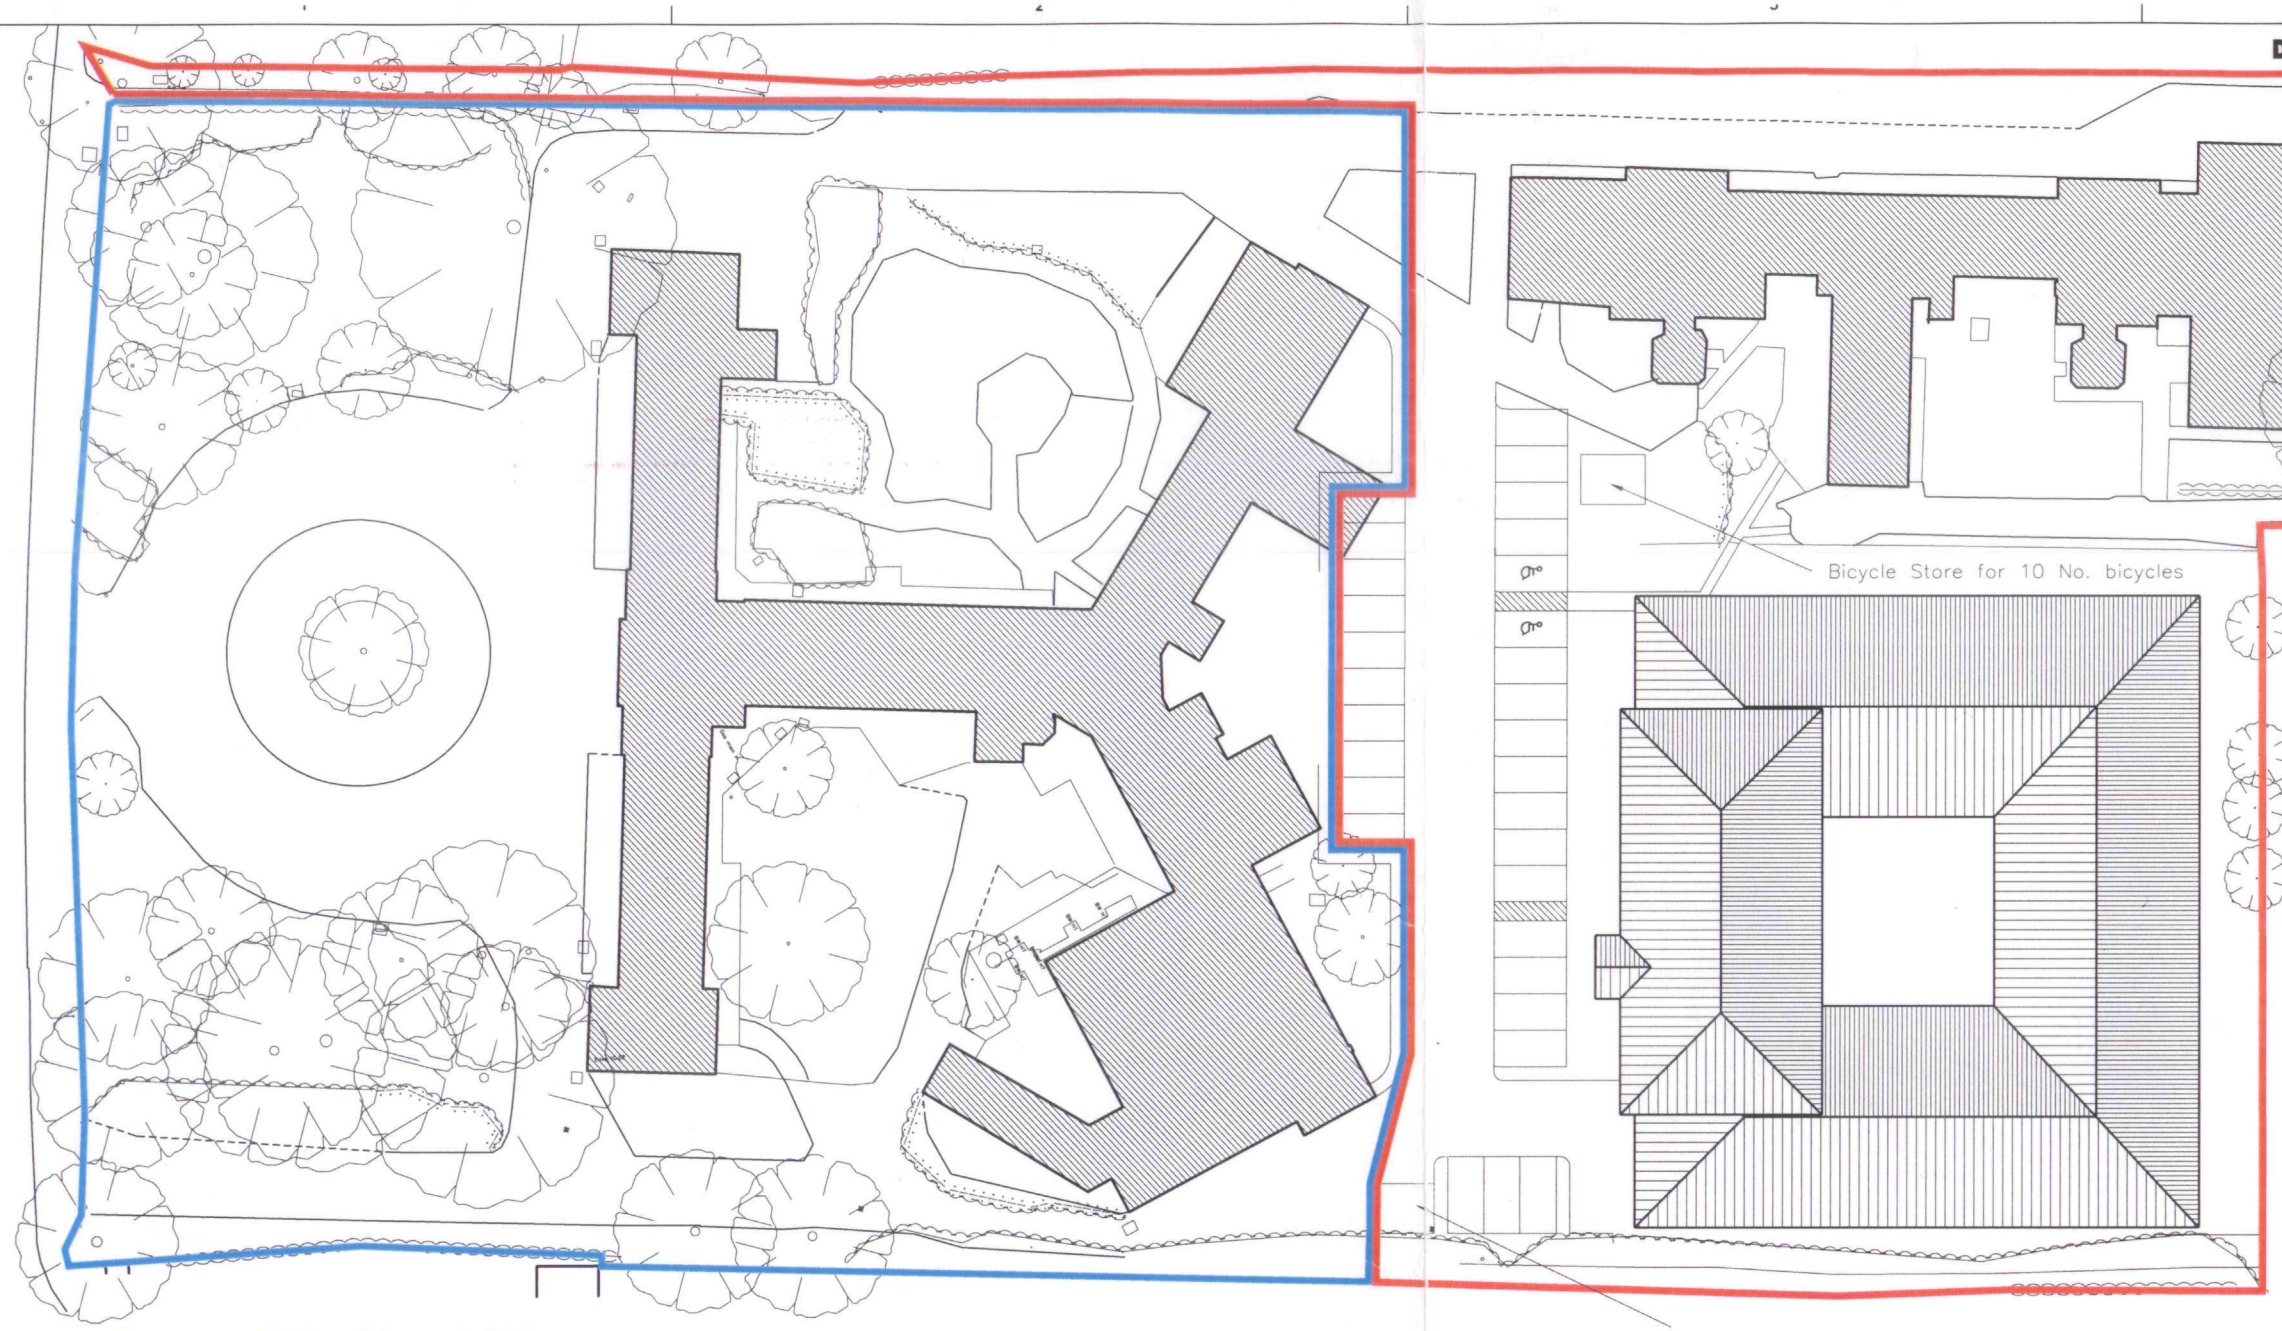

Proposed Site Plan 1:500



Site Location Plan 1:1250

SHDC
Planning & Development
05 JUN 2003
Ref 0719/03

SUPERSEDED

Rev.	Description	By	Date	Chk'd	Auth
Ø	Planning		28.05	MP	

Rev.	Purpose of issue	Date	Authorised

ATKINS ©
Design, Environment & Engineering
160 Aztec West
Almondsbury
Bristol BS32 4TU
Tel. 01454 201400 / Fax. 01454 201568

Client
CRAEGMOOR HOMES LTD

Project
Residential Mental Healthcare Facility
Holbeach House, Holbeach
Lincolnshire

Title
PROPOSED SITE PLAN

Original Scale	Drawn	Checked	Authorised
1:500	D.G. Date 28.05.03	M.P. Date 28.05.03	M.P. Date 28.05.03

Drawing Number 5018605 AA/004/ **4202** Rev Ø

0 10 Millimetres 150

Job 4 Dept. Sub Unique No.

THIS IS A CAD DRAWING HAND AMENDMENTS SHOULD BE CARRIED OUT IN ACCORDANCE WITH Q.A. PROCEDURES

DO NOT SCALE

ATKINS

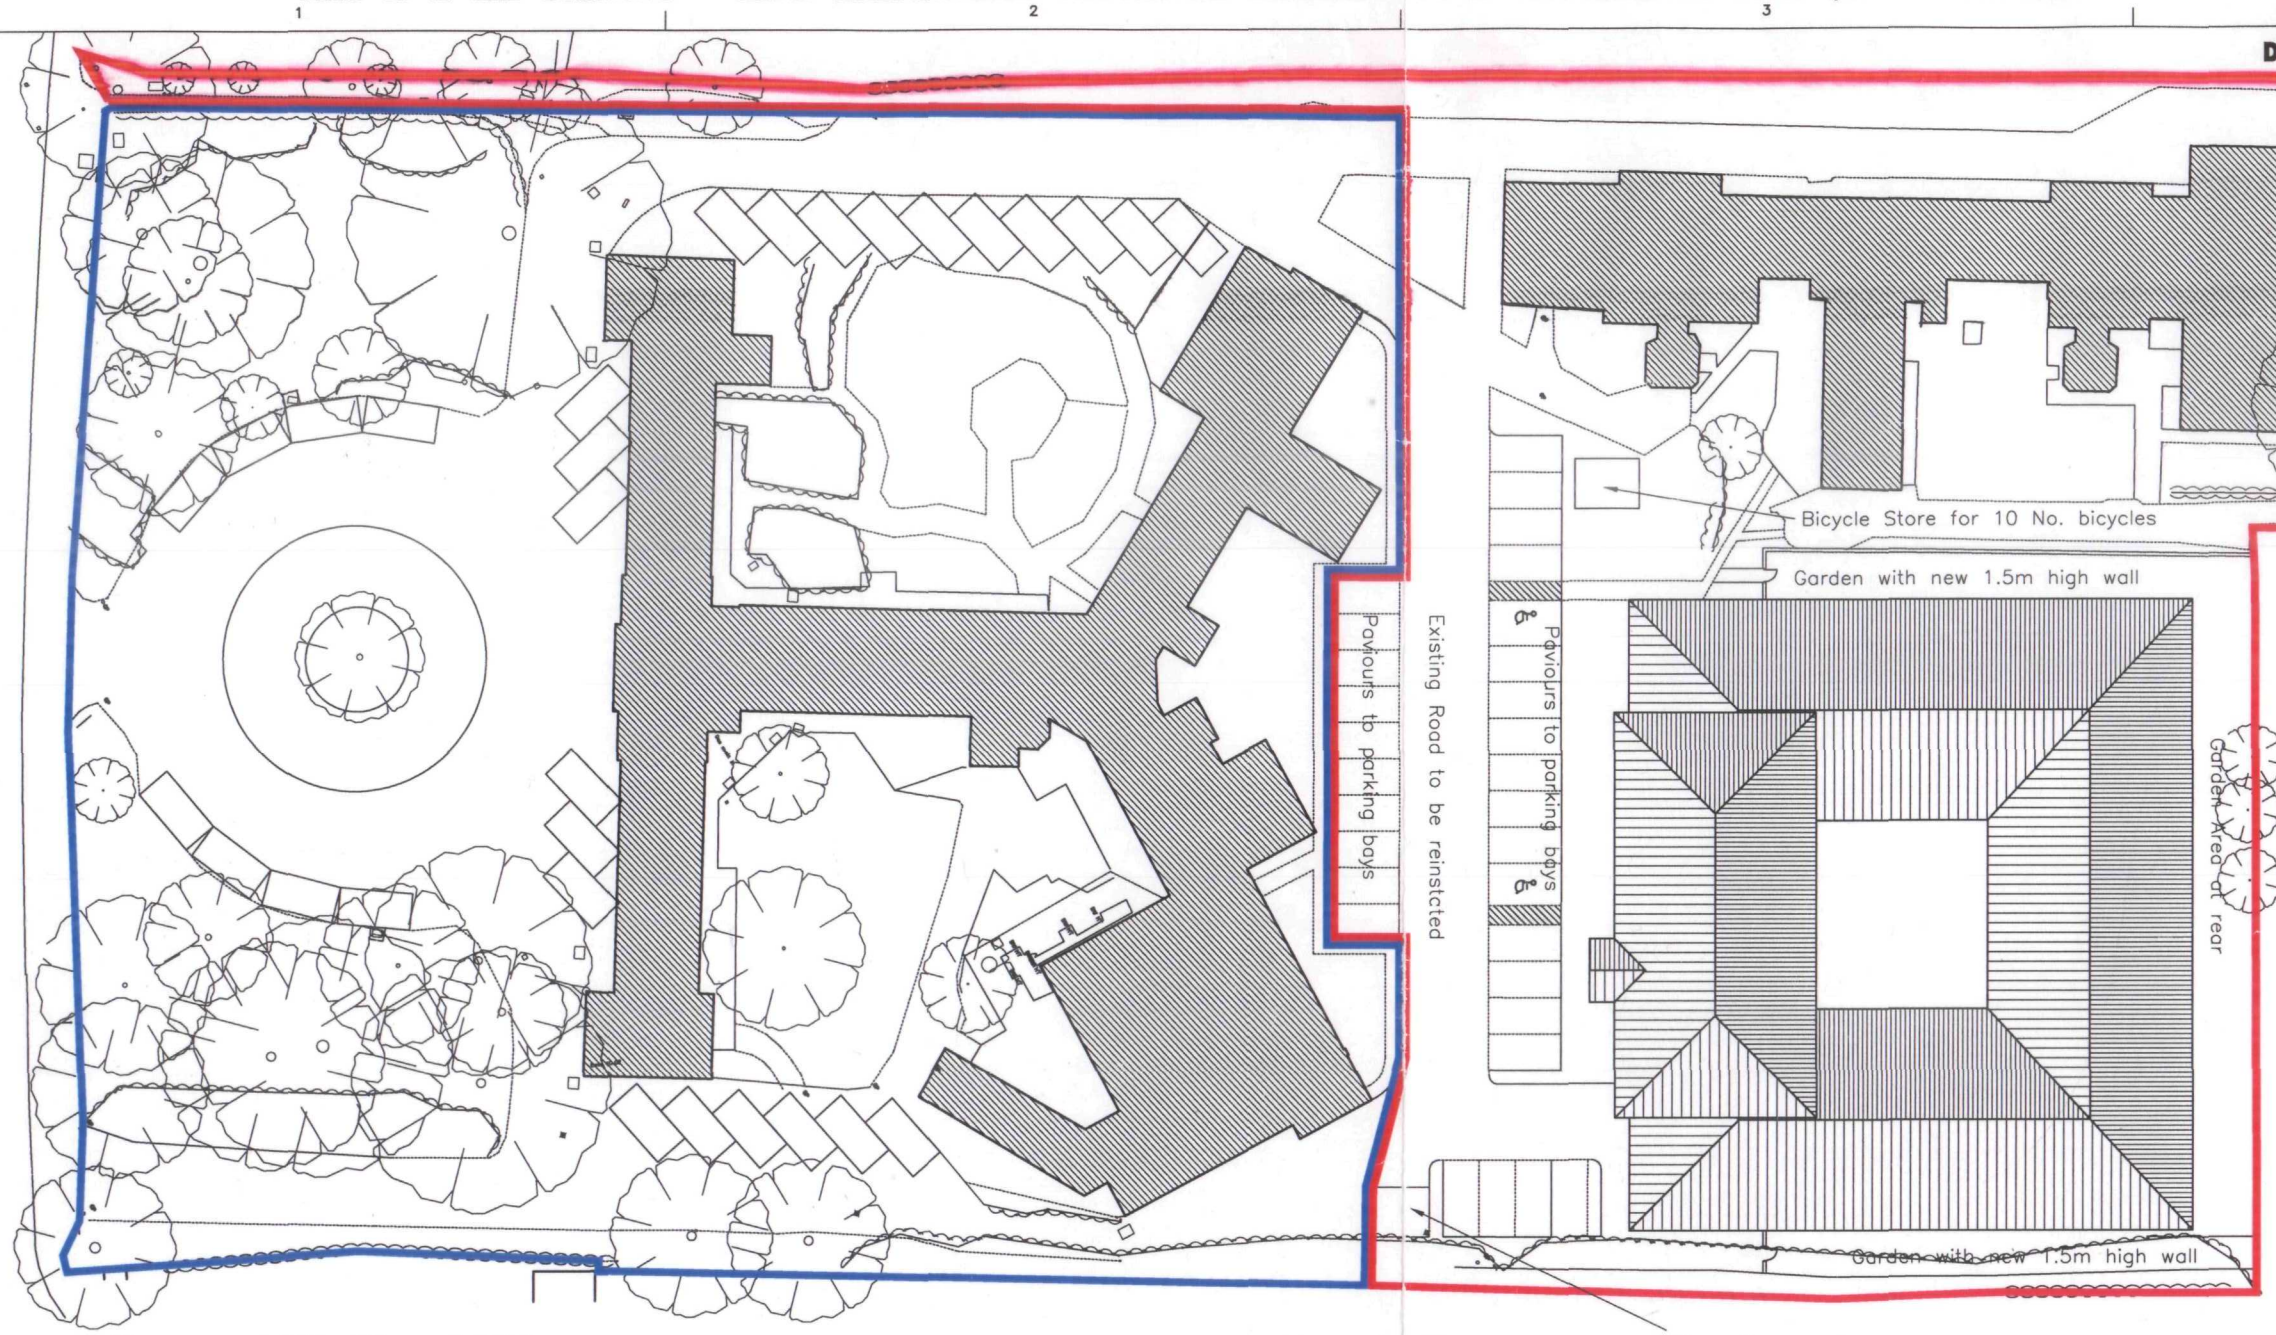

Proposed Site Plan 1:500

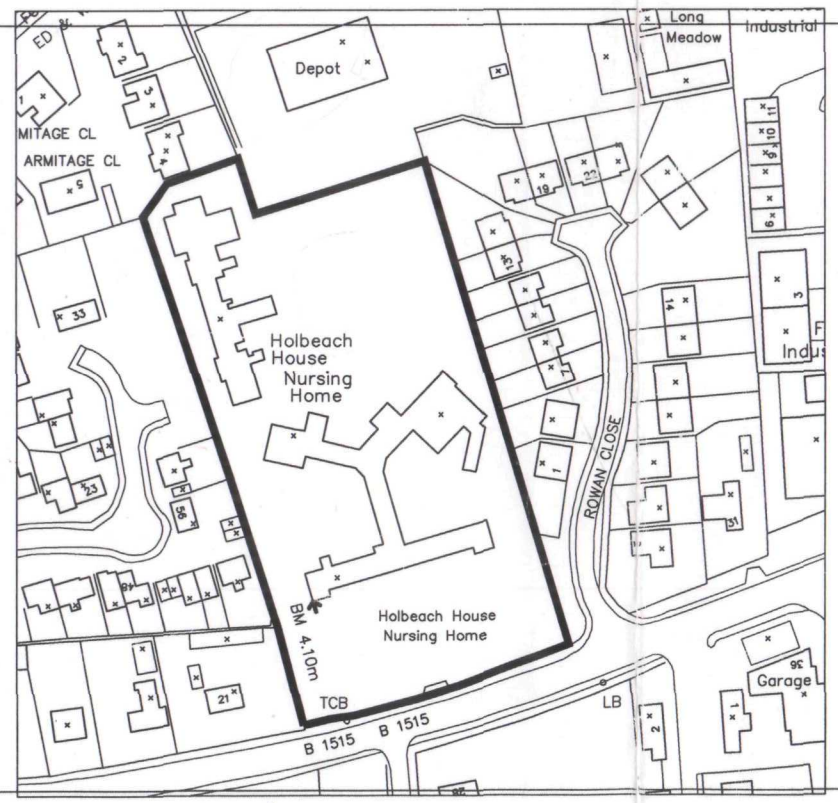

N

Site Location Plan 1:1250

Planning & Development
30 JUL 2003
Ref 719/03

AMENDED PLAN
Ref.

SUPERSEDED
SUPERSEDED

Rev.	Description	By	Date	Chk'd	Auth
A	Parking Layout amended. Tree removed.	D.G.	25.07.03	MP	MP
Ø	Planning		28.05	MP	
Rev.	Purpose of issue		Date		Authorised

ATKINS ©
Design, Environment & Engineering
160 Aztec West
Almondsbury
Bristol BS32 4TU
Tel. 01454 201400 / Fax. 01454 201568

Client
CRAEGMOOR HOMES LTD

Project
Residential Mental Healthcare Facility
Holbeach House, Holbeach
Lincolnshire

Title
PROPOSED SITE PLAN

Original Scale	Drawn	Checked	Authorised
1:500	D.G. Date 28.05.03	M.P. Date 28.05.03	M.P. Date 28.05.03

Drawing Number 5018605 AA/004/ **4202** Rev **A**

Job 4 Dept. Sub Unique No.

0 10 Millimetres 150

DO NOT SCALE

ATKINS

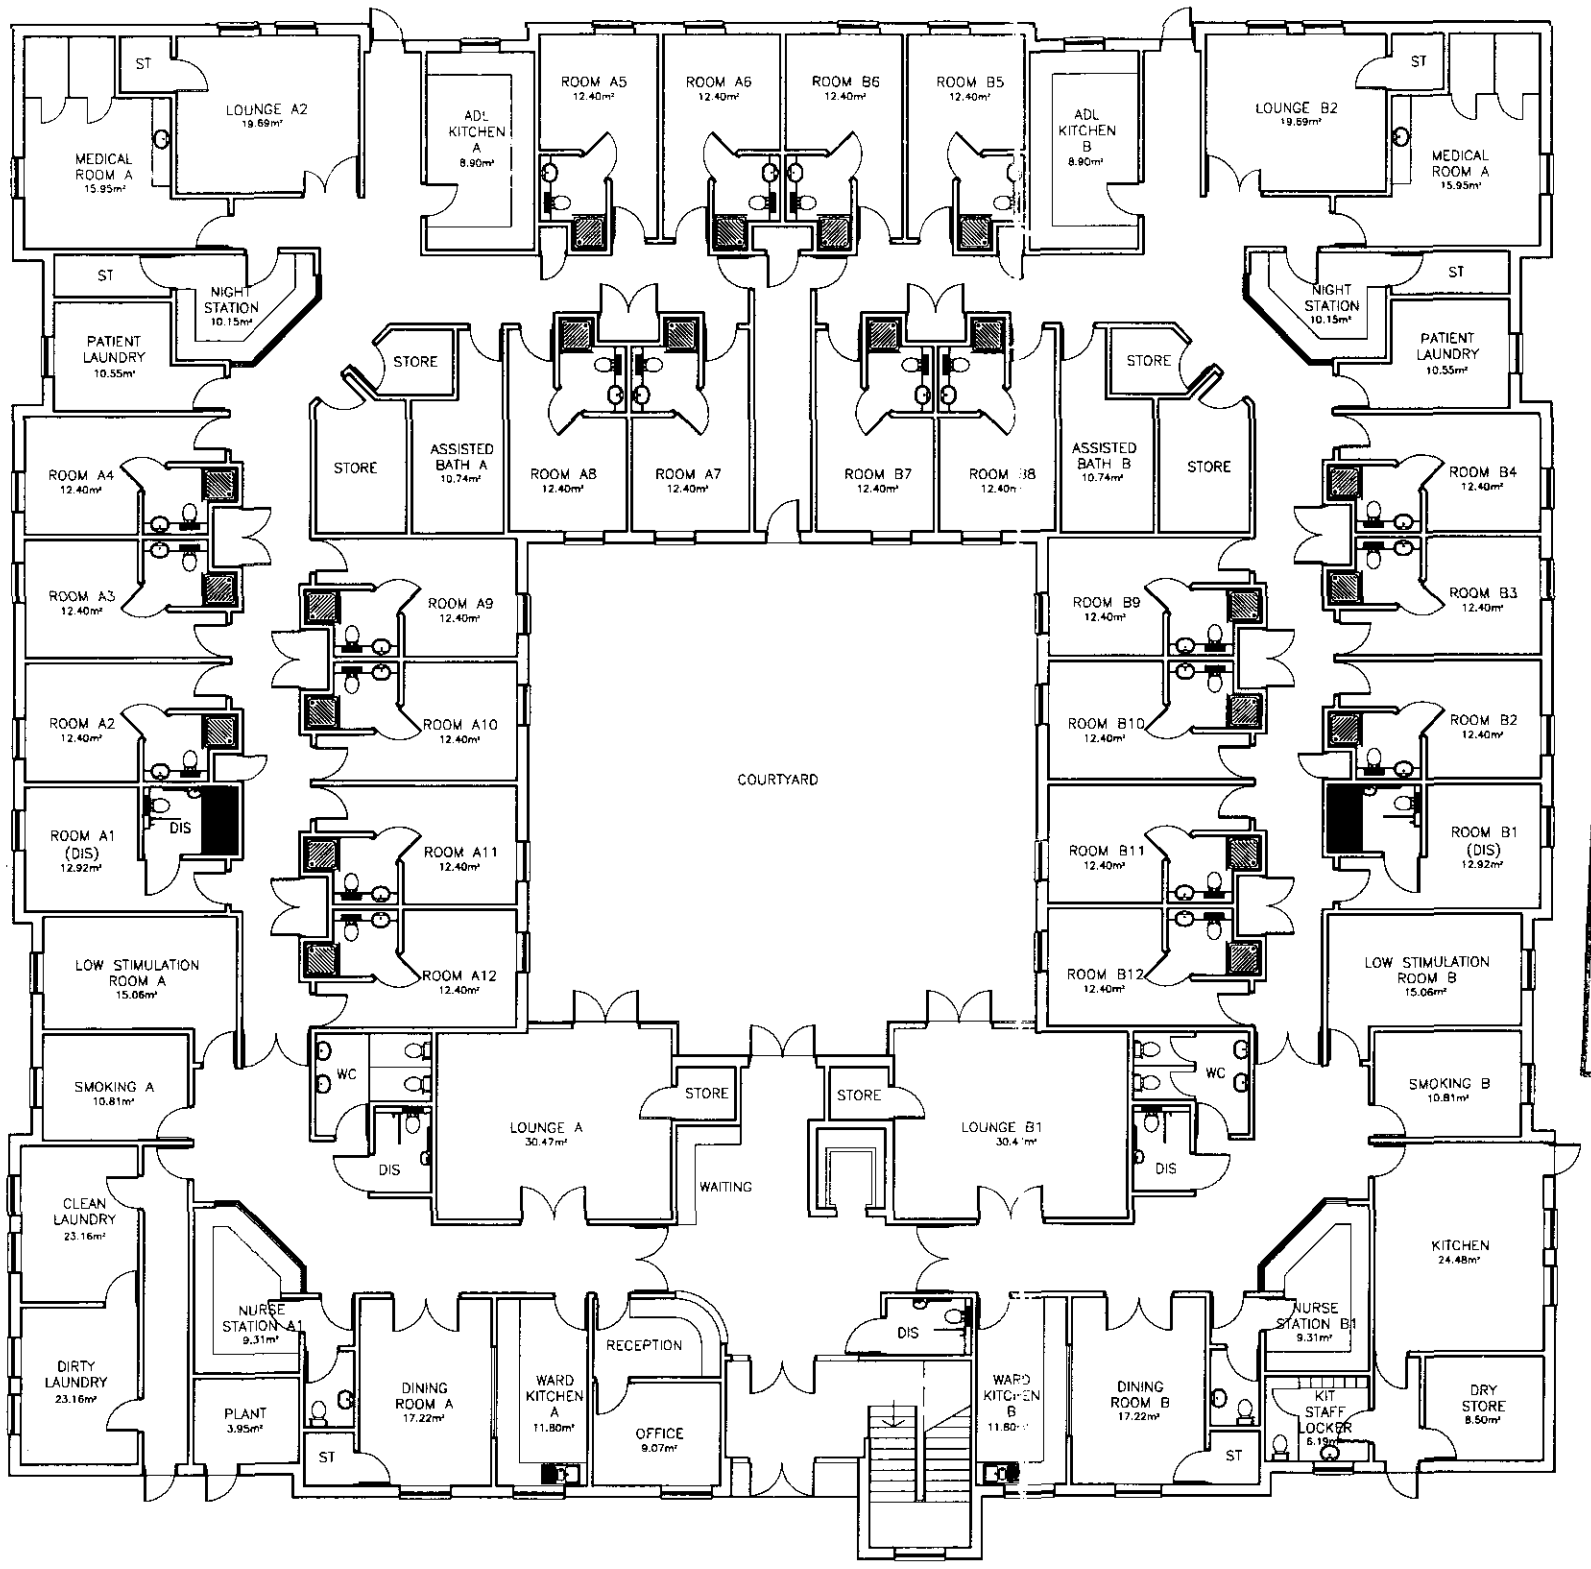

Ground Floor Plan 1:200

SHDC
Planning & Development
05 JUN 2003
Ref 0709/03

Rev.	Description	By	Date	Ckd's	Auth
Ø	Planning		28.05	MP	
Rev.	Purpose of Issue		Date	Authorised	

ATKINS ©
Design, Environment & Engineering
160 Aztec West
Almondsbury
Bristol BS32 4TU
Tel. 01454 201400 / Fax. 01454 201568

Client
CRAEGMOOR HOMES LTD

Project
Residential Mental Healthcare Facility
Holbeach House, Holbeach
Lincolnshire

Title
GROUND FLOOR
Proposed General Arrangement Plan

Original Scale	Drawn	Checked	Authorised
1:200	D.G. Date 28.05.03	M.P. Date 28.05.03	M.P. Date 28.05.03

Drawing Number
5018605 AA/004/ **4203**

Rev Ø

Job 4 Dept. Sub Unique No.

D 10 Millimetres 150

DO NOT SCALE

ATKINS

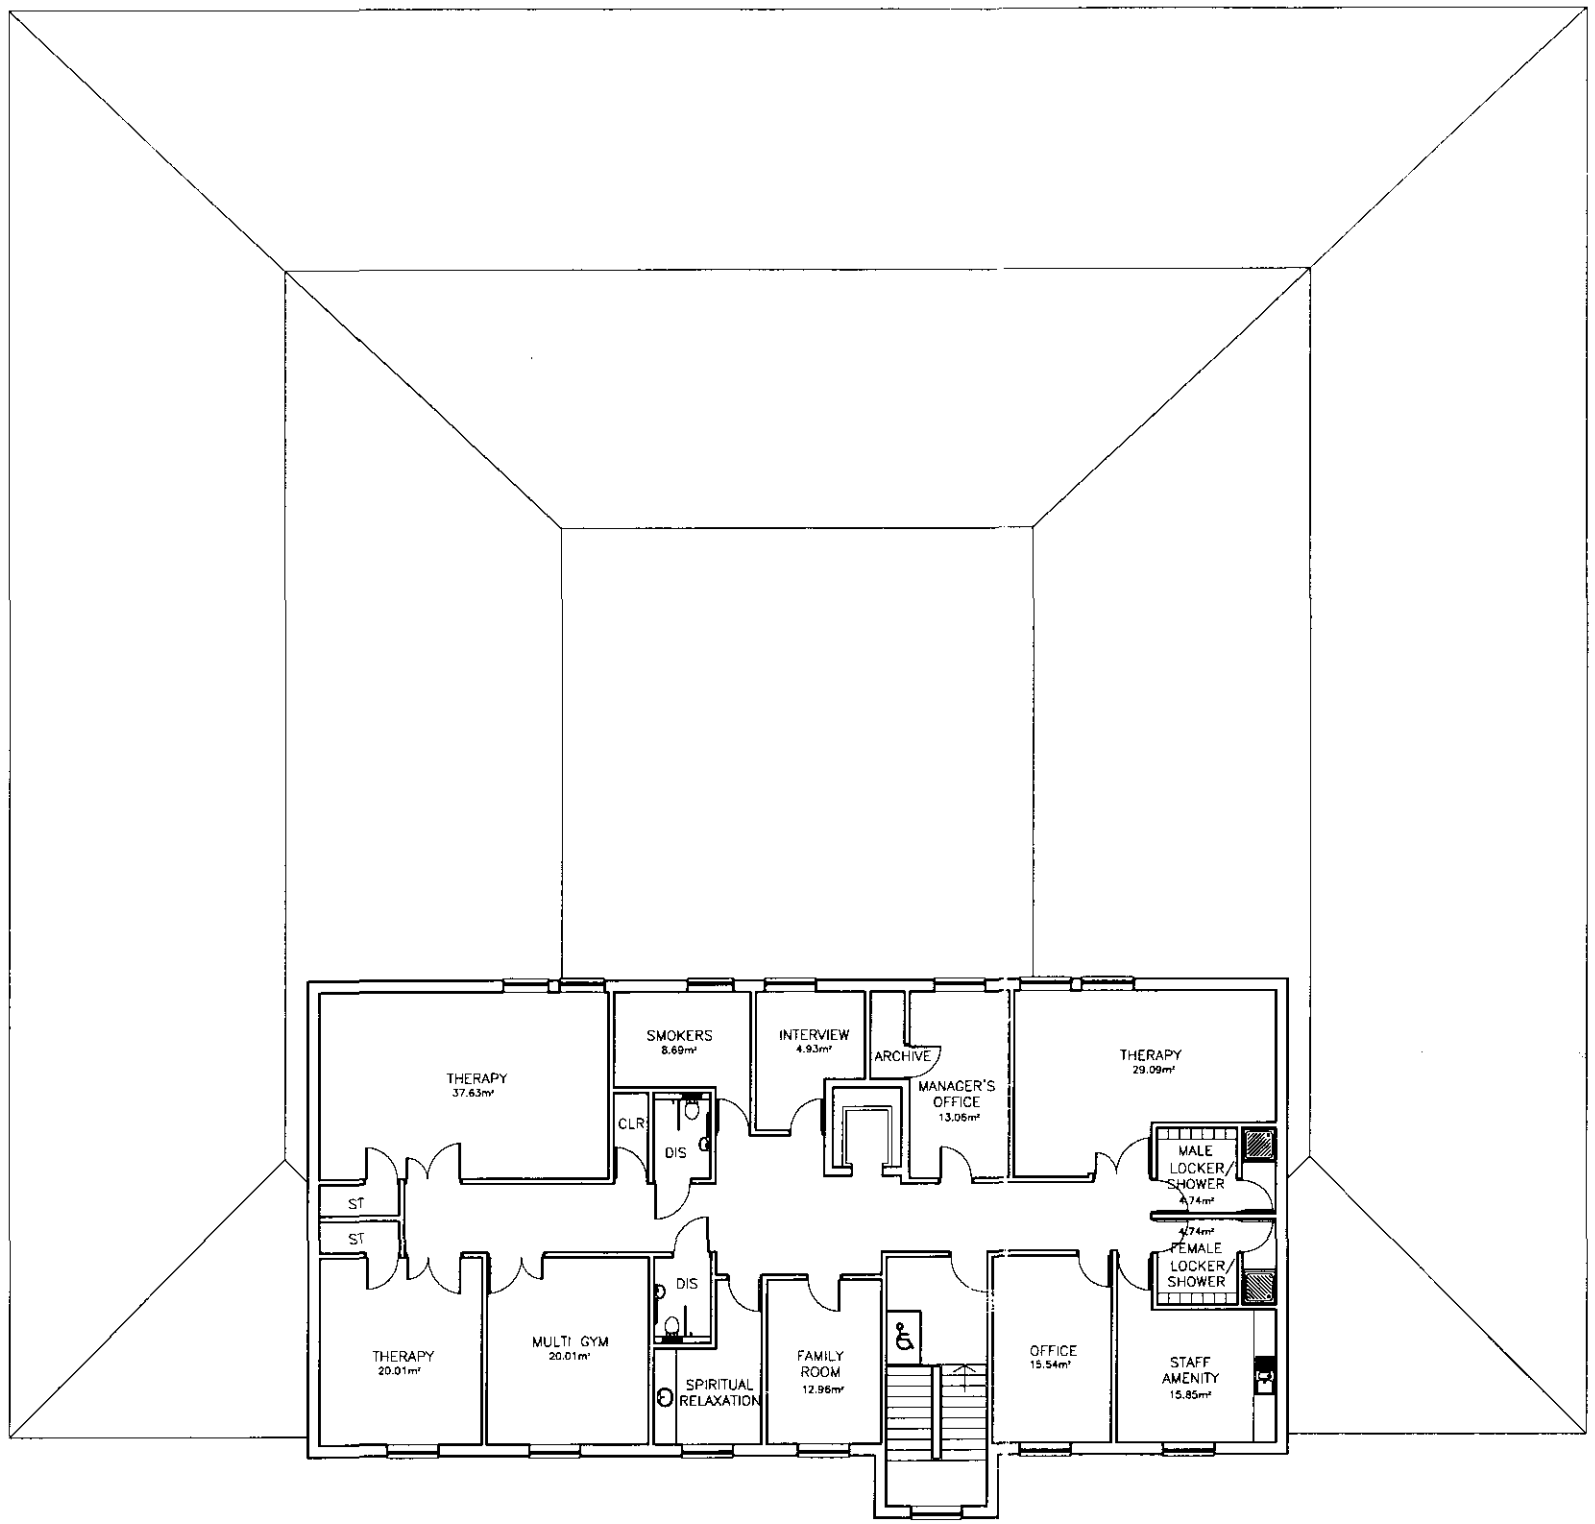

First Floor Plan 1:200

SHDC
Planning & Development
05 JUN 2003
0719/03

Rev.	Description	By	Date	Ckd'd	Auth
Ø	Planning		28.05	MP	

Rev.	Purpose of issue	Date	Authorised

ATKINS ©
Design, Environment & Engineering
160 Aztec West
Almondsbury
Bristol BS32 4TU
Tel. 01454 201400 / Fax. 01454 201568

Client
CRAEGMOOR HOMES LTD

Project
Residential Mental Healthcare Facility
Holbeach House, Holbeach
Lincolnshire

Title
FIRST FLOOR
Proposed General Arrangement Plan

Original Scale	Drawn	Checked	Authorised
1:200	D.G. Date 28.05.03	M.P. Date 28.05.03	M.P. Date 28.05.03

Drawing Number
5018605 AA/004/ **4204**

Rev
Ø

Job 4 Dept. Sub Unique No.

0 10 Millimetres 150

DO NOT SCALE

ATKINS



Front Elevation 1:200

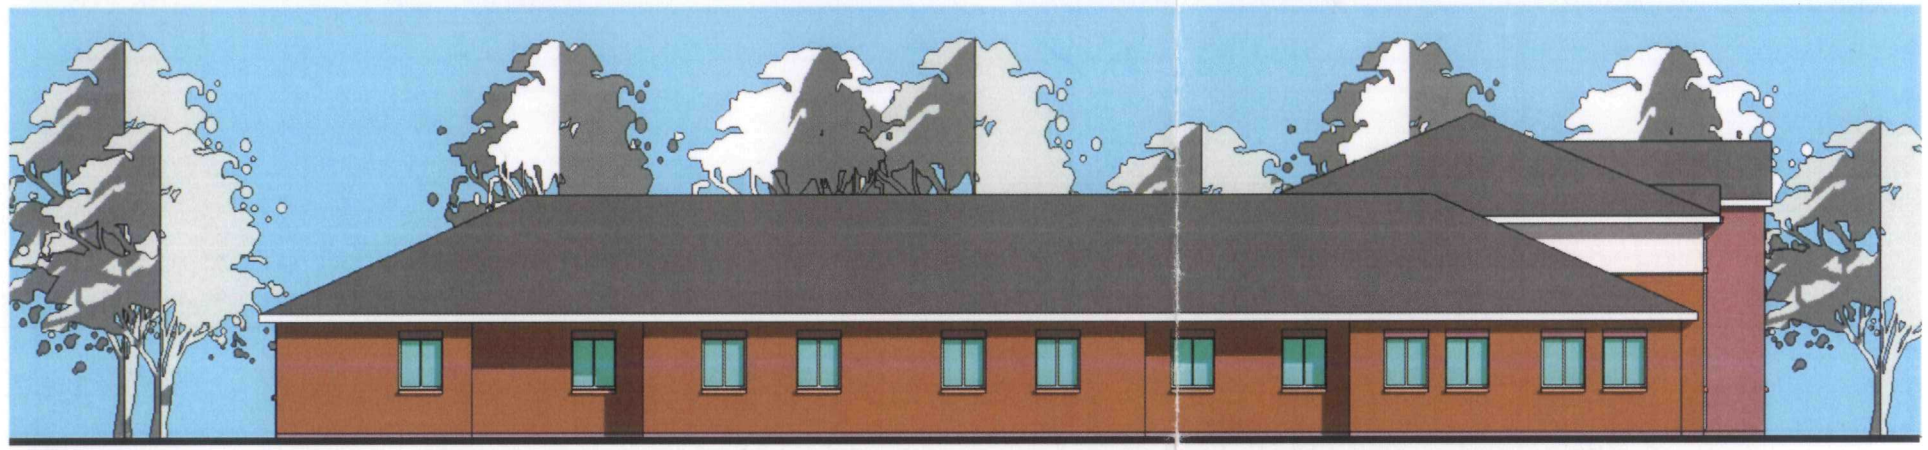

Side Elevation 1:200

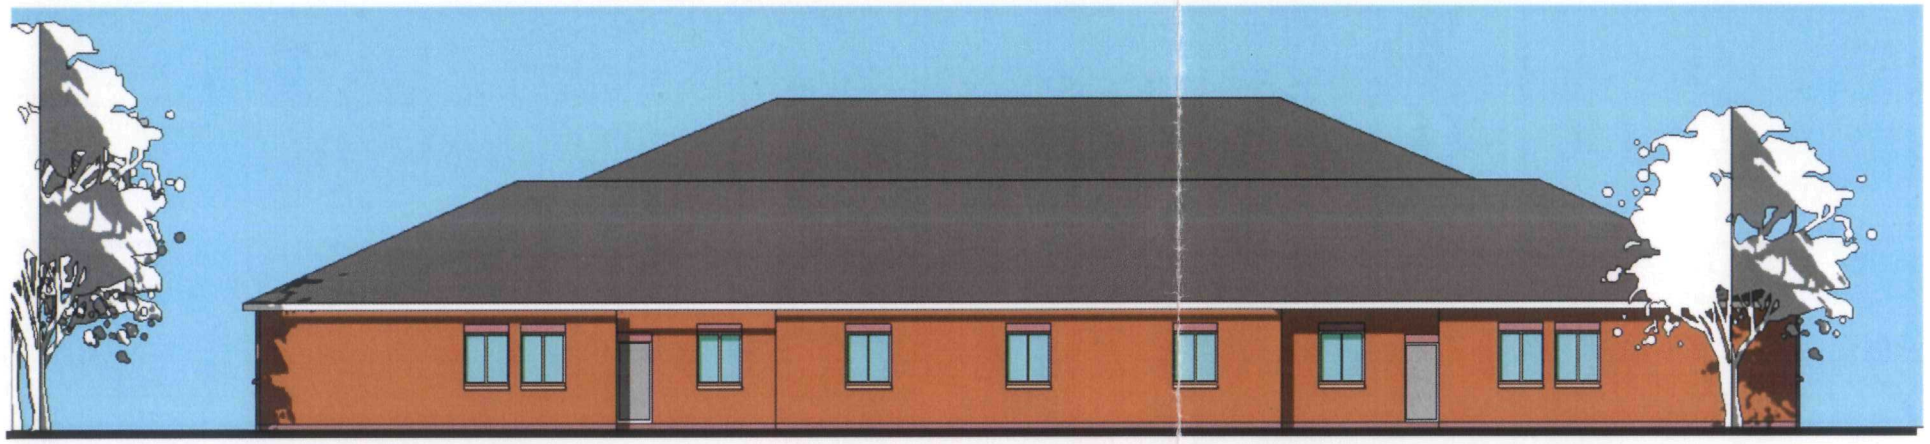

Rear Elevation 1:200

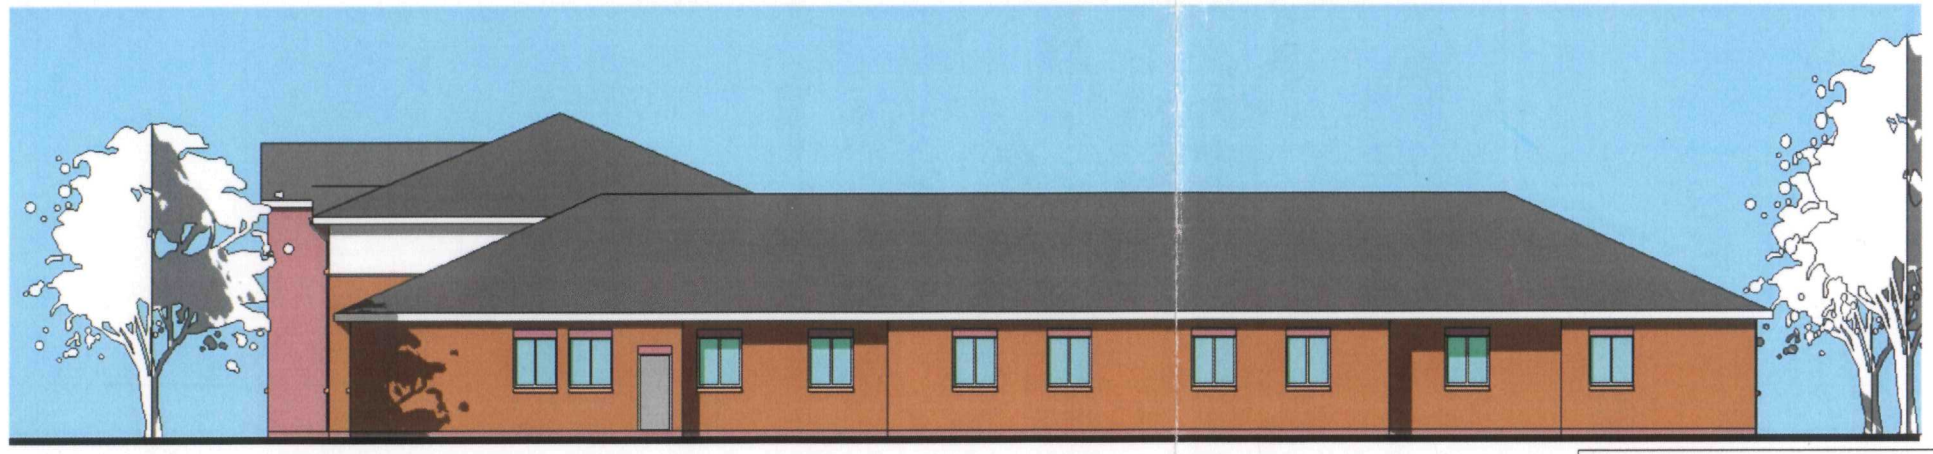

Side Elevation 1:200

SHDC
Planning & Development
05 JUN 2003
Ref 0719/03

SUPERSEDED

Rev.	Description	By	Date	Chk'd	Auth
Ø	Planning		28.05	MP	
Rev.	Purpose of issue		Date	Authorised	

ATKINS ©
Design, Environment & Engineering
160 Aztec West
Almondsbury
Bristol BS32 4TU
Tel. 01454 201400 / Fax. 01454 201568

Client
CRAEGMOOR HOMES LTD

Project
Residential Mental Healthcare Facility
Holbeach House, Holbeach
Lincolnshire

Title
ELEVATIONS
Proposed General Arrangement Plan

Original Scale	Drawn	Checked	Authorised
1:200	D.G. Date 28.05.03	M.P. Date 28.05.03	M.P. Date 28.05.03

Drawing Number
5018605 AA/004/ **4206**

Rev
Ø

0 10 Millimetres 150

Job 4 Dept. Sub Unique No.

THIS IS A CAD DRAWING – HAND AMENDMENTS SHOULD BE CARRIED OUT IN ACCORDANCE WITH Q.A. PROCEDURES

DO NOT SCALE

ATKINS

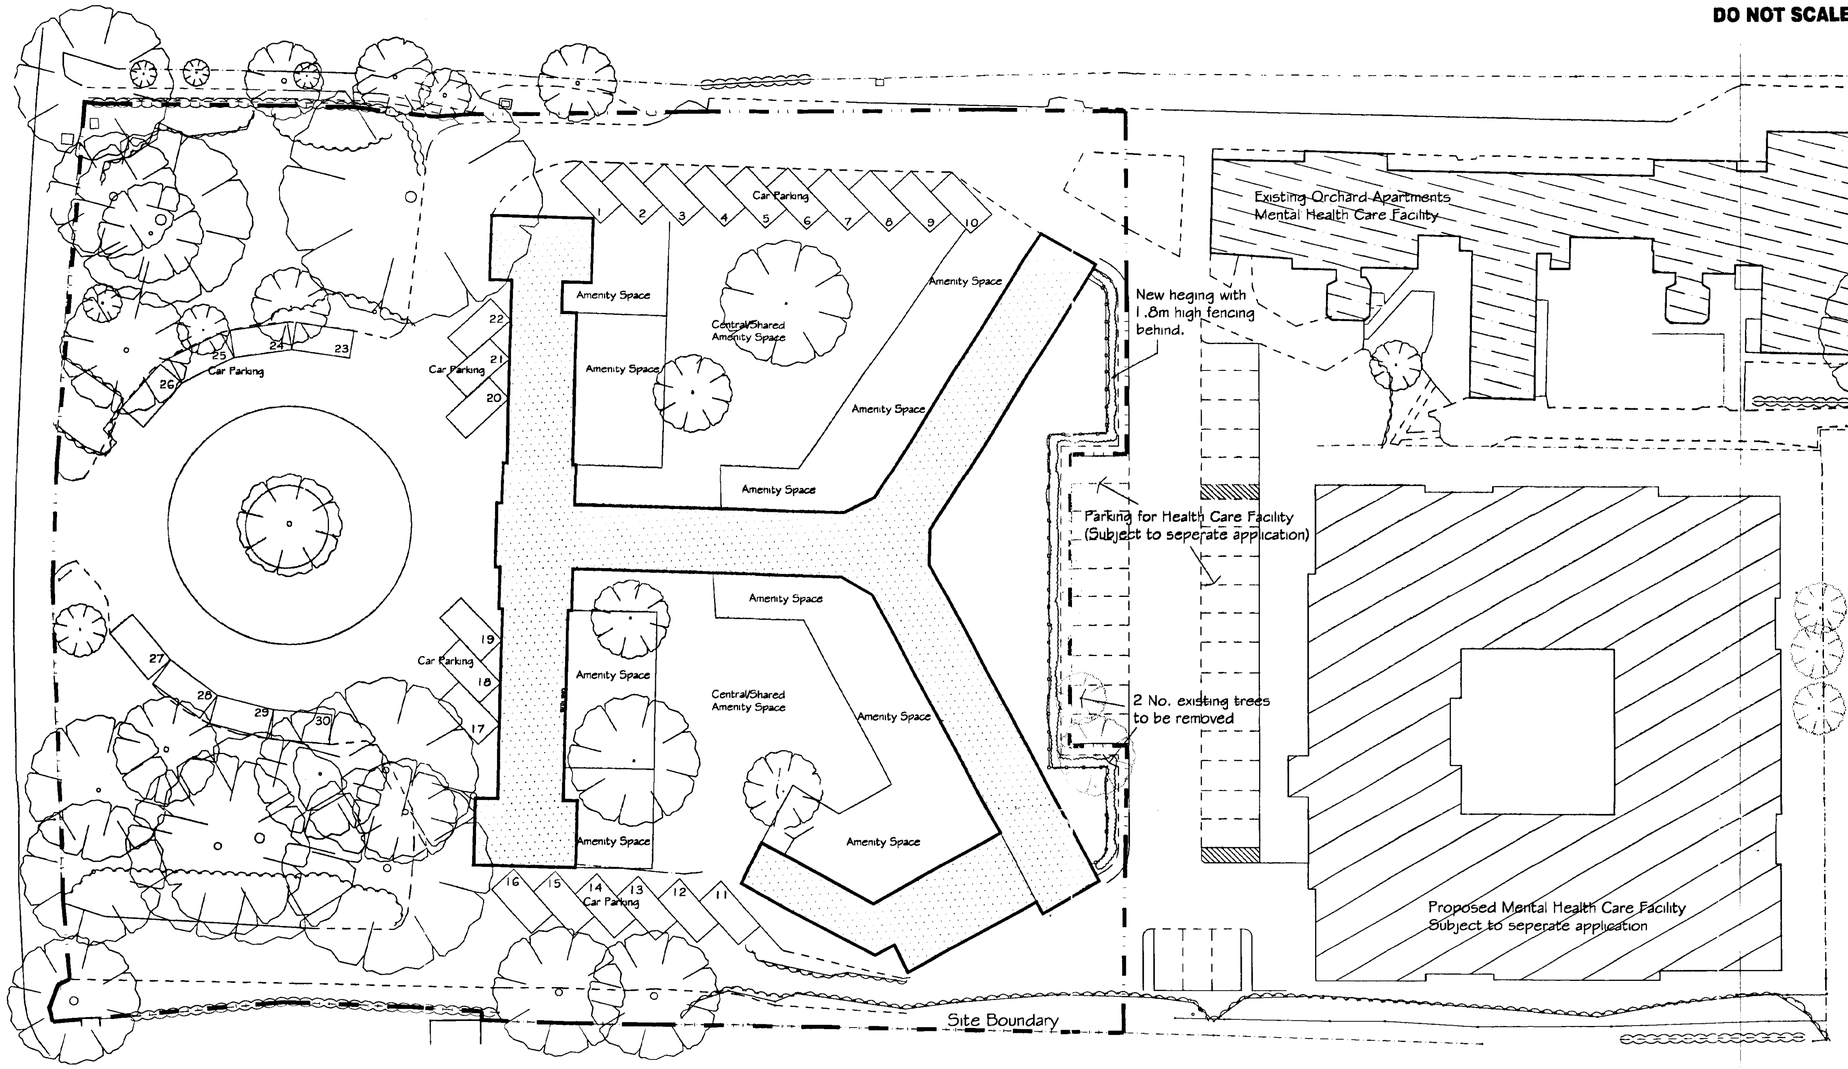

SITE PLAN 1:250



LOCATION PLAN 1:1250

Rev.	Description	By	Date	Chk'd	Auth
A	Parking Layout amended. Fencing & hedging boundary introduced adjacent to new parking.	D.G.	25.07.03	MP	MP

Rev.	Purpose of issue	Date	Authorised
0	Planning	30/5/3	MP

R.H.Box for client signatures when required

Complete to show purpose of each issue

Craegmoor Healthcare

ATKINS ©
Design, Environment & Engineering
160 Aztec West
Almondsbury
Bristol BS32 4TU
Tel. 01454 201400 / Fax. 01454 201568

Planning & Development
30 JUL 2003
Ref. 7/9/03

Client
CRAEGMOOR HOMES LTD

AMENDED PLAN
Ref.

Project
Change of Use
Holbeach House, Holbeach
Lincolnshire

Title
INDICATIVE SITE PLAN
Proposed and Location Plans

A1

Original Scale	Drawn	Checked	Authorised
Var	M.H. Date 30.05.03	M.P. Date 30.05.03	M.P. Date 30.05.03

0 10 Millimetres 150

Drawing Number
5019641 AA/003/ **4002**

Rev **A**

Job 4 Dept. Sub Unique No.

Main section
Sub section
Detail
Initial issue signatures
Drg. No. & Latest Revision