




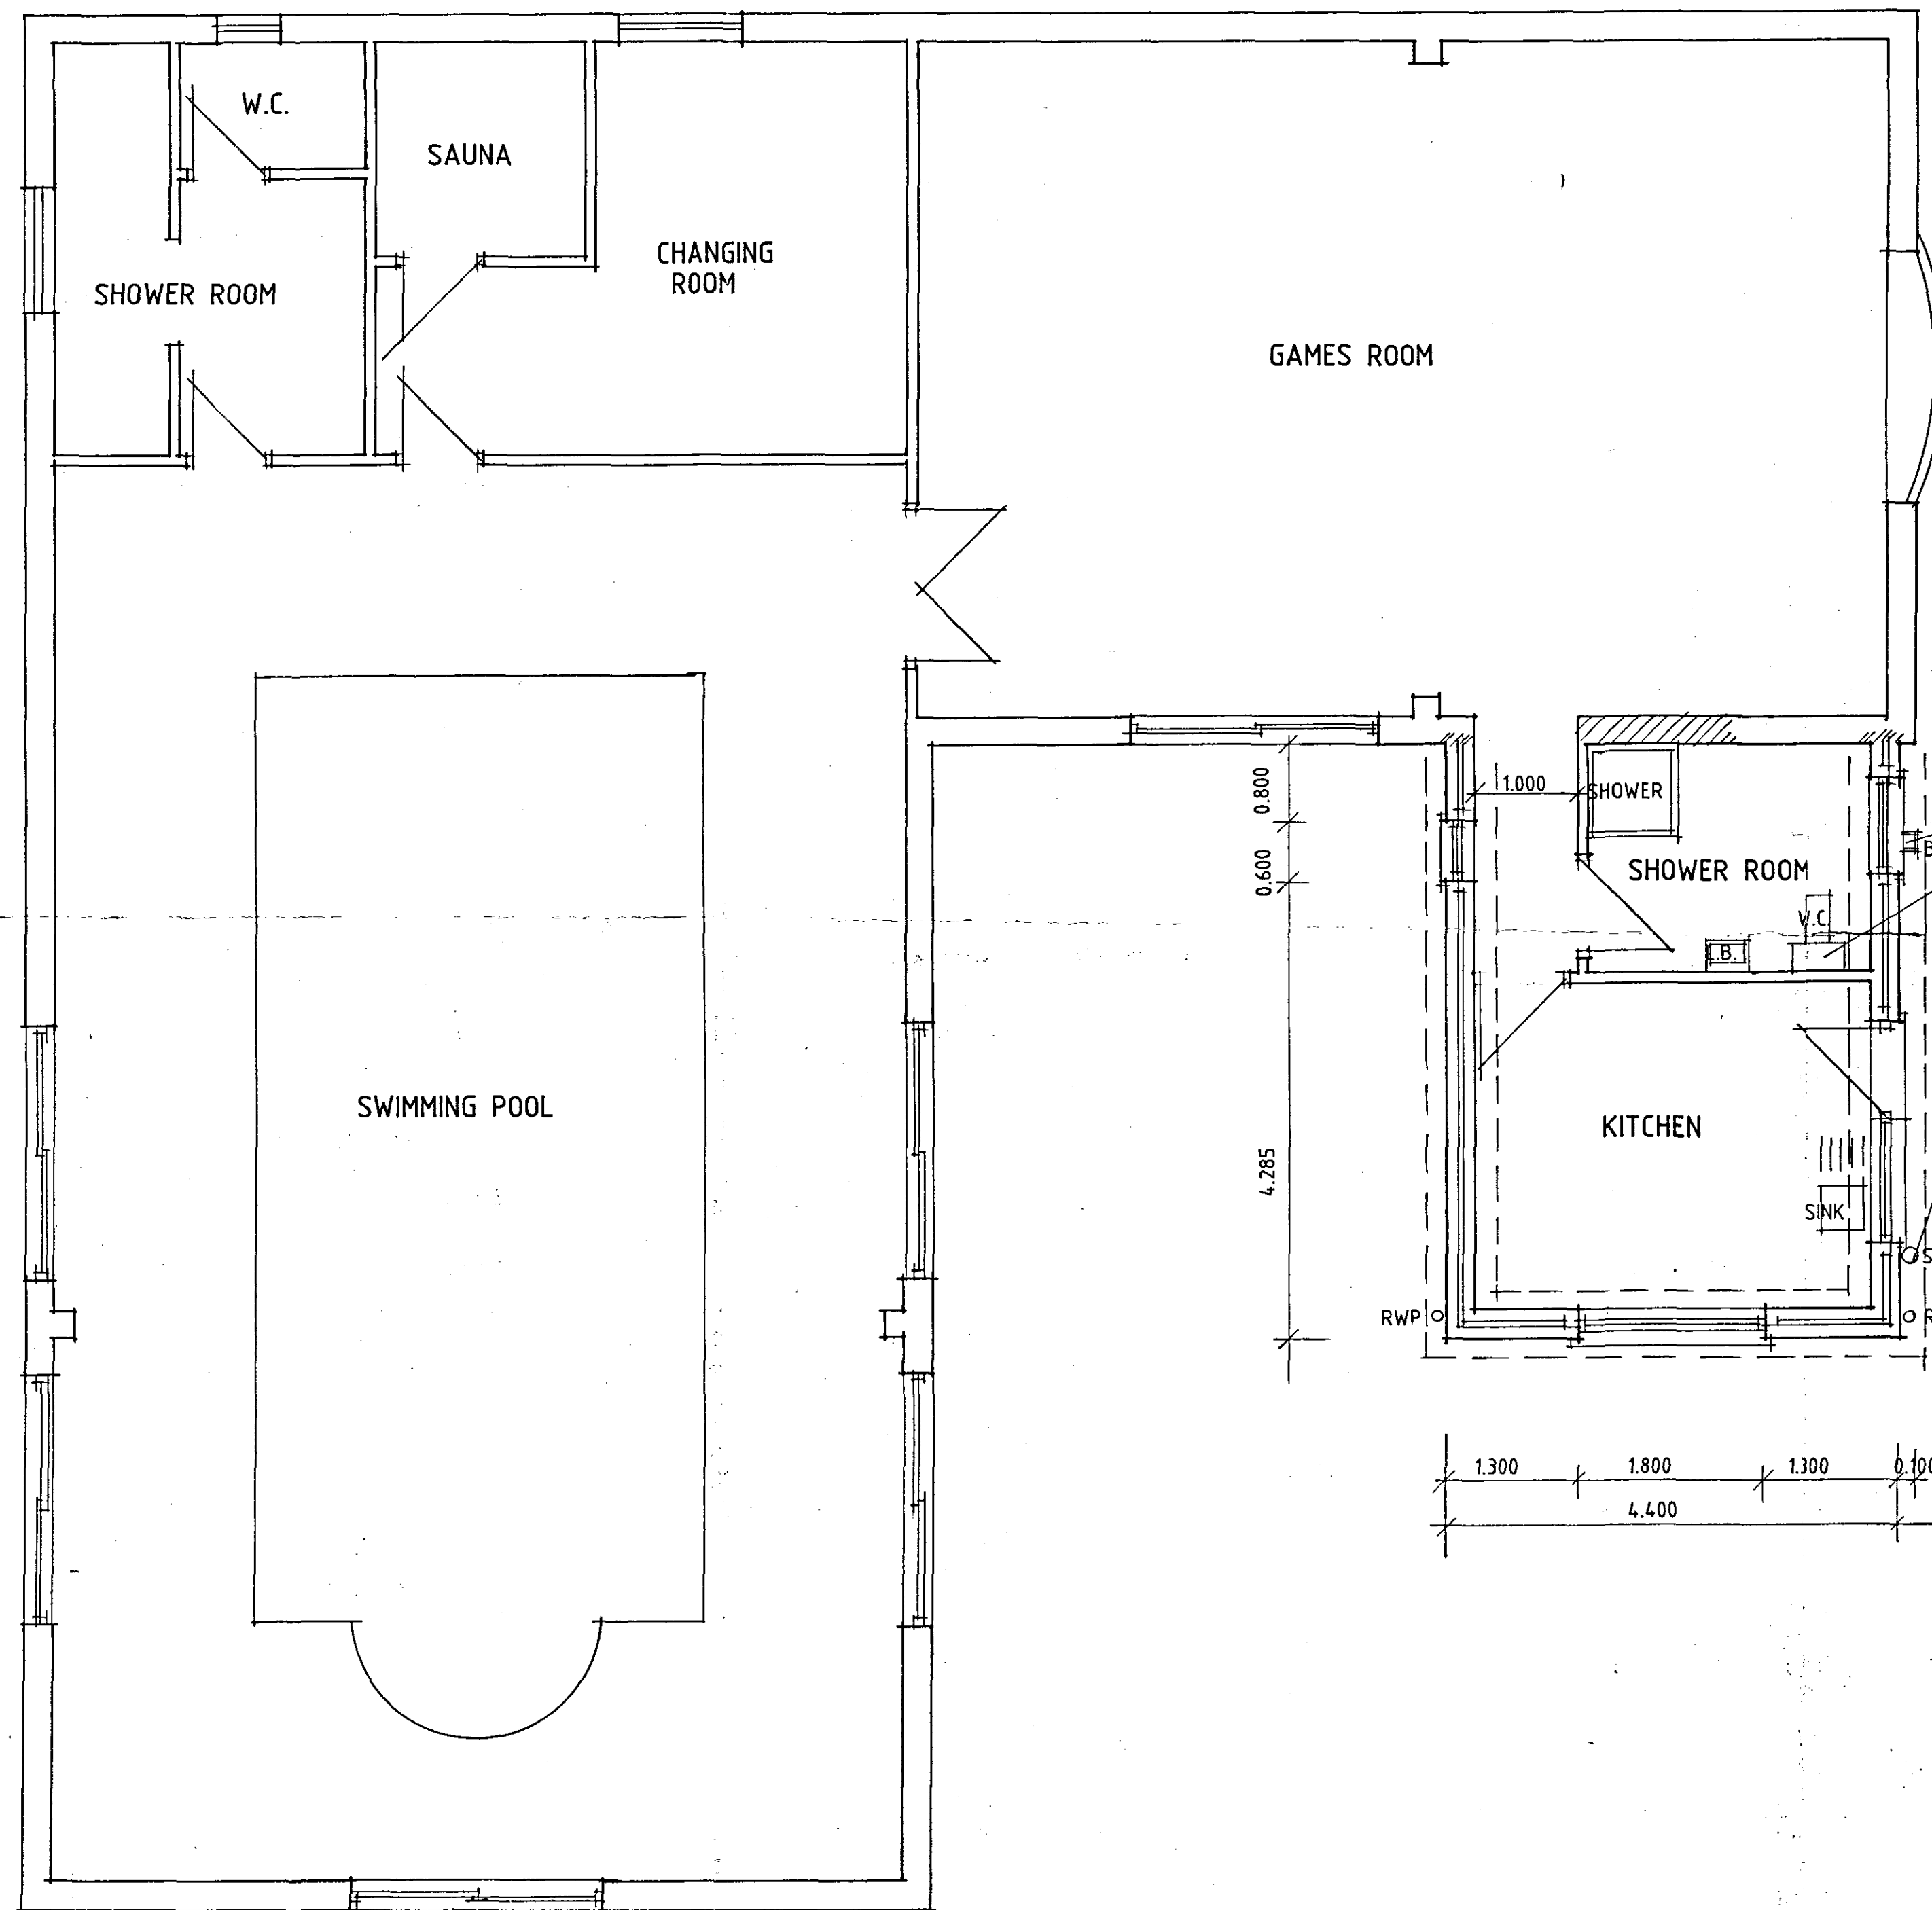


EXISTING FOUL DRAINS
PROPOSED I.C.

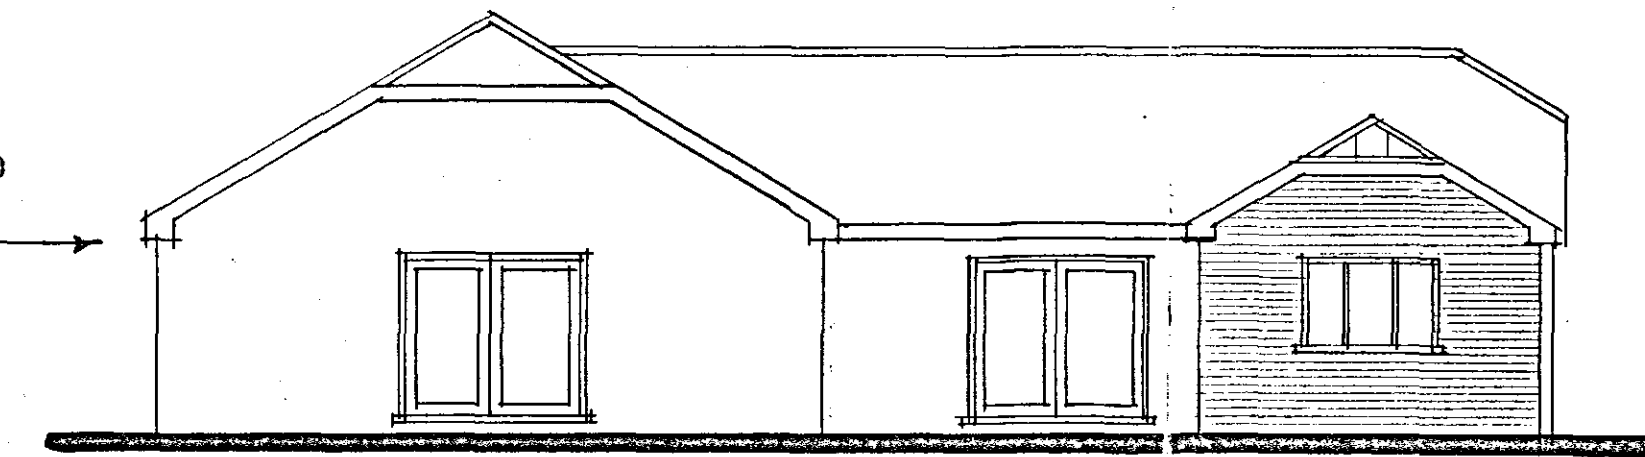

FRONT

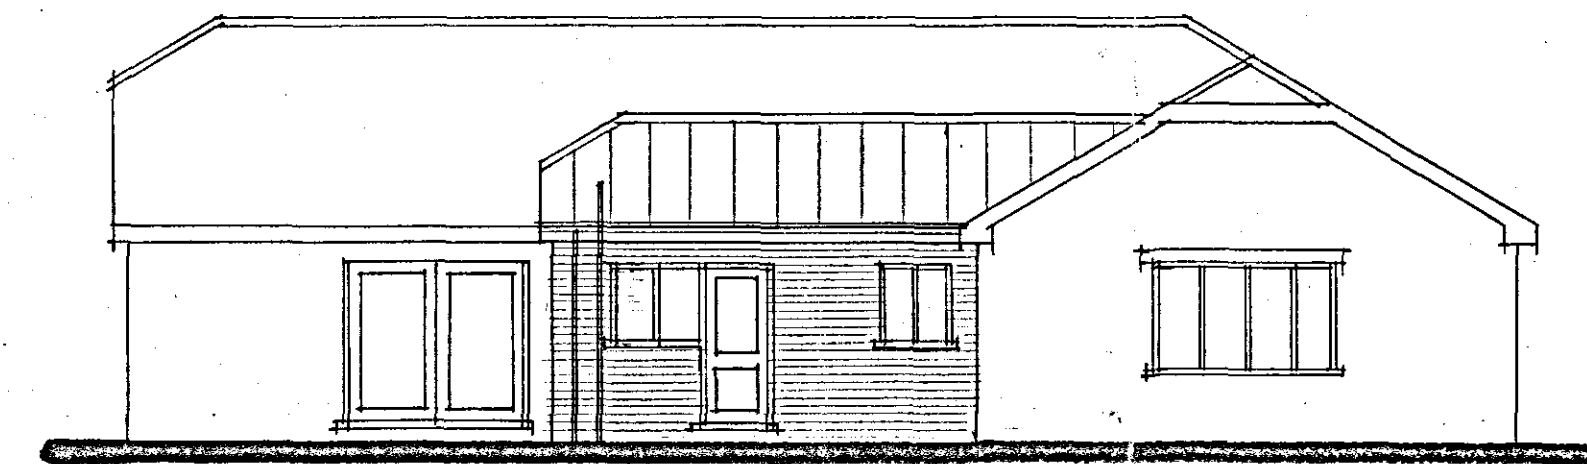

SIDE

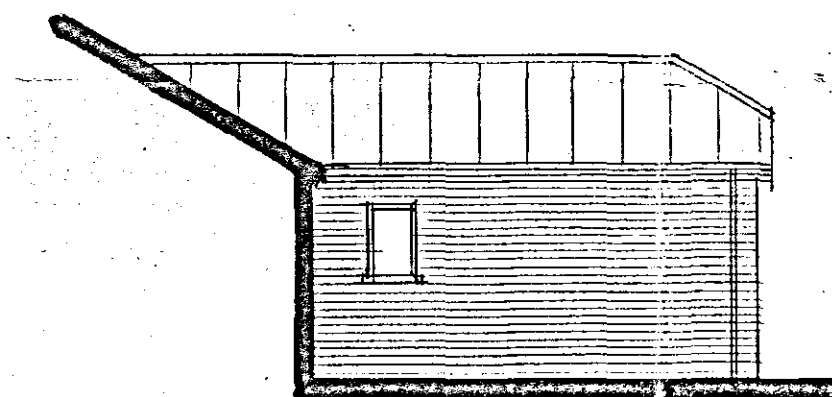

DETERMINED PLAN
1 JUN 2007
Ref. 0726/07

Status
DESIGN
CONSULTANTS IN ARCHITECTURE & PLANNING

PROPOSED EXTENSION TO
GAMES ROOM AT NEW HOUSE
WEYDYKE, FLEET FEN FOR

MR. M. E. BUNN.

1:50 1:100 SD07-031/1
APRIL-07 B.GILHAM.

FLOOR PLAN

