
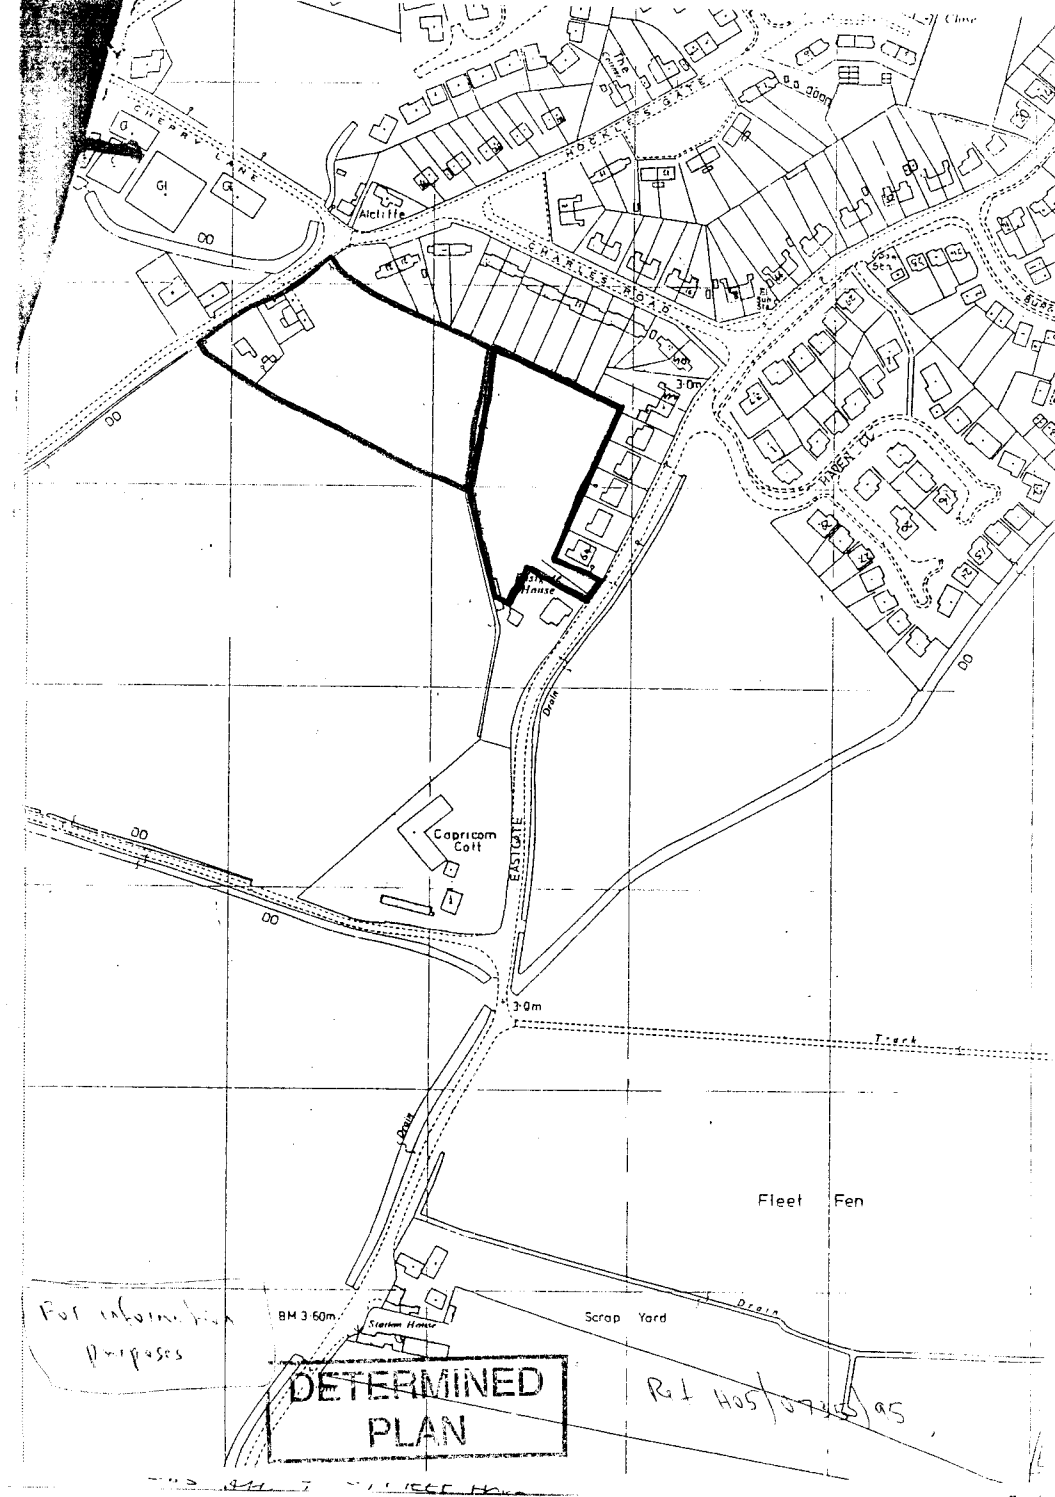


DETERMINED PLAN

SOUTH HOLLAND DISTRICT COUNCIL

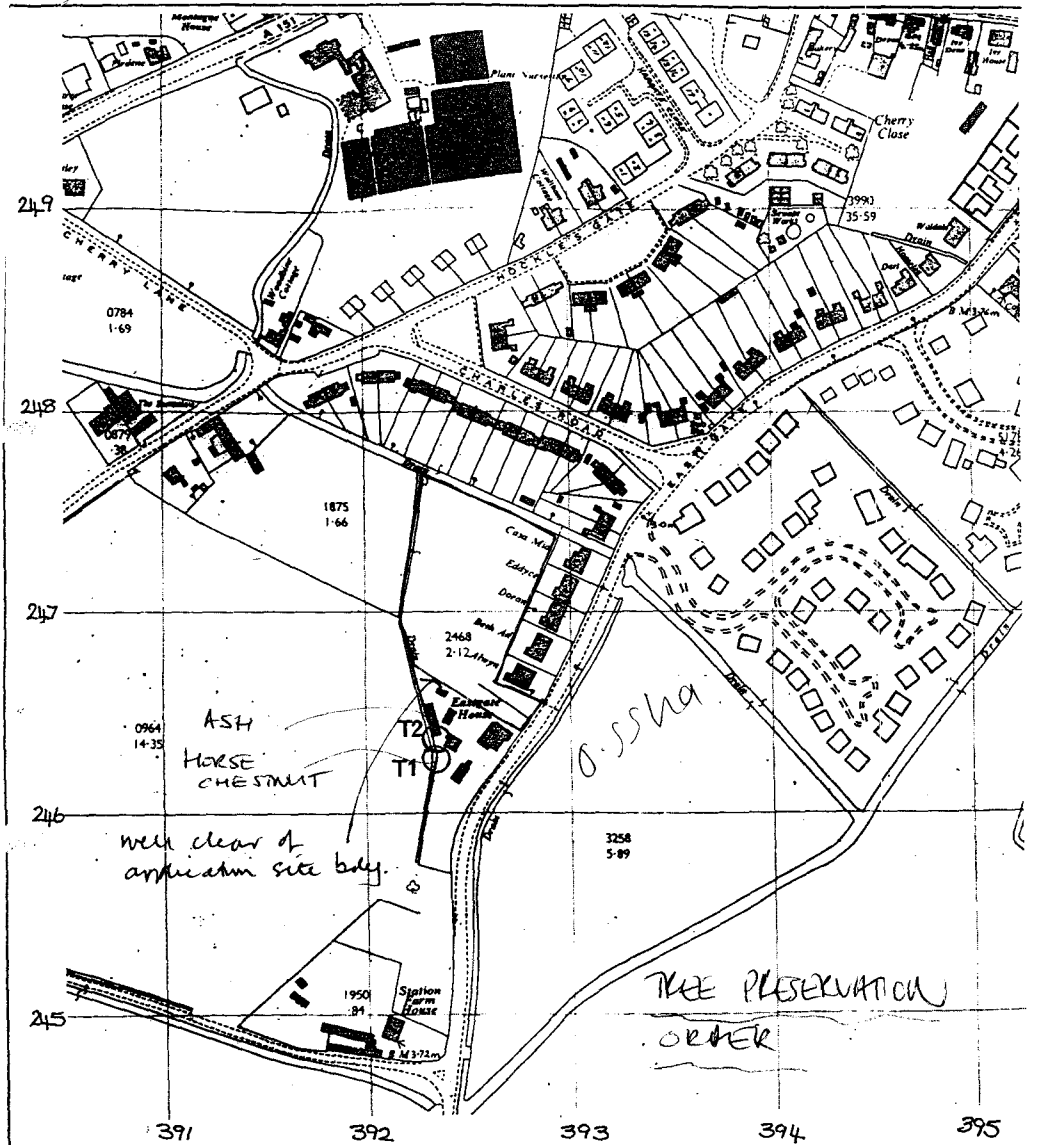


FLEET HARGATE TREE PRESERVATION ORDER No.2 1990

PLAN No.	TF 3924
SCALE	1:2500
DATE	SEPT '90
BASE	

B.SMITH M.R.T.P.I.
District Planning Officer

SOUTH HOLLAND DISTRICT COUNCIL

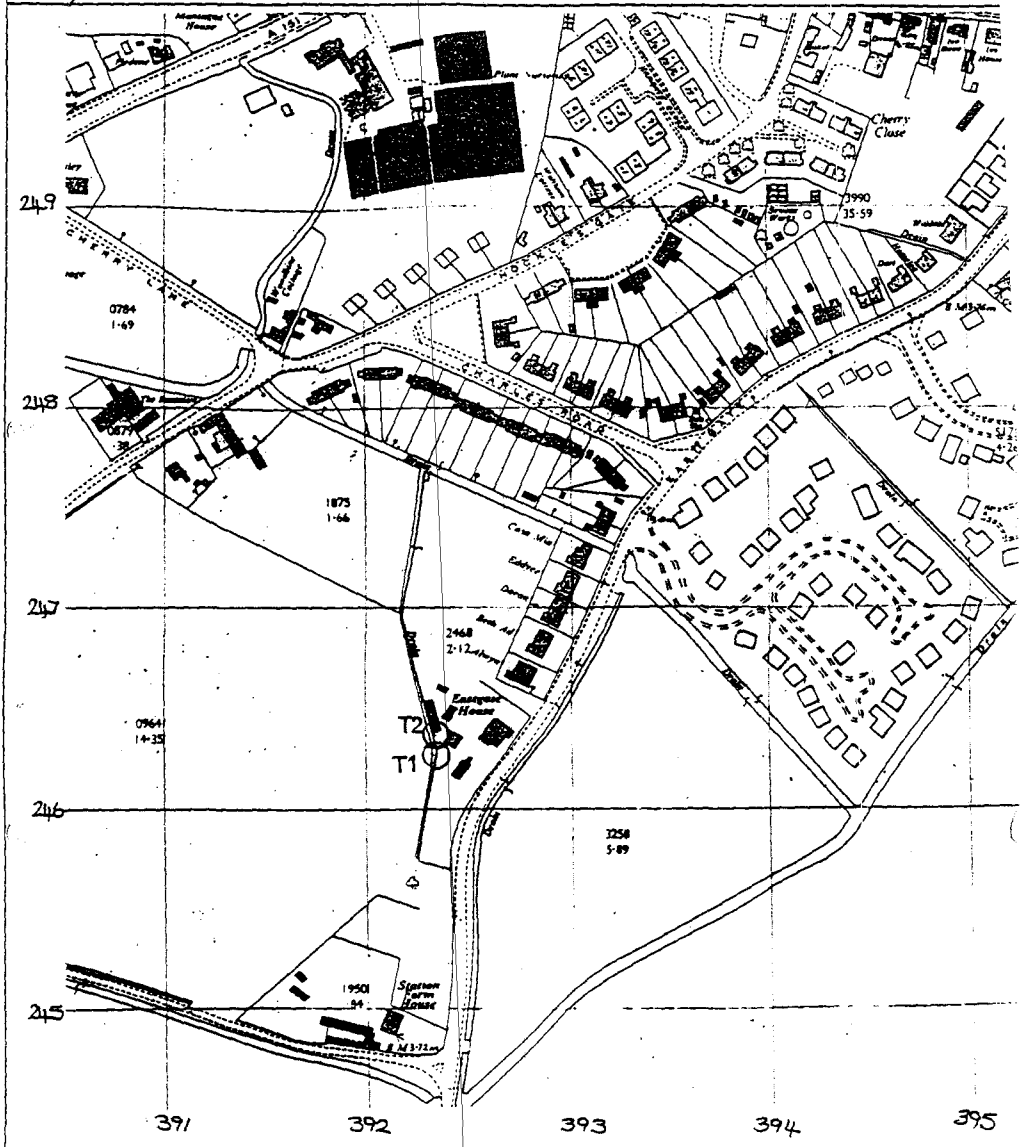

FLEET HARGATE TREE PRESERVATION ORDER No.2 1990

PLAN No.	TF 3924
SCALE	1:2500
DATE	SEPT '90
BASE	

B.SMITH M.R.I.P.I.
District Planning Officer