
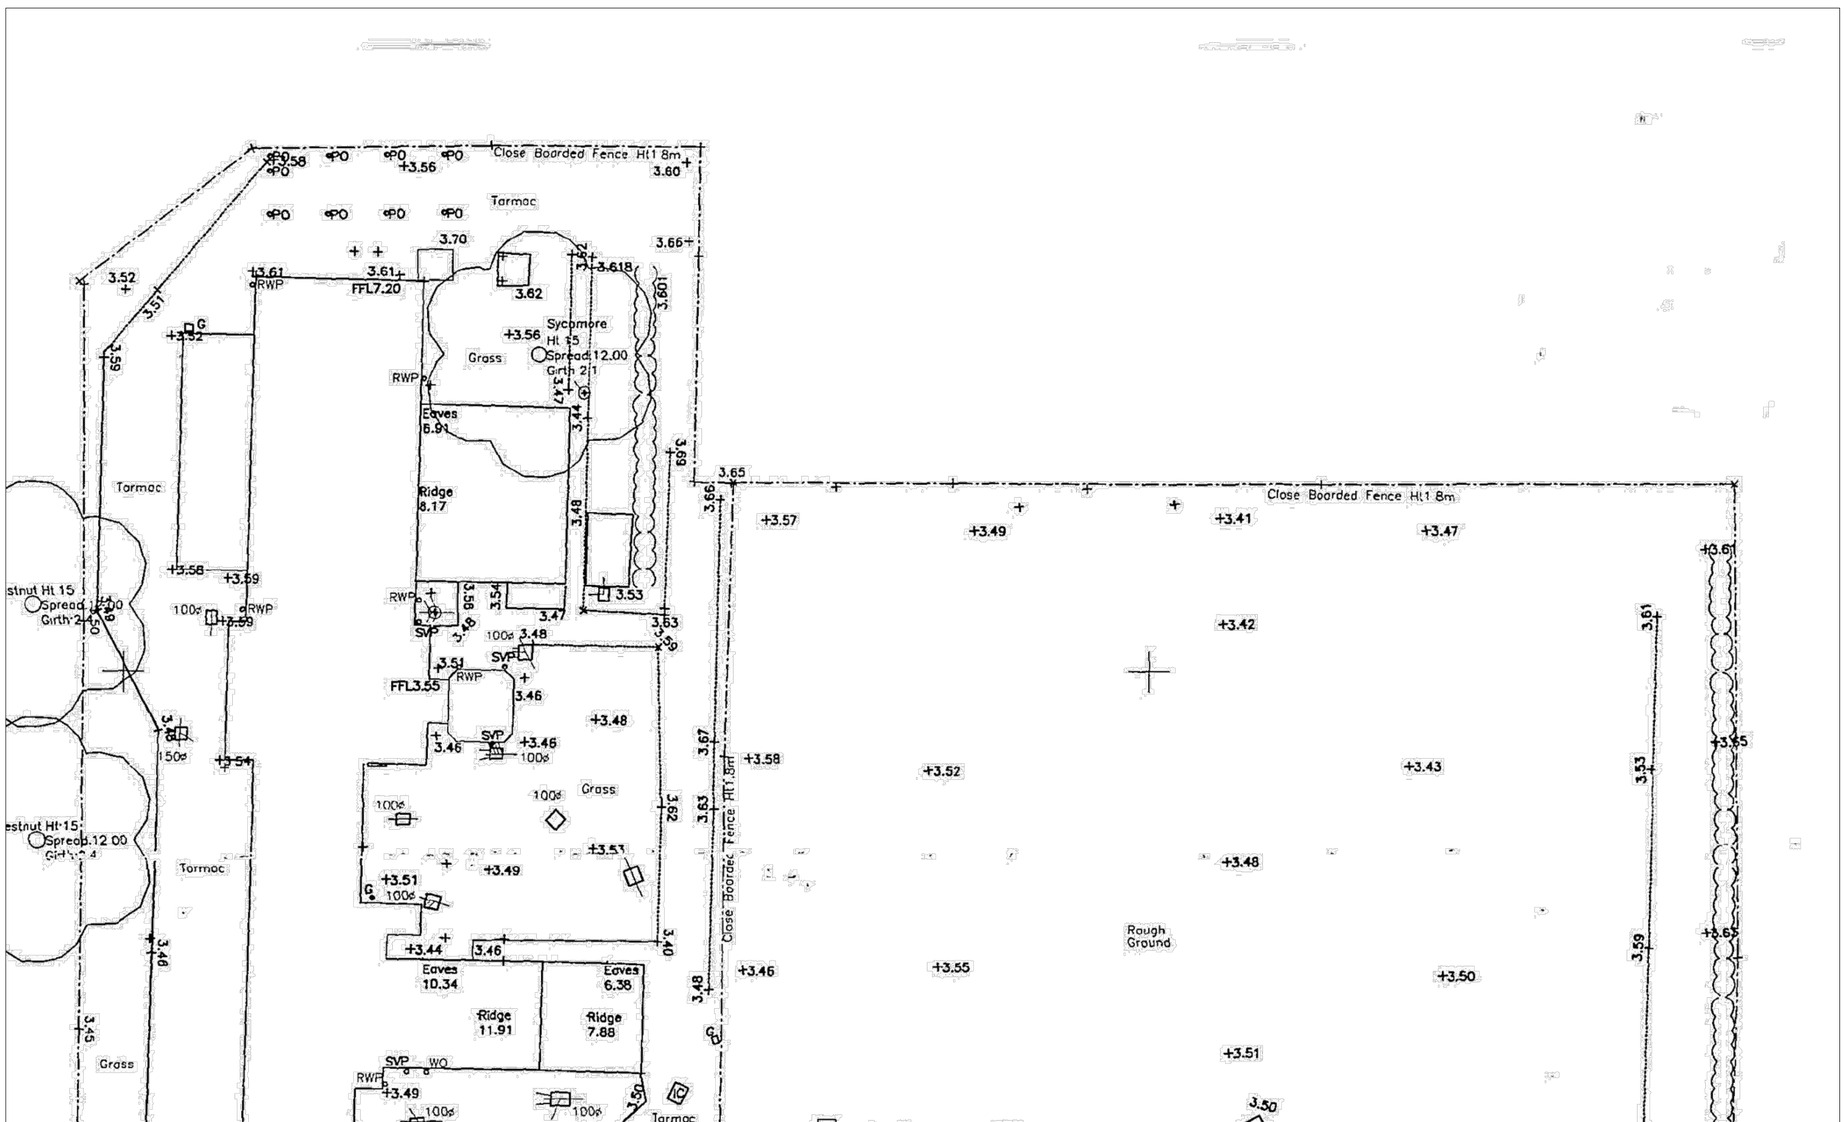


EXISTING LEVELS

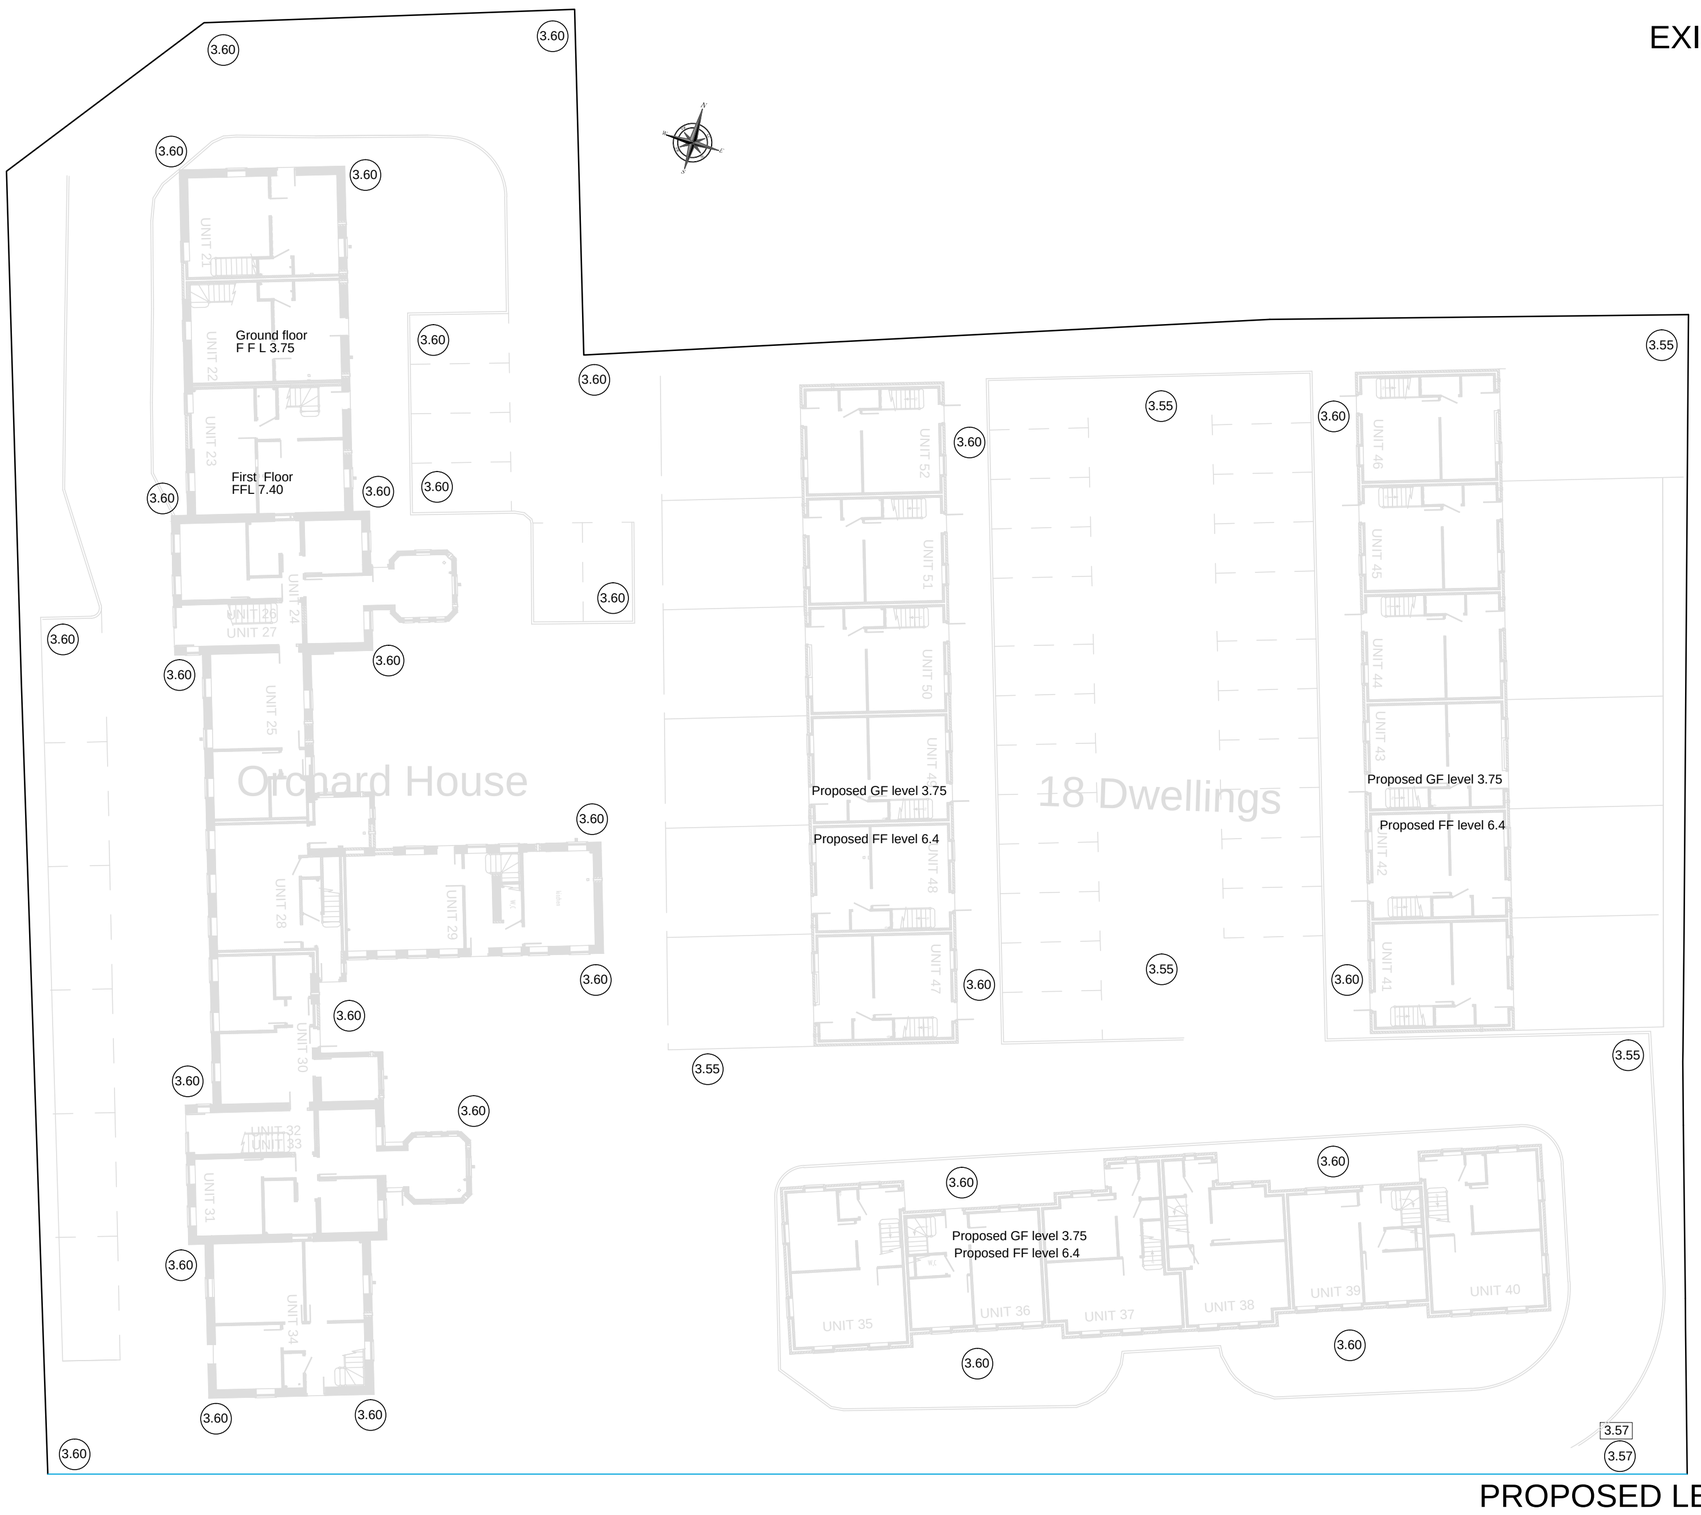

PROPOSED LEVELS

This drawing is copyright and contains confidential information. It may not be reproduced or communicated to a third party or used for any purpose other than that which it is supplied without the prior written consent of Midland Construction Services.

Client : INVICTA DEVELOPMENTS LTD

Job Title : CONVERSION OF REDUNDANT HEALTH FACILITY

Drawing Title : DETAILS FOR CONDITION 3 of H05-0077-16

Site Address : ORCHARD HOUSE FLEET ROAD HOLBEACH

Scale :	Date :	Drawn By :
1:200 A1	18/07/2016	SRW

Drawing No. : IDHH/OH/16/Con 2/012

Revision :

RICHMOND HOUSE, MAIN ROAD, LONG BENNINGTON, NOTTINGHAMSHIRE NG23 5DJ
Tel: 01400283166
plan-itdesign.co.uk
PLAN-IT DESIGN