

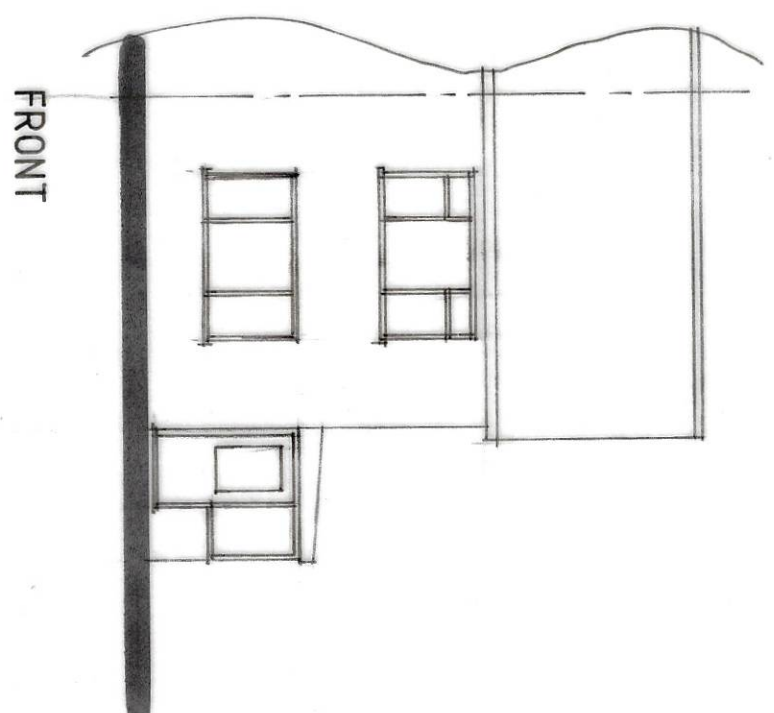


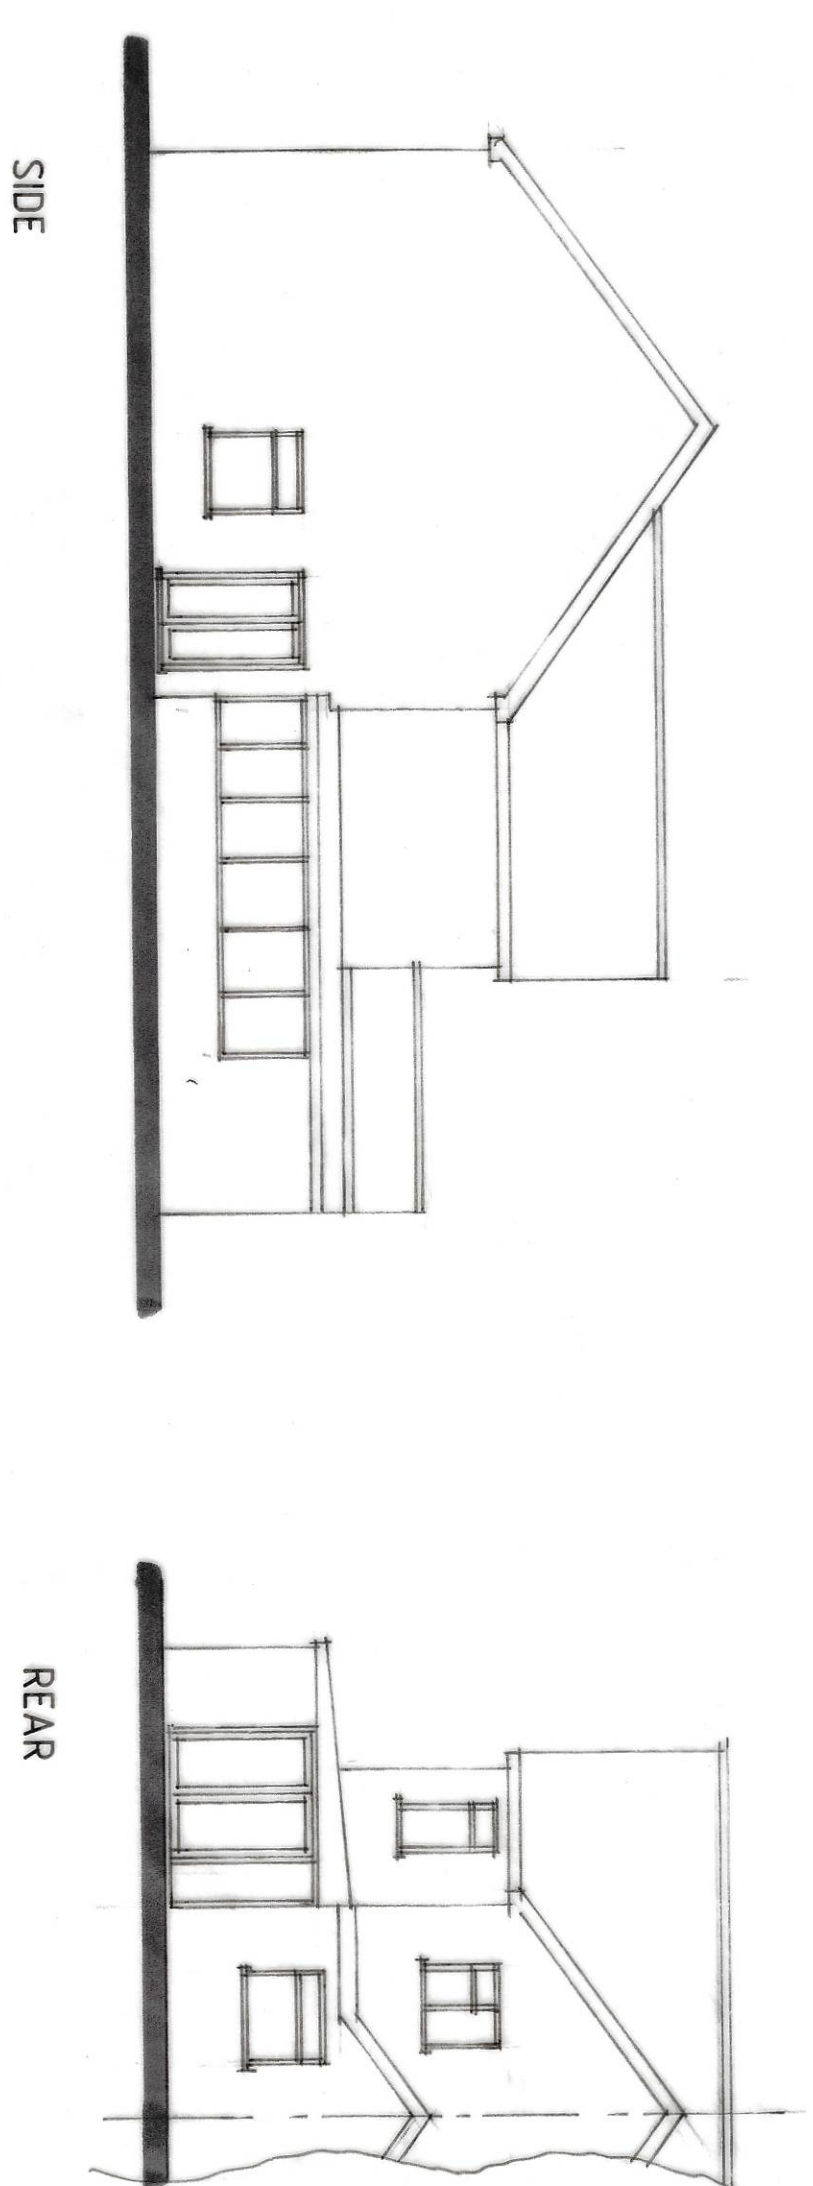

REAR

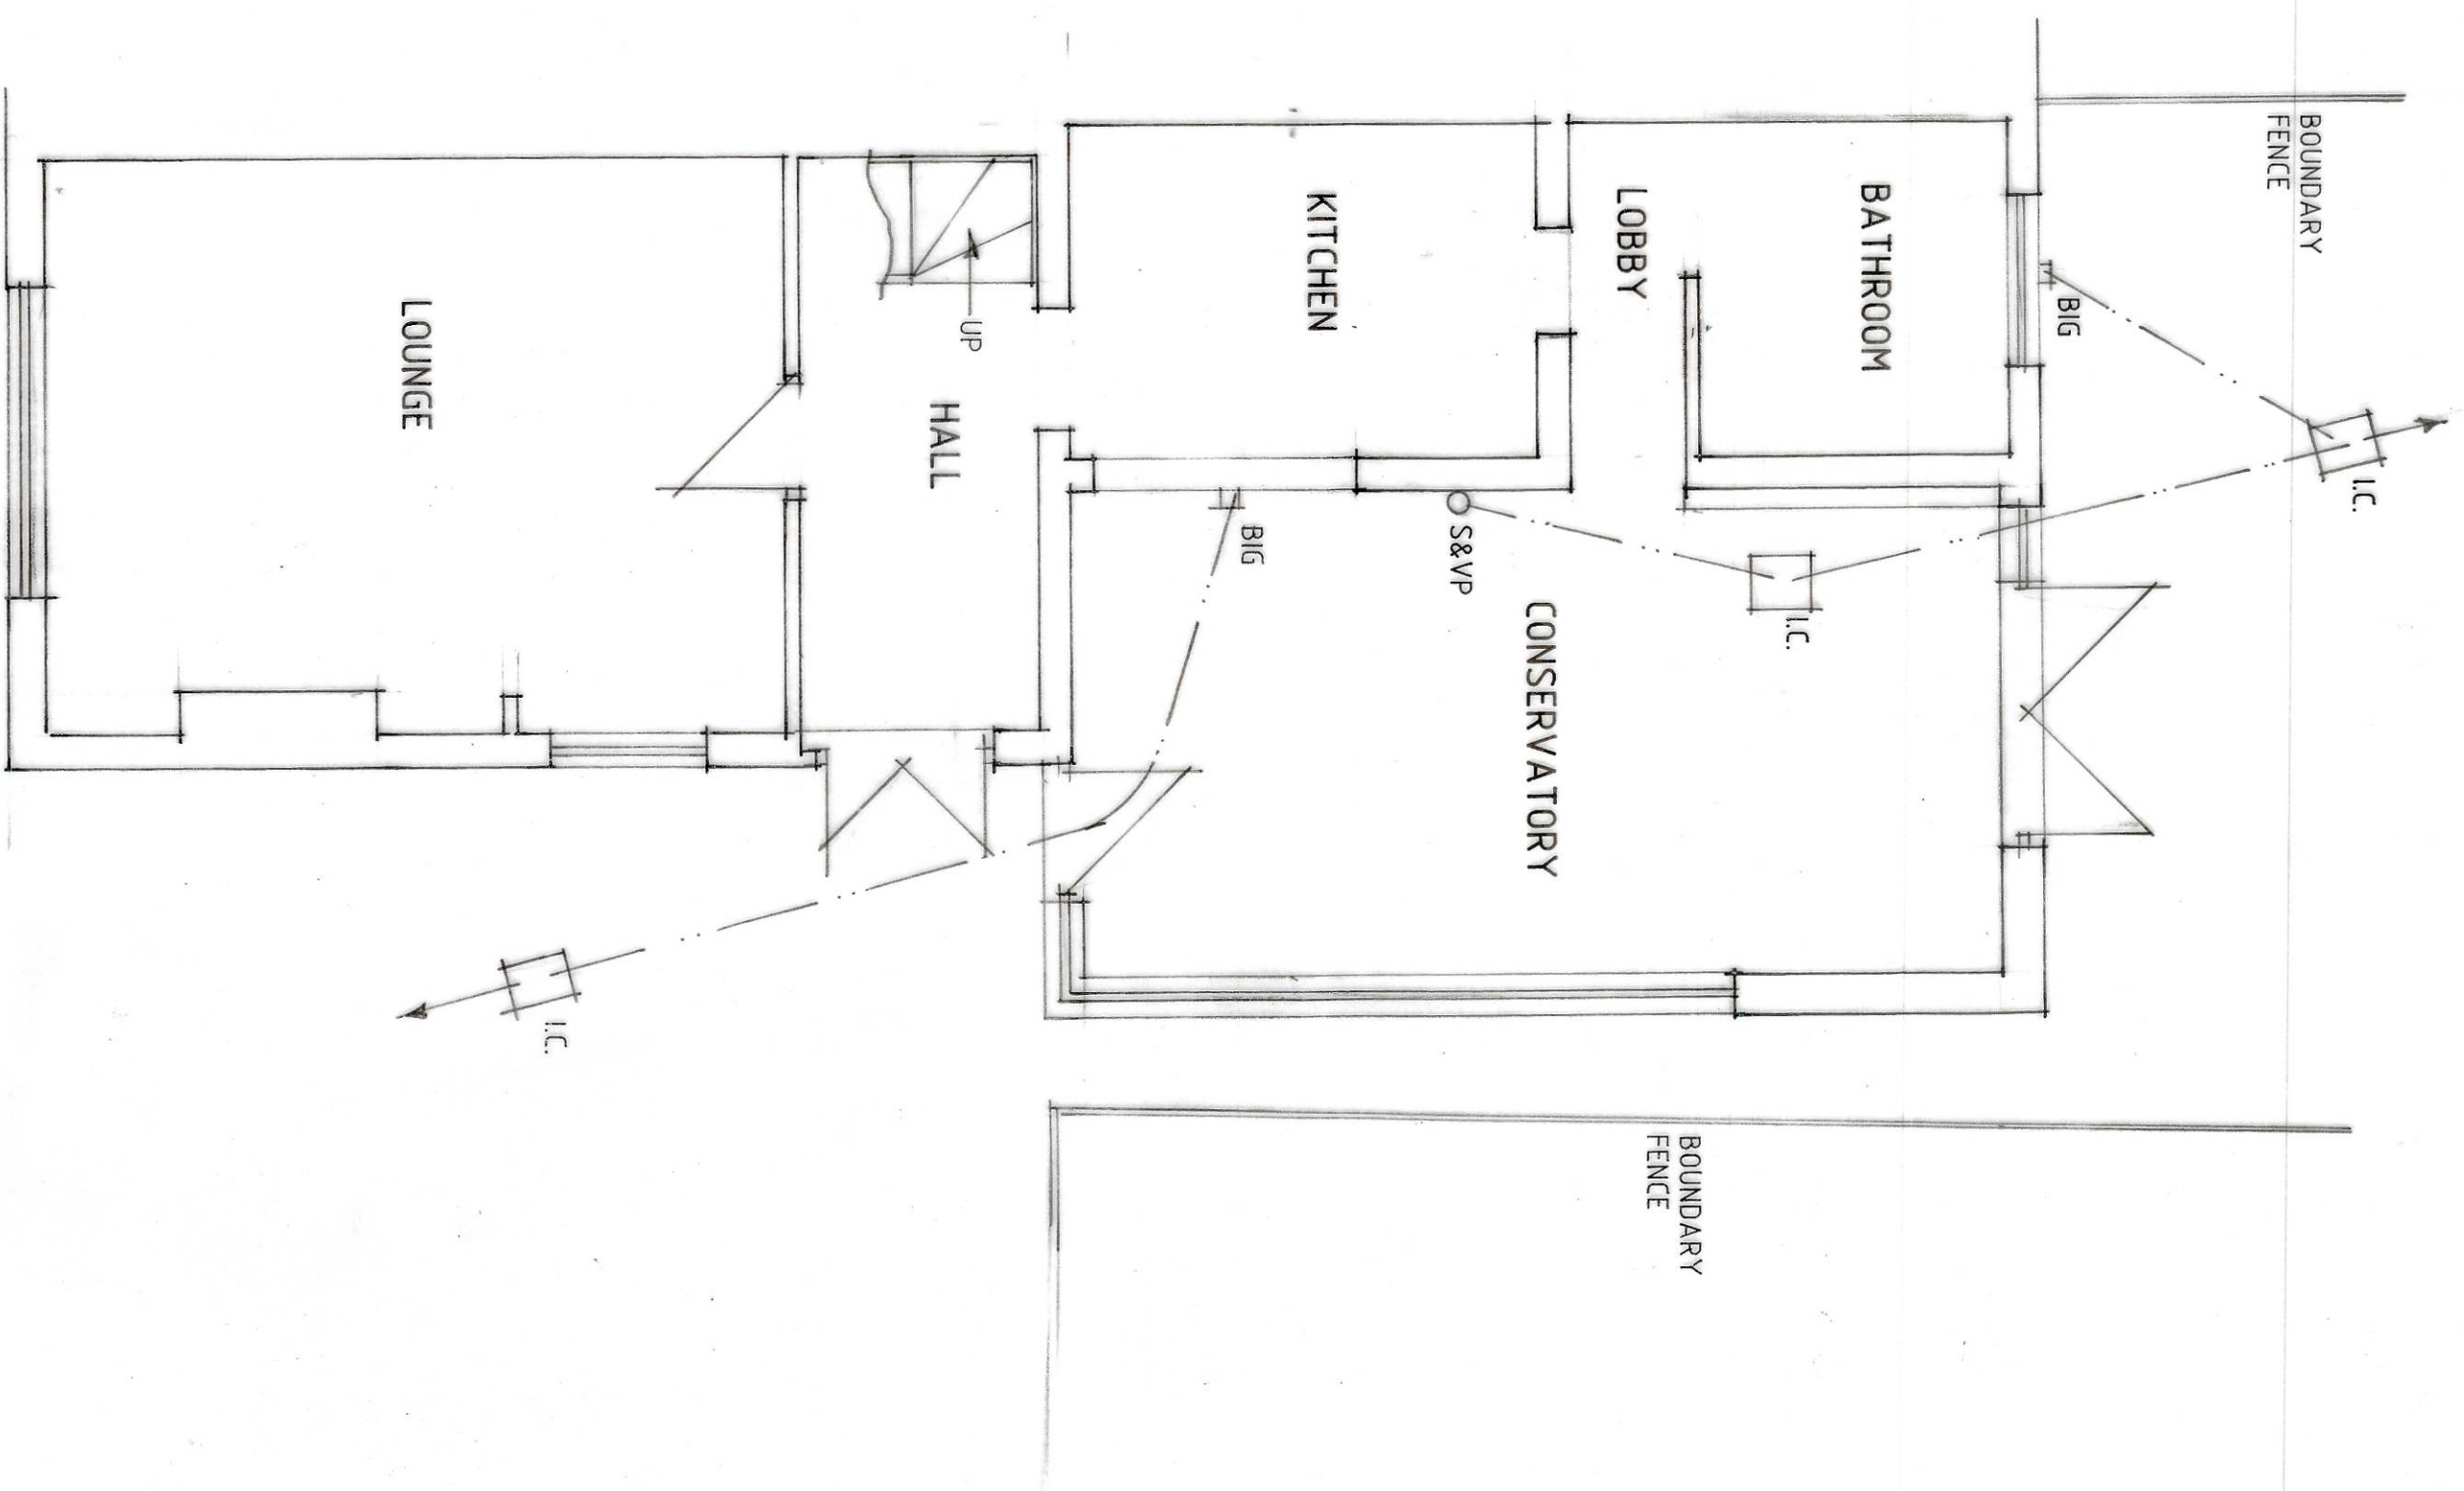

status
DESIGN
CONSULTANTS IN ARCHITECTURE & PLANNING

PROPOSED EXTENSION/
ALTERATIONS AT
6 PRINCES STREET, HOLBEACH
FOR

MR. C. VERE.

PLAN AS EXISTING

1:50 1:100 | SD22-020/1

JUNE-22 B.GILHAM.

2 Edenhurst, York, Holbeach,
Spalding, Lincs PE12 7NP
Tel: 01506 426343 Fax: 01506 426072