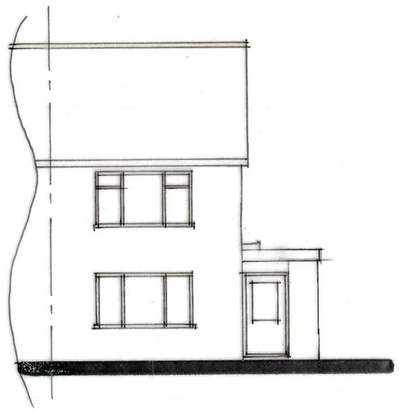

FRONT

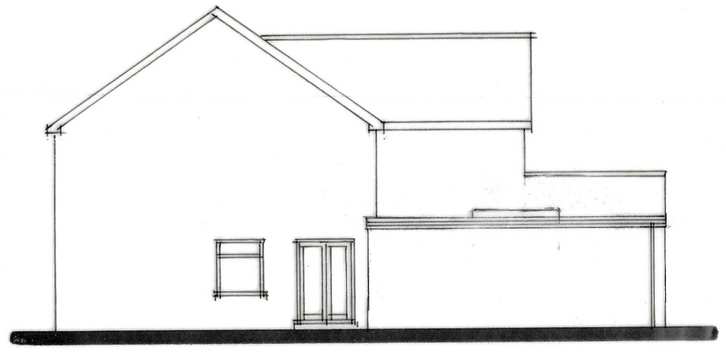

SIDE

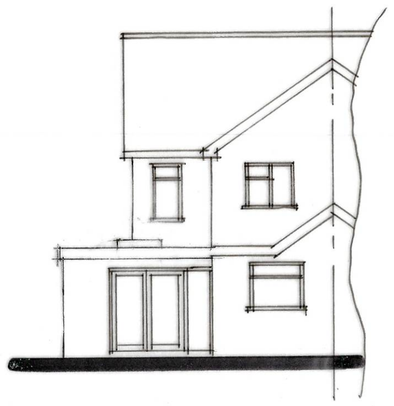

REAR

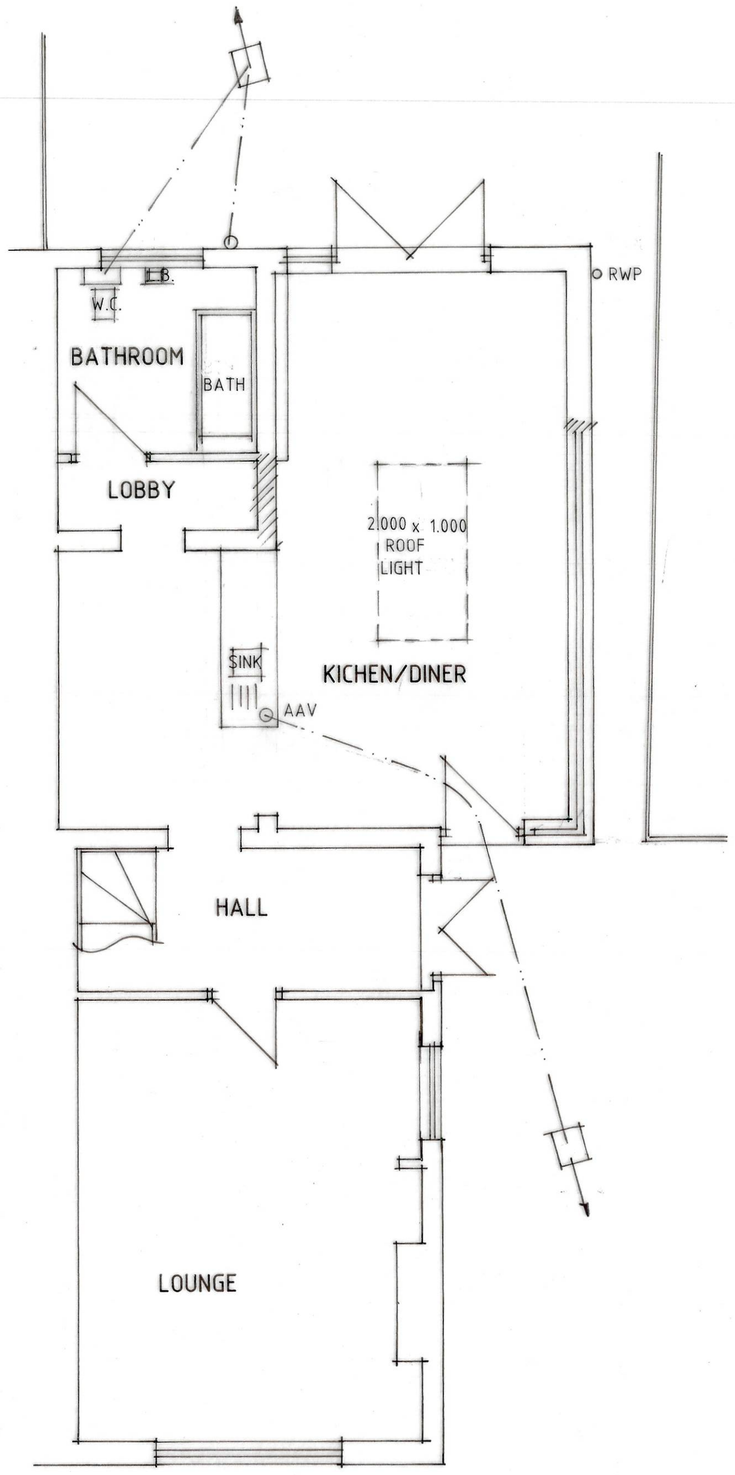

GROUND FLOOR PLAN

A - ALTS - 27.6.22

Status
DESIGN
CONSULTANTS IN ARCHITECTURE & PLANNING

PROPOSED EXTENSION/
ALTERATIONS AT
6 PRINCES STREET, HOLBEACH
FOR

MR. C. VERE.

PLAN AS PROPOSED

1:50 1:100	SD22-020/2
JUNE-22	B.GILHAM..

2 Edinburgh Walk, Holbeach,
Spalding, Lincs. PE12 7AP
Tel: 01406 424363 Fax: 01406 490702