
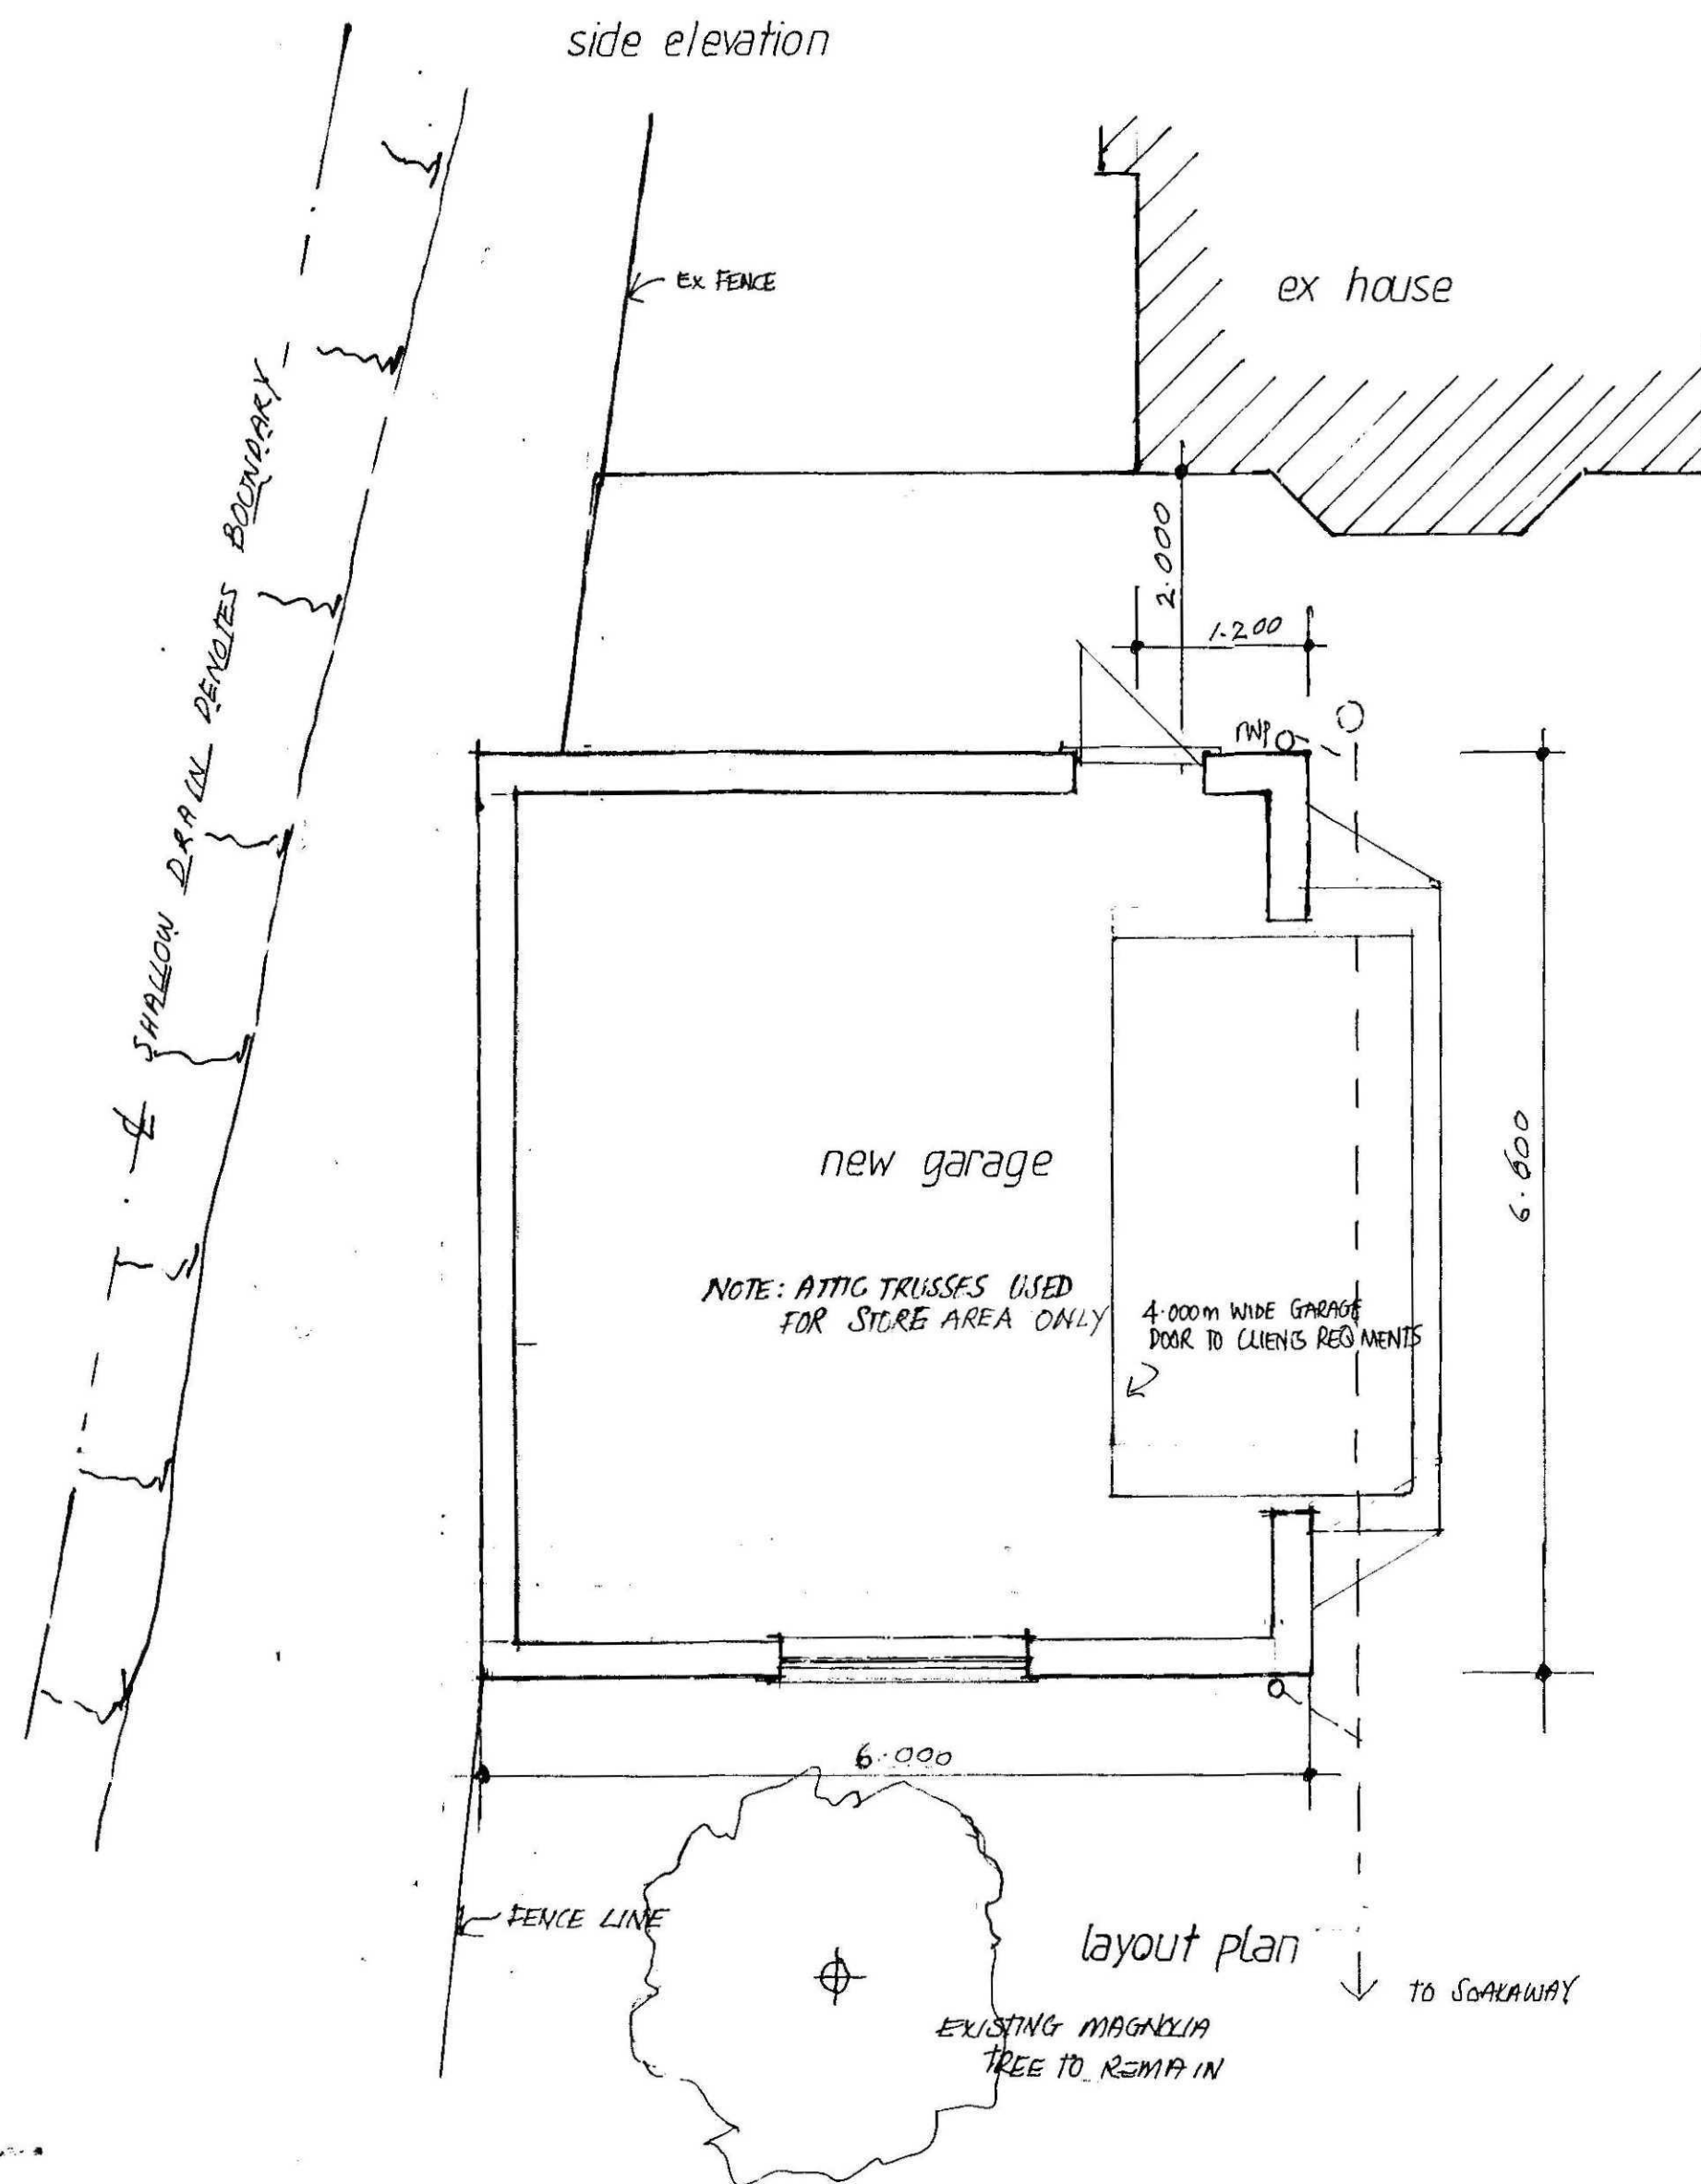
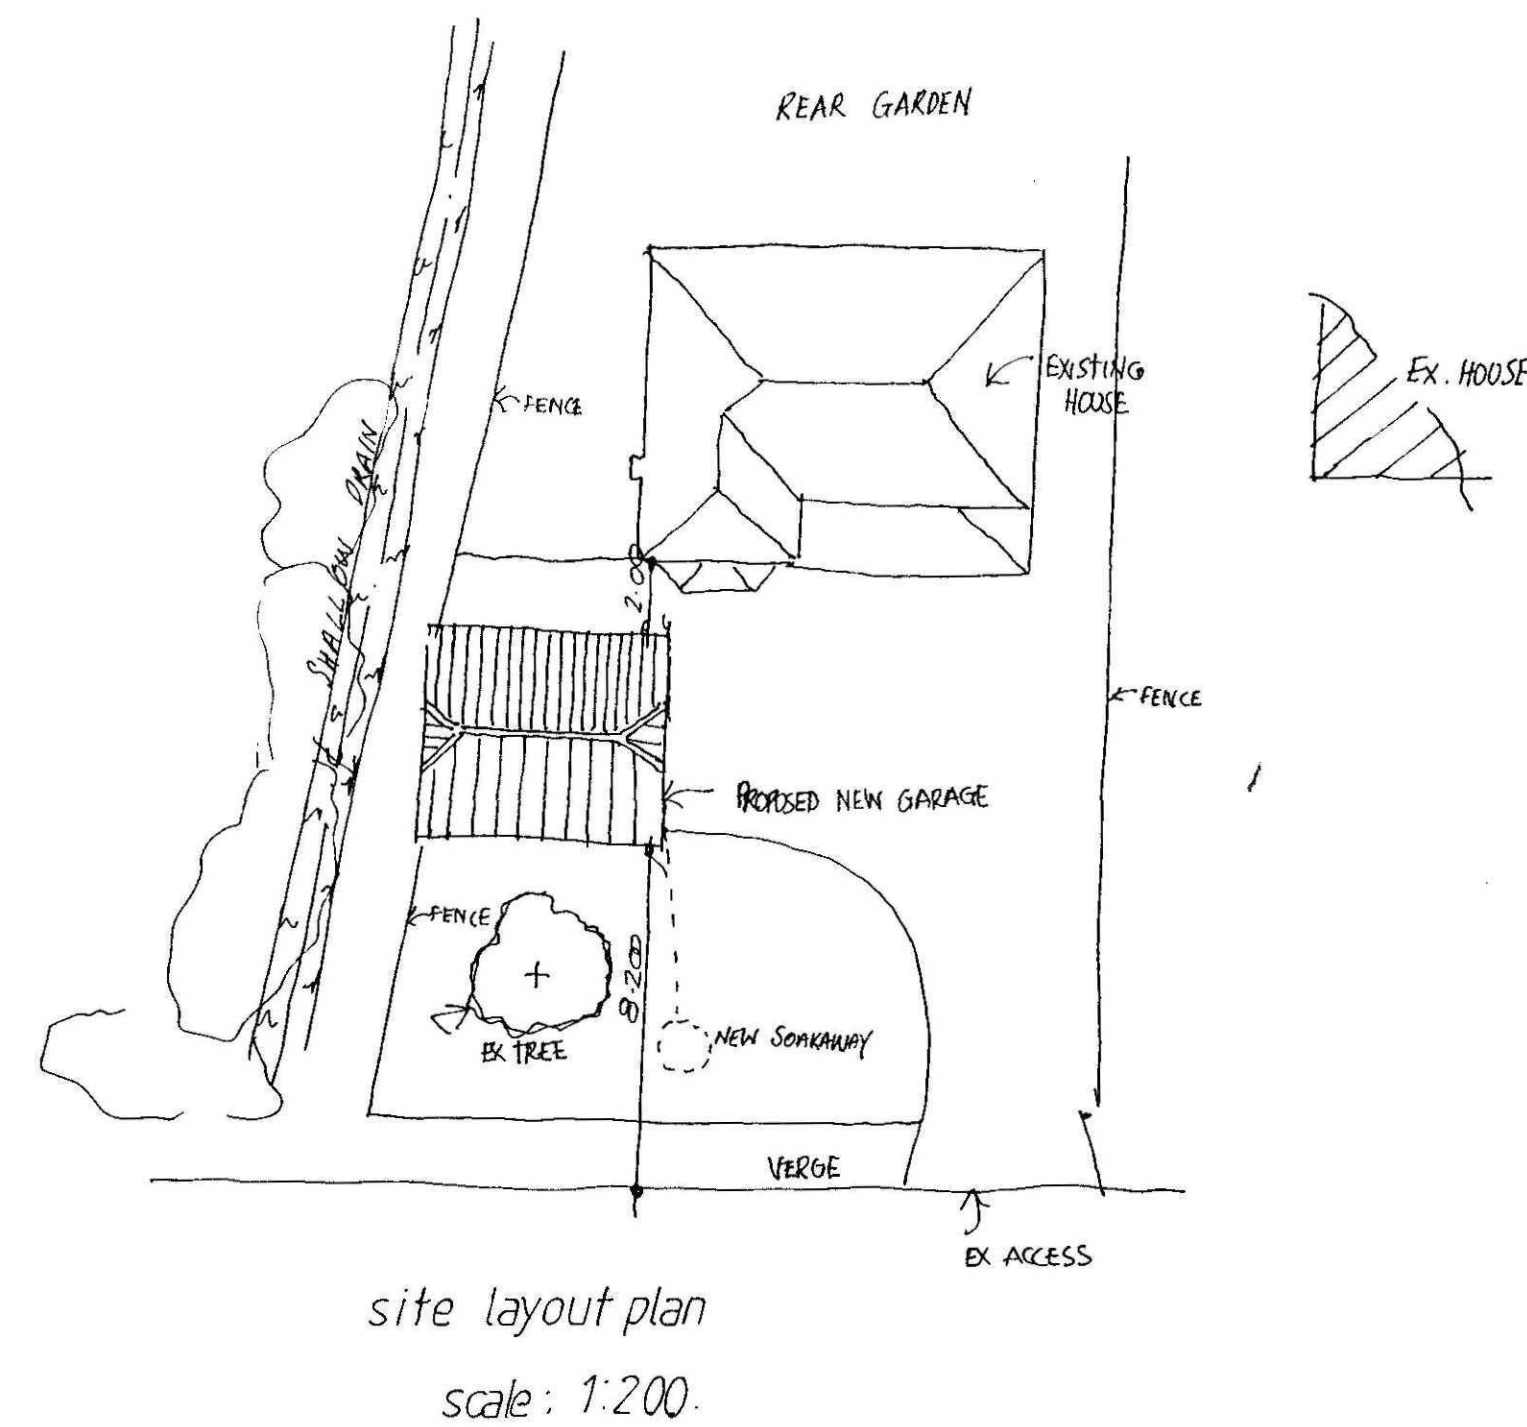
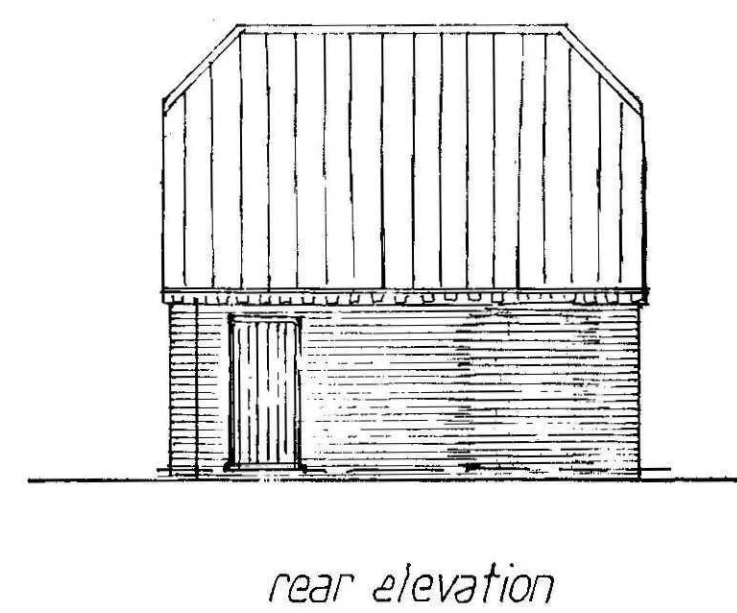
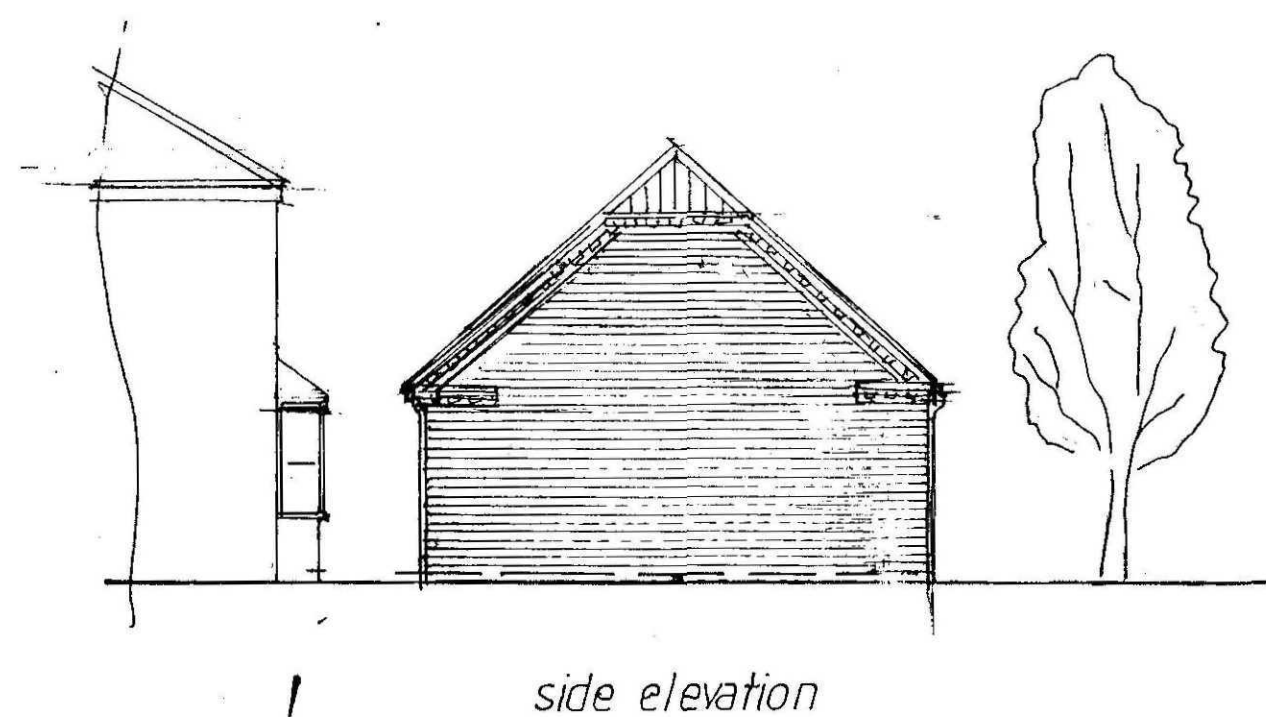
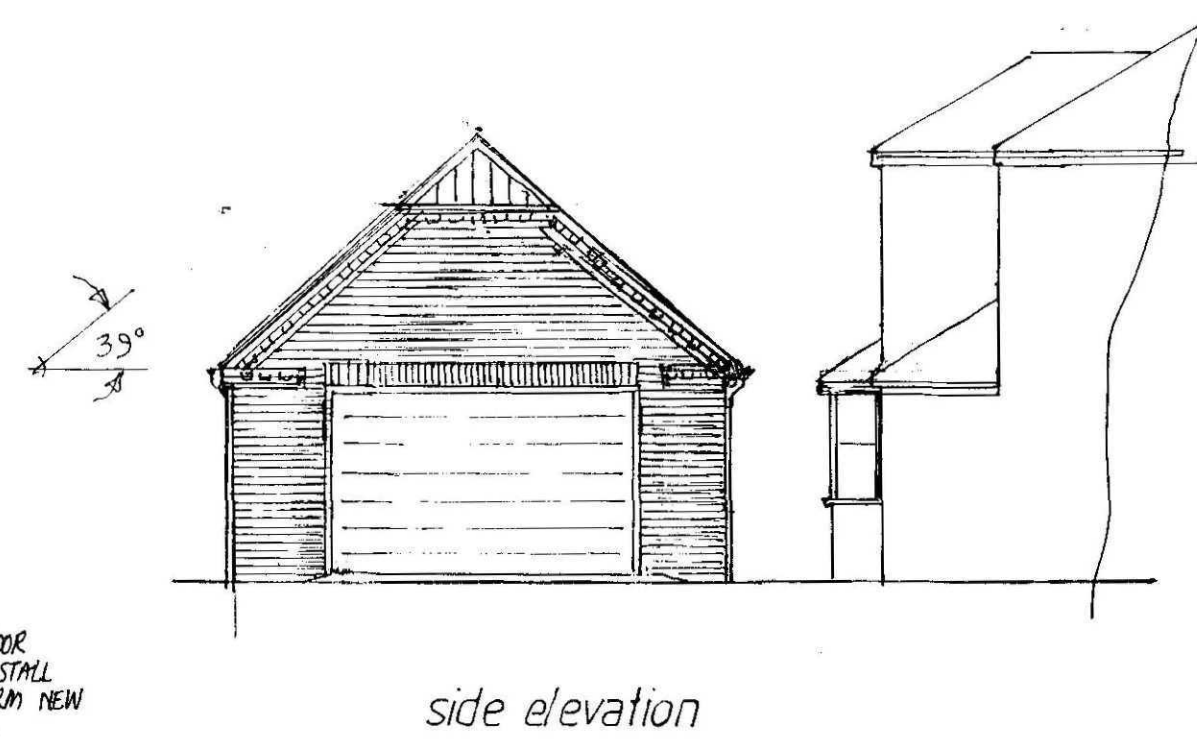


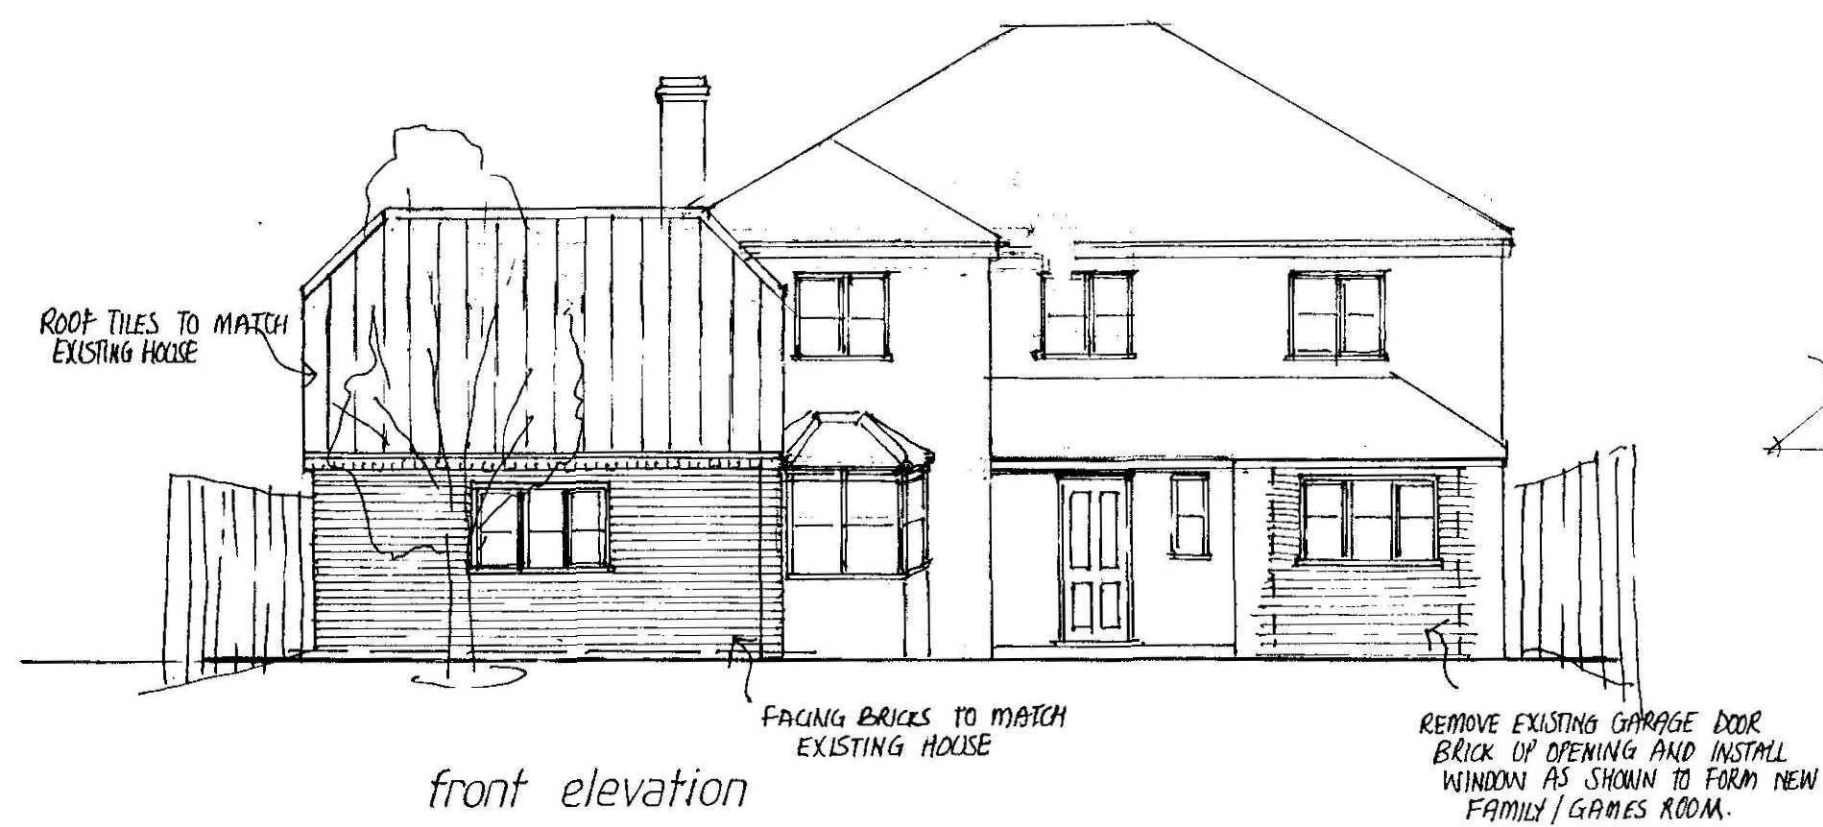

project: proposed new double garage
'etna house', lowgate,
fleet hargate, lincs.

clients: mr & mrs l. wright.

scales: 1:50, 1:100, nov, 10.

- (A) ROOF PITCH AMENDED "AS BUILT"
NEW PLANNING APPLICATION SEPT 2010
- (B) SIZE OF GARAGE ALTERED AS BUILT.
NOV 2010