SOUTH HOLLAND DISTRICT COUNCIL

Council Offices
Priory Road
Spalding
Lincolnshire
PE11 2XE

Tel 01775 761161

Author:
HAPS

Scale:
1: 2500


Location:
South Holland

Date:
1999

N

Reproduced from the Ordnance Survey mapping with the permission of the Controller of Her Majesty's Stationery Office (c) Crown Copyright. Unauthorised reproduction infringes Crown copyright and may lead to prosecution or civil proceedings

OS Licence No LA079413

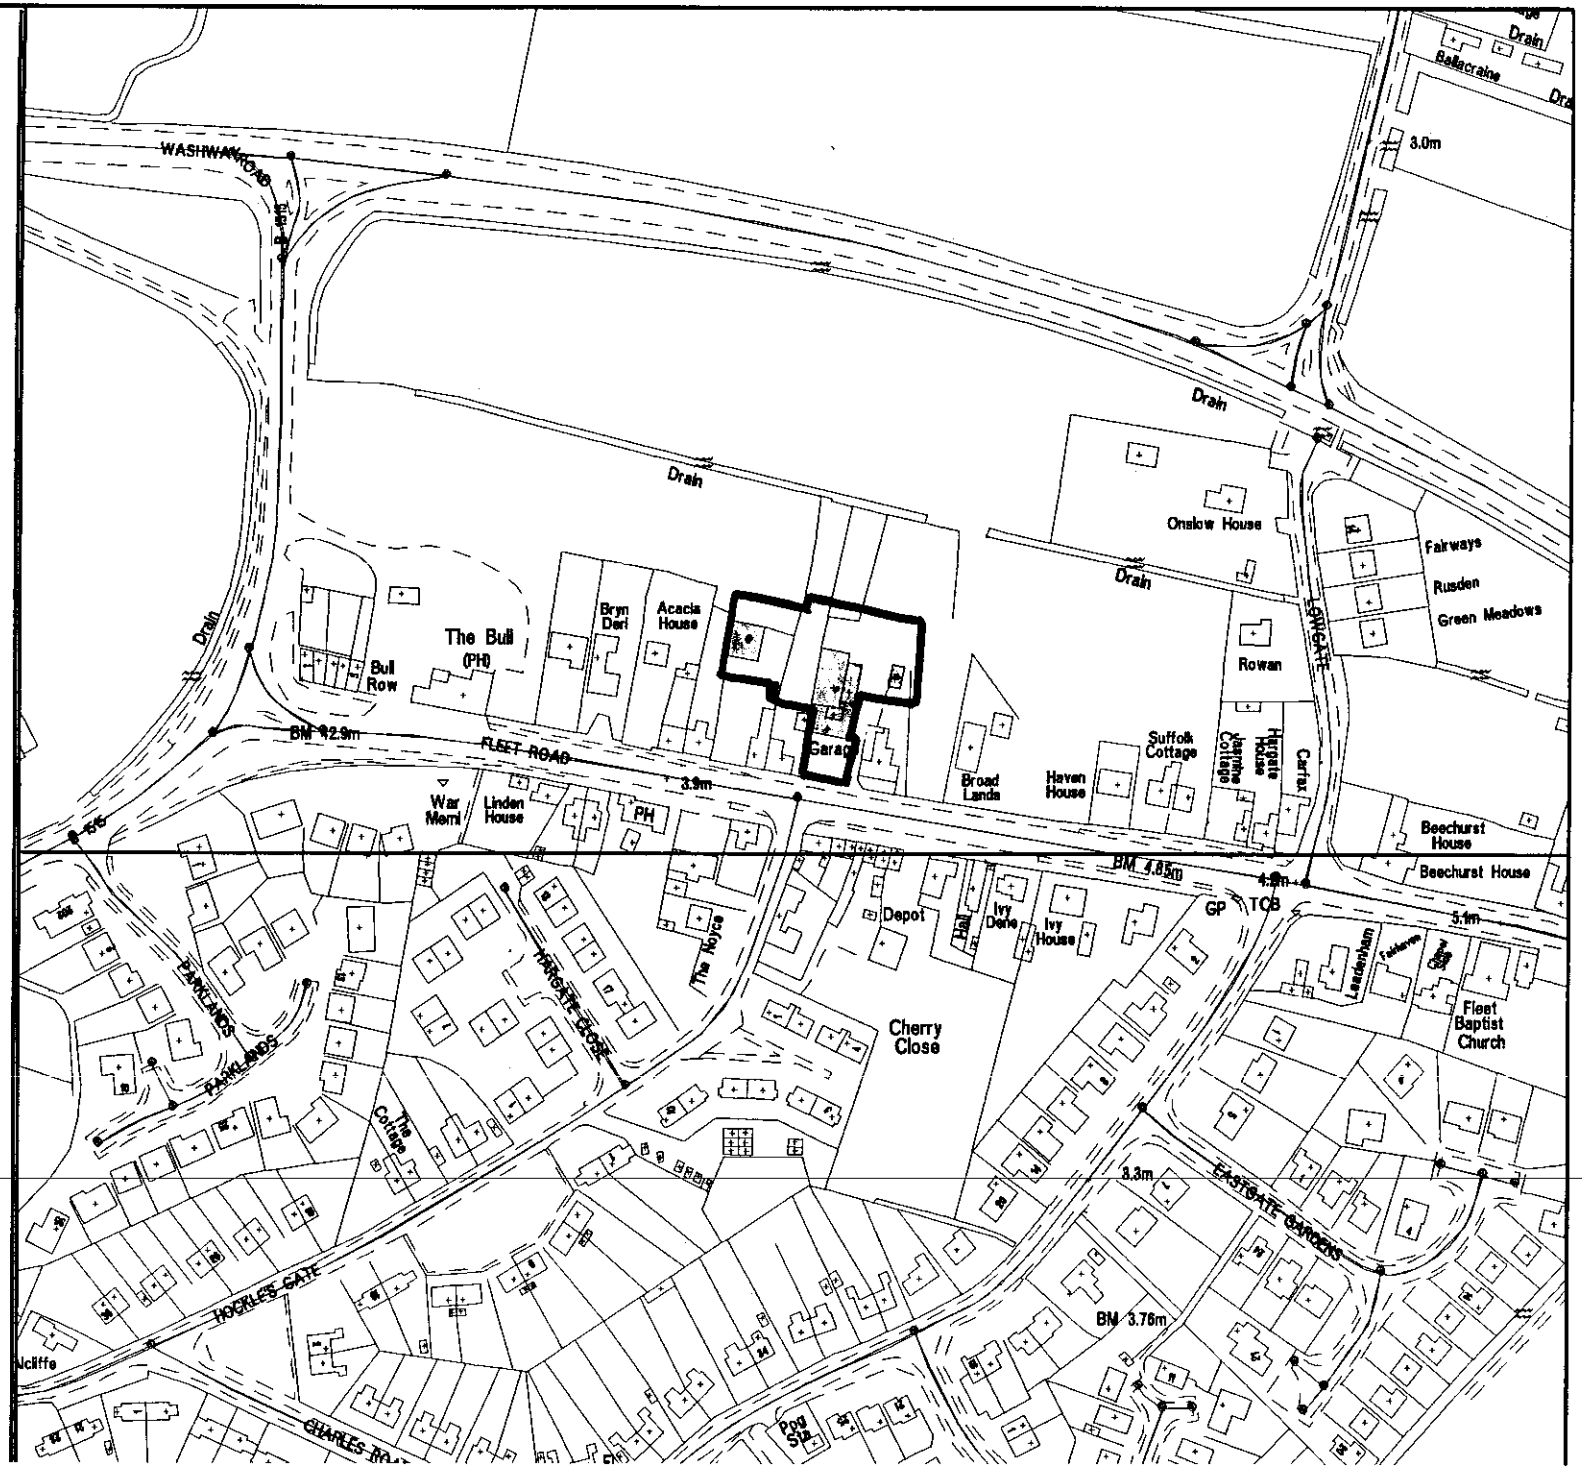

SOUTH HOLLAND DISTRICT COUNCIL

Council Offices
Priory Road
Spalding
Lincolnshire
PE11 2XE

Tel 01775 761161

Signed and Delivered as a deed
for and on behalf of
THE ROYAL BANK OF SCOTLAND plc
by a duly authorised Attorney
Elizabeth May Ross
in the presence of:
Helen Swan
HS
Address Signature - Printed

Author:
HAPS

N


Scale:
1: 2500


Location:
South Holland

Date:
1999

Reproduced from the Ordnance Survey mapping with the permission of the Controller of Her Majesty's Stationery Office (c) Crown Copyright. Unauthorised reproduction infringes Crown copyright and may lead to prosecution or civil proceedings

OS Licence No LA079413

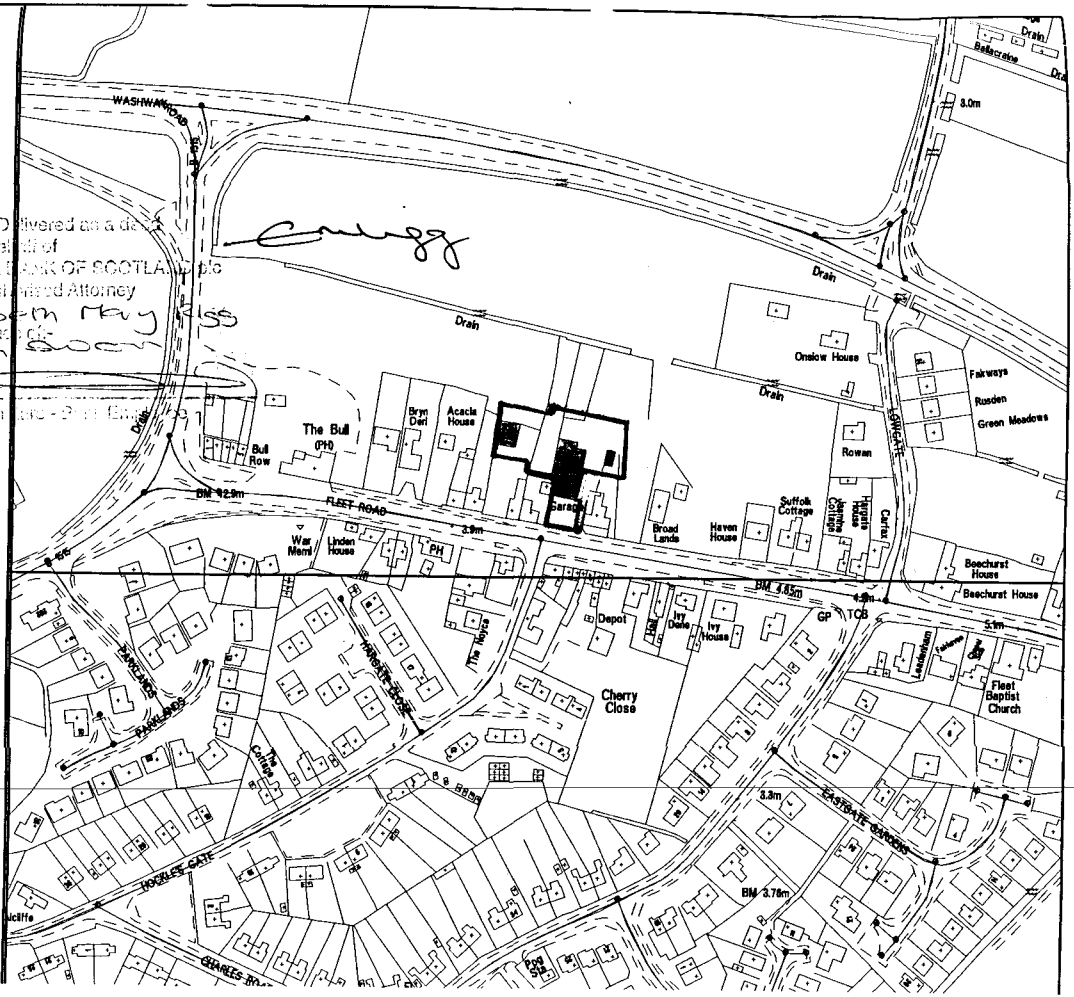

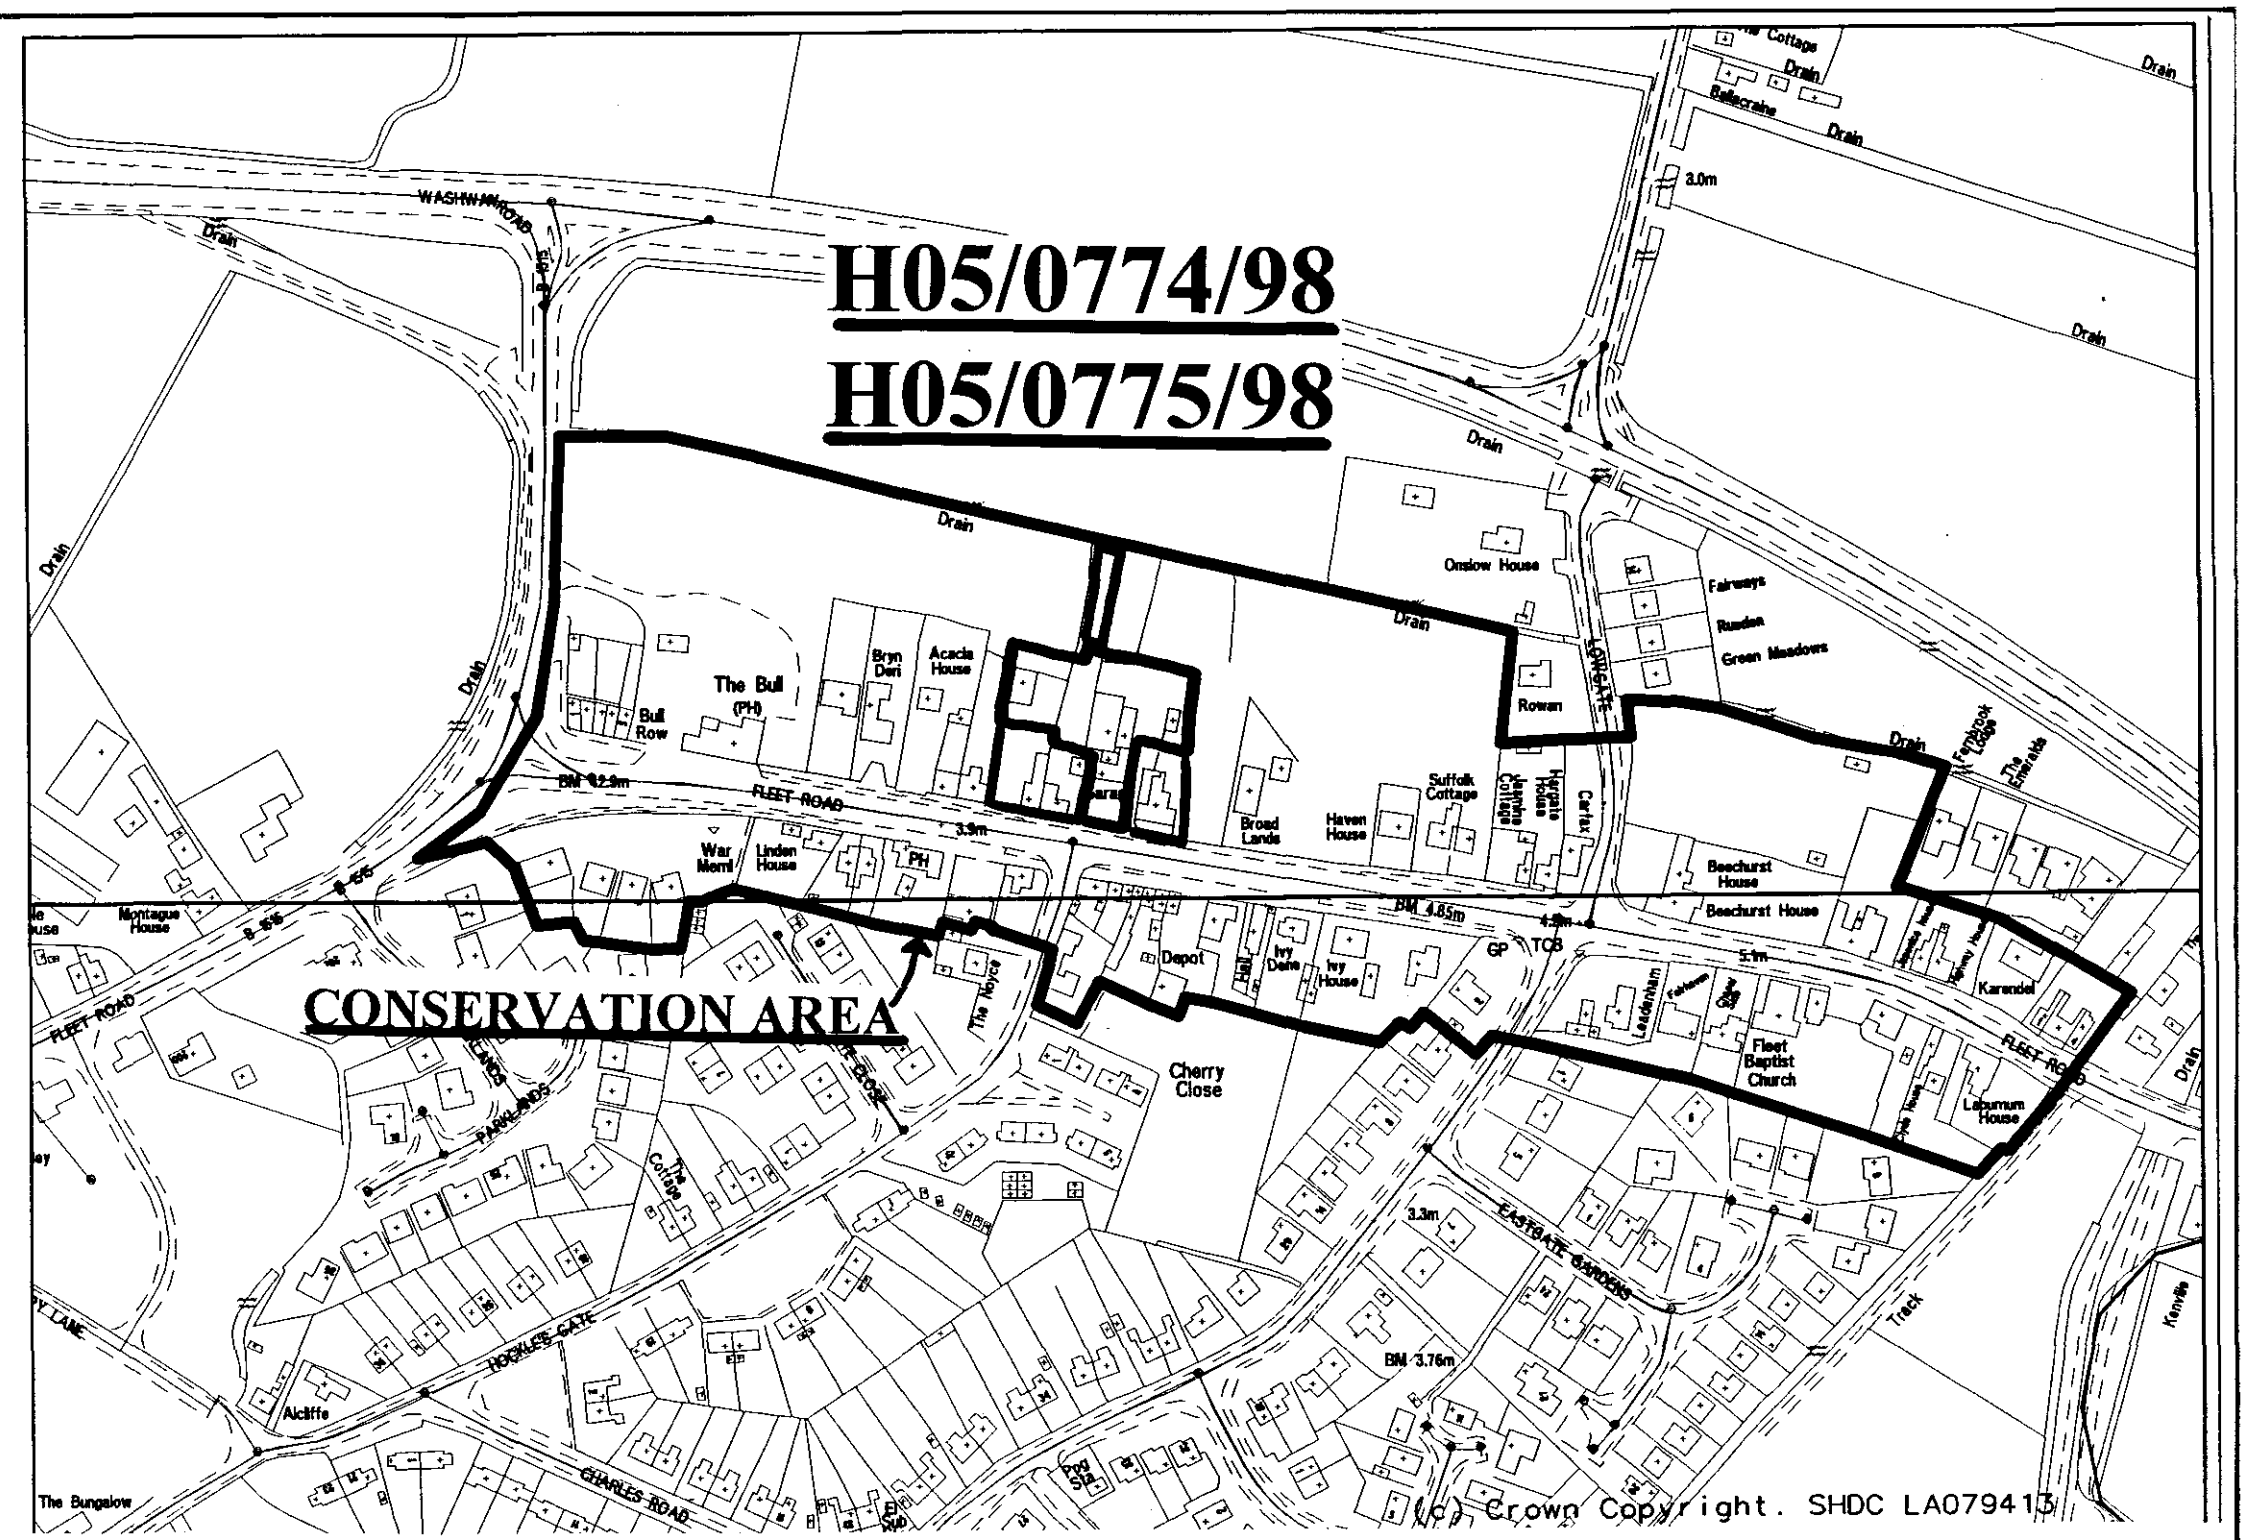
H05/0774/98
H05/0775/98
CONSERVATION AREA
WASHWATER ROAD
FLEET ROAD
Drain
Bull Row
The Bull (PH)
Bryn Deri
Acacia House
Onslow House
Rowan
LOWGATE
Fairways
Rundon
Green Meadows
Fernbrook Lodge
The Emeralds
BM 12.9m
3.9m
War Meml
Linden House
PH
Broad Lands
Haven House
Suffolk Cottage
Hampton Cottage
Hampton House
Carfax
Beechurst House
BM 4.85m
4.9m
5.1m
GP
TCB
Depot
Ivy Dene
Ivy House
Montague House
The Novice
Cherry Close
Laddenham
Fairbourne
Oak Lea
Karendel
Fleet Baptist Church
Laburnum House
PARKLANDS
The Cottage
ROCKLES GATE
Alcliffe
CHARLES ROAD
The Bungalow
EASTGATE GARDENS
3.3m
BM 3.76m
Track
Kenville
(c) Crown Copyright. SHDC LA079413