

BLOCK PLAN SCALE: 1/500

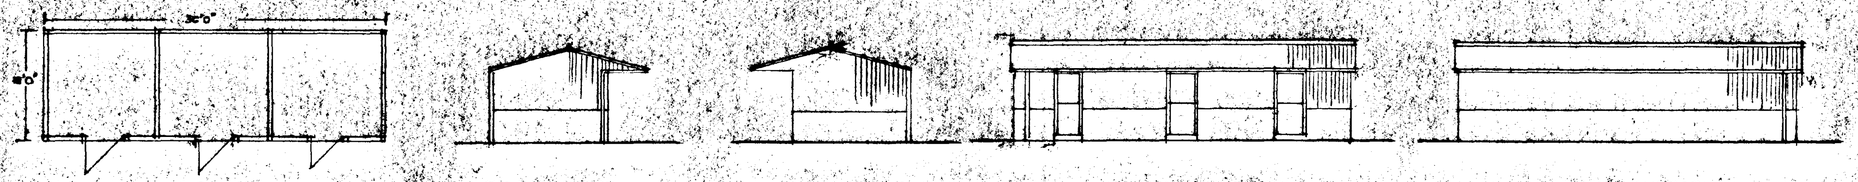

PLAN. SIDE ELEVATION. SIDE ELEVATION. FRONT ELEVATION. REAR ELEVATION.

STABLES



PLAN. SIDE ELEVATION. SIDE ELEVATION. FRONT ELEVATION. REAR ELEVATION.

HAY BARN.

SCALES: 1/100.

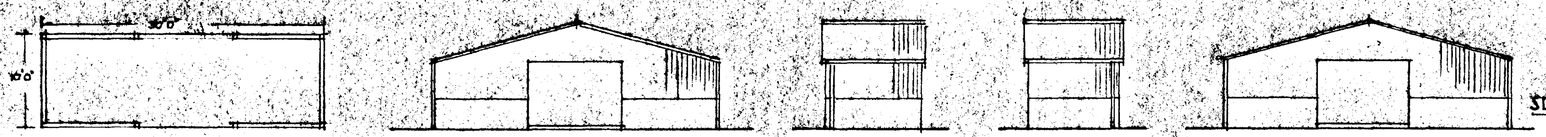

PLAN. FRONT ELEVATION SIDE ELEVATION. SIDE ELEVATION. REAR ELEVATION.

SHELTERS.

ALL BUILDINGS TIMBER FRAMED WITH COOR-NOR CLADDING GREEN FINISH EXCEPT THAT STABLES & SHELTERS TO HAVE 3'0" HIGH CONCRETE BLOCK WALLS RENDERED EXTERNALLY.

SOUTH HOLLAND DC
HOUSING & PLANNING
09 JUL 1997
Ref: 0795/97
DETERMINED PLAN

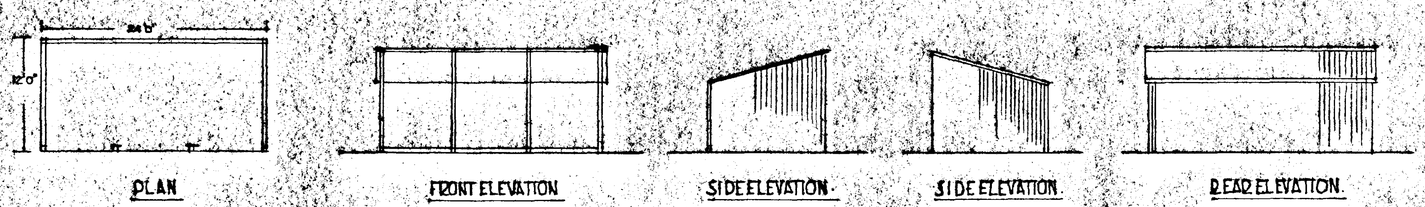

PLAN FRONT ELEVATION SIDE ELEVATION. SIDE ELEVATION. REAR ELEVATION.

TRACTOR SHED.

PROPOSED AGRICULTURAL BUILDINGS
AT RAVEN'S GATE FLEET FEN
FOR MR. M. WILKINS.