

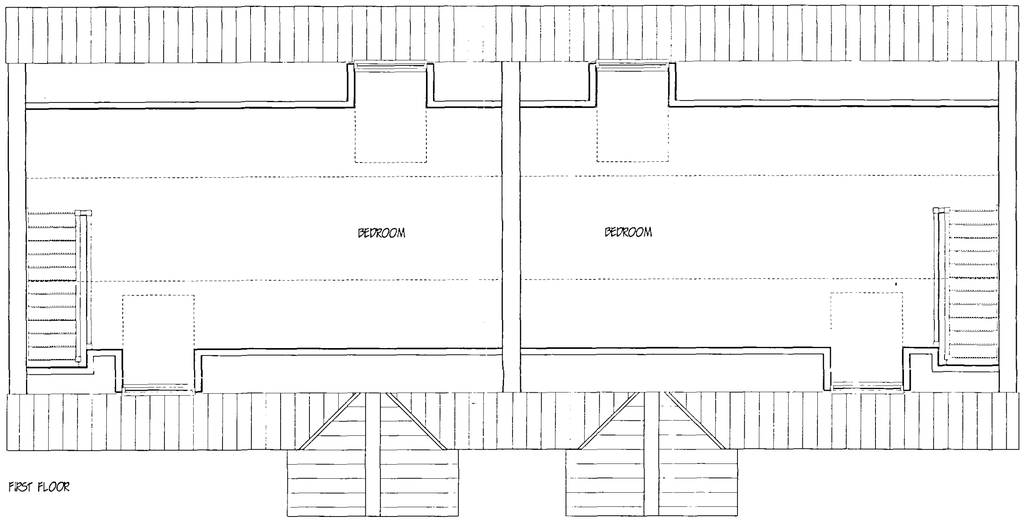

FIRST FLOOR

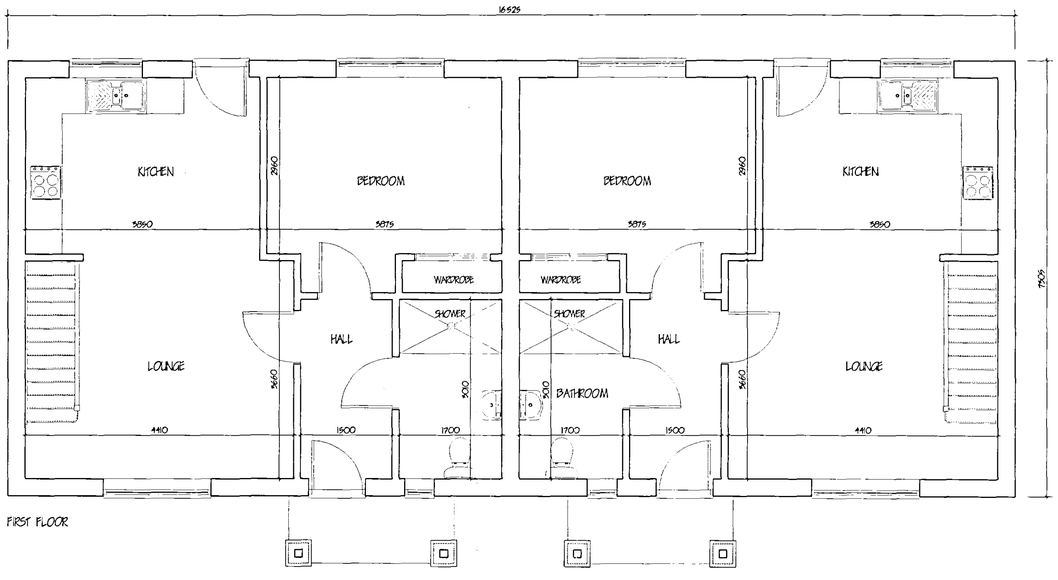

FIRST FLOOR

DETERMINED PLAN

revision	date	init.	revision details.

COOPER ARCHITECTURAL DESIGN

WRIGHTS MEWS, 12A PARK ROAD,
HOLBEACH, SPALDING, LINC'S PE12 7EE
Tel/Fax : 01406 423762
Mobile : 07808 125 778

Client. ANGLIA CABINS

Project.
PROPOSED HOLIDAY CHALETS
WINSLOW GATE
FLEET
SPALDING
LINCS.

18 [illegible] 2003

0780/03

Drawing.

INDICATIVE DETAILS

Scale 1:50	Drawing No. 0106:01
Date. DECEMBER '01	Drawn. J.C.