



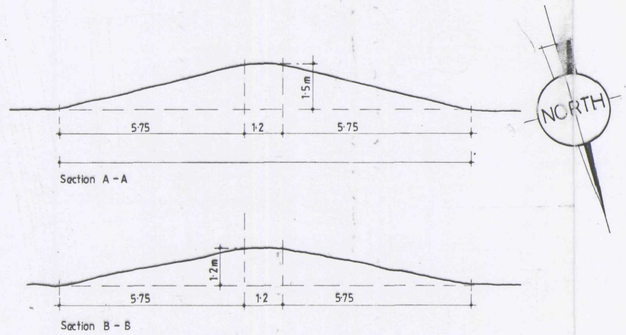

Location Plan 1:2500

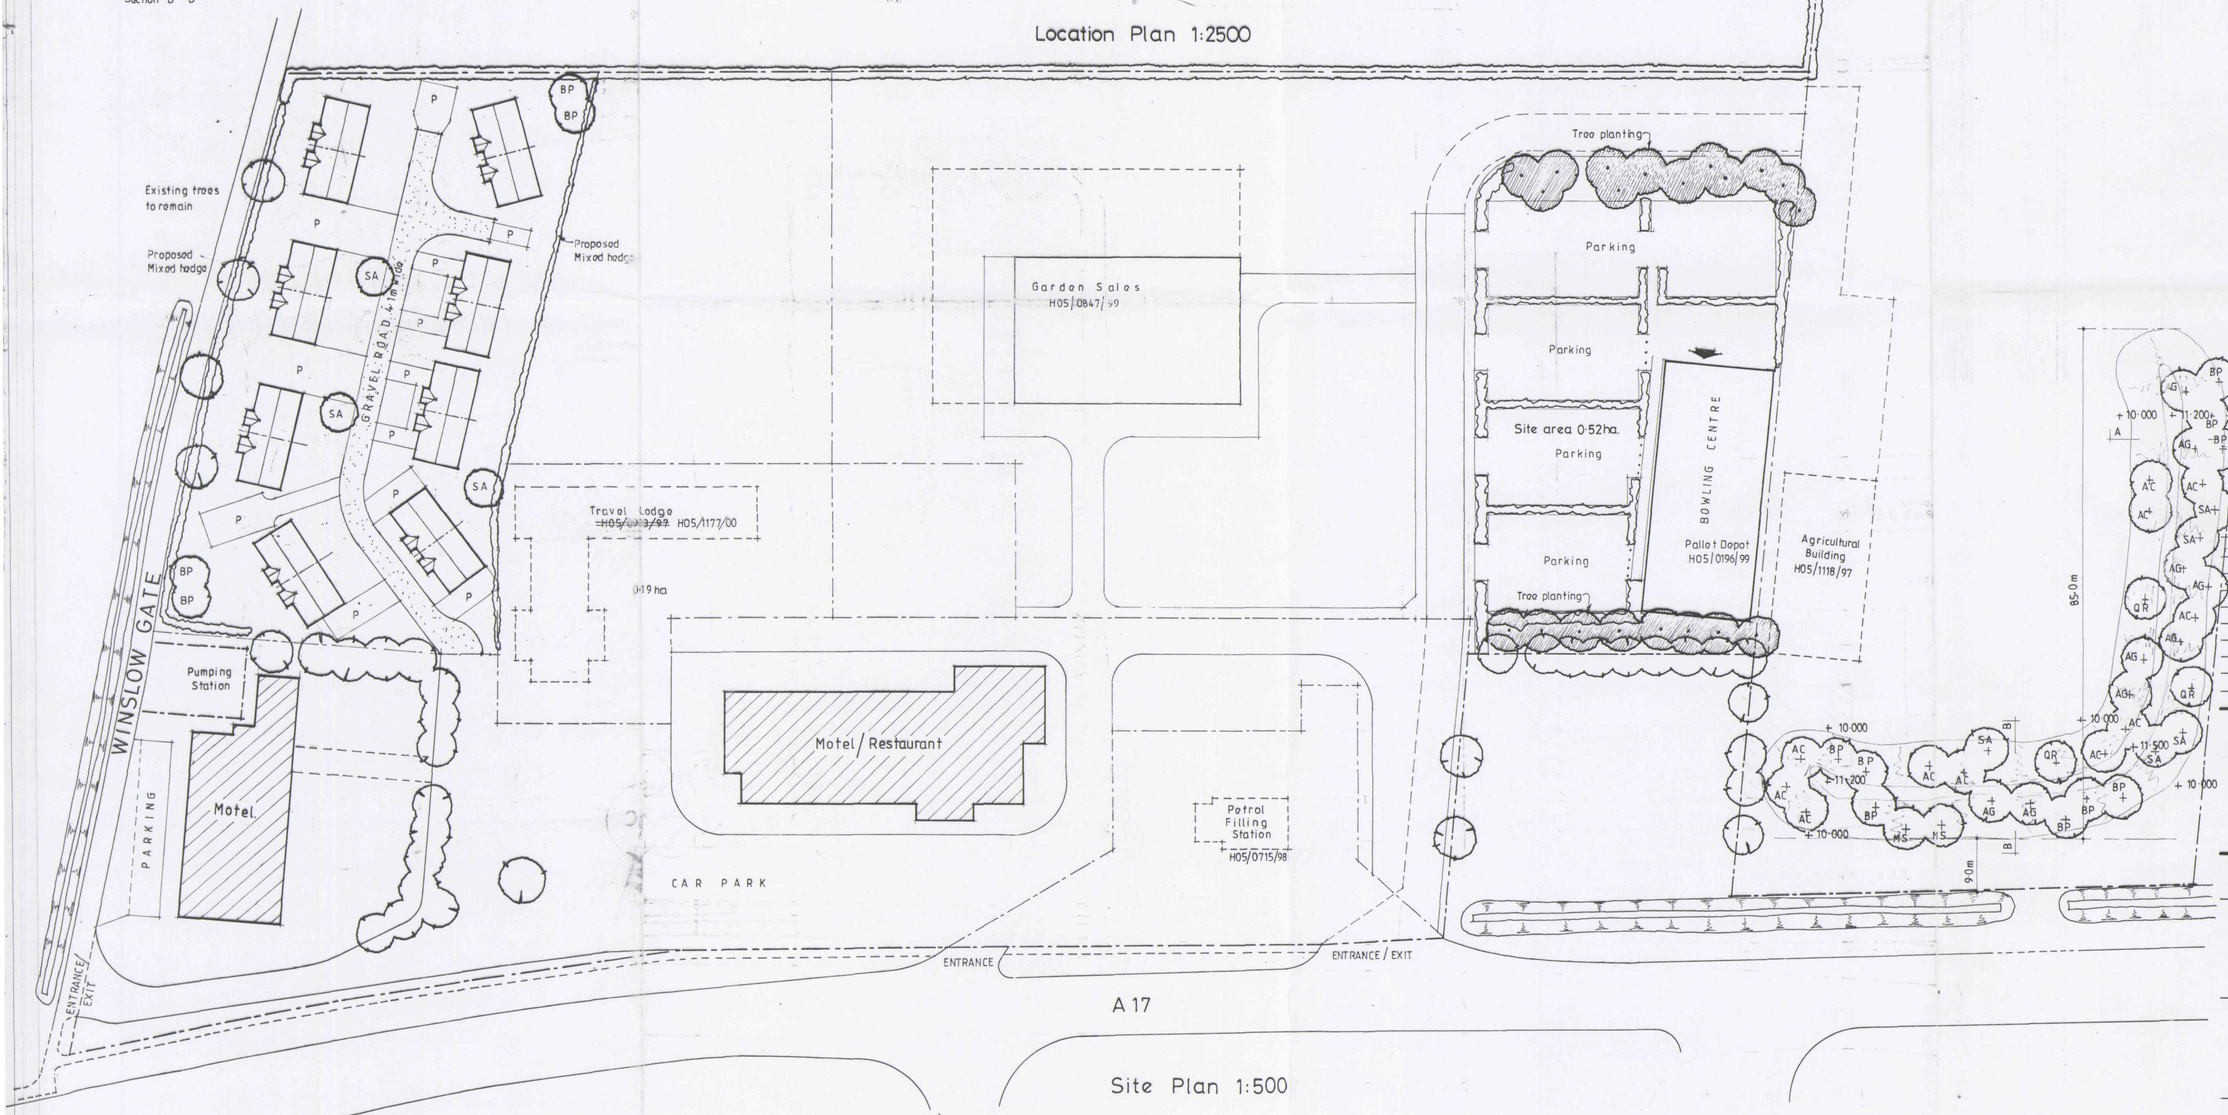

Site Plan 1:500

TREE PLANTING.

A.C.	ACER CAMPESTRE	(FIELD MAPLE)
A.G.	ALNUS GLUTINOSA	(COMMON ALDER)
B.P.	BETULA PENDULA	(SILVER BIRCH)
M.S.	MALUS SYLVESTRIS	(CRAB APPLE)
Q.R.	QUERCUS ROBUR	(OAK)
S.A.	SORBUS AUCUPARIA	(ROWAN)

ALL SPECIES TO BE PLANTED AS 1.5m - 1.8m STANDARDS AND TO BE SUITABLY STAKED.

BANKING TO BE GRASS SEEDED WITH THE FOLLOWING MIX:

50% CHEWINGS FESCUE.
30% CREEPING RED FESCUE
20% SMOOTH STALKED MEADOW GRASS
10% BROWNTOP BRENT

SEEDING RATE 17 grammes per sq^ metre.

MIXED HEDGE PLANT HT. 45 - 60 cm @ 40 cm c/c.

(a) HAWTHORN (CRATAEGUS MONOGYNA)
(b) BEECH (FAGUS SYLVATICA)
(c) BLACKTHORN (PRUNUS SPINOSA)
(d) BUCKTHORN (RHAMNOS CATHARTICA)

revision	date	init.	revision details.

COOPER ARCHITECTURAL DESIGN
BRONAVON, HOCKLESDATE,
FLEET, SPALDING, LINC'S PE12 8LF
Tel/Fax : 01406 423762
Mobile : 07808 125778

Client. ANGLIA MOTEL.

Project. WASHWAY ROAD, (A17) FLEET, SPALDING, LINC'S.

DETERMINED PLAN

Drawing.

SBDC Planning & Development 18 JUN 2003 0780/03.

Scale 1:500 | Drawing No. 0106

Date. JLY '99 | Drawn.