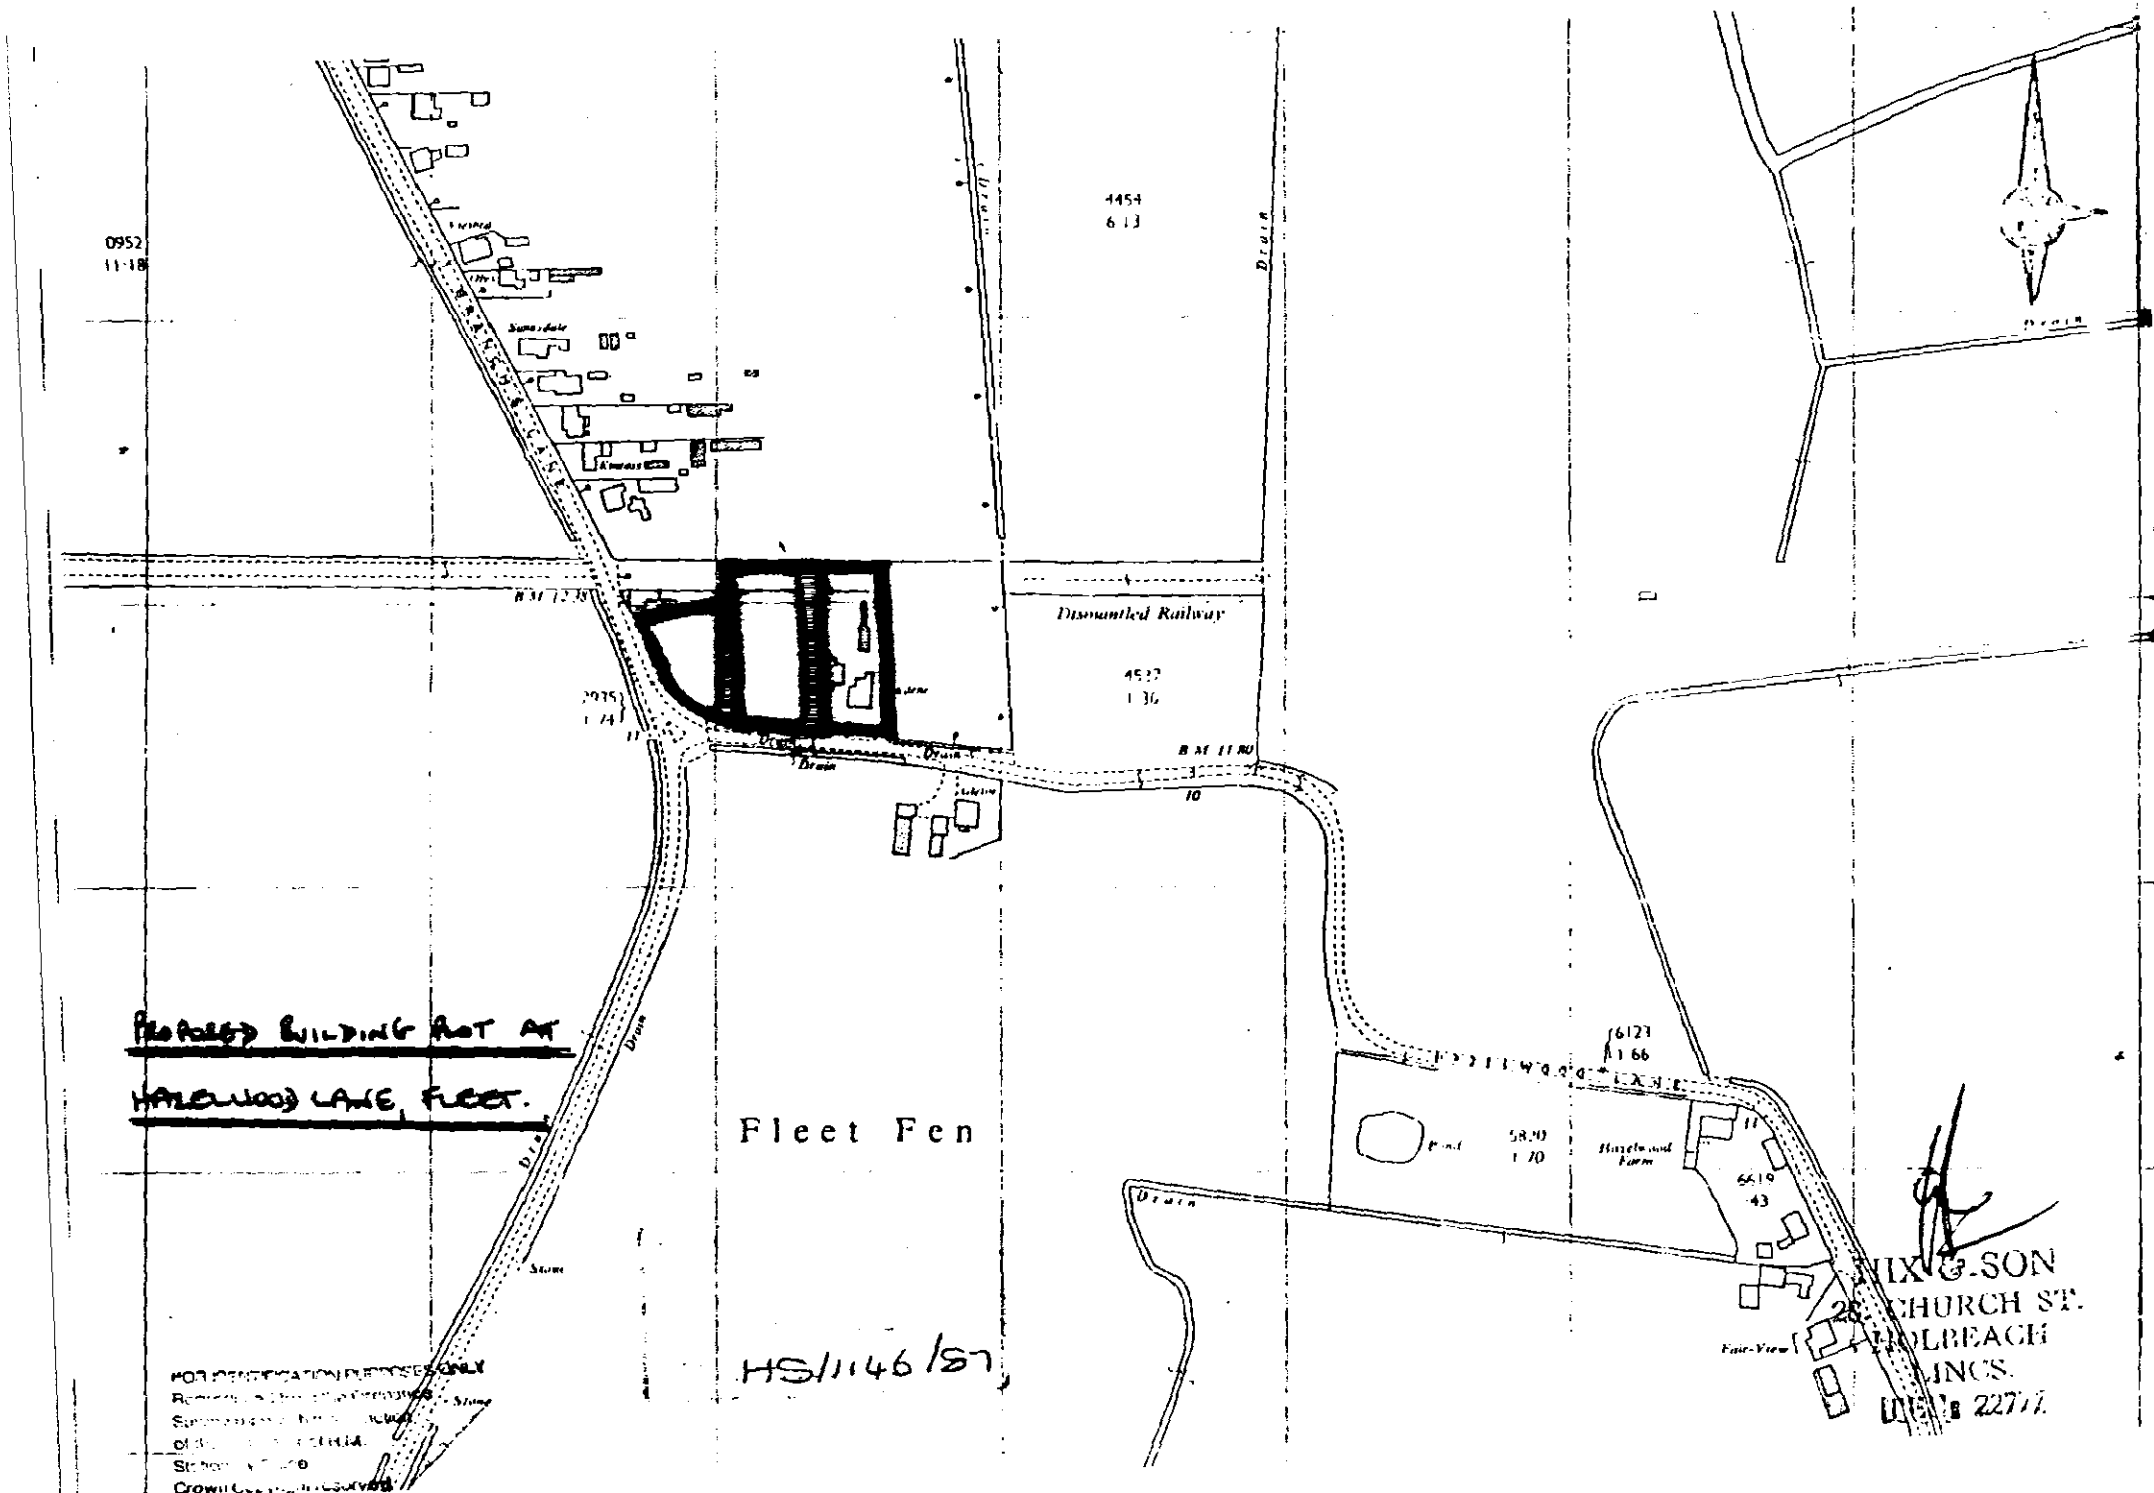


PROPOSED BUILDING PLOT AT HAZELWOOD LANE, FLEET.

HS/1146/87

WIX & SON
25 CHURCH ST.
HOLBEACH
LINCS.
Tel: 22771