
98 Fleet Road Fencing

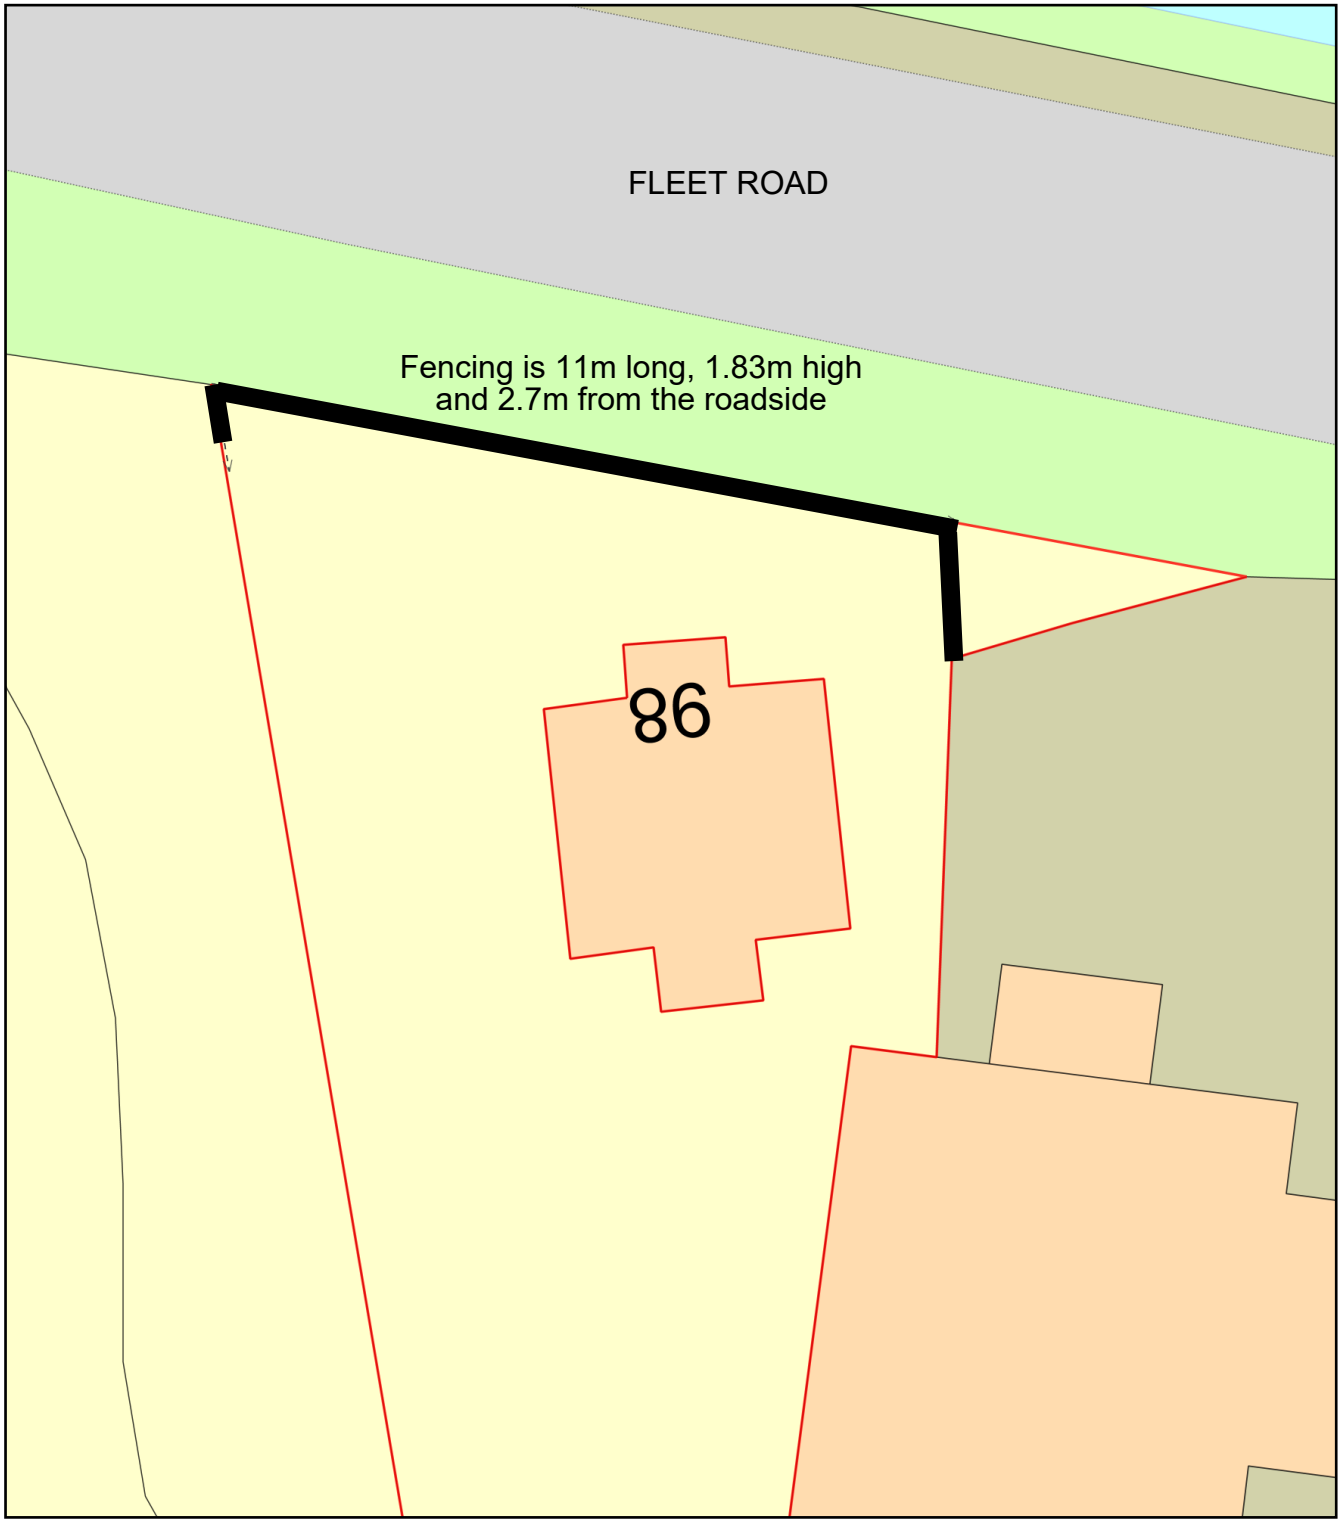

0 10
Metres

N

ReQuestaPlan

Plan Produced for: Claire Clarke

Date Produced: 02 Sep 2023

Plan Reference Number: TQRQM23245195821717

Scale: 1:200 @ A4

© Crown copyright and database rights 2023 OS 100042766