


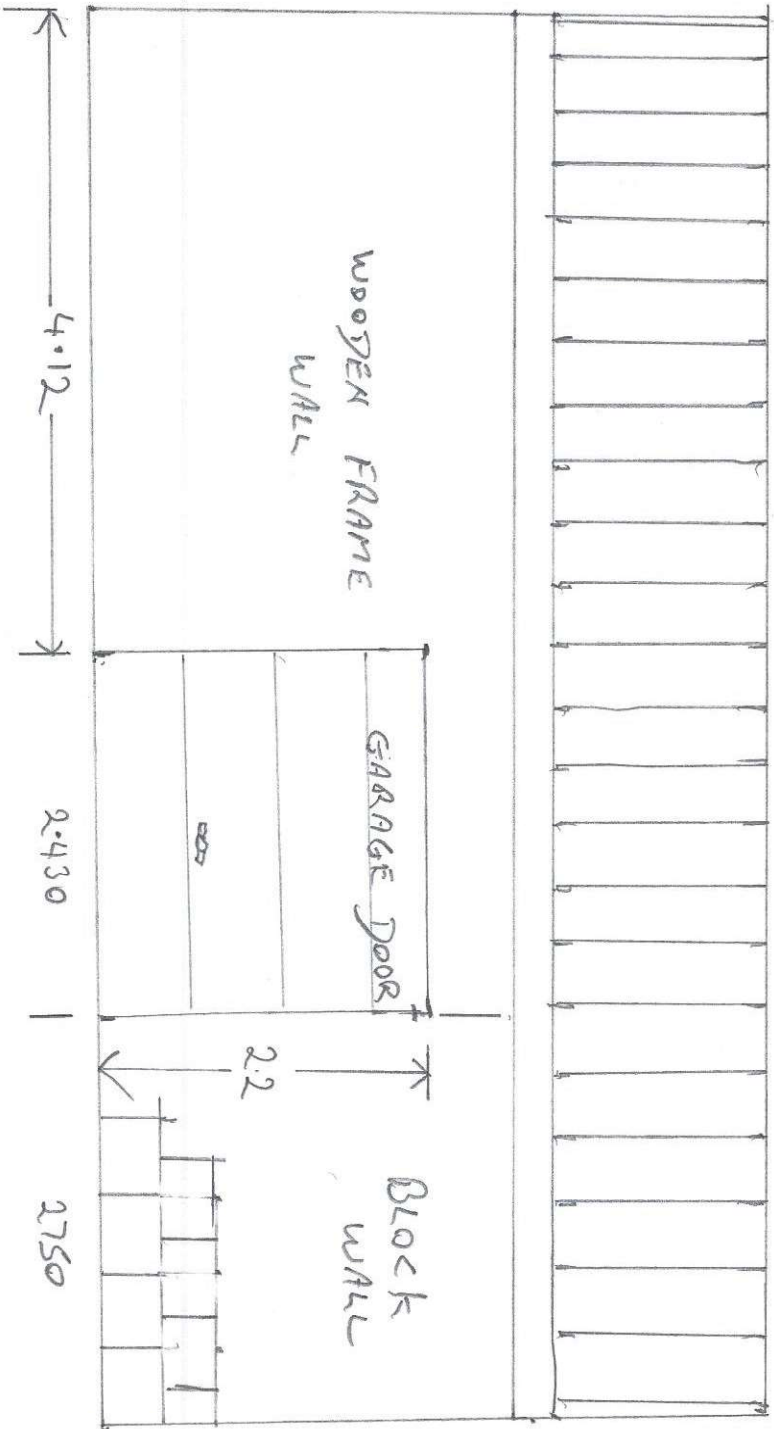

FRONT EAST ELEVATION FACING ROAD