


SOUTH HOLLAND DC
HOUSING & PLANNING

10 AUG 1999

Ref: 0804/99

TF 3212-3312

HOLLAND DISTRICT

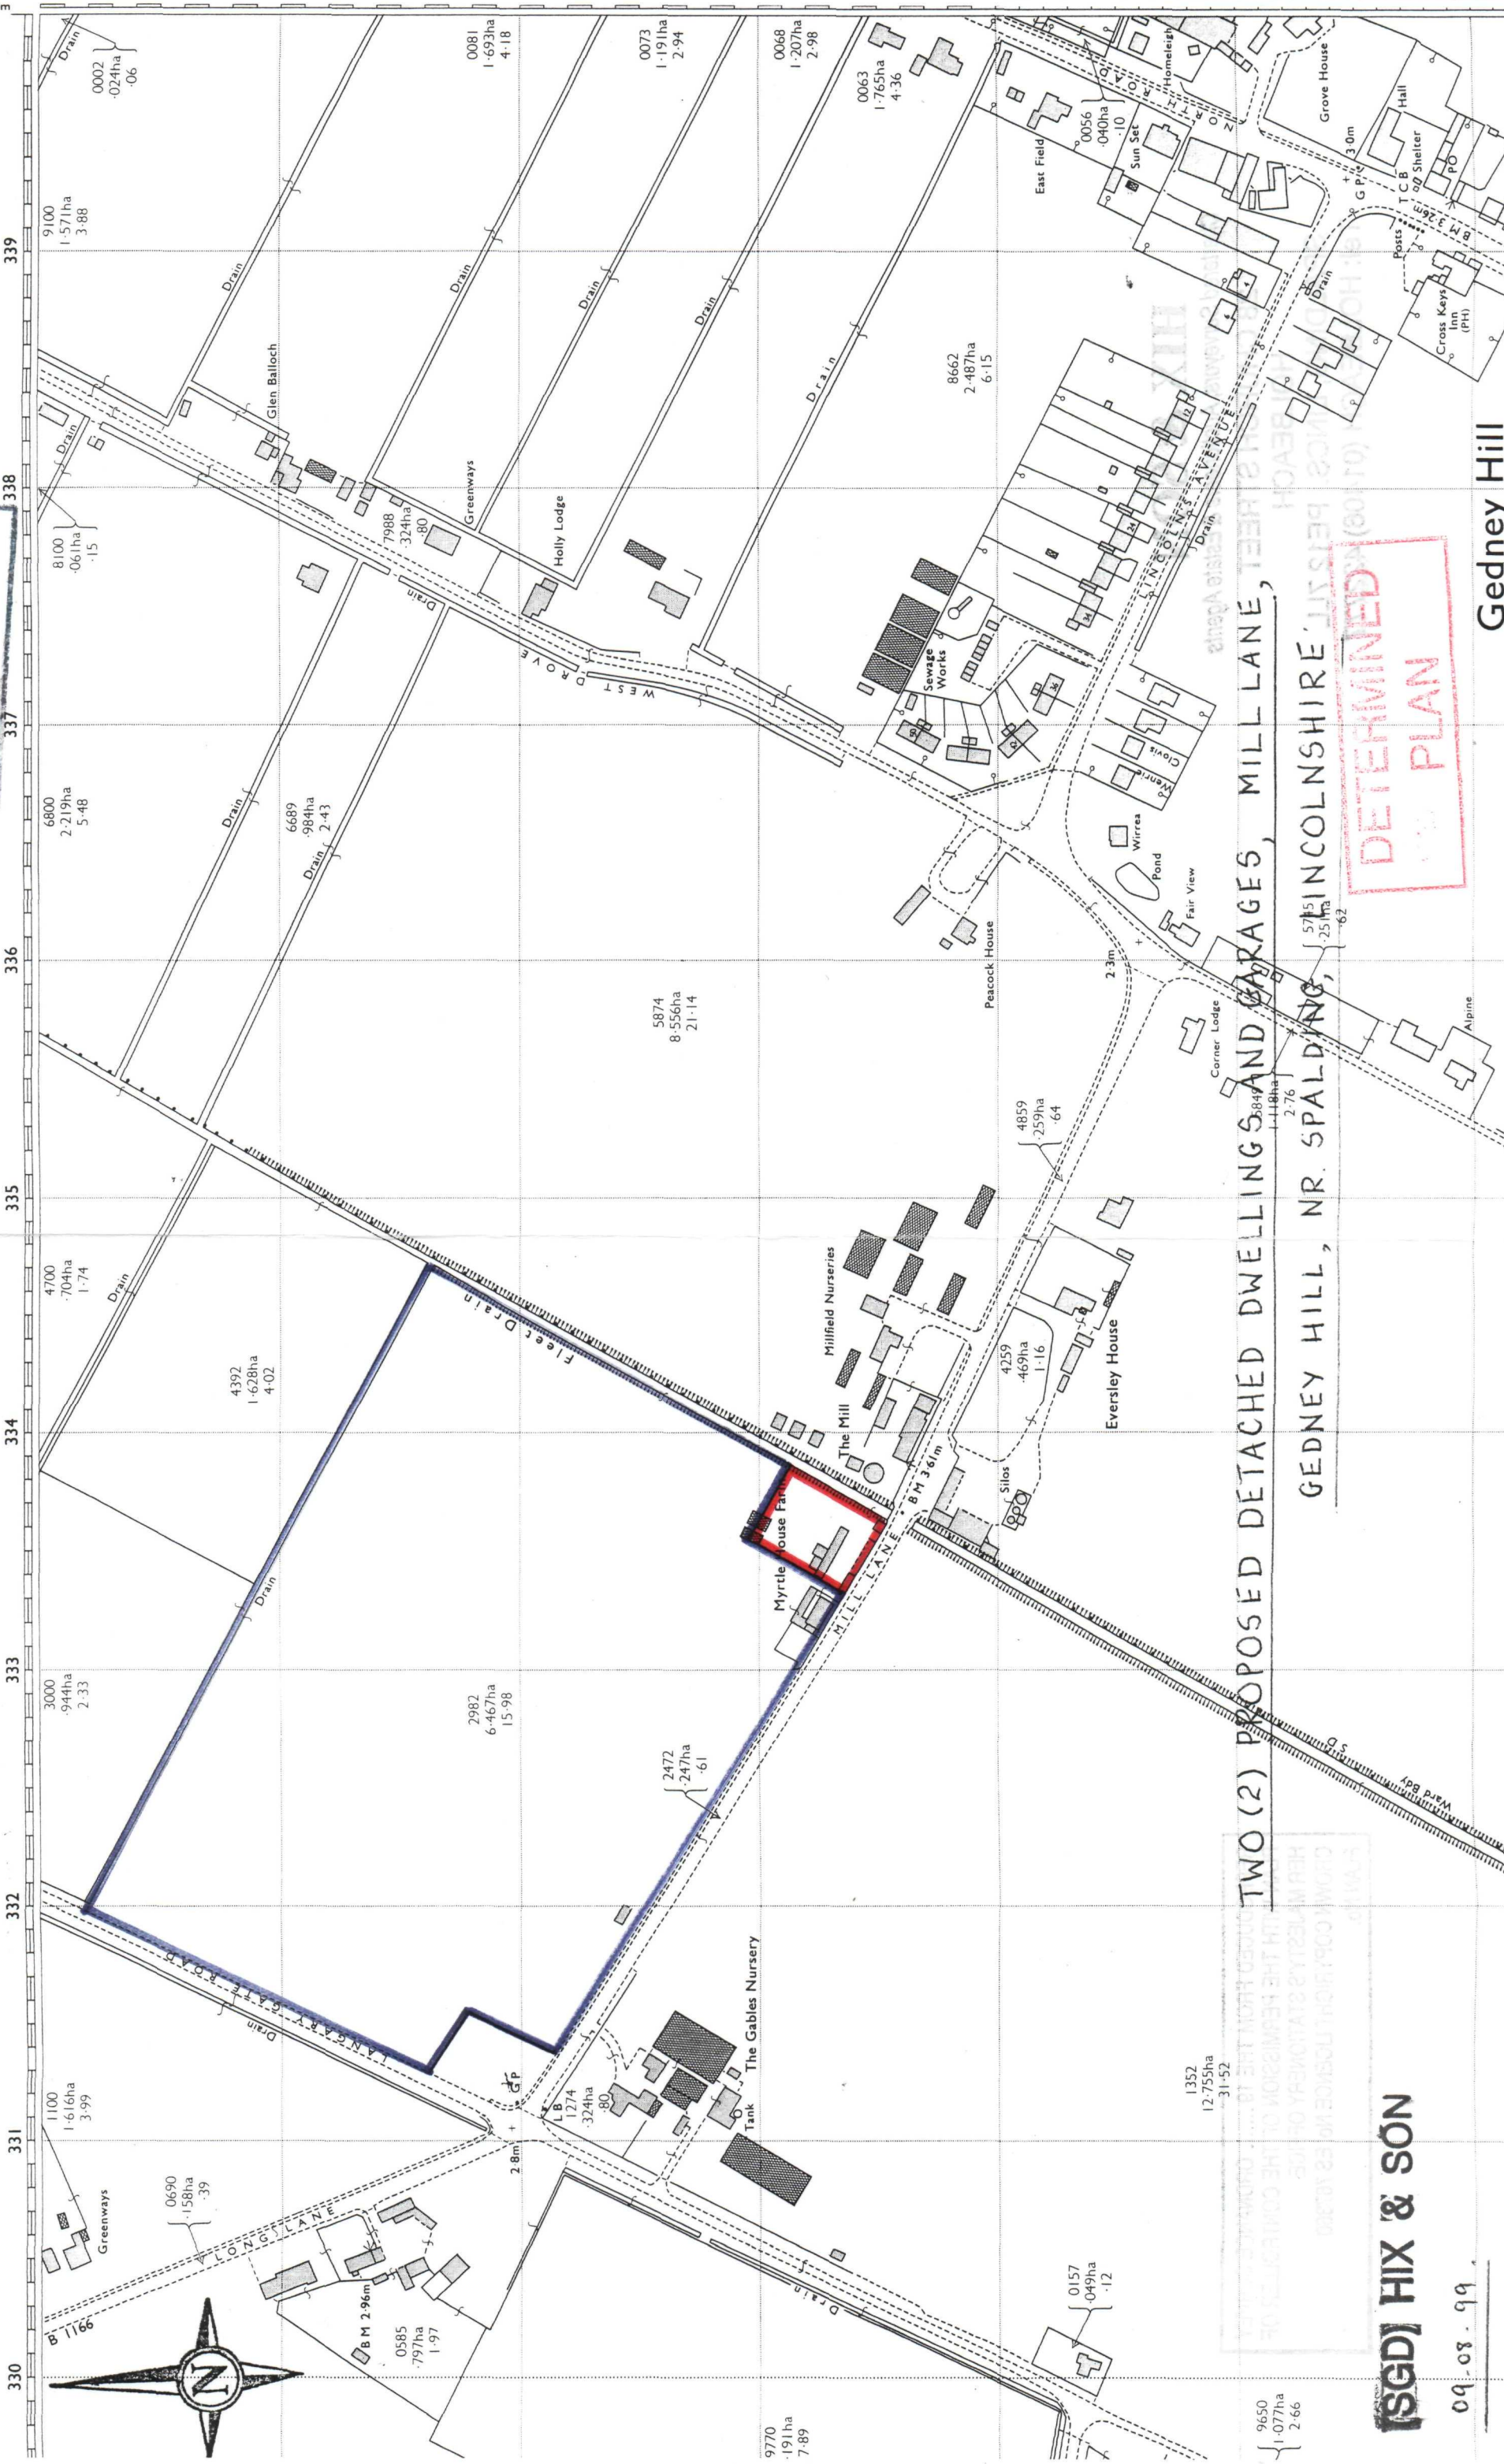

TWO (2) PROPOSED DETACHED DWELLINGS AND GARAGES, MILL LANE,
GEDNEY HILL, NR. SPALDING, LINCOLNSHIRE

DETERMINED
PLAN