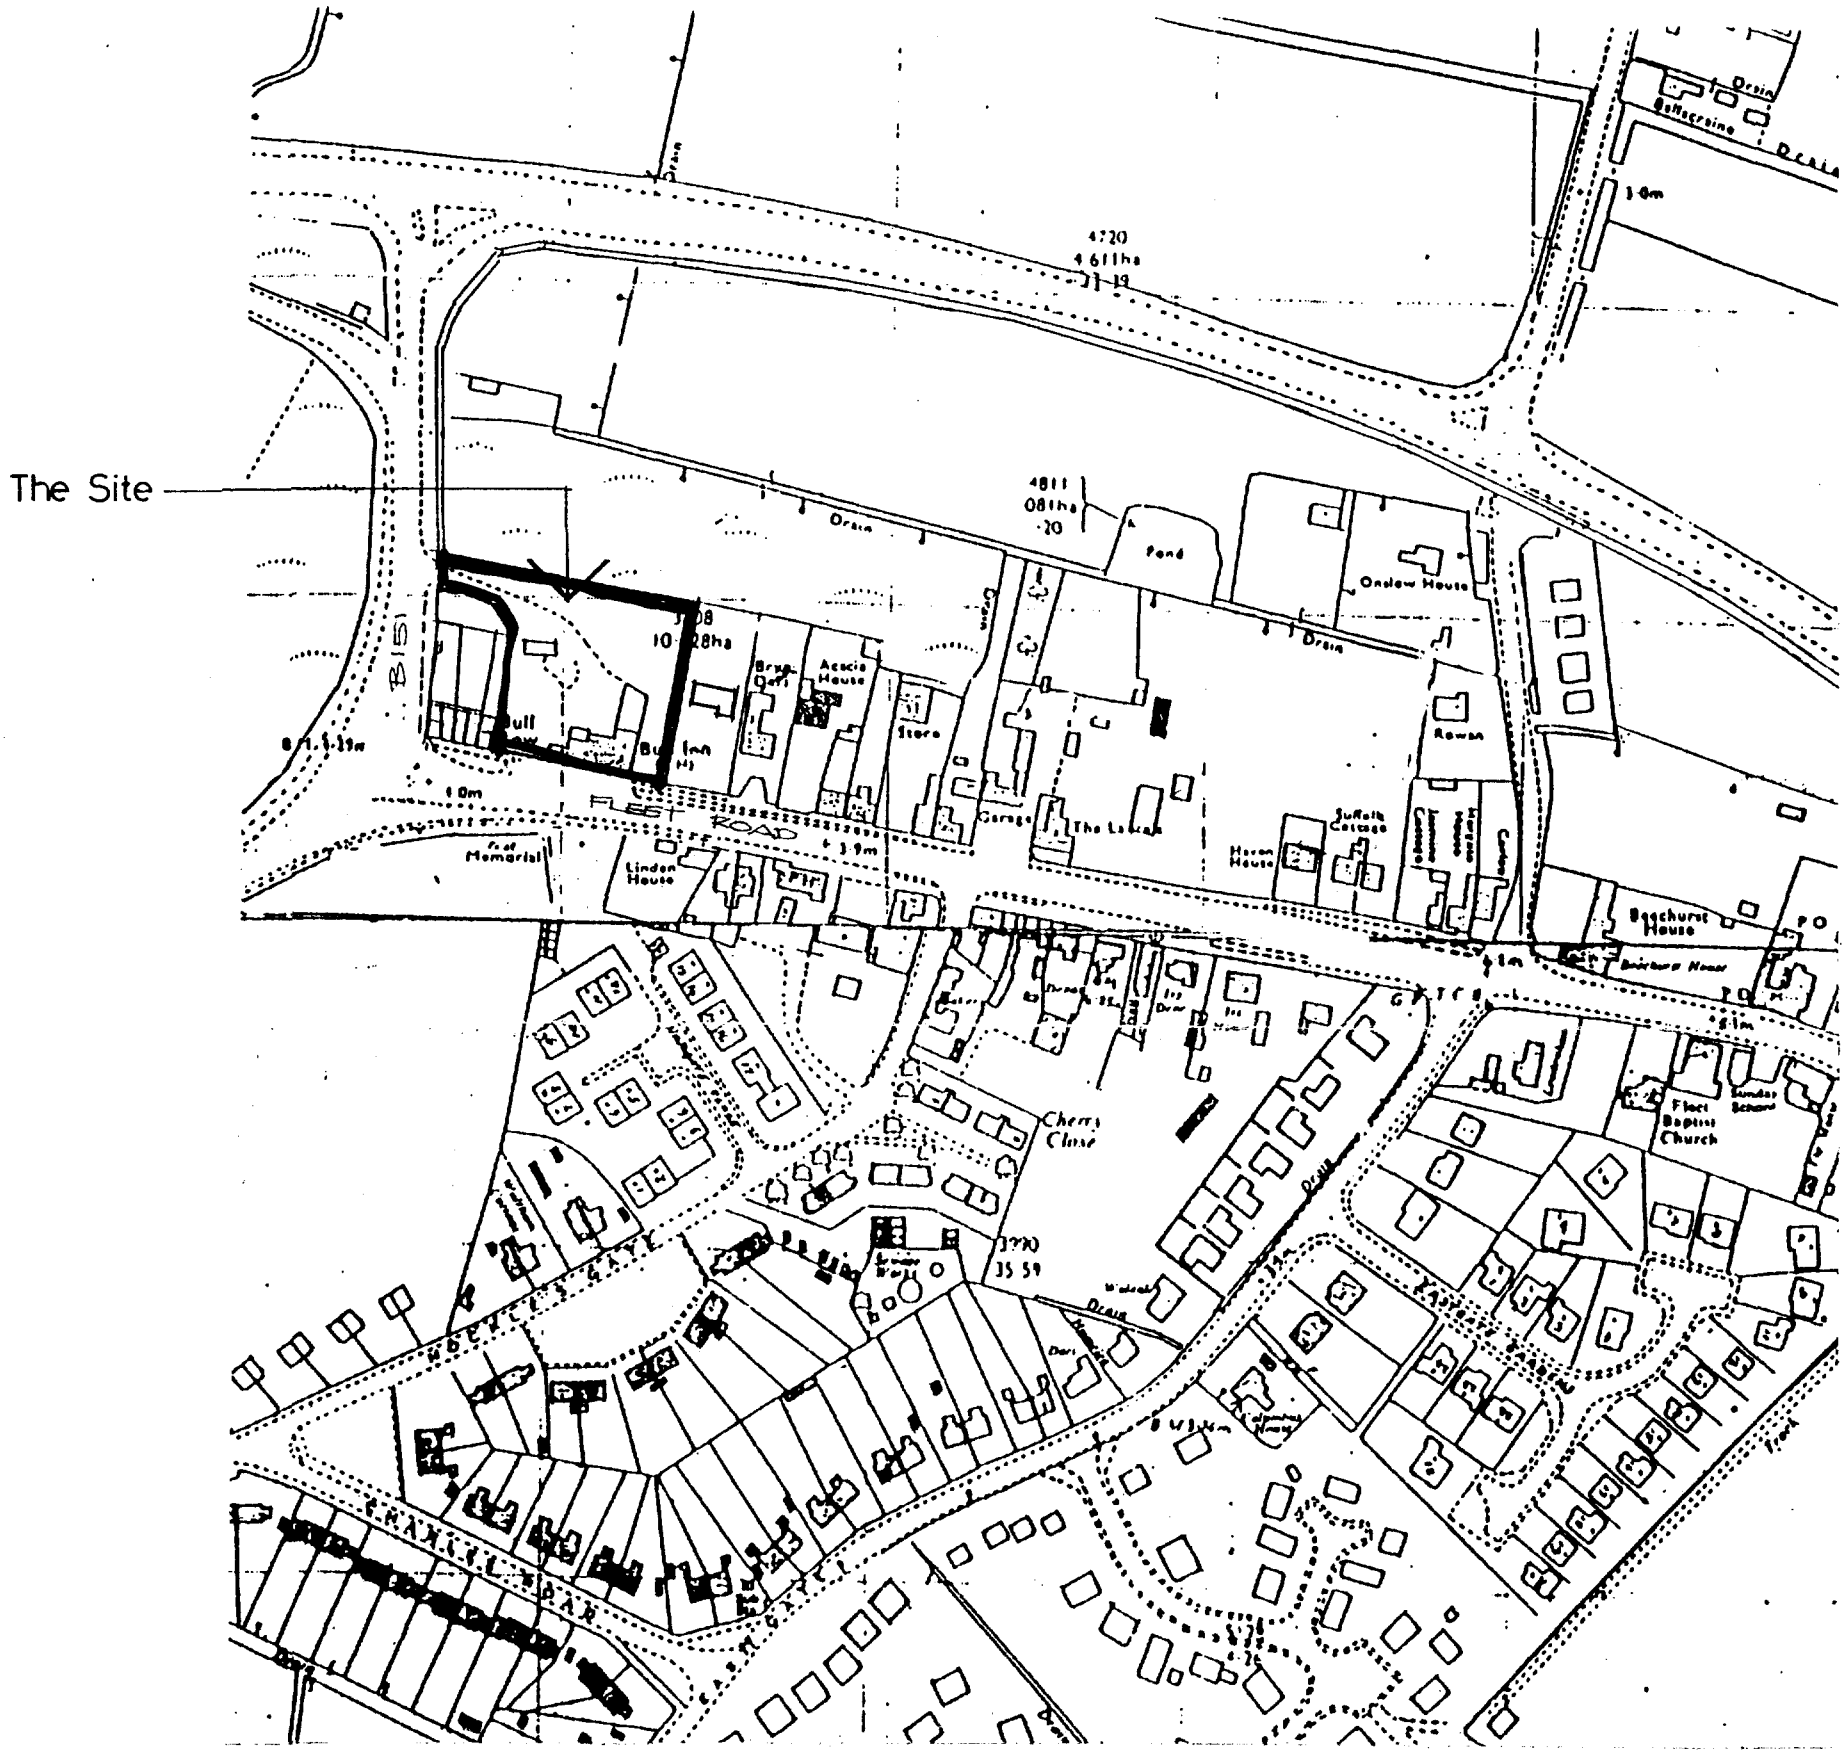


REPRODUCED FROM THE ORDNANCE SURVEY'S 1:2500 MAP OF 1989 WITH THE PERMISSION OF HER MAJESTY'S STATIONERY OFFICE
© CROWN COPYRIGHT.

COUNTY RECORD OFFICE
19 AUG 1994
0812/94

Rev.	Date		Drawn	Checked
B	07.94	ROAD NAMES CORRECTED	JLS	JLS.
A	1/6/94	SCALE CORRECTED TO 1:2500.	JLS	JLS.

THE CHARTER PARTNERSHIP
ARCHITECTS AND DESIGNERS
32 Fore Street, Ipswich IP4 1JU
Telephone: (0473) 219402 Fax: (0473) 230347
Offices at Bedford, Bournemouth, Cambridge, Cheltenham and Ipswich

Project/Client:
The Bull P.H. Fleet Hargate
Pubmaster Ltd.

Drawing:
Site Location Plan

Project No: 08416		Drawn By: JLS	Date: 04 94
Drawing No: 05	Revision: B	Checked By: JLS	Date: 04 94
Scale: 1:2500		North:	

© The Charter Partnership Ltd. Contractors must work only to figured dimensions which are to be checked on site. Any discrepancies must be reported to the architect immediately.