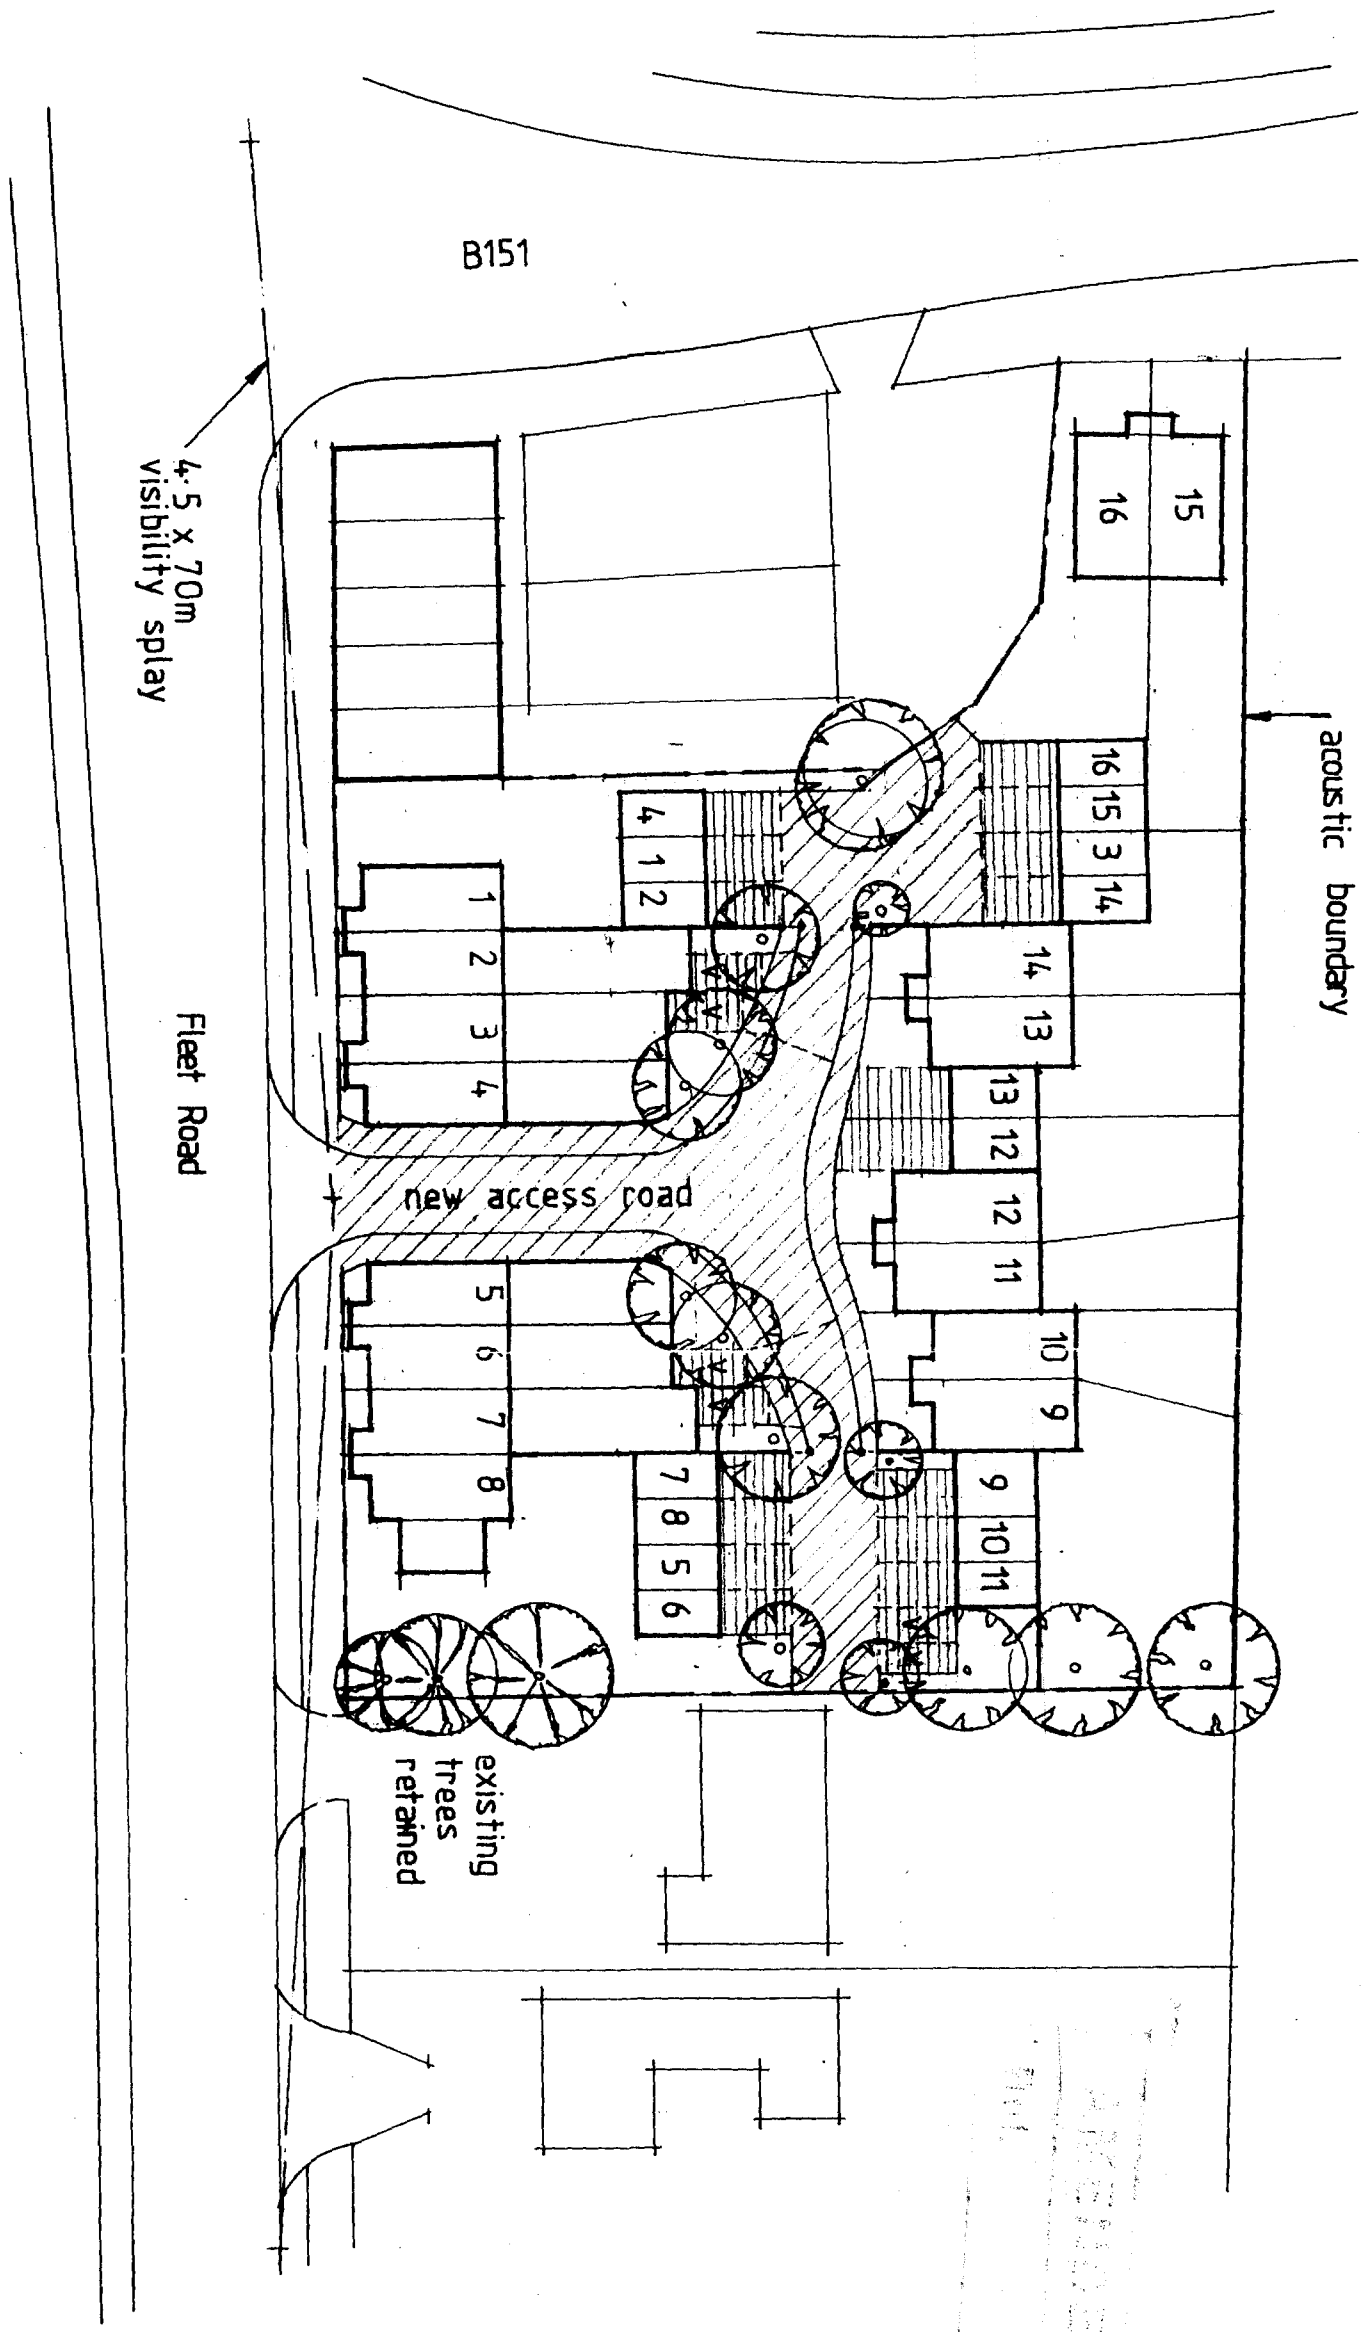


Key

concrete block

gravel

Schedule of Accommodation

2 bed houses	16 No
garages	16 No
parking spaces	16 No
visitor parking	6 No

SOUTH HOLLAND D.C.
PLAN DEPT.
19 DEC 1994
REF H05/0812/94


THE CHARTER PARTNERSHIP
ARCHITECTS AND DESIGNERS
32 Fore Street, Ipswich IP4 1JU
Telephone: (0473) 219402 Fax: (0473) 230347
Offices at Bedford, Bournemouth, Cambridge, Cheltenham and Ipswich

Project/Client:
THE BULL PH FLEET HARGATE
PUBMASTER LTD

Drawing:
Site Layout as proposed

Rev.	Date		Drawn	Checked
Project No: 08416			Drawn By: AW	Date: 12 94
Drawing No: 08	Revision:		Checked By: AW	Date: 12 94
Scale: 1:500			North:	

© The Charter Partnership Ltd. Contractors must work only to figured dimensions which are to be checked on site. Any discrepancies must be reported to the architect immediately.

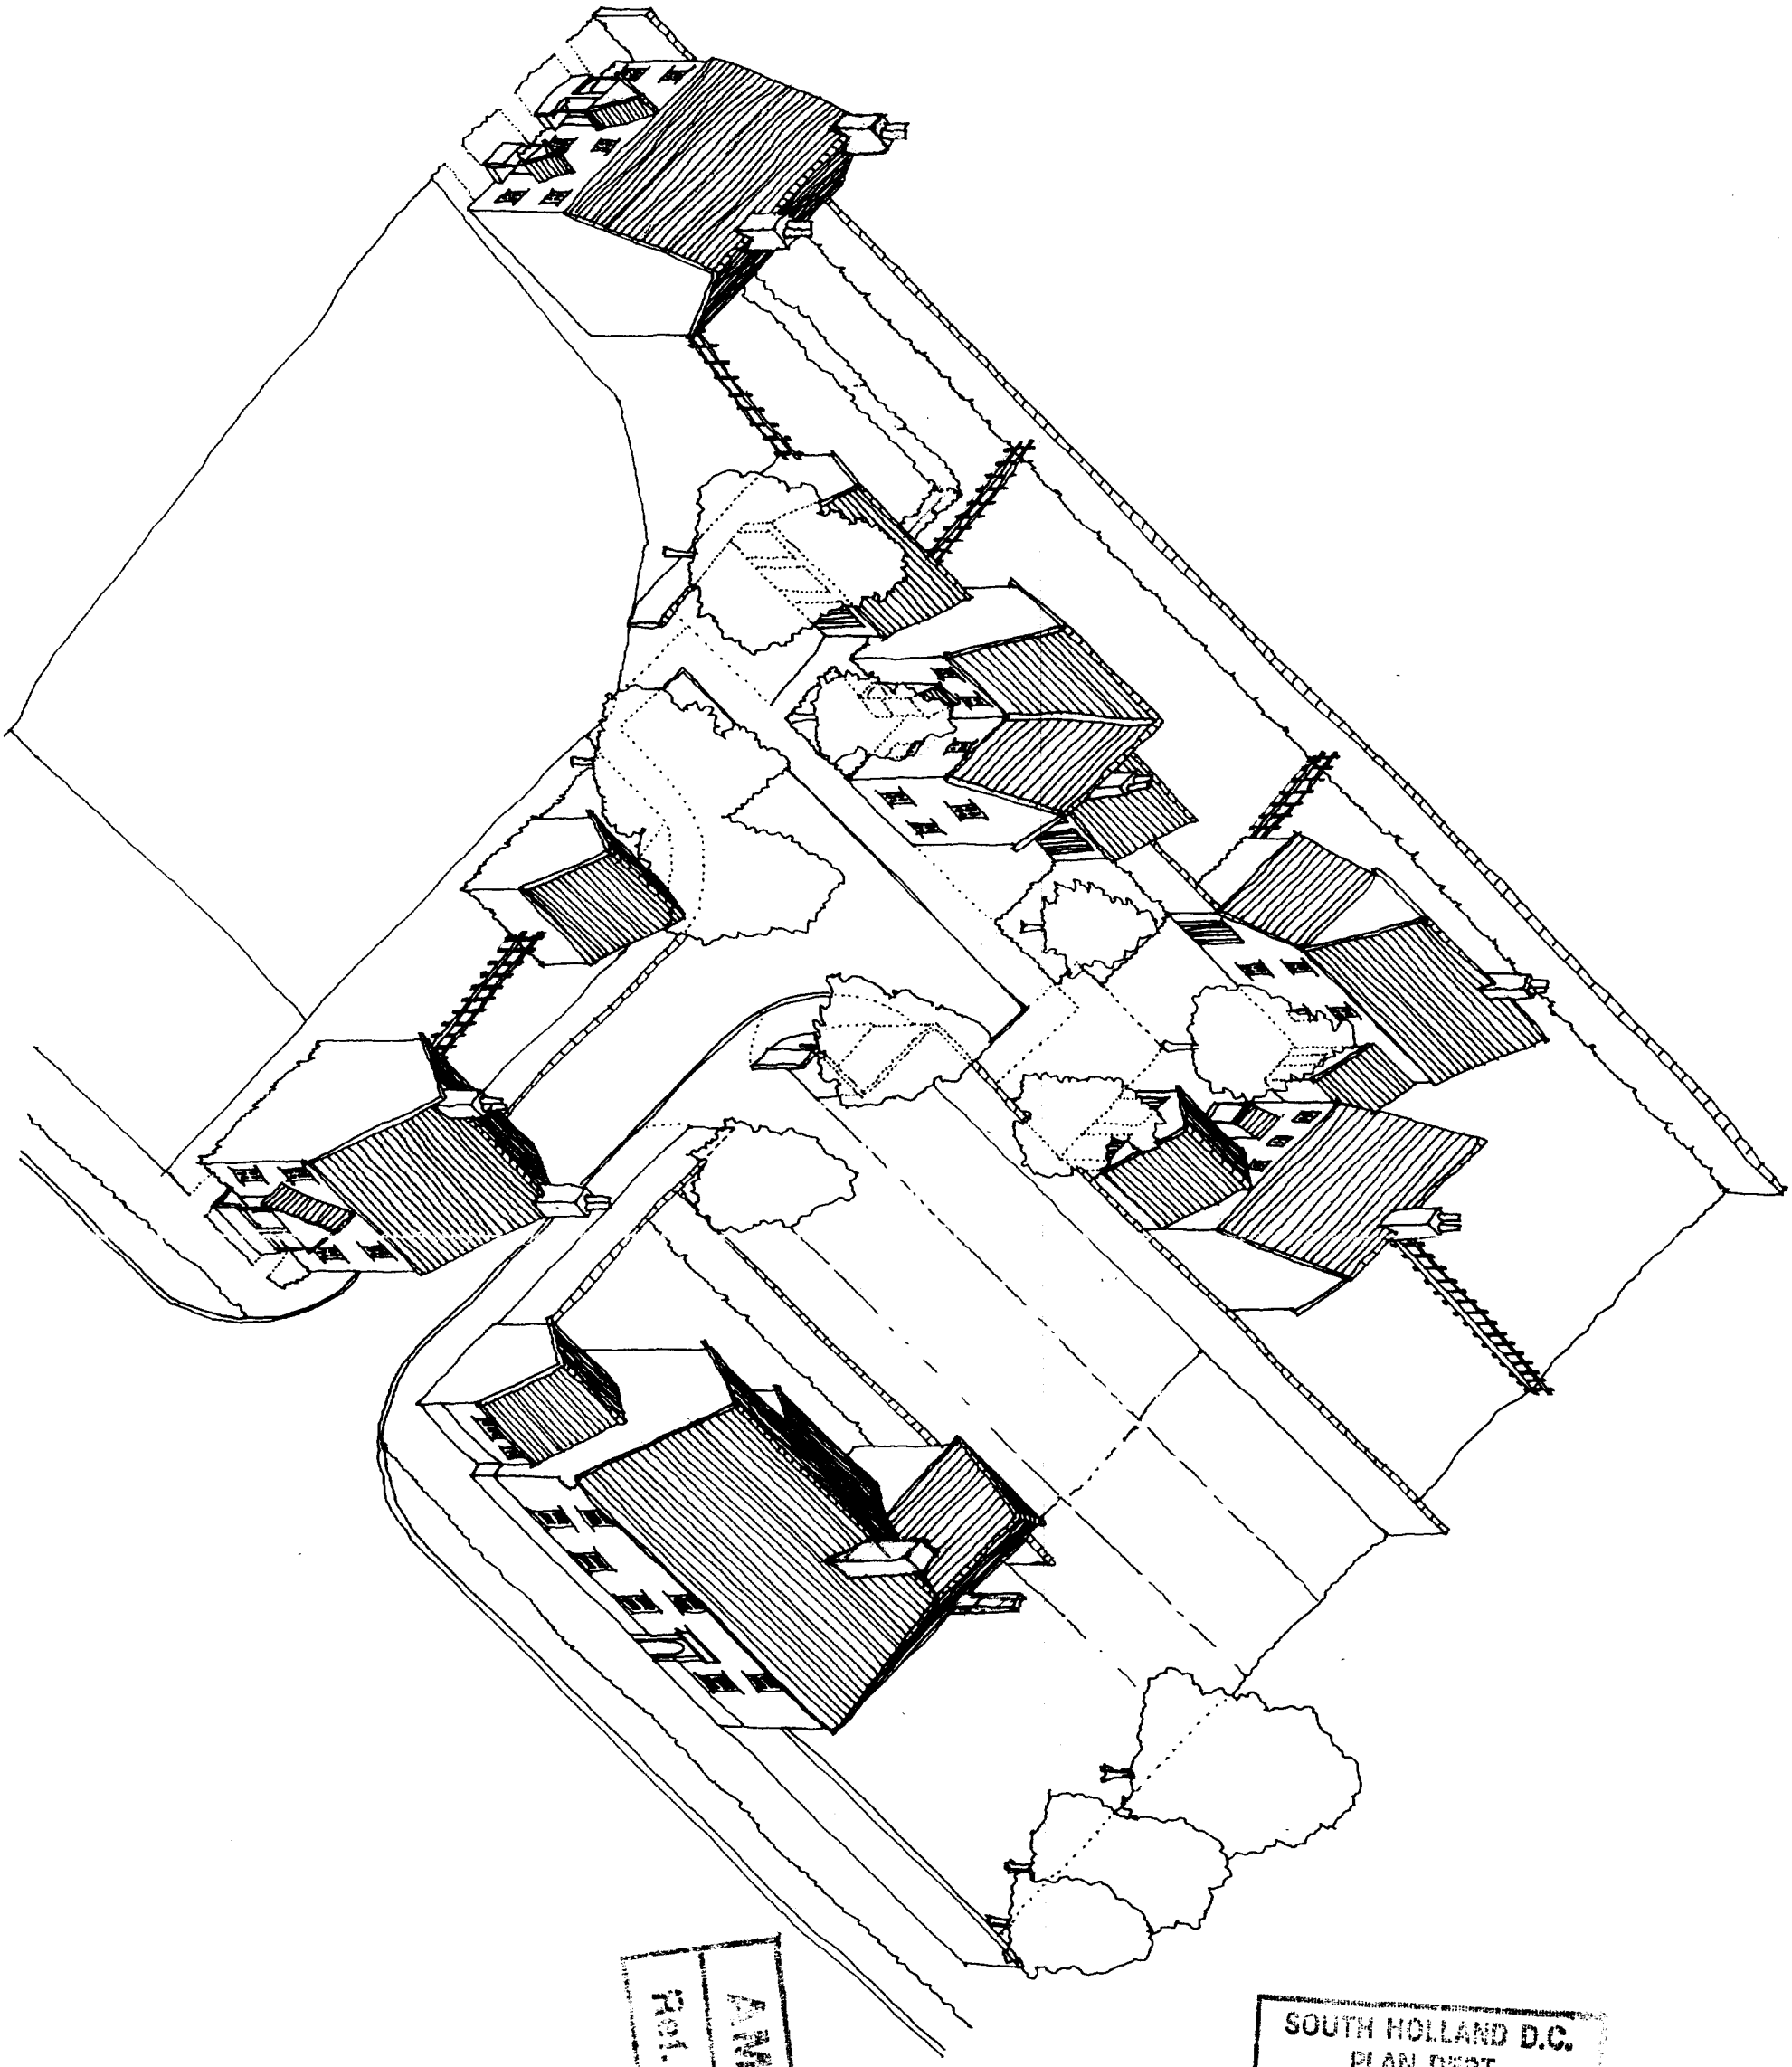

AMENDED PLAN
P.D.C.

SOUTH HOLLAND D.C.
PLAN DEPT.
19 DEC 1994
REF H05/0812/94

THE CHARTER PARTNERSHIP
ARCHITECTS AND DESIGNERS
32 Fore Street, Ipswich IP4 1JU
Telephone: (0473) 219402 Fax: (0473) 230347
Offices at Bedford, Bournemouth, Cambridge, Cheltenham and Ipswich


Project/Client:
The Bull P.H. Fleet Hargate
Pubmaster Ltd

Drawing:
AXONOMETRIC showing alternative layout

Rev.	Date		Drawn	Checked
Project No: 08416			Drawn By: AW	Date: 12 12 94
Drawing No: 10	Revision:		Checked By: AW	Date: 12 12 94
Scale: not to scale			North:	

© The Charter Partnership Ltd. Contractors must work only to figured dimensions which are to be checked on site. Any discrepancies must be reported to the architect immediately.

U.D.O. 3772/92

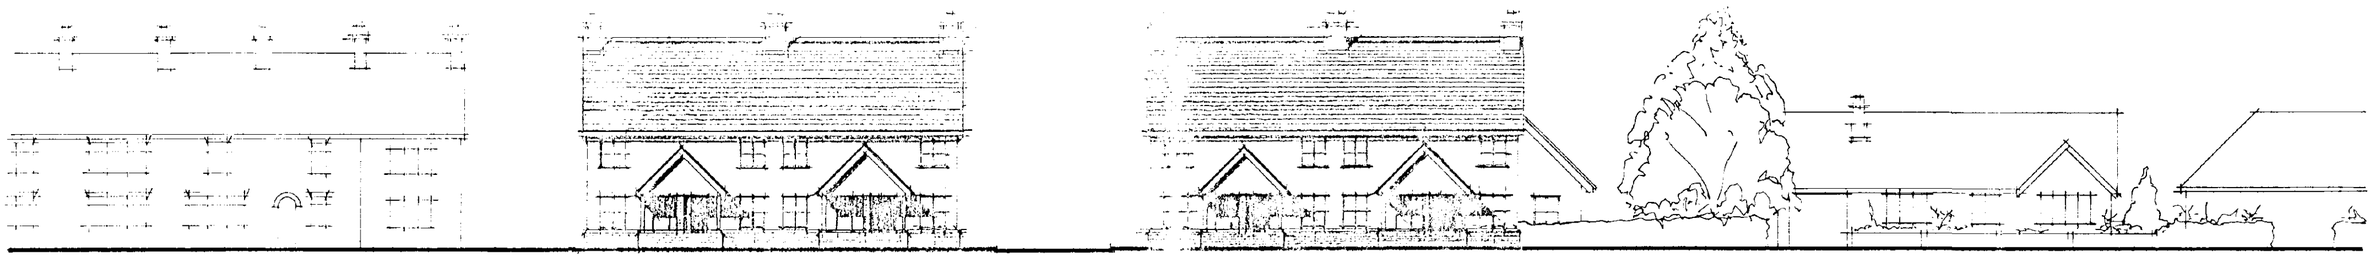

Street Elevation to Fleet Road

SOUTH HOLLAND D.C.
PLAN DEPT.
19 DEC 1994
REF H05/0818/94.

RECEIVED
PLANNING

B 12.94 ELEVATIONS AMENDED
A 07.94 STREET NAME CORRECTED

Rev.	Date	Drawn	Checked
		AW	AW
A	07.94	JLS	JLS
B	12.94		

Project/Client:
The Bull P.H. Fleet Hargate
Pubmaster Ltd.

Drawing:
Street Elevation as proposed

THE CHARTER PARTNERSHIP
ARCHITECTS AND DESIGNERS
32 Fore Street, Ipswich IP4 1JU
Telephone (0473) 219403 Fax (0473) 230347
Offices at Boston, Bournemouth, Canterbury, Cheltenham and Ipswich

The Charter Partnership Ltd. can take no responsibility for any errors or omissions which arise to be checked on site.
Any discrepancies must be reported to the Architect immediately.

Project No: 08416
Drawing No: 04
Revision: B
Scale: 1:200
Drawn By: JLS
Date: 04 94
Checked By: JLS
Date: 04 94
North: