

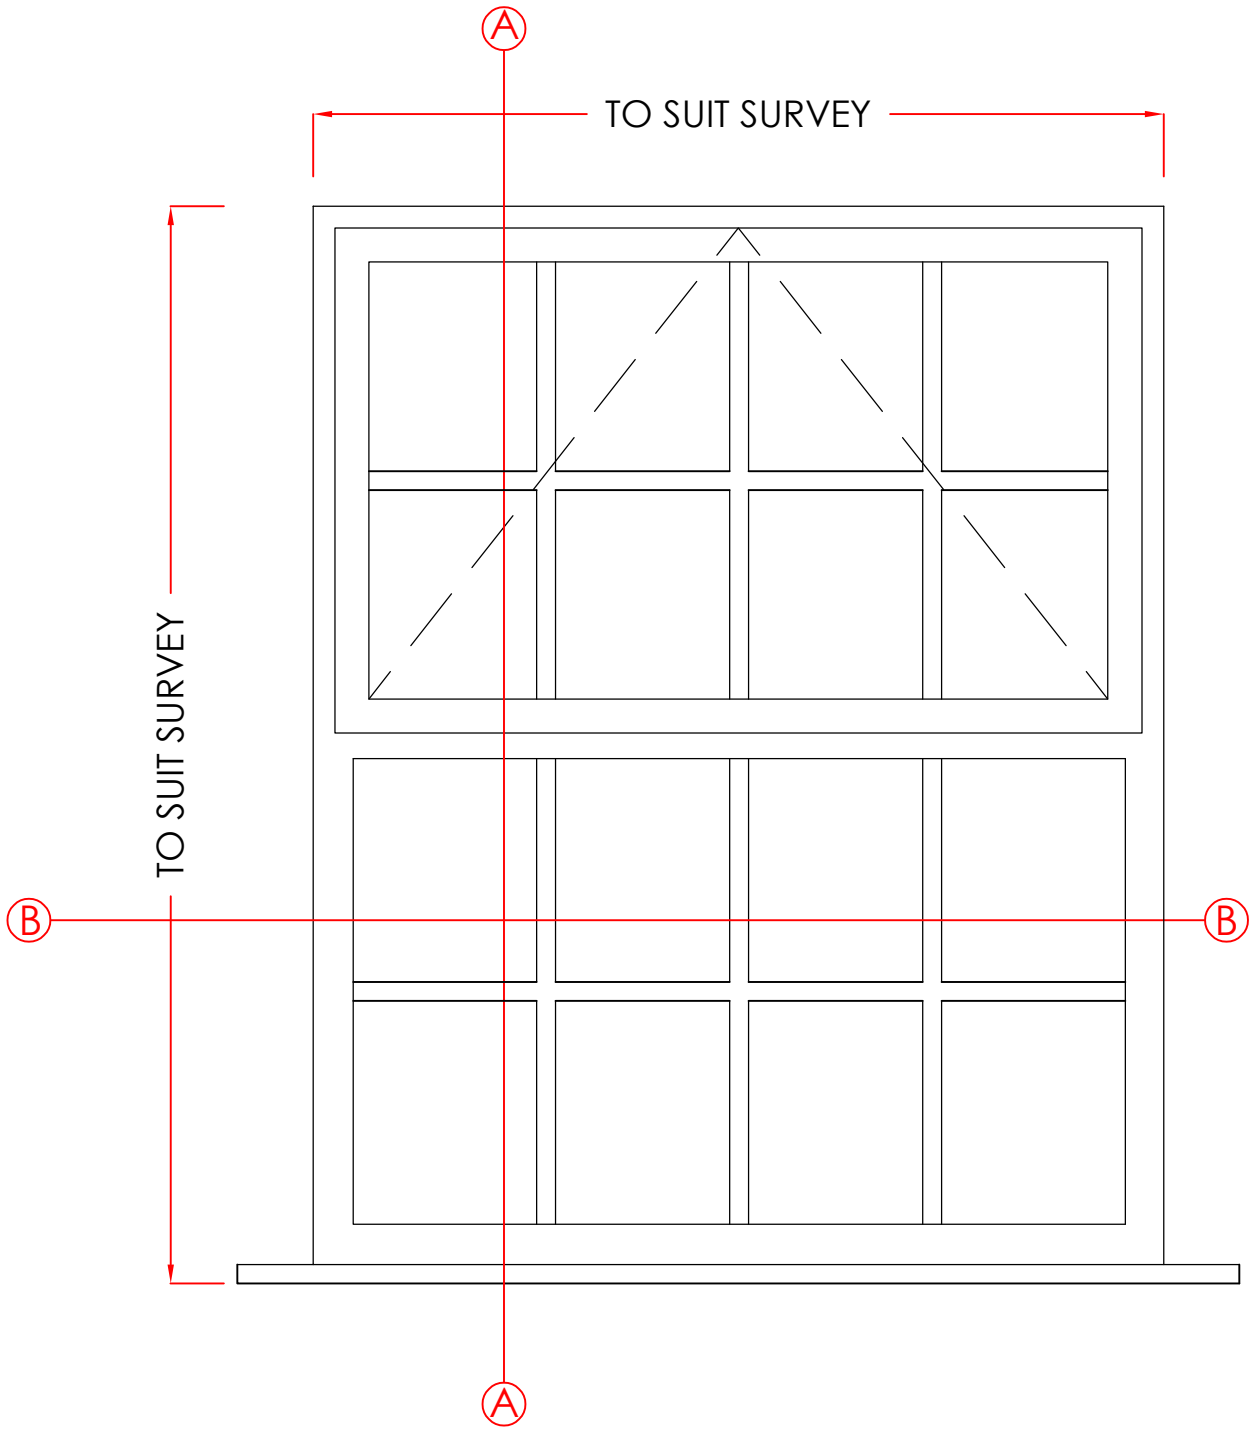


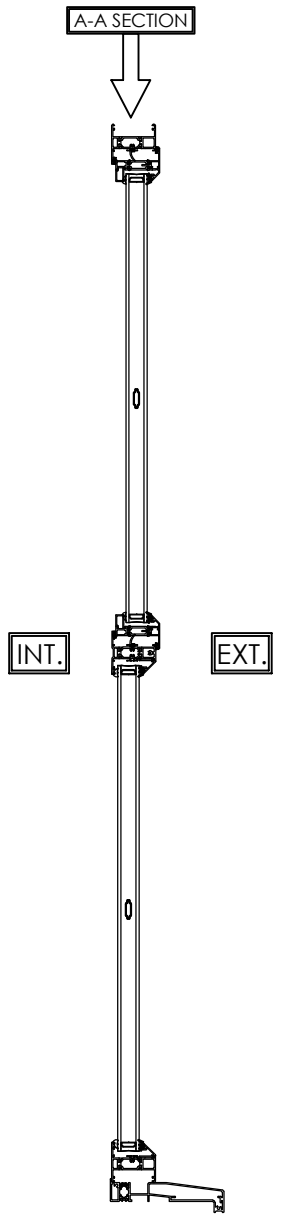

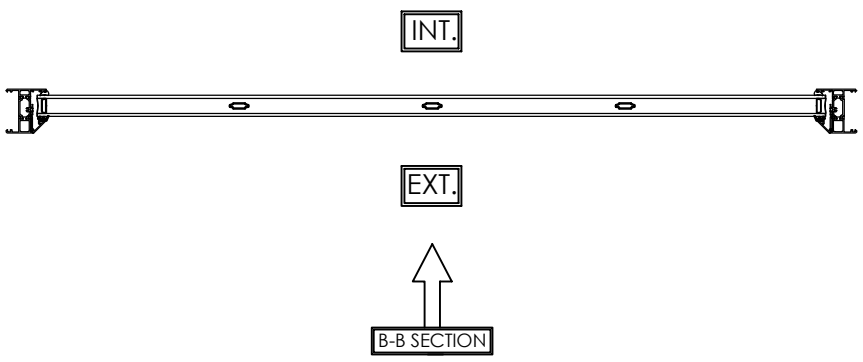

ITEM 9 & 11

MATERIAL - ALUMINIUM
INTERNAL & EXTERNAL COLOUR - WHITE
GLAZING - 28MM SEALED UNITS

Scale - 1:10
(Produced on A3 Paper)

Sheet 4 Of 6

Drawers Initials.
SF

CONTRACT No.: 30288716 **date:** 11/09/2020

PROPOSED: WINDOW REPLACEMENT
AT: (INSTALLATION ADDRESS) IVY HOUSE, OLD MAIN ROAD
FLEET HARGATE, HOLBEACH
SPALDING
LINCOLNSHIRE, PE12 8LJ

Anglian Home Improvements

VIEWED EXTERNALLY

THESE DRAWINGS ARE THE PROPERTY OF ANGLIAN HOME IMPROVEMENTS AND MUST NOT BE USED, DISTRIBUTED, LOANED OR COPIED WITHOUT THE EXPRESS PERMISSION OF ANGLIAN HOME IMPROVEMENTS.

Scale Bar 1:10(mm)

0 100 200 300 400 500 600 700 800 900 1000 1100 1200 1300

1300 1200 1100 1000 900 800 700 600 500 400 300 200 100