


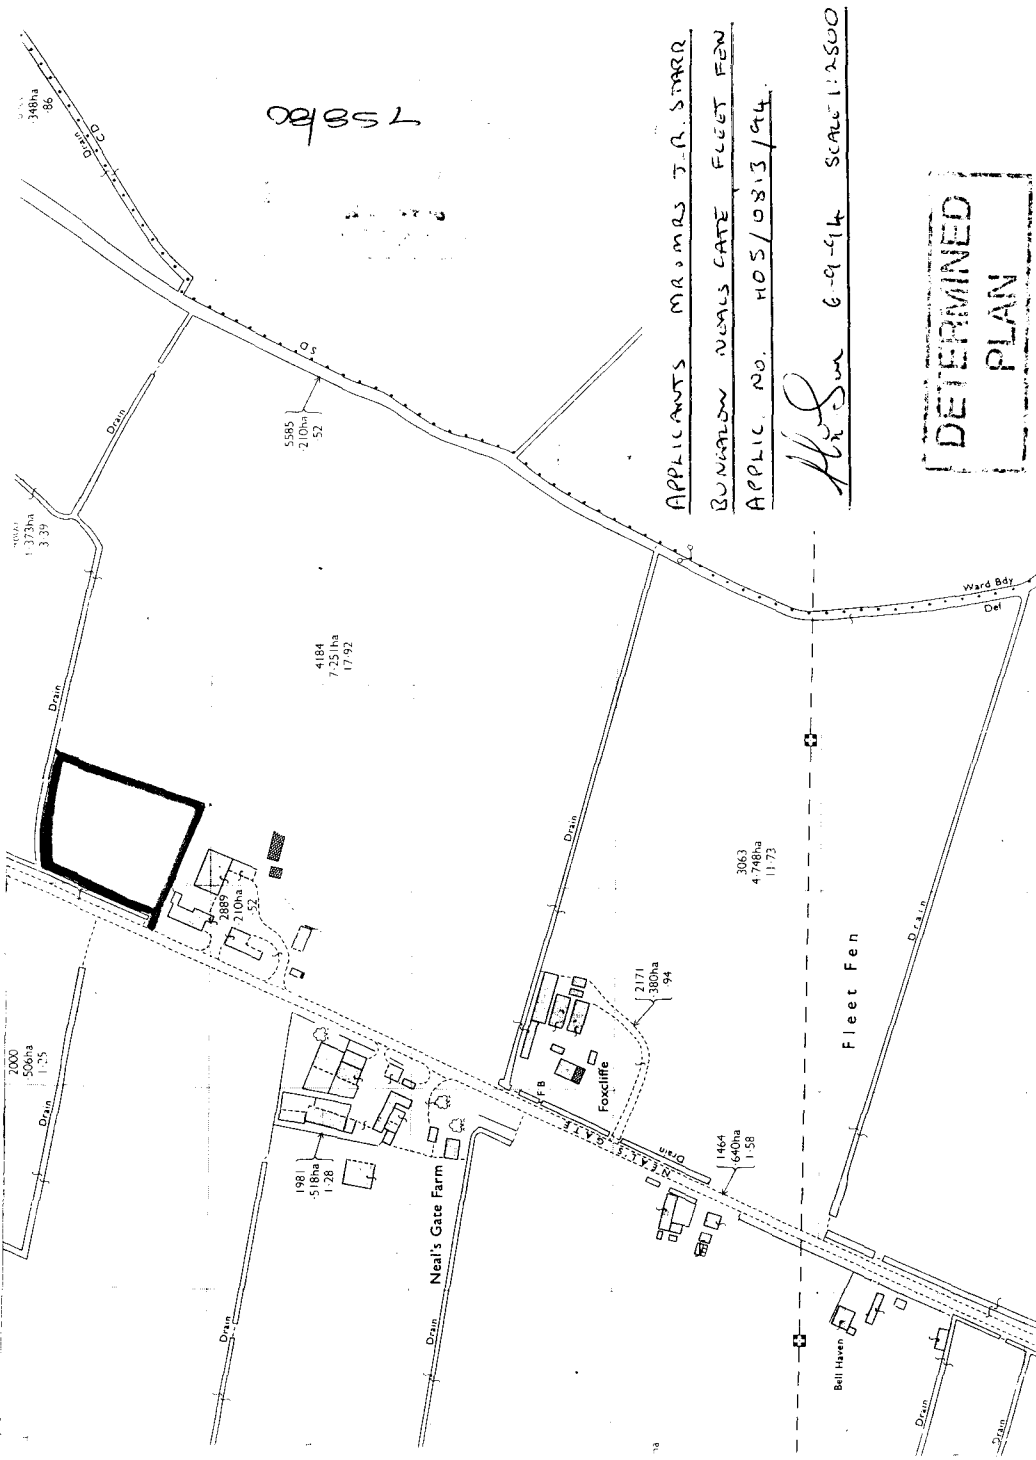

APPLICANTS MR & MRS J. R. STARR
 BUNGALOW NEALS GATE FLEET FEN
 APPLIC. NO. HOS/0813/94.

Mr Sun 6-9-94 SCALE 1:2500

DETERMINED
 PLAN