SOUTH HOLLAND DISTRICT COUNCIL

Town and Country Planning Act 1990

Planning Permission

Reference: H05/0829/93 Received:01-SEP-93 Type:FULL

Name: Turners Turkeys Ltd.
Spalding Drove
Clay Lake
Spalding
Lincs

Agent: L A Building Design
55 Hannam Boulevard
Spalding
Lincs
PE11 1LB

Description: Erect amenity building

Location : Turners Turkey Farm Neals Gate
Fleet Fen Spalding

South Holland District Council hereby give notice that PERMISSION HAS BEEN GRANTED for the development in accordance with the application and plans submitted, subject to any condition(s) set out below:

1 The development must be begun not later than the expiration of five years beginning with the date of this permission.

Reason: As required by Section 91 of the Town and Country Planning Act 1990.

Your attention is drawn to the need to comply with the provisions of Section 4, 7, 8 and 8(a) of the Chronically Sick and Disabled Persons Act 1970, where appropriate, and to the Code of Practice for Access of the Disabled to Buildings (British Standard Institutions code of practice BS 5810:1979) or to Design Note 18 'Access for Disabled People to Educational Buildings', or to documents replacing such codes. Any work required which would alter the proposal hereby permitted may need a further application for planning permission.

Director of Planning and Building Control Services
11-OCT-93 H05/0829/93


This decision refers only to that required for the purposes of the Town and Country Planning Act and not for Building Regulations or any other legislation. See enclosed notes relating to rights of appeal.

BRIAN SMITH Dip TP MRTPI Director of Planning & Building Control Services

Planning & Building Control Department, Council Offices, Priory Road, Spalding, Lincolnshire. PE11 2XE (Tel: 0775 761161)

SUTTON ST JAMES.

0829/93

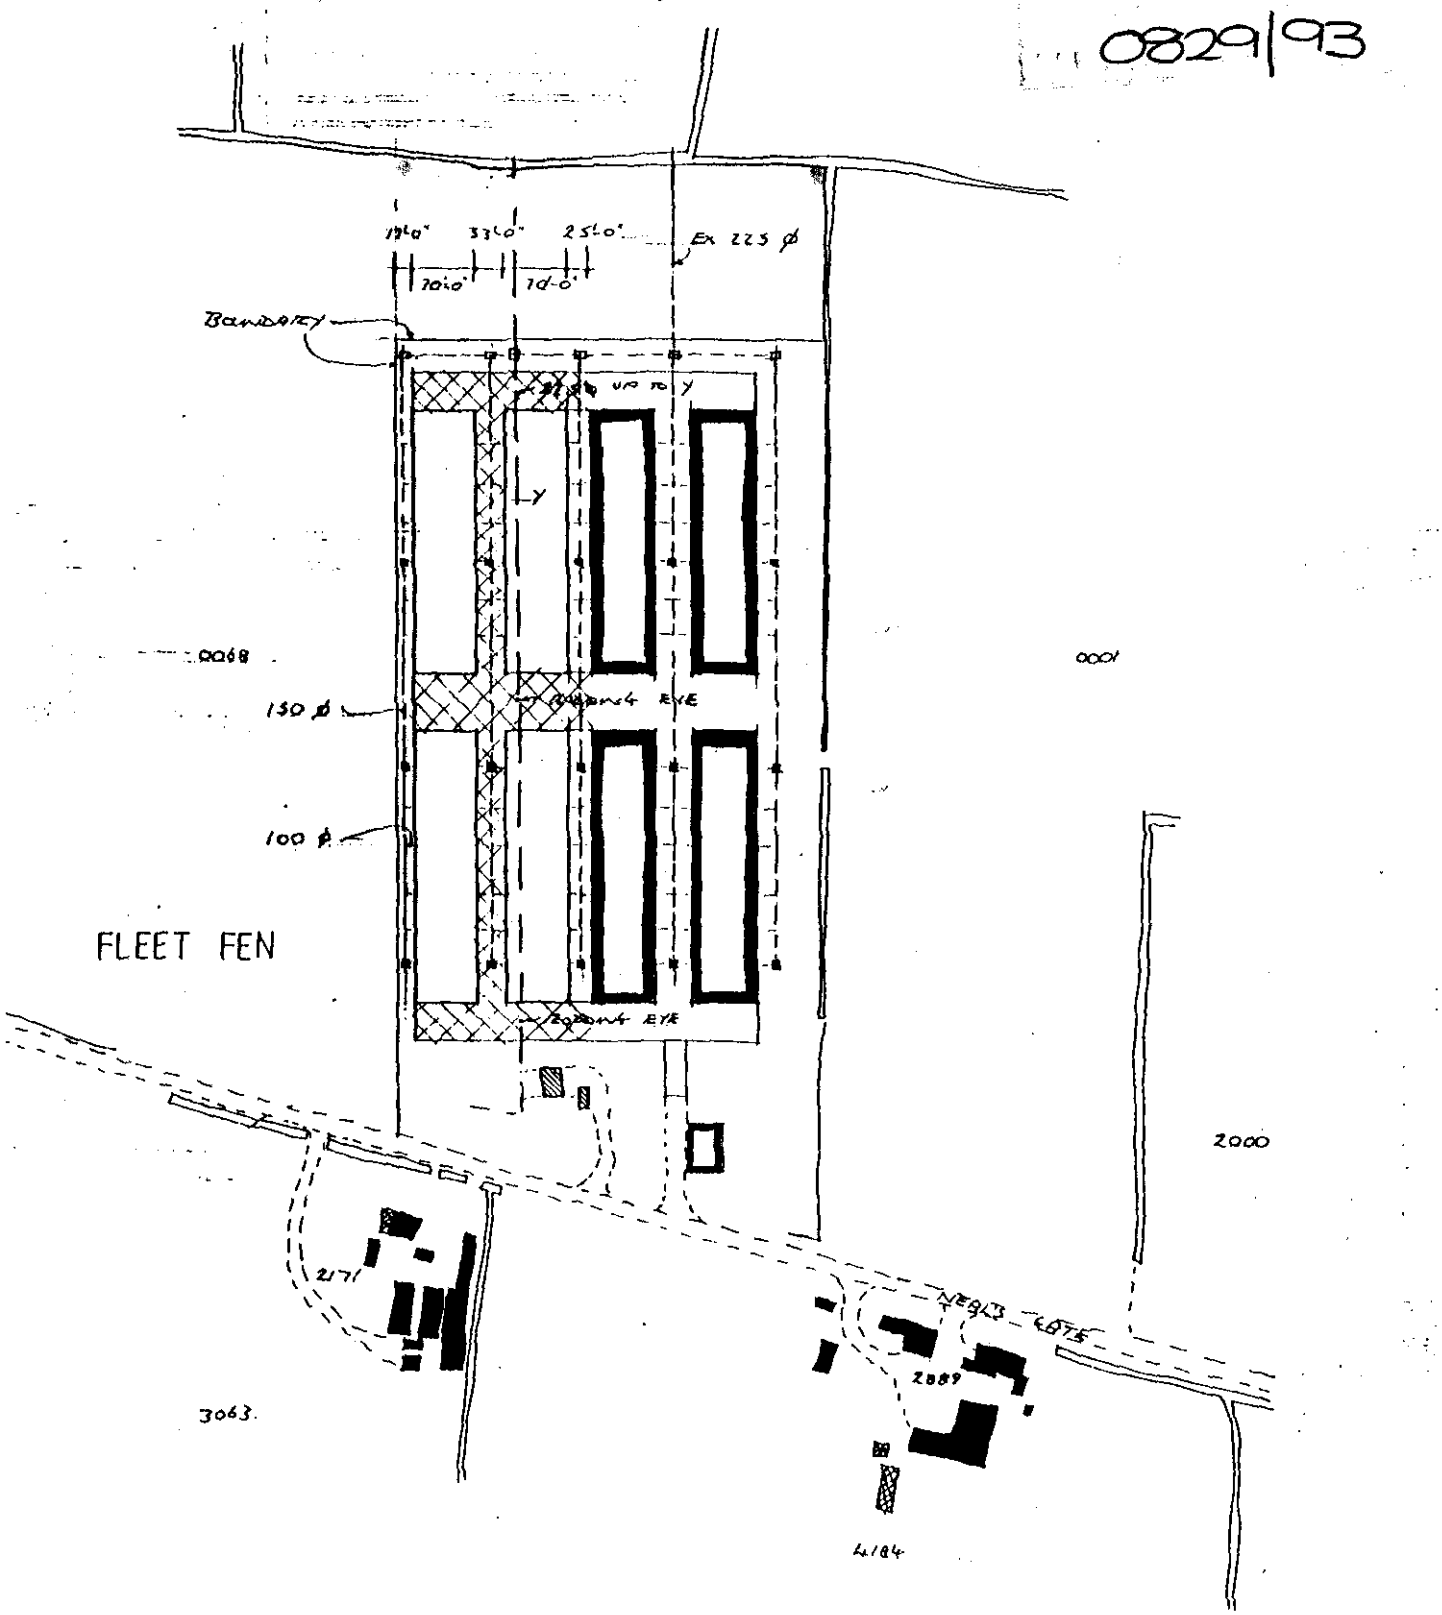

LOCATION PLAN scale 1-2500

KEY

FOUR COPIES REQUIRED

PLANNING APPLICATION

For office use only

Application No. H05/0829/93

Date Registered 01 SEP 1993

1. Please complete in block letters

NAME AND ADDRESS OF APPLICANT

TURNERS TURKEYS LTD
SPALDING GROVE
CLAY LAKE
SPALDING

Tel. No.

NAME AND ADDRESS OF AGENT
(if form completed by agent)

L. A. BUILDING DESIGN
55, HANNAM BOULEVARD
SPALDING. PE11 1LB
TEL: 0775 711437

Tel. No.
(Personal contact name)

OFFICE COPY

Please complete in block letters

FULL POSTAL ADDRESS OF THE APPLICATION SITE

TURNERS TURKEY FARM, NEALS GATE, FLEET FEN
PE12 8SW

Please complete in block letters

DESCRIPTION OF PROPOSED DEVELOPMENT

ERECT AMENITY BUILDING

Please complete

I attach
* Four copies of all plans
* an ownership certificate (see back page)
* a fee of £60.00 If you consider no fee is payable include a written explanation instead.

Signed P S Watson Date 1 SEPT 93 Previous application No.

Please tick **one** box and answer the extra questions under that section.

2. **TYPE OF APPLICATION**

(✓)

This is a **full** application for change of use and/or new building works ✓ ➡ **Now complete Parts 3, 4 and 5 and an Ownership Certificates**

or This is an **outline** application ⬇

Please state Site Area (Hectares)

Please tick **any** box where you are including details which you wish to be considered as part of this application.

Siting Design External Appearance

Means of Access Landscaping

Now complete Parts 3 and 5 and an Ownership Certificate.

or This is a **reserved matters** application. ⬇

A. Please state Reference Number of outline permission.
B. Please state which reserved matters are dealt with in this application.
Now complete Part 4 only

or This is an application for **renewal** of temporary permission or **continuation** without complying with planning condition. ⬇

A. Please state reference Number of previous permission
B. Please state Condition Number referred to
Now complete an Ownership Certificate

or This is an application for **modification** of a condition on a planning permission which has not yet been implemented. ⬇

A. Please state Reference Number of pervious permission
B. Please state Condition Number referred to
C. Please state variation required
Now complete an Ownership Certificate.

TYPE OF DEVELOPMENT

3. A. Please state whether the proposal involves:- (Tick one or more boxes)

(i) New Dwellings		If so, how many:
(ii) Other new building(s)	✓	
(iii) Alterations or extension		
(iv) Change of use		

4. A. If building works are proposed, please state extra floor space to be created: 30.00 sq. metres

B. Please state size of any new structure:- (a) max. height: 3.60 metres
(b) max. length: 10.70 metres
(c) max. width: 3.05 metres

C. Please state type and colour of materials for facing external walls: SHIPLAP TIMBER LIGHT BROWN

D. Please state type and colour of roofing materials. SLATE BLUE CORRUGATED SHEETS

E. Has a survey of the site been undertaken? State Yes or No YES

5. GENERAL INFORMATION Please complete each section

EXISTING USES
Please state existing or, if vacant, the last use(s) of site. INTENSIVE MARKET GARDENING

ACCESS TO ROADS (VEHICULAR AND PEDESTRIAN) Please tick **one** box

A. There will be **no** new access to a public road and **no** alteration to any existing access to a public road ✓

or

B. There will be a new or altered access to a public road ➡ If so, name of road:
Will there be—
Individual access(es)
New estate road

C. What provision will be made for garages or parking within the site?

TREES Please tick **one** box

A. The proposal does **not** involve the felling of any trees ✓

B. The proposal does involve the felling of one or more trees ➡ If so, please show details on plans.

DRAINAGE Please complete

A. Please state how surface water will be disposed of SOAKAWAYS

B. For estate developments, please state how highway surface water will be disposed of N/A

C. Please state whether a land drain will be affected NO

D. Foul sewerage will be disposed of to:
Mains sewer Cesspool Septic tank ✓

PLEASE COMPLETE IN ALL CASES

	State Yes or No	
The proposal is in connection with agriculture	YES	➡ If so, **please give details in Part 6**
The proposal affects a listed building	NO	
The proposal affects a public right of way	NO	
The proposal is known to affect contaminated or filled land	NO	
The proposal is for industrial, warehousing, offices, shopping or similar commercial purposes.	NO	➡ If so, **please complete Part 7**
In cases where a statutory consultation will be required, please state whether you have sent a copy of the application to the consultee yourself. If yes, please give date sent.	NO	➡ Date: Consultee(s)
Is this application related to a previous submission?	NO	➡ Application No.

6. ANY OTHER INFORMATION Please add any details you wish in support of your application.
Continue on separate sheet if necessary.

OWNERSHIP CERTIFICATES

PLEASE COMPLETE ALL THREE SECTIONS.

1. APPLICANT'S INTEREST

Please state interest in site (e.g. owner, prosp. purchaser)

(Please remember to indicate on the location plan any other land under your control).

OWNERS

2. OWNERSHIP OF THE SITE

This certificate is to make sure that the owners of land are aware of applications made on it.

If the applicant is the **sole owner of the whole site,** complete **Certificate A.**
In **any other case** (i.e. if the applicant is a prospective purchaser, or a tenant, or a joint owner, or the sole owner of only part of the site) then you must give notice to all other owners, and complete **Certificate B.** (An "owner" is a person having a freehold interest, or having a leasehold interest where seven years or more remains unexpired). If you are unable to trace the owner, please contact the Planning Office as a different certificate will be required.

Certificate A Nobody except the applicant was an owner of any part of the land to which the application relates at the beginning of the period of 21 days ending with the date of the accompanying application.

Signed P S Withgow ~~(Applicant~~ / Agent) Date 1 SEPT 03

Certificate B The applicant has given the required notice to everyone else who were owners of any part of the land to which the application relates at the beginning of the period of 21 days ending with the date of the accompanying application.

Owner's Name:

Address of owner at which notice was served: State Date notice served:

Signed ..... (Applicant / Agent) Date .....

3. AGRICULTURAL HOLDINGS CERTIFICATE

If the land is not in agricultural use complete Certificate 1.
If the land is agricultural, but farmed by the owner and there is no agricultural tenant, complete Certificate 1.
If the site does relate to an agricultural holding, you must give notice to the tenant, and complete Certificate 2. If you are the sole agricultural tenant yourself, sign certificate 2 but insert 'not applicable' in the tenant details.

Certificate 1 None of the land to which the application relates is or is part of any agricultural holding.

Signed P S Withgow ~~(Applicant~~ / Agent) Date 1/9/03

Certificate 2 The applicant has given the required notice to every other person who, at the beginning of the period of 21 days ending with the date of the application, was a tenant of an agricultural holding on all or part of the land to which the application relates.

Tenant's Name:

Address of tenant at which notice was served: State Date notice served:

Signed ..... (Applicant / Agent) Date .....

TURNERS TURKEYS FARM
PROPOSED AMENITY BUILDING
FOR STAFF WELFARE

The following information is in support of the Planning application on the above.

REQUIREMENT

The need for a separate Amenity/Facility Building is to comply with the standards of welfare provision for workers required by the EEC and Health and Safety Directorate.
As a responsible employer it is one of the policy aims of Turners Turkeys Ltd to fully meet all legal requirements in connection with the employment of staff and in general.

The building will be used on a daily basis by 2/3 staff and periodically on 'bird catching' days by up to 10 staff.

PROPOSED BUILDING

The Amenity building is to be sited to the front of the site and comprise locker room/changing room, mess room and toilet and contain first aid facilities. The building is to be of a similar style and construction as those recently provided on other farms (e.g. ref: H19/1032/91).
The building will blend in to the surrounding environment very well. As may be seen from the Block Plan drawing there is already very extensive recently established and thriving tree planting in this area of the site which serves to screen the existing over all development.

0829/93

APPLICATION ASSESSMENT

Notes for Case Officer

Site Inspection

Accuracy :
Neighbours : Presently grassed area. Plenty of landscaping
Boundaries : already. Parking area in front.
Site Features :

Inspected by DMG
Date 16/9

Site Notice posted by
Date DMG
Expiry 16/9

Individual Resident Notices required:

Addresses to be sent to –

Addresses delivered to –

Case Officer Conclusions DMG 7/10.
Acceptable in terms of design/appearance.
Profusion of landscaping already upon the site. No further landscaping required.
No objections.

RECOMMENDATION/DECISION

NON-DETERMINATION

Permitted Dev (or equiv) .....
Non Development (or equiv) .....
Non Response after Direction .....

Senior Officer confirmed .....

Withdrawn .....

DELEGATED DECISION

Case Officer Recommendation

Approve (or equiv)
Refuse (or equiv)

Signed DMG Date 7/10.

COMMITTEE

Confirmed as agenda .....


SUB-COMMITTEE

Confirmed as agenda .....

DPBCS AUTHORISED

Decision Issue confirmed .....

~~Notes:~~

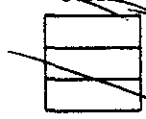

~~Disabled~~
~~Prev conditions~~
~~Amended plans –~~
~~Dwg no:~~
~~Received:~~

Conditions/~~Reasons:~~ (cont overleaf)

None.

DC INSTRUCTION SHEET

APPLICATION REF: H05/0829/93

Directions

Art 7 ☐ RM checklist

	Sit	Des	Ext	Acc	Land
Previous					
Current					
Required					

Reg 4 ☐ Scale dwg: Highway S/W: Agric appraisal:

LB ☐ Advt ☐

Other.....

Non-std: Details needed

Direction authorised by Senior Officer..... Date.....

Revalidation after Direction

Information satisfactory Signed..... Date.....

Valid date:

Amended description

Reconsultations: All ☐ See below ☐

Unsatisfactory – Further direction:
Signed.....
Senior Off.....

Precise details:

Additional Consultation/Publicity Required

RECONSULTS

		Publicity: >>	Consultations:	
Departure		.....	County	.....
Setting of LB		.....	E Heritage	.....
Public Right of Way		.....	Societies	..... G ROW
Discretionary		.....		

Extra Consultations:

WP Note –
G Group available
G* Group essential (longer expiry)

Transport	D/Transp A15	..... G* T15	
TRA	D/Transp A18	.....	
	B Rail	.....	
Environment/	Env Services	.....	
Drainage	NRA	.....	
WAT	IDB	.....	
	Env Assess	..... G ENV	Specify:
Conservation	LB Demolish	..... G* DEM	
LB	Archaeology	..... G ARC	Specify:
	Eng Heritage	.....	
	Consultant	.....	Order No:
	Other	.....	Specify:
Hazards	HSC Group	..... G* HAZ	
	Specific	.....	Specify:
Other PLA		.....	Specify:

Press
PC
WM
Residents

Case Officer: DAVID SEDGWICK.

Senior Officer Confirmed ..... Date..... 5/9.

Recorded DC....

ADMIN RECORD SHEET

Initial

Submitted Fee £ 60 .

Receipt No P3202

Date first Rec'd 01 SEP 1993

Registration

Reference H05/0829/93

Cross-Ref B05/0534/93

Date 02-SEP-93 JAC

Validation

TYPE FULL

Site area
No of dwellings
Floorspace 30 SQMTS

Earlier permission – Ref:
(New)/Redevelop/Use/Ext/Alt/Works

Description to be recorded

Invalid
Site plans ☐
Certificate ☐
Fee ☐
Fee (not free) ☐
Inaccurate ☐
Incomplete ☐
Unclear ☐

Fees
Correct fee £ 60 .
Nil fee ☐
Discounted ☐
Previous app – ref:
Type of app
Reason:

Additional £
Refund £
Receipt No
Voucher No
Date
Date

Information

Index sheet 364 OS Plots
Grid ref 536210 159780

Ward D Parish FLEET

Inside IBD NO Inside LP area NO

Constraints:

CA Cons Area ☐
LB Listed – Grade: ☐
ARC Archaeology ☐
AM Ancient Mon ☐
SSI Special Int ☐

TR Rural ☐
BP TR proposed 67m ☐
LC Level Cross ☐
FP Footpath ☐
TPO Tree Pres ☐

Hazards –
HAZ Site ☐
AIR Safeguard ☐
LIN Elect ☐
PIP Pipe ☐
CON Waste/contamin ☐

Linked to site Ref 1613 ☐
Linked to property Ref ☐
Dist Bound ☐
Other: Area of pits + ponds ☐

checked. Further to south.

Planning Records:
Earlier apps
1148/91
703/82
64/83
488/80
902/80

B Reg Records:
Already submitted – Ref:
Request needed
Requested

BRI MITH Dip TP MRTPI
Director of Planning & Building Control Services
Planning & Building Control Department,
Council Offices,
Priory Road, Spalding,
Lincolnshire. PE11 2XE

Telephone: (0775) 761161
Fax: (0775) 710772

SOUTH HOLLAND DISTRICT COUNCIL

H05/0829/93

FULL

Applicant: Turners Turkeys Ltd.
Tel:

Agent: L A Building Design
0775 711437

Description: Erect amenity building

Location: Turners Turkey Farm
Neals Gate
Fleet Fen
Spalding

Valid date:	01-SEP-93	Terminal date:	27-OCT-93
Target dates:		Target Committee:	26-OCT-93
To case officer	08-SEP-93	Report deadline:	12-OCT-93
Inspected by	15-SEP-93	Agreed TD Ext:	
Extra contacts	22-SEP-93	Case Officer:	
Report if not clear by	06-OCT-93		D M GEDNEY

DEVELOPMENT/CONSTRAINTS

Size: 30 M2
Category: Newbuild
Listed building:
Conservation Area:

Other Constraints: PIT

CONSULTATIONS CARRIED OUT

		Sent	Expiry
Site/Press Advert MIN		16-SEP-93	07-OCT-93
Clerk to Fleet PC	Holbeach 26739	07-SEP-93	21-SEP-93
Dir of Environmental		07-SEP-93	21-SEP-93
Cllr B A Paul	0406 23100	07-SEP-93	14-SEP-93

SITE RECORD

Grid ref: 536210 319780
OS Sheet: 264 Parcel:

L.C.C - No objections JoB 9/9/93


L.A. Building Design

Architectural, Surveying and Drainage Consultants

55 Hannam Boulevard,
Spalding,
Lincolnshire. PE11 1LB.
Tel: Spalding (0775) 711437

Our ref: PSL/93/15

29th September, 1993

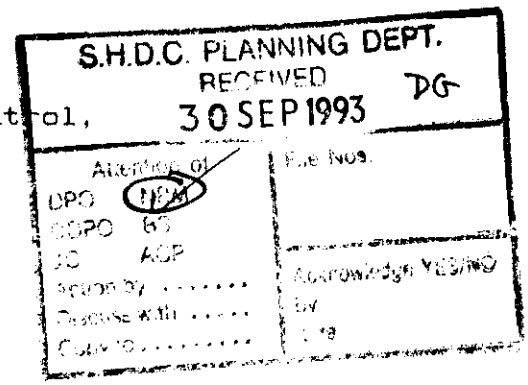

Director of Planning and Building Control,
South Holland District Council,
Council Offices,
Priory Road,
SPALDING,
Lincolnshire, PE11 2XE.

For the attention of Mr D. Gedney.

Dear Sir,

RE: PROPOSED AMENITY BUILDING, TURNERS TURKEY FARM, NEALS GATE, FLEET FEN. FOR TURNERS TURKEYS LTD. S.H.D.C. REF: H05/0829/93.

I refer to your letter dated 24th September, 1993 on the above.

I would confirm that the colour of the proposed corrugated sheeting to the roof of the building is described as 'slate blue', the colour itself is more of a blue/black, to match that of the existing buildings and of those previously approved in other turkey farm locations for the similar building type.

If in this instance you would prefer to see a different colour to the roof covering I am sure that the client would be only to pleased to accede to your wishes in this respect.

If you require any further information please do not hesitate to contact me.

Yours sincerely,

PS Lithgow

Peter Lithgow, MCIOB,
L. A. BUILDING DESIGN.

Member of the Chartered Institute of Building

L A Building Design
55 Hannam Boulevard
Spalding
Lincs
PE11 1LB

Mr D M Gedney

DMG/LAC
H05/0829/93

24 September 1993

Dear Sir

Planning Application H05/0829/93 - Erect Amenity Building, Turners Turkey Farm, Neals Gate, Fleet Fen. (Turners Turkeys Ltd).

I refer to the above application recently submitted by yourself.

It is noted that the proposed roofing material is slate blue corrugated sheets. It is consequently assumed that this will be of a slate colour and could you please confirm (or otherwise) that this is the case.


I look forward to your response in respect of the above within the next 10 days, so that I am in a position to proceed with the application.

Yours faithfully

N R Midlen
Principal Planning Officer
Development Control

Our Ref: 93/1/SH/0246/LMT
Contact: G. Thornalley

Date: 20 September 1993

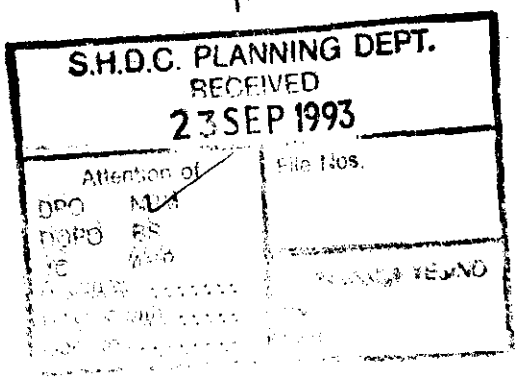

NRA

National Rivers Authority
Anglian Region

B Smith Esq
District Planning Officer
South Holland District Council
Council Offices
Priory Road
Spalding
PE11 2XE

Dear Sir,

PLANNING APPLICATION NO. H05/0829/93

PROPOSAL: **ERECTION OF AN AMENITY BUILDING**
LOCATION: **TURNERS TURKEY FARM, NEALS GATE, FLEET FEN, FLEET**
APPLICANT: **TURNERS TURKEYS LIMITED**

This Authority has no objection to the proposed development, but has advised the applicant on matters to be considered to ensure the proposal does not give rise to pollution of surface or groundwaters.

Yours faithfully,

R. F. MORGAN
Planning Manager

GRAINGER DAVIES, B.Sc., C.Eng., F.I.C.E., F.I.W.E.M.
Regional General Manager

Northern Area
Aqua House
Harvey Street
Lincoln
LN1 1TF
Tel: (0522) 513100
Telefax: (0522) 512927

DoP

SOUTH HOLLAND
Internal Drainage Board

Marsh Reeves,
Foxes Lowe Road,
Holbeach,
Spalding, Lincs.
PE12 7PA.

Please contact: Mr. Staines

Tel: Holbeach (0406) 24933
Fax: (0406) 26501

Our Ref. RS/PA-F/829/93/FES **Your Ref.** **Date** 15 September 1993

Dear Sir,

FULL PLANNING APPLICATION - TURNERS TURKEYS LTD
AMENITY BUILDING - NEALS GATE, FLEET FEN

The South Holland District Council's Director of Planning and Building Control Services has informed me that you have submitted an application seeking permission for development at the above location. The submitted details have been inspected and whilst my Board's interests would not seem to be directly affected I set out below general advice for your consideration and clients attention.

No Board's or private watercourses adjoin the site of the proposed building.

I note soakaway drainage systems are intended and I would suggest appropriate tests be undertaken to ensure the subsoils are suitable and that such soakaway systems will function adequately, bearing in mind that high ground water levels may be experienced during periods of prolonged heavy rainfall.

Although not affected by the current project, I would remind your clients that the watercourse forming the Western boundary of the Turkey Farm is my Boards Sawfords South Drain in respect of which the Boards Byelaws as summarised on the enclosed conditions apply.

A copy of this letter is being forwarded to the Director of Planning in order he is aware of my observations.

Yours faithfully,

ENGINEER TO THE BOARD

L.A. Building Design
55 Hannam Boulevard
Spalding
Lincs PE11 1LB

DG

S.H.D.C. PLANNING DEPT.
RECEIVED
20 SEP 1993

BRIAN SMITH Dip TP MRTPI
Director of Planning & Building Control Services
Planning & Building Control Department,
Council Offices,
Priory Road, Spalding,
Lincolnshire. PE11 2XE

Telephone: (0775) 761161
Fax: (0775) 710772

S.H.D. COUNCIL
ENV. SERVICES
RECEIVED 20 SEP 1993
ATT OF RS
FILE

SOUTH HOLLAND DISTRICT COUNCIL

Application no: H05/0829/93

Applicant: Turners Turkeys Ltd.
Spalding Drove
Clay Lake
Spalding
Lincs

Agent: L A Building Design
55 Hannam Boulevard
Spalding
Lincs
PE11 1LB

Description: Erect amenity building

Location: Turners Turkey Farm Neals Gate
Fleet Fen Spalding

Type: FULL

07-SEP-93

Dear Sir/Madam,

CONSULTATION ON PLANNING APPLICATION

I have received an application for the above proposal, and should be pleased to receive any observations you may wish to make.

Your comments should be sent to me by 21-SEP-93 quoting the above reference number. Please note that I cannot guarantee confidentiality as your comments to be taken into account may need to be reported to Planning Committee and therefore be available for public inspection.

Should you need to contact the department, the officer dealing with this application is D M GEDNEY

Yours faithfully
B SMITH
Director of Planning and Building Control Services

Dir of Environmental Services
South Holland District Council

20-9-93
No comment

BRIAN SMITH Dip TP MRTPI
Director of Planning & Building Control Services
Planning & Building Control Department.
Council Offices,
Priory Road, Spalding,
Lincolnshire. PE11 2XE

Telephone: (0775) 761161
Fax: (0775) 710772

SOUTH HOLLAND DISTRICT COUNCIL

Application no: H05/0829/93

Applicant: Turners Turkeys Ltd.
Spalding Drove
Clay Lake
Spalding
Lincs

Agent: L A Building Design
55 Hannam Boulevard
Spalding
Lincs
PE11 1LB

Description: Erect amenity building

Location: Turners Turkey Farm Neals Gate
Fleet Fen Spalding

Type: FULL

Date received: 01-SEP-93

07-SEP-93

Dear Sir/Madam

CONSULTATION WITH PARISH COUNCIL

I have received an application for the above proposal and enclose a copy for your information. Any observations which the Parish Council wish to make should be set out below and returned to me by 21-SEP-93. If no observations have been received by that date, it will be assumed that the Parish Council have no comments to make. The officer dealing with this application is D M GEDNEY

Yours faithfully
B SMITH
Director of Planning and Building Control Services

Clerk to Fleet PC
Parish Council Office
2 Spalding Road, Holbeach
Spalding, Lincs

FOR PARISH COUNCIL USE ONLY

Comments: no objection

S.H.D.C. PLANNING DEPT.
RECEIVED
16 SEP 1993
DG

Signed: J F Johnson

BRIAN SMITH Dip TP MRTPI
Director of Planning & Building Control Services
Pl. g & Building Control Department,
Council Offices,
Priory Road, Spalding,
Lincolnshire. PE11 2XE

Telephone: (0775) 761161
Fax: (0775) 710772

FILE COPY

SOUTH HOLLAND DISTRICT COUNCIL

VAT Reg No 121 5277 01

OFFICIAL RECEIPT - APPLICATION FEES

Receipt No : P3202
Date received : 01-SEP-93

Received from

Turners Turkeys Ltd.

Address

Spalding Drove
Clay Lake
Spalding

Fee paid	£	60.00
VAT	£	0.00
Total received	£	60.00


Cash/Cheque : Cheque

Signed.....K.E.Lowe..
(Authorised Collector)

1. Builder to check all dimensions on site before work commences.
2. This drawing is the copyright of L A Building Design and shall not be copied or reproduced without written permission.

BUILDING TO BE STANDARD G.P. BUILDING BY HARLOW BOOK. ON PREPARED CONCRETE BASE TO DETAIL.


ELEVATIONS

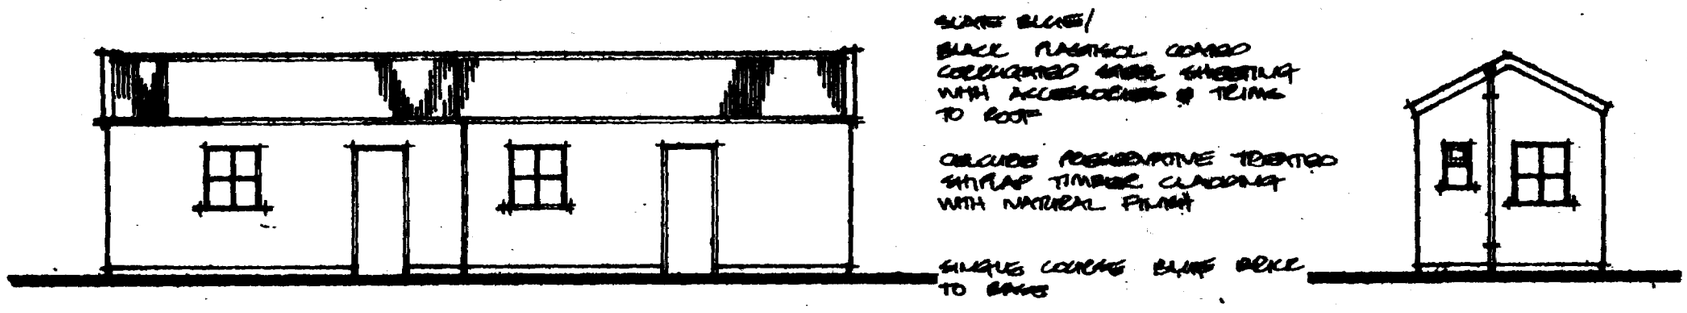

FRONT


SIDE

SIDE

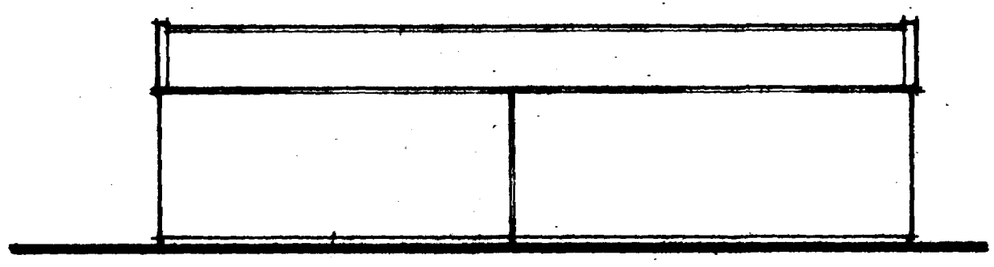

REAR

PLAN

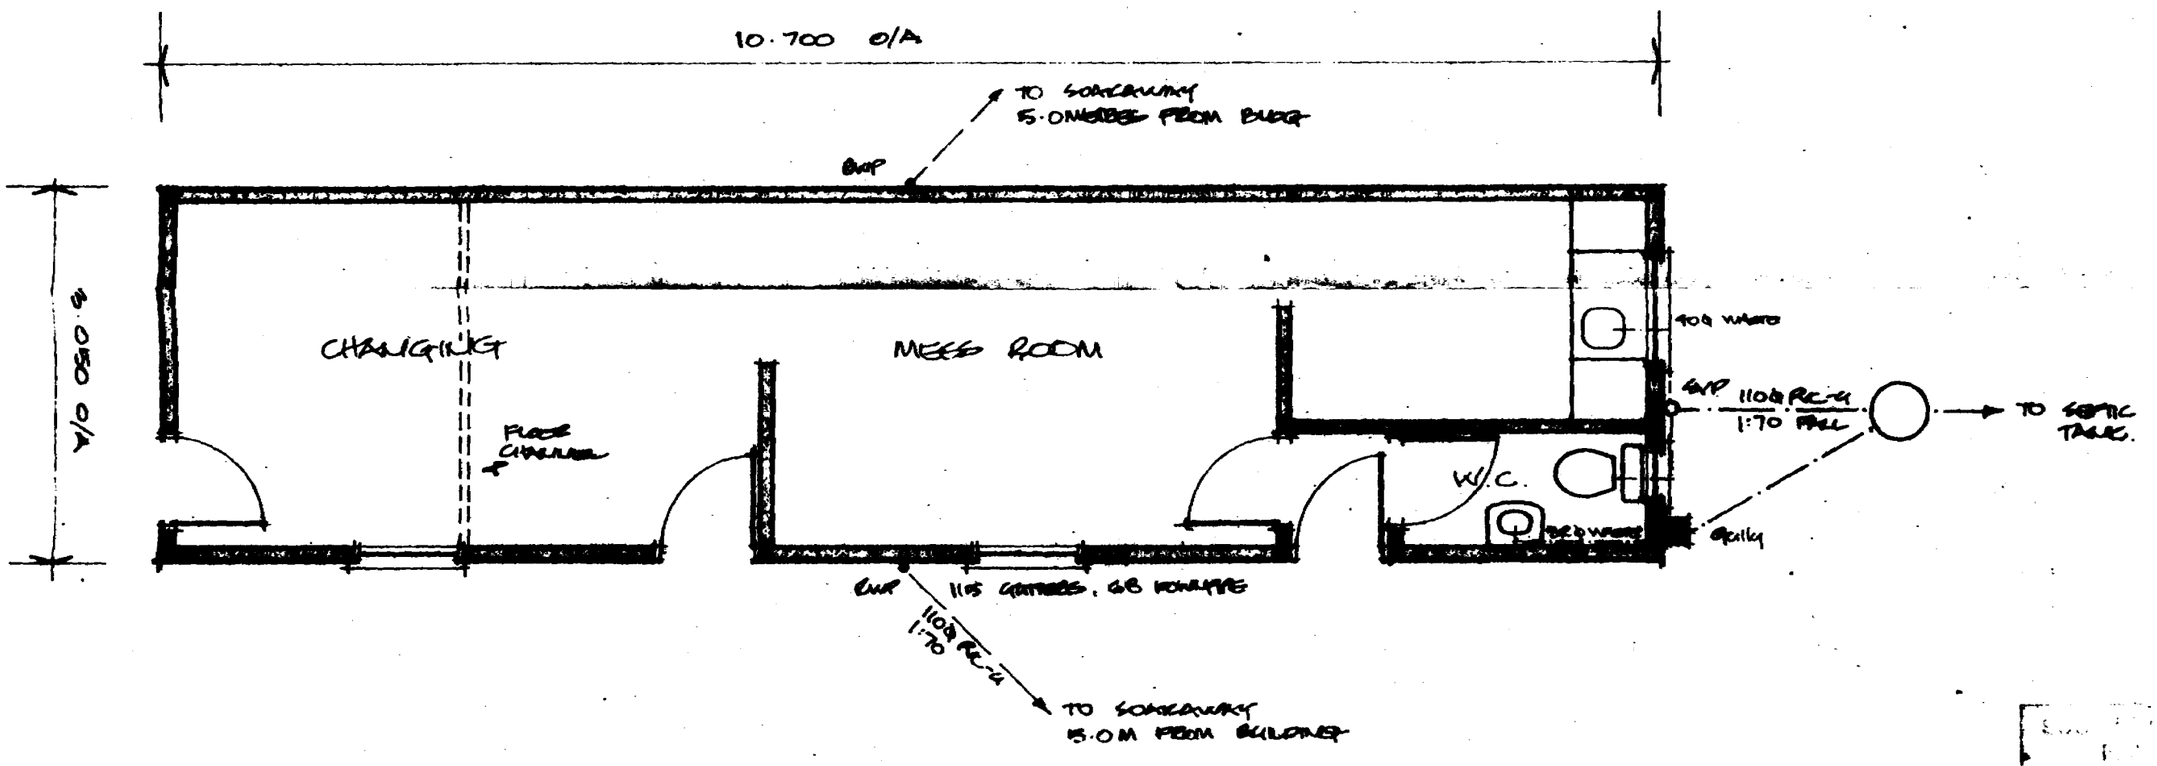

0829/93

L A BUILDING DESIGN
55 Hannam Boulevard
Spalding
Lincolnshire PE11 1LB
Tel: Spalding (0775) 711437


project
PROPOSED AMENITY / FACILITIES BUILDING FOR TURKEY FARM WORKERS

client
TURNERS TURKEYS LTD

drawing
GENERAL ARRANGEMENT

date	scale(s)
AUGUST 93	1:50 1:100
job no	drg no
93/15,16,17	02

1. Builder to check all dimensions on site before work commences.
2. This drawing is the copyright of L A Building Design and shall not be copied or reproduced without written permission.

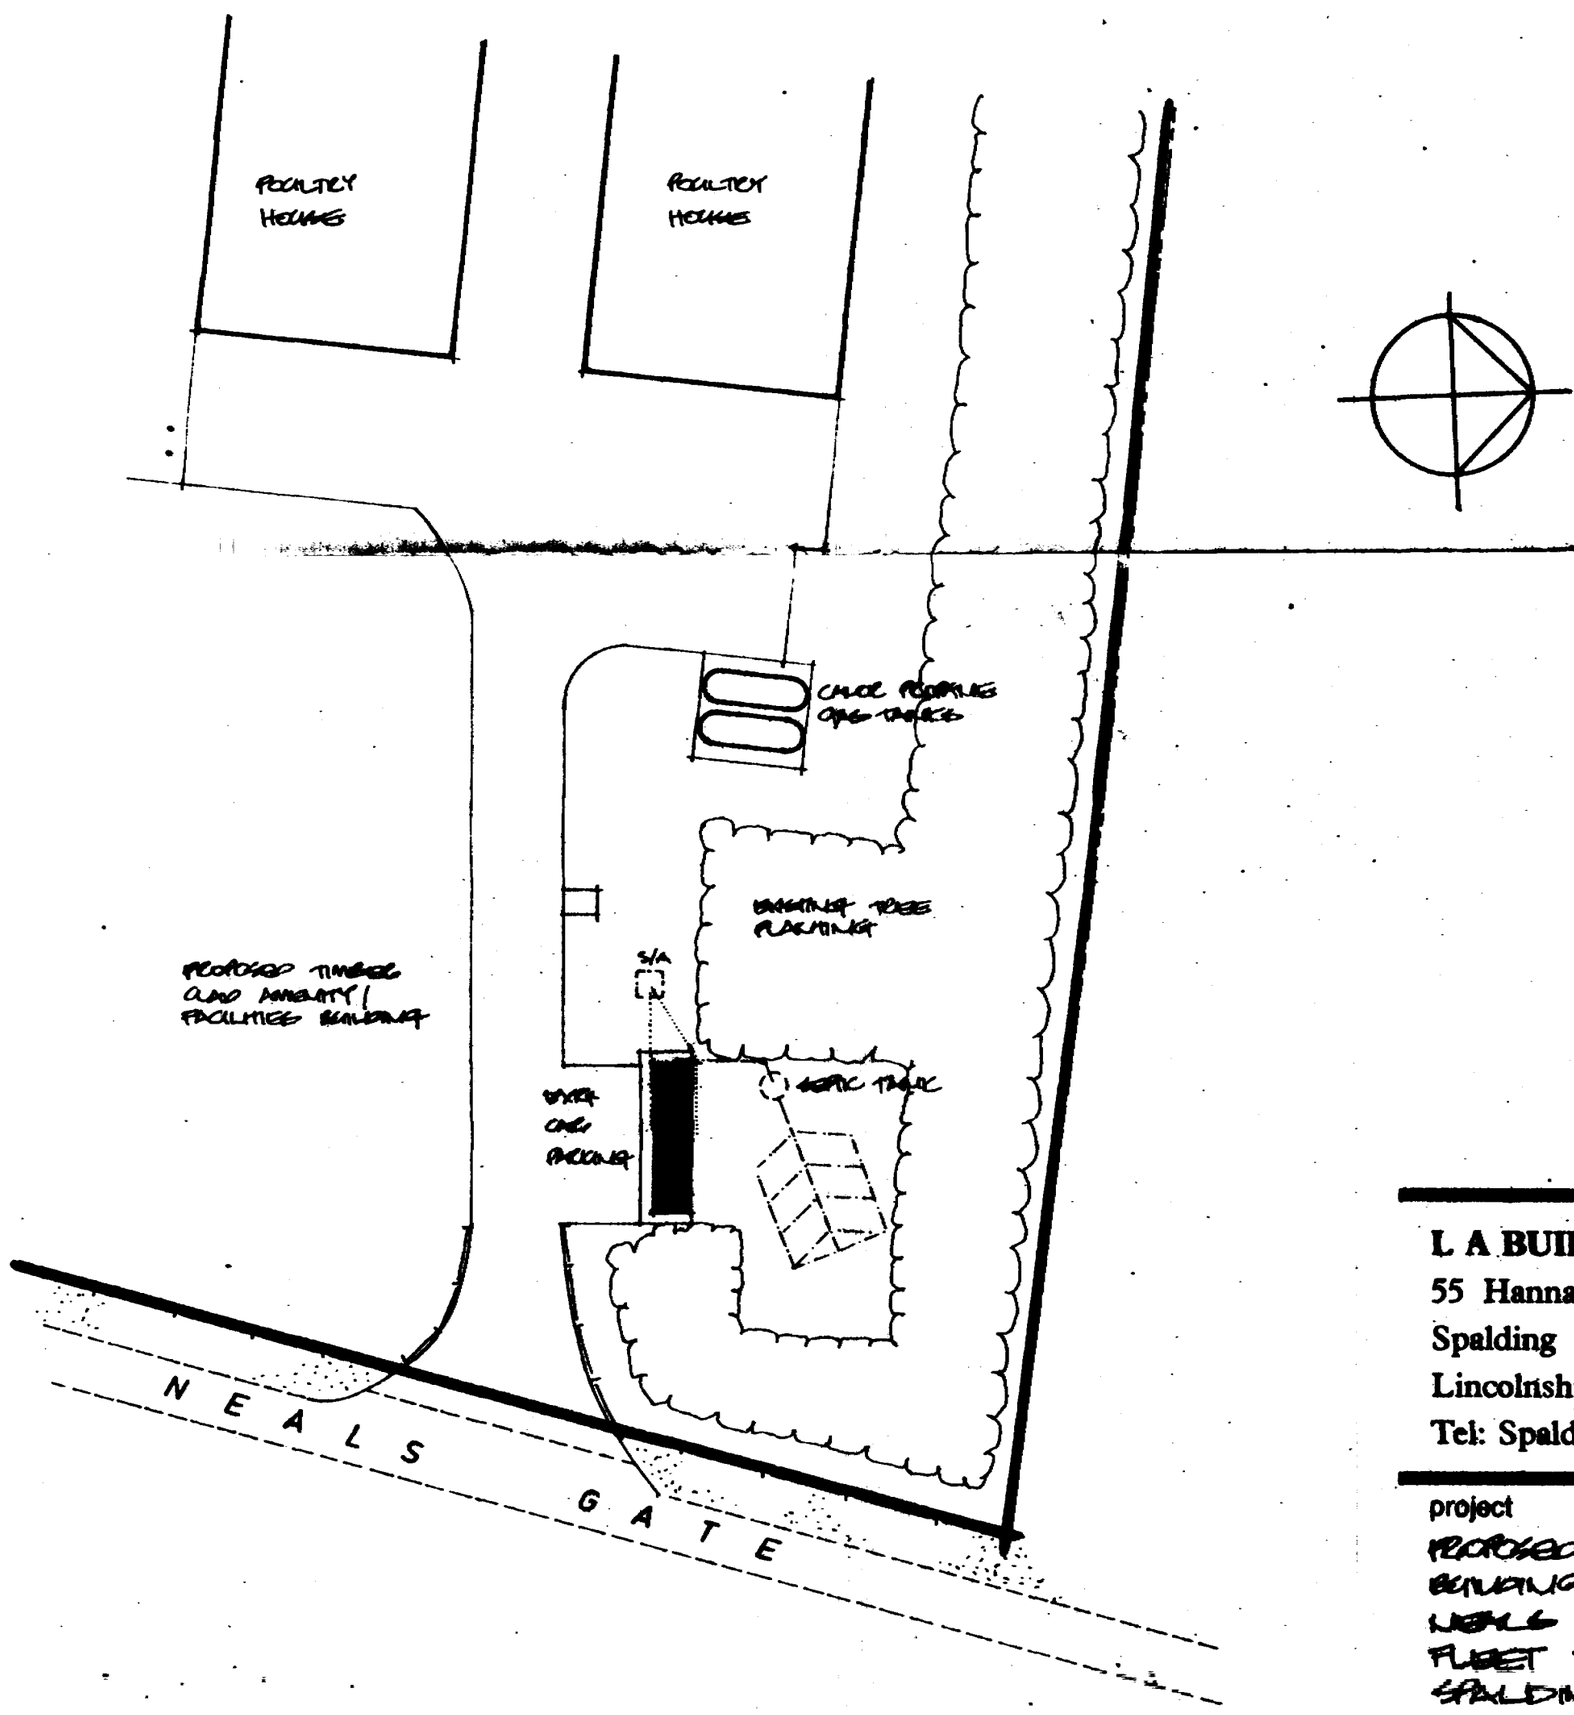

SOUTH HOLLAND D.C.
PLANNING
01 SEP 1993
REF. 0829/93

L A BUILDING DESIGN
55 Hannam Boulevard
Spalding
Lincolnshire PE11 1LB
Tel: Spalding (0775) 711437

project
PROPOSED AMENITY / FACILITIES BUILDING AT NEALS GATE FLEET FEN SPALDING

client
RENNERS TURKEYS LTD

drawing
BLOCK PLAN

date	scale(s)
AUGUST 93	1:1250
job no	drg no
93/105	01