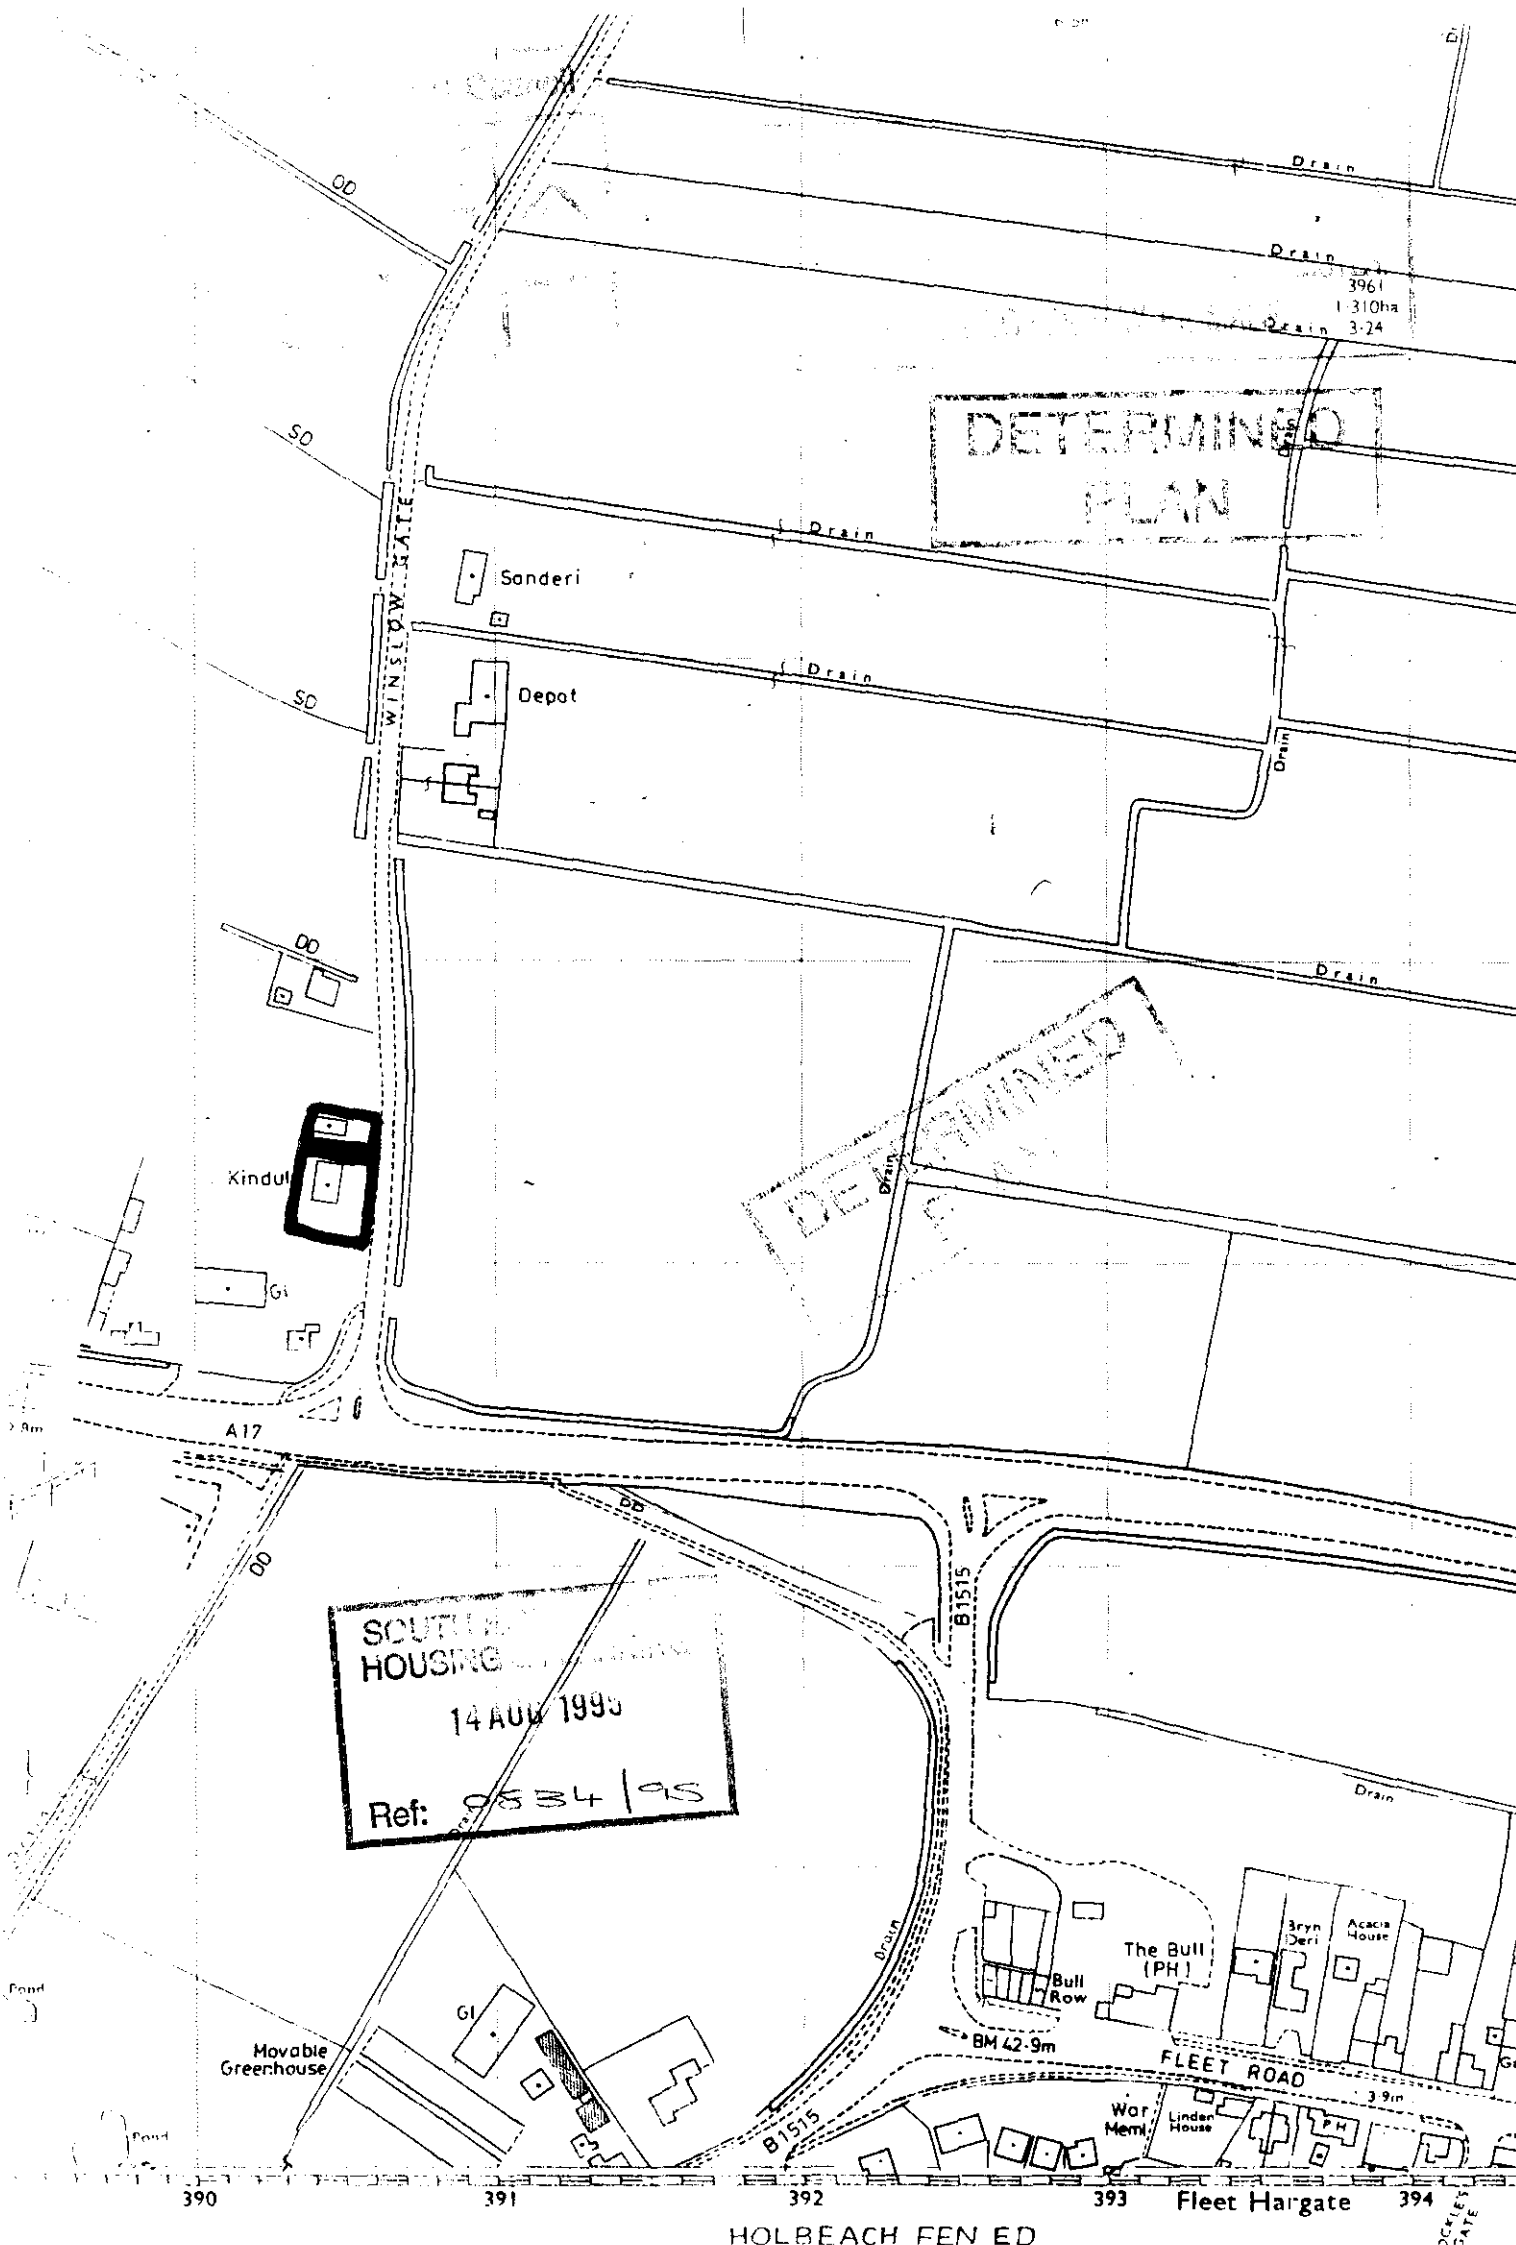

DETERMINED PLAN
Drain
Drain
Drain
Drain
Drain
Drain
Drain
Drain
Drain
Sanderi
Depot
WINSLOW GATE
SD
SD
OD
OD
Kindul
GI
A17
OD
OD
B1515
B1515
SOUTH HOLLAND DISTRICT COUNCIL
HOUSING
14 AUG 1995
Ref: H/0834/95
Movable Greenhouse
GI
Pond
Pond
Bull Row
The Bull (PH)
Bryn Deri
Acacia House
BM 42.9m
FLEET ROAD
War Mem.
Linden House
PH
3961
1·310ha
3·24
390
391
392
393
Fleet Hargate
394
HOLBEACH FEN ED