



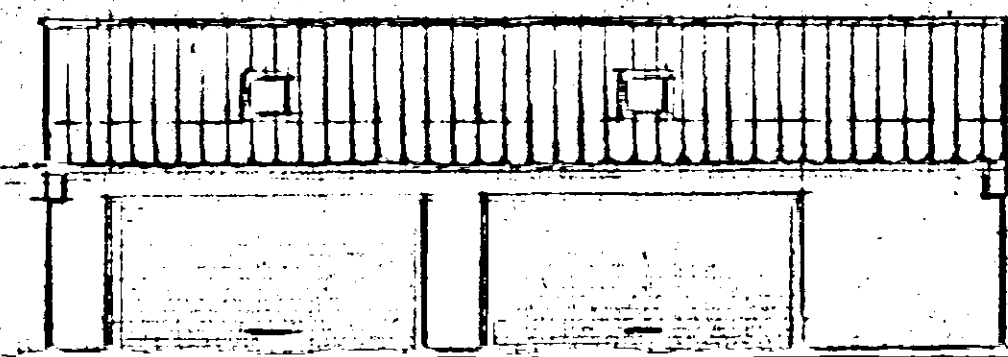


FRONT






SIDE

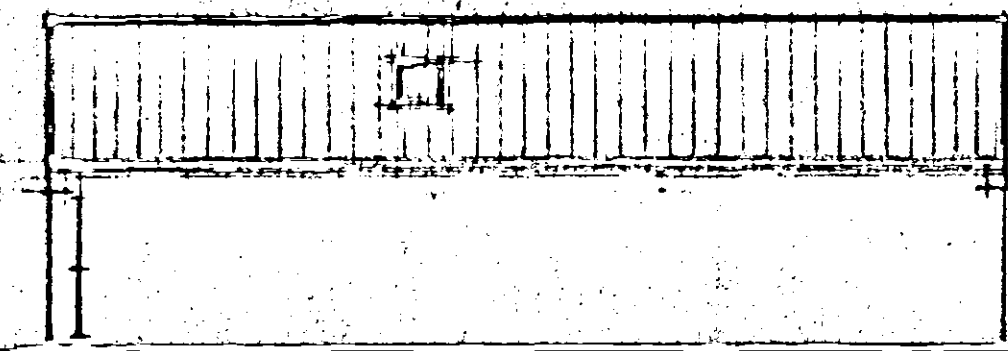

REAR

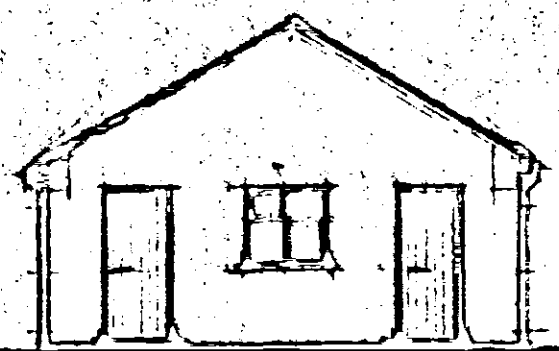

SIDE

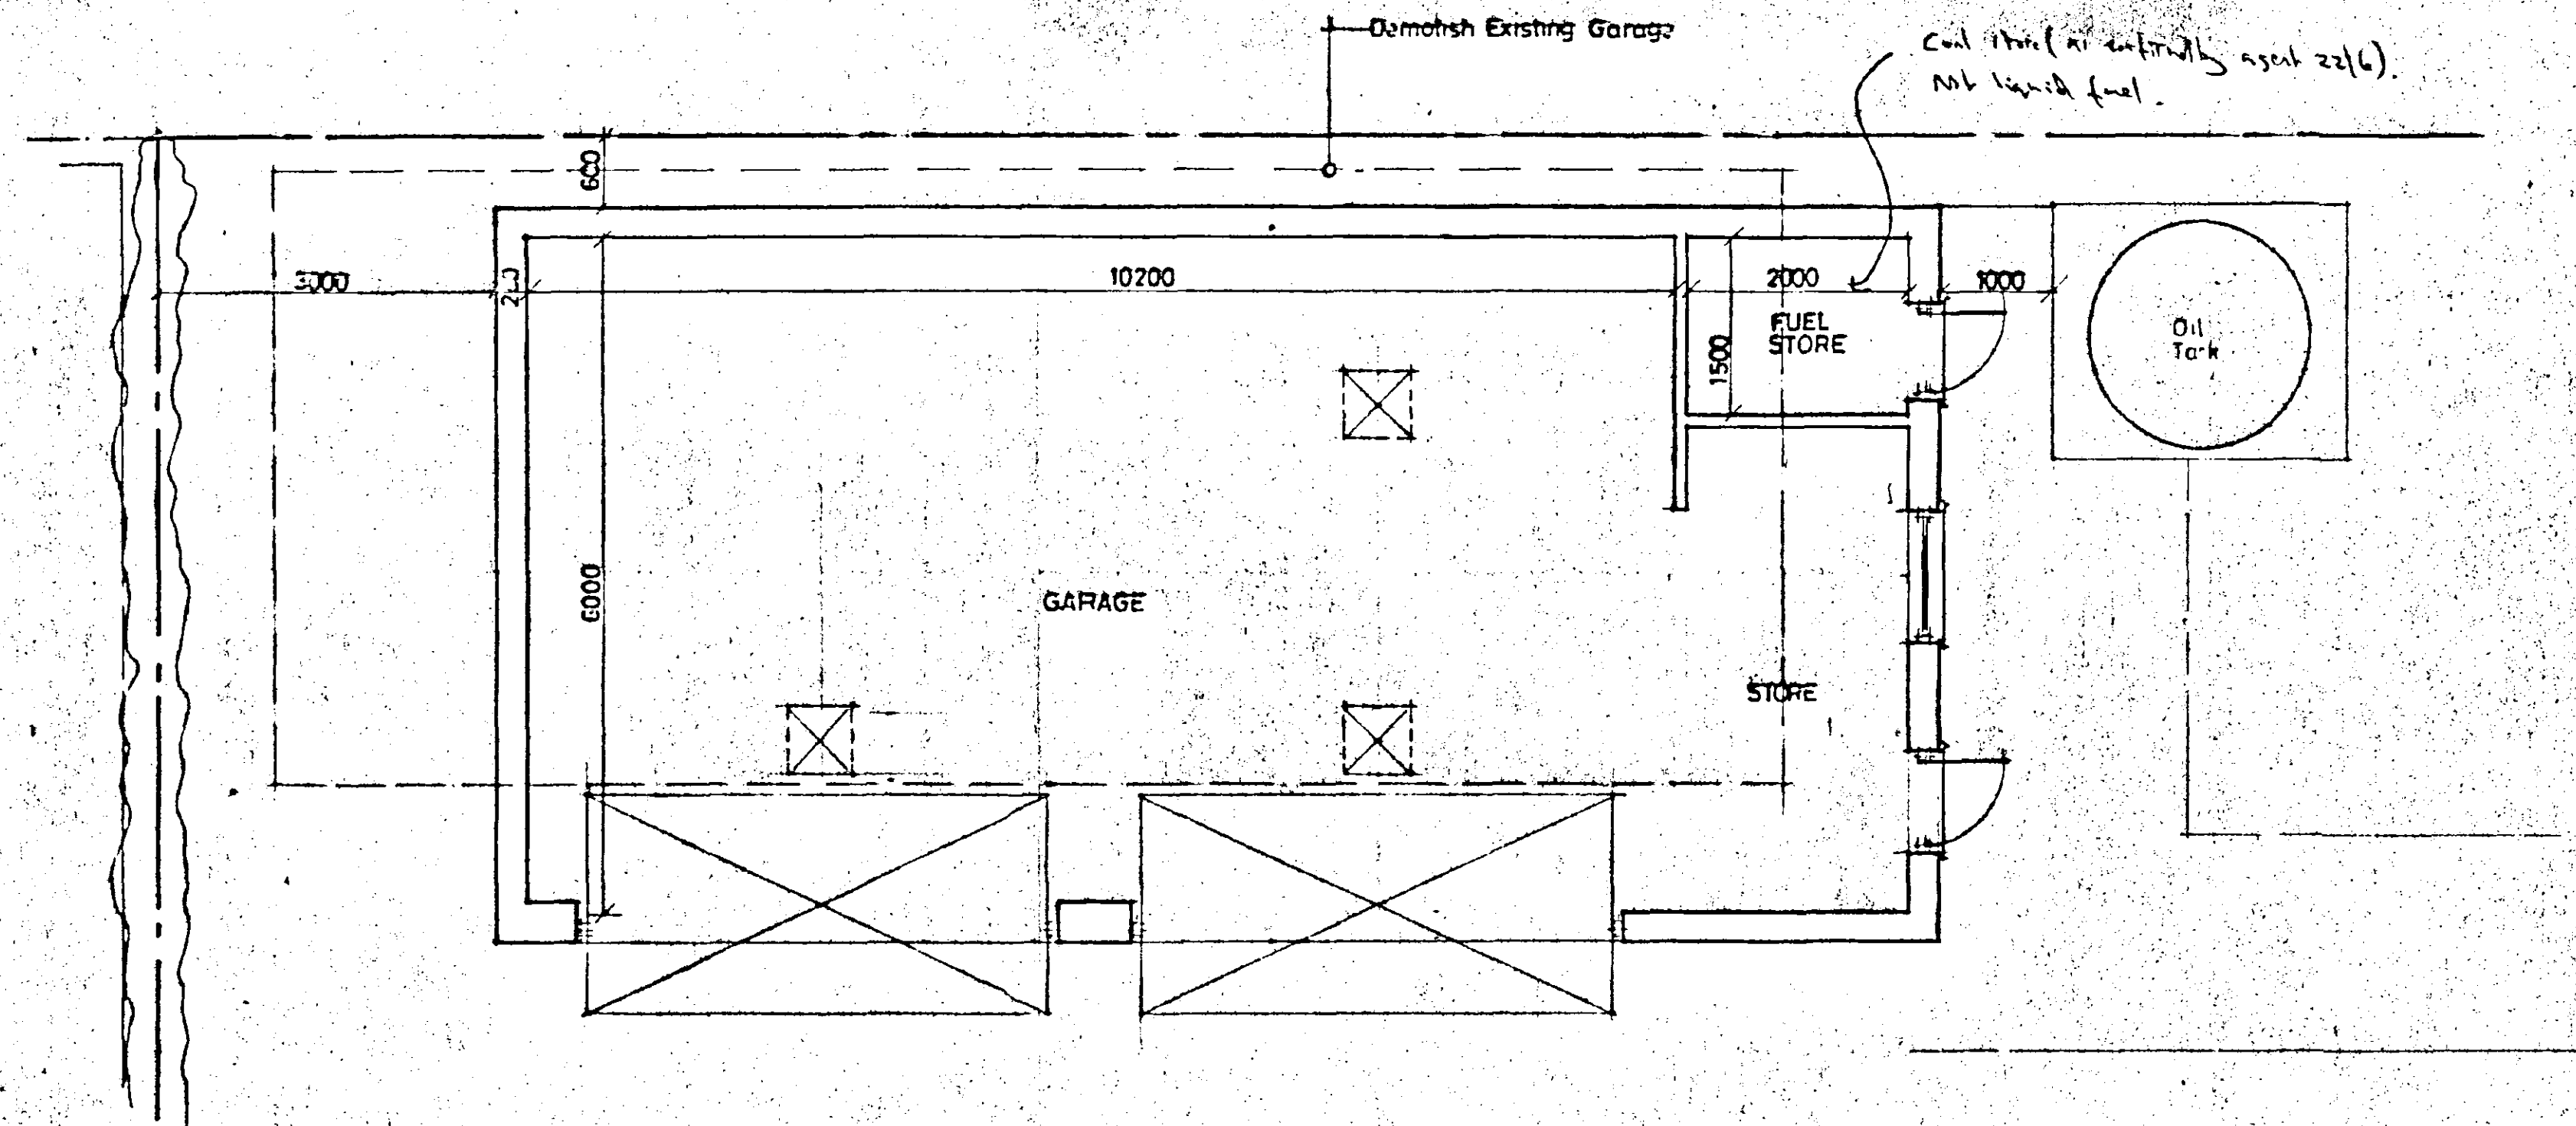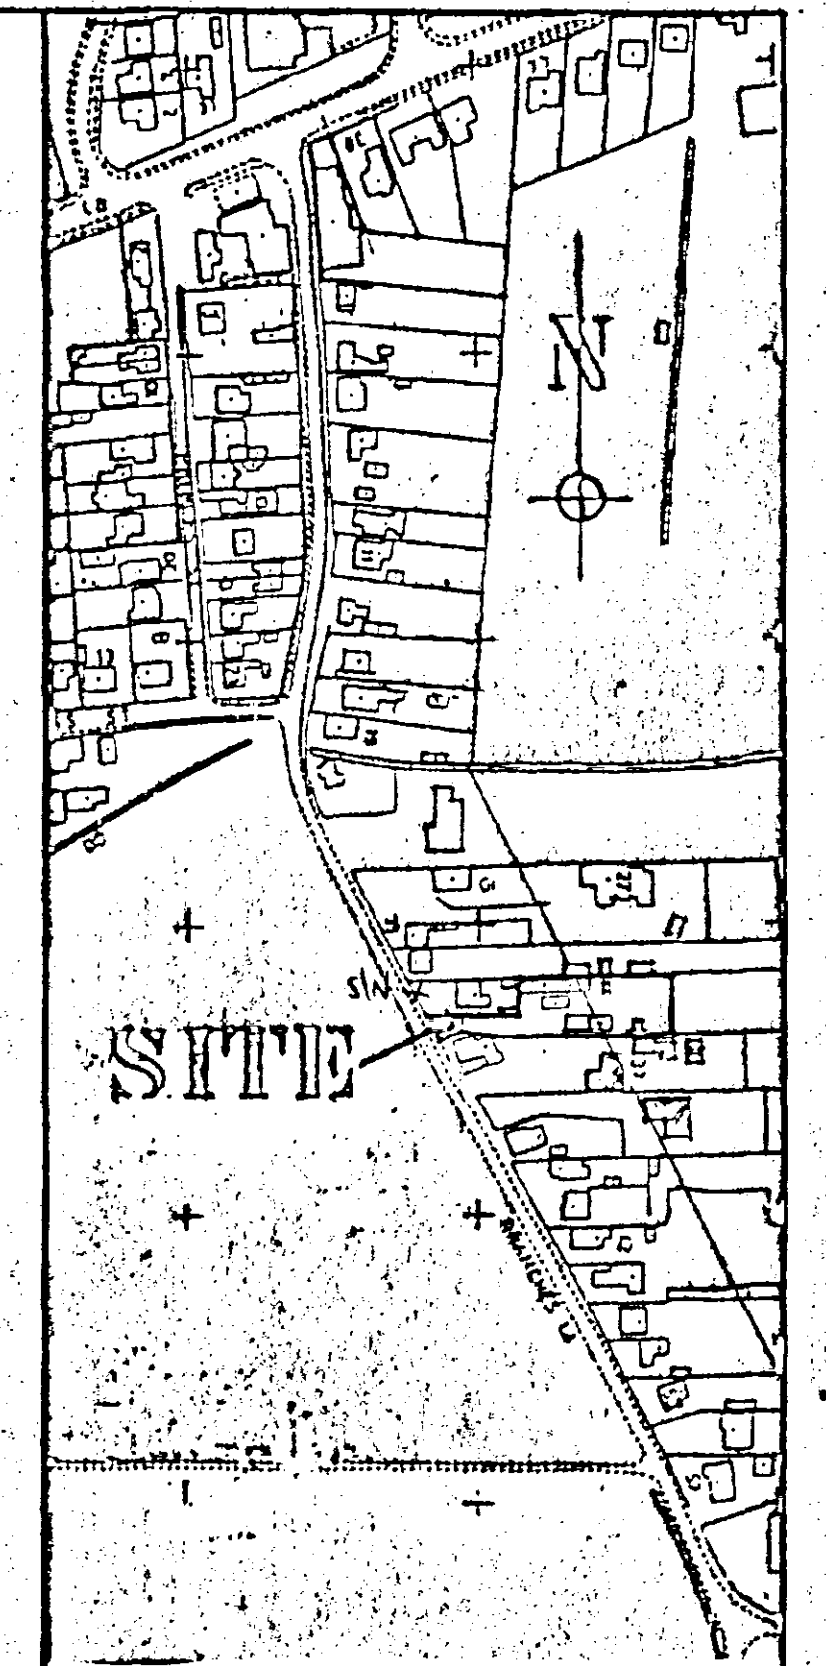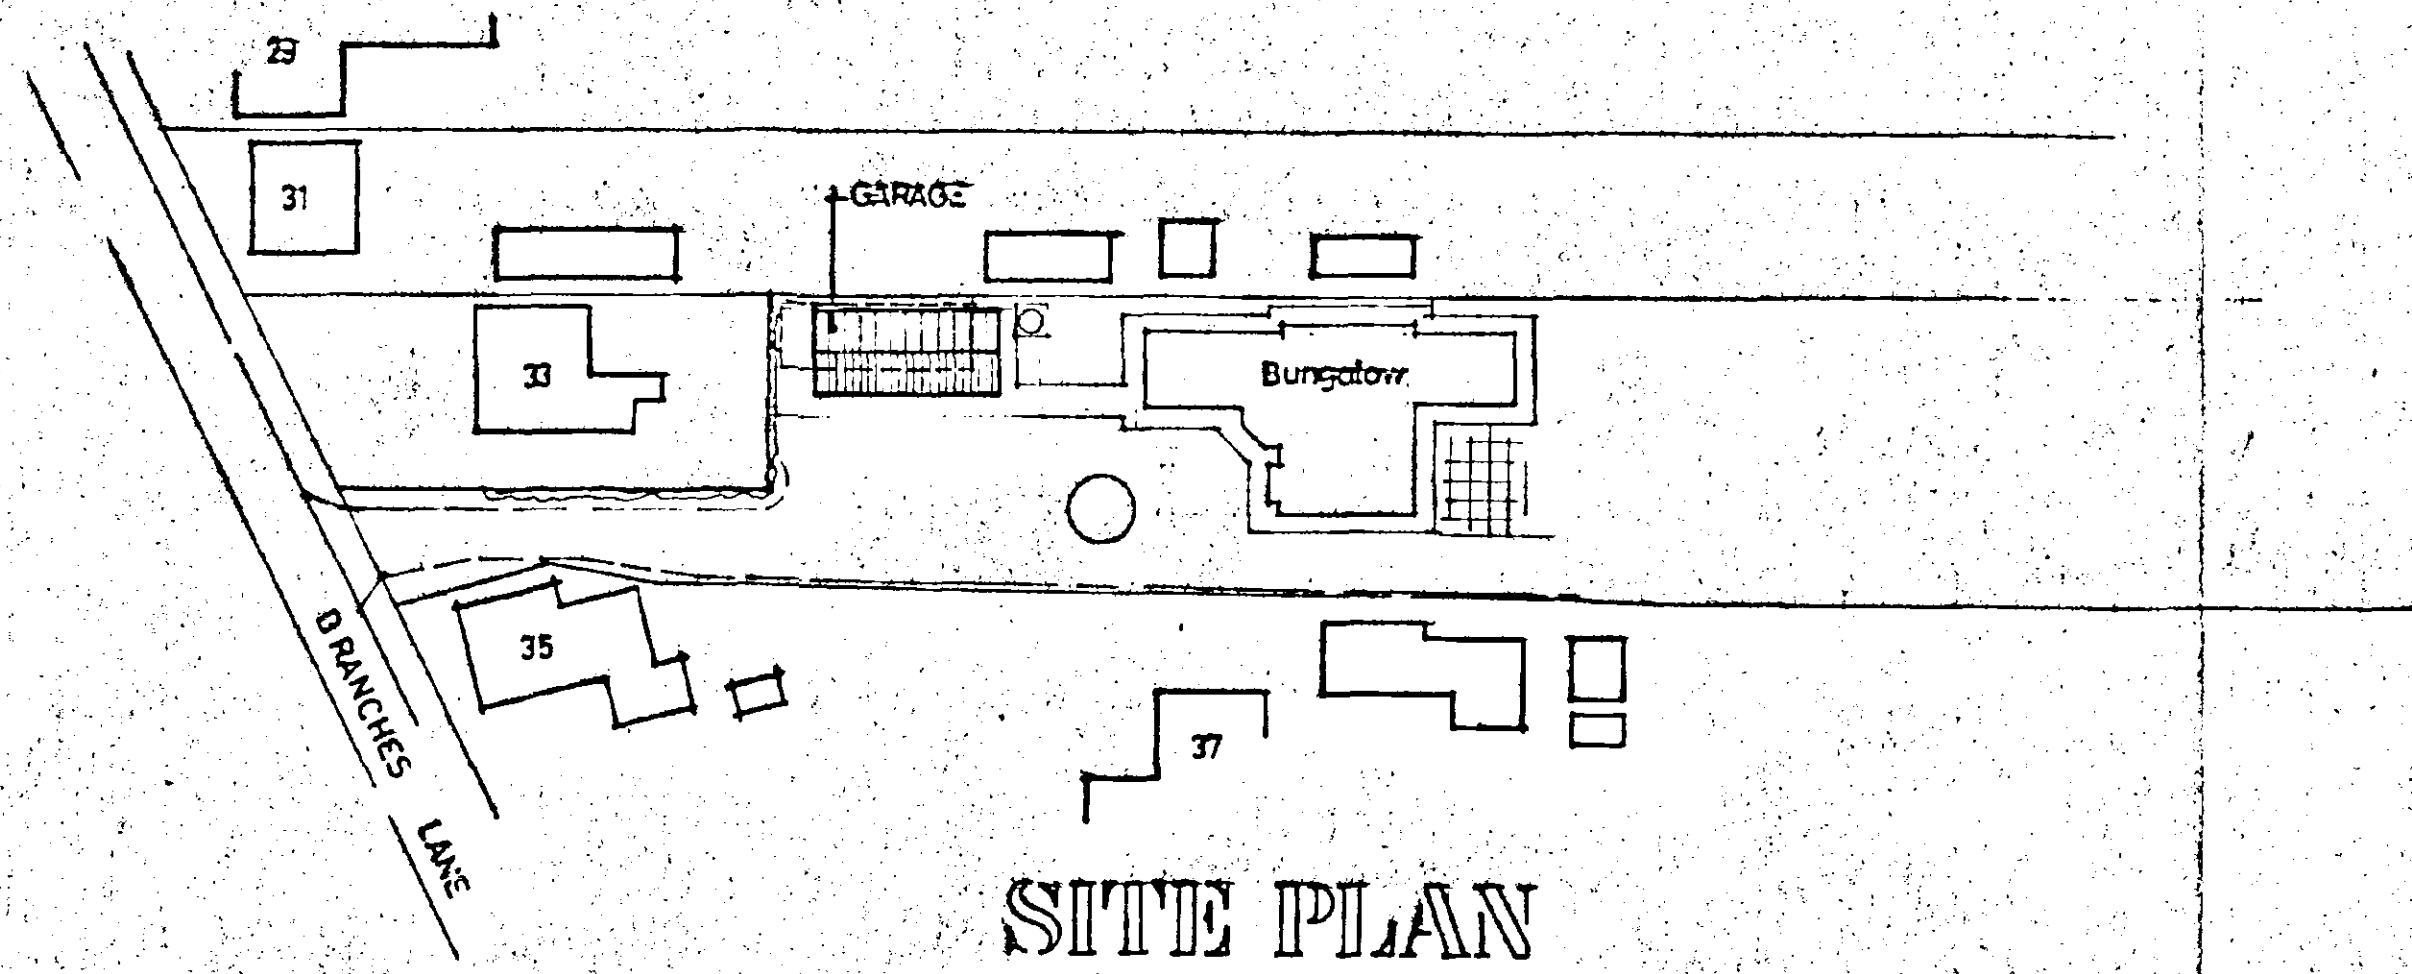

PLAN

DO NOT SCALE FROM THIS DRAWING
This drawing is copyright and may not be altered, traced, photographed or used for any purpose other than that for which it is issued.
The General Contractor is to check all dimensions on site and report discrepancies to the Architect.
All details shown on this drawing including foundations are based upon typical site conditions related to the area. No responsibility can be accepted for abnormal conditions which may be discovered during construction unless reported to the Architect so that design amendments may be considered. Soil test surveys are recommended in respect of foundations to establish specific site conditions before foundation work is undertaken.

DETERMINED
PLAN

AMENDED PLAN
Ref.

SOUTH HOLLAND DC
HOUSING & PLANNING
-8 MAY 2000
Ref: 0331/00

G. R. MERCHANT
I. ENG AMICE, FIWO,
ARCHITECTURAL, STRUCTURAL
& LAND DRAINAGE CONSULTANT
TEL: HOLBEACH (01403) 490800

PROJECT:
GARAGE & STORE
REAR OF 33 DRANCHES LANE
HOLBEACH

CLIENT:
MR & MRS P. SMITH

SCALES:
1/50 1/100
DATE:
MARCH 2000

G.R. MERCHANT
DRAWING No.:
PS14

REVISIONS:
A

Existing 4.1m high
0.5m boundary
Existing width 8.5
length 13.5
height 4.1
proposed 6.6 13 6.5