




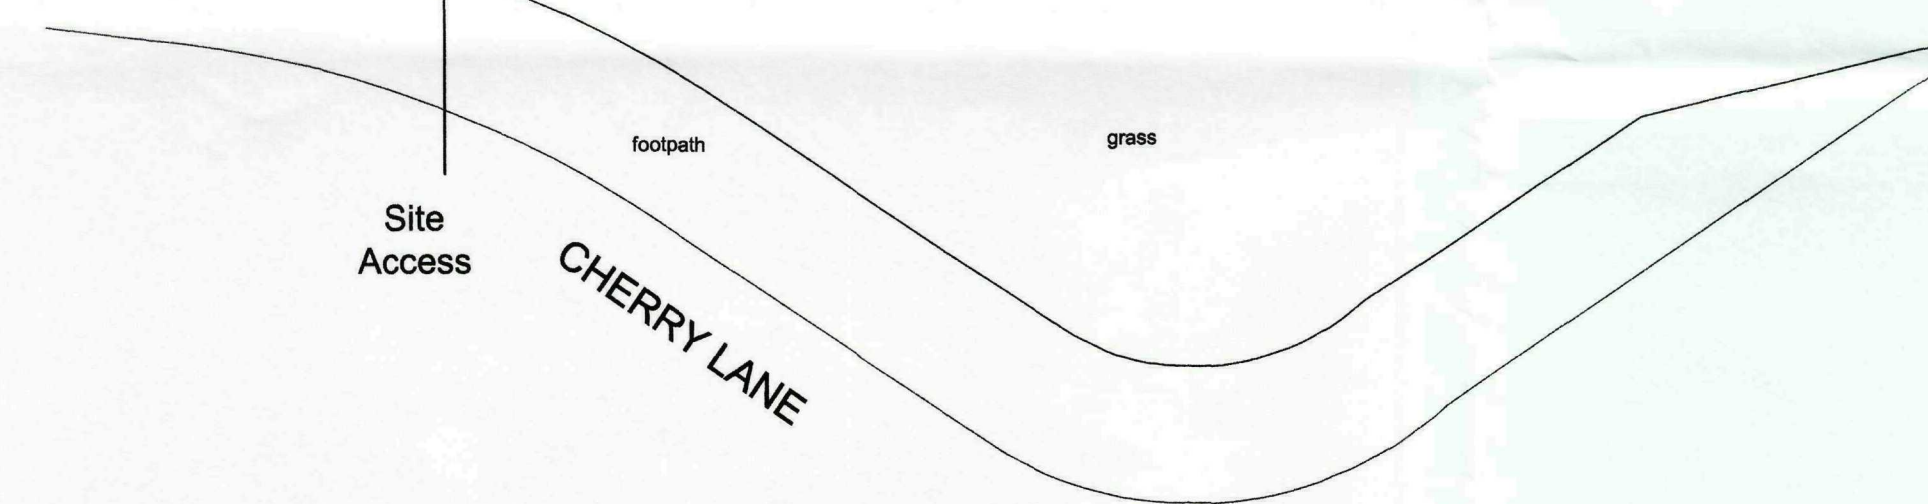


Front (South West) Elevation 1:100

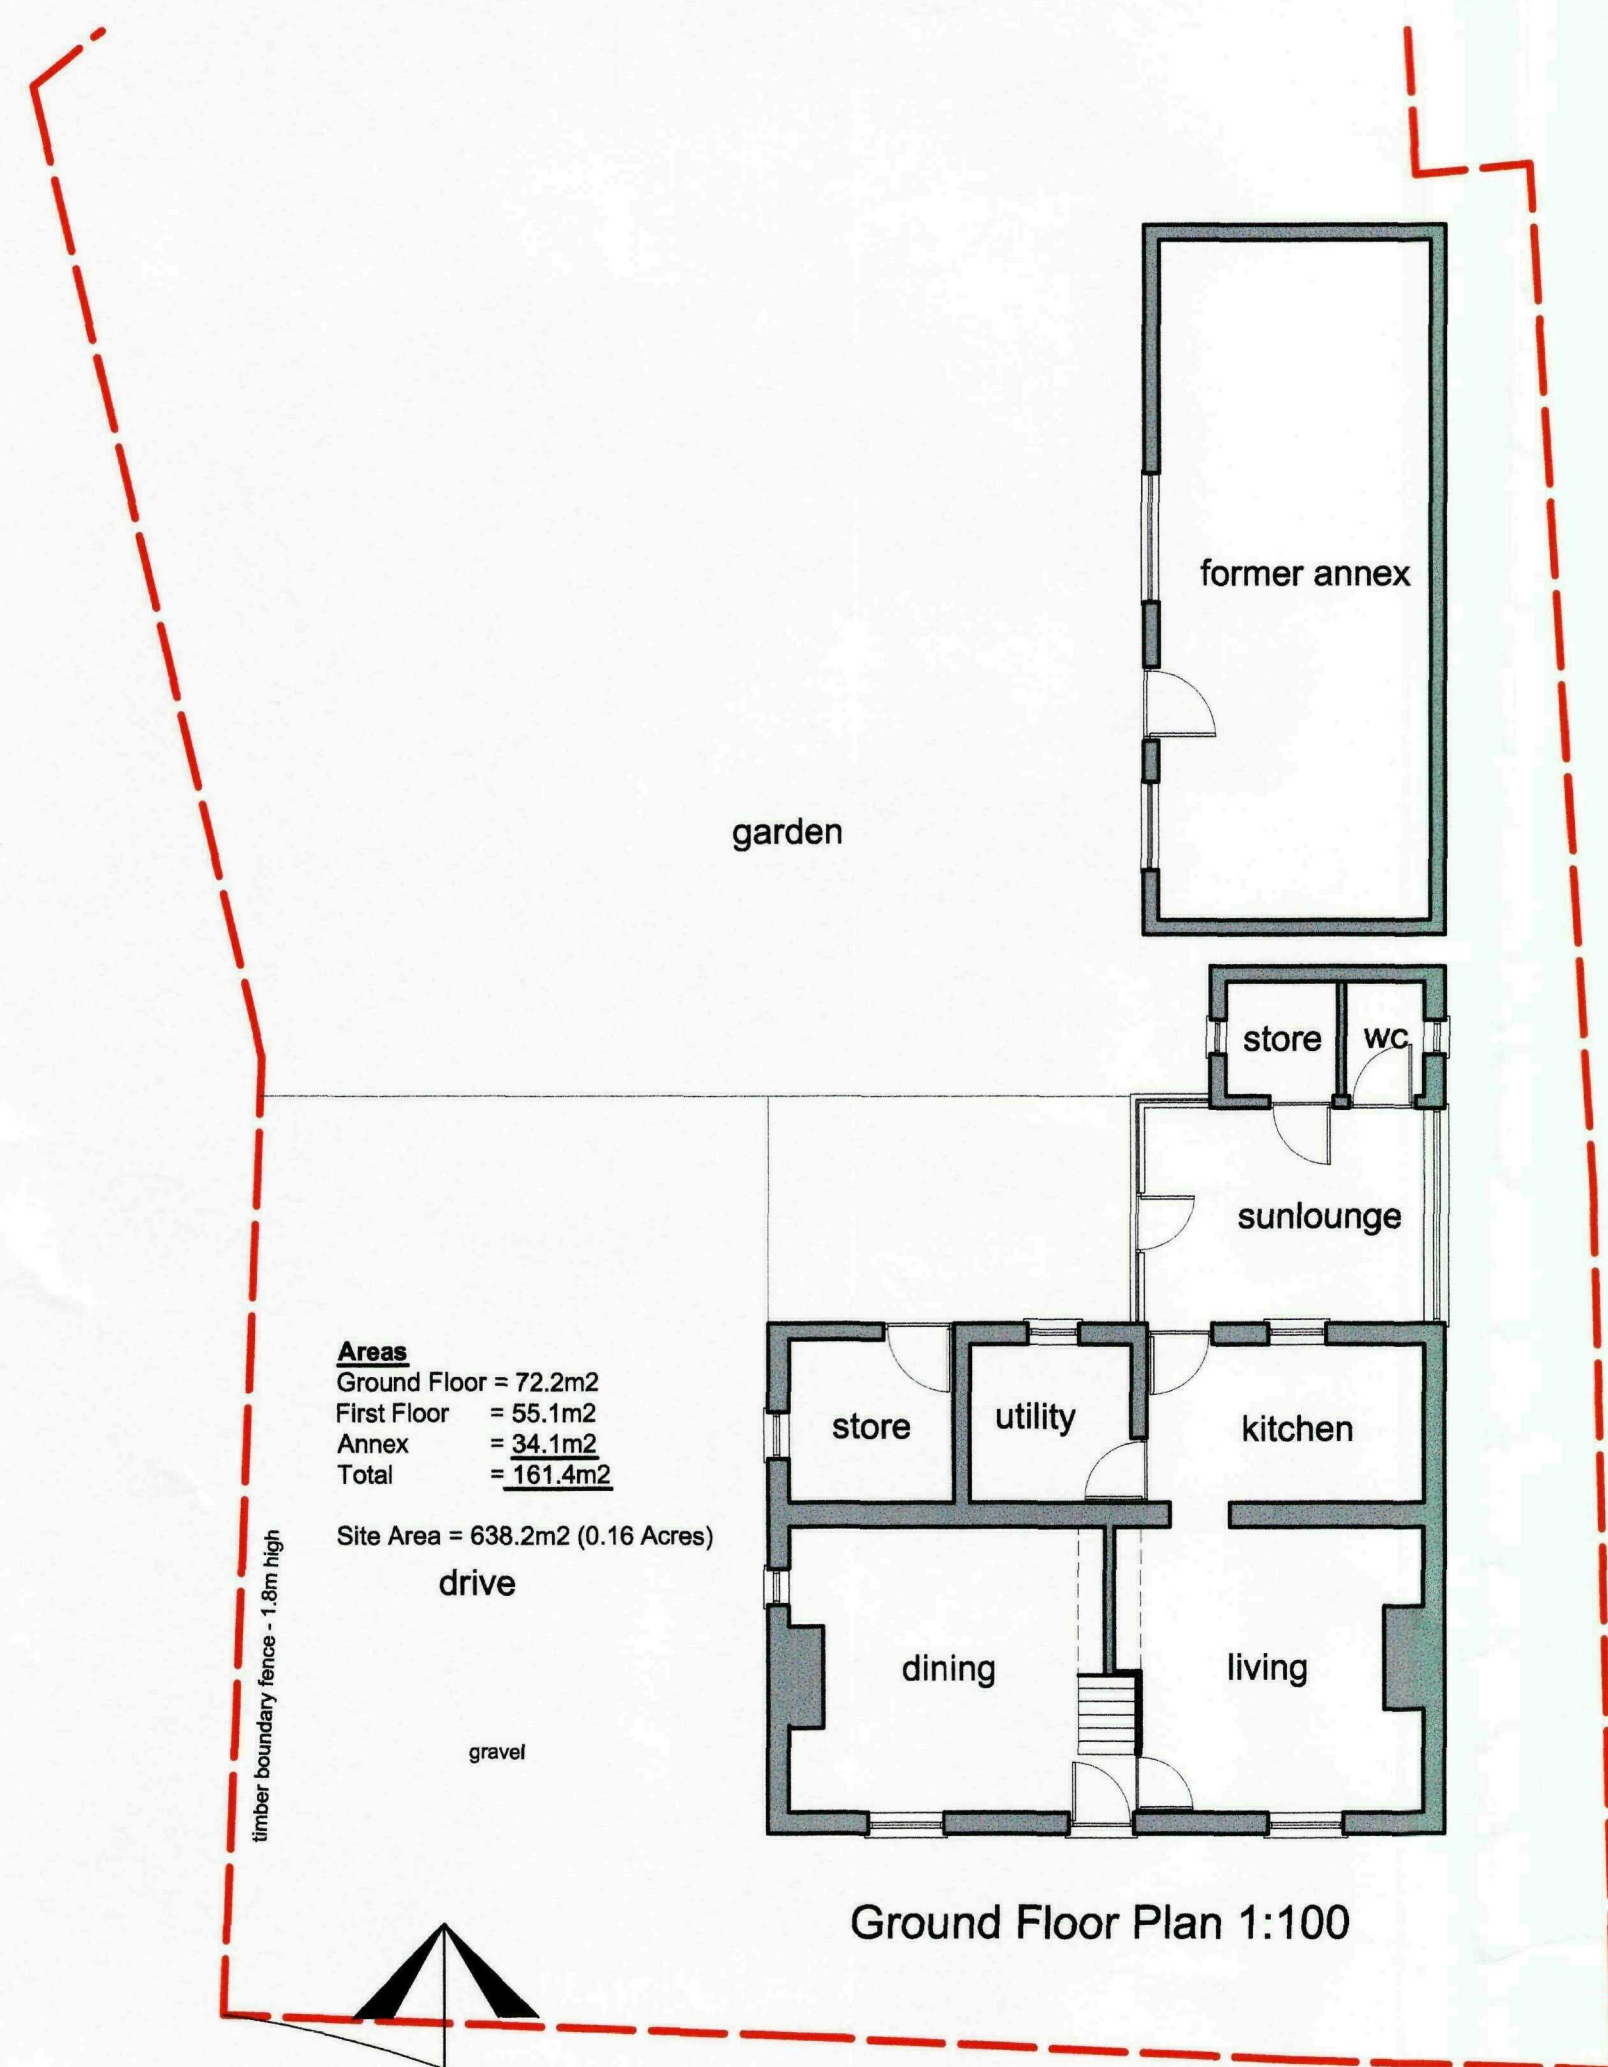


Side (North West) Elevation 1:100

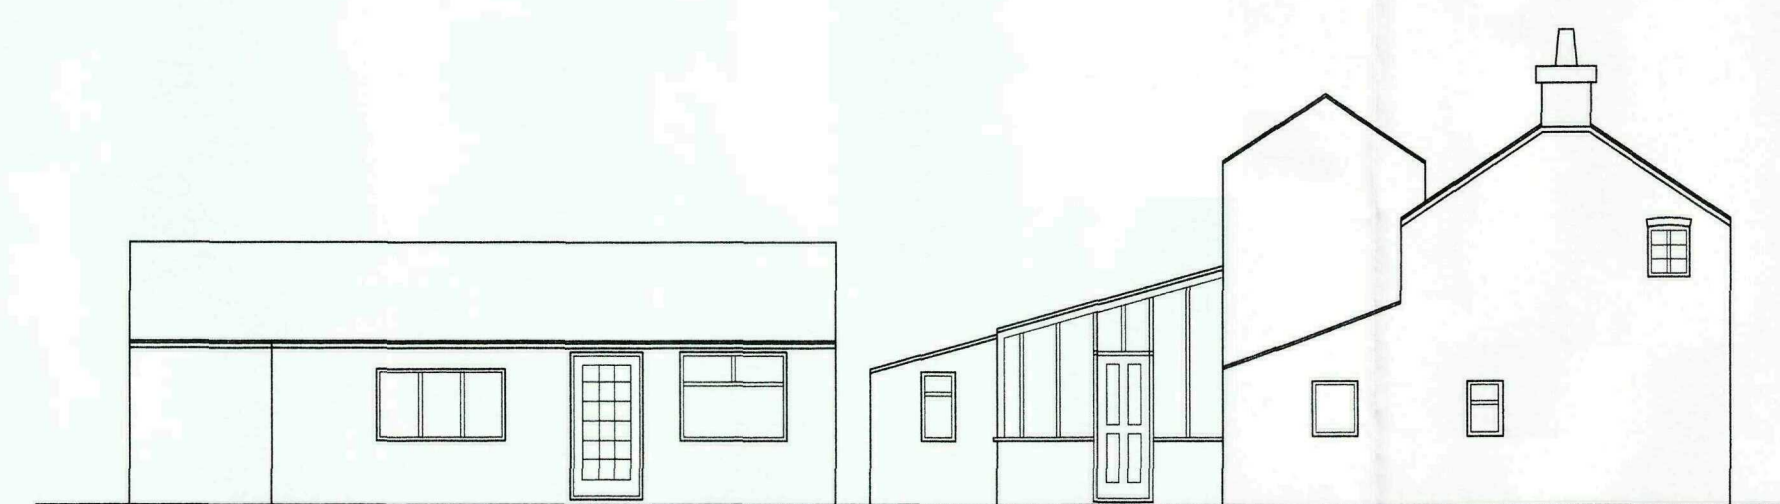







Rear (North East) Elevation 1:100

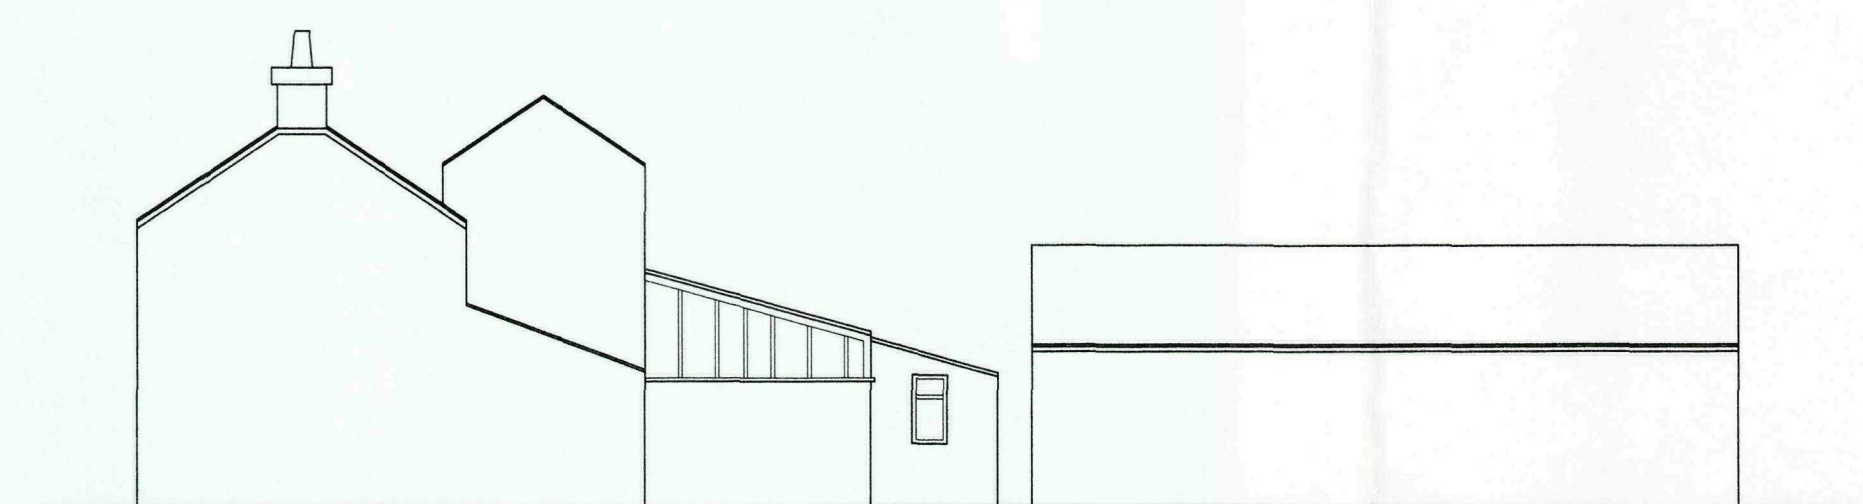


Side (South East) Elevation 1:100

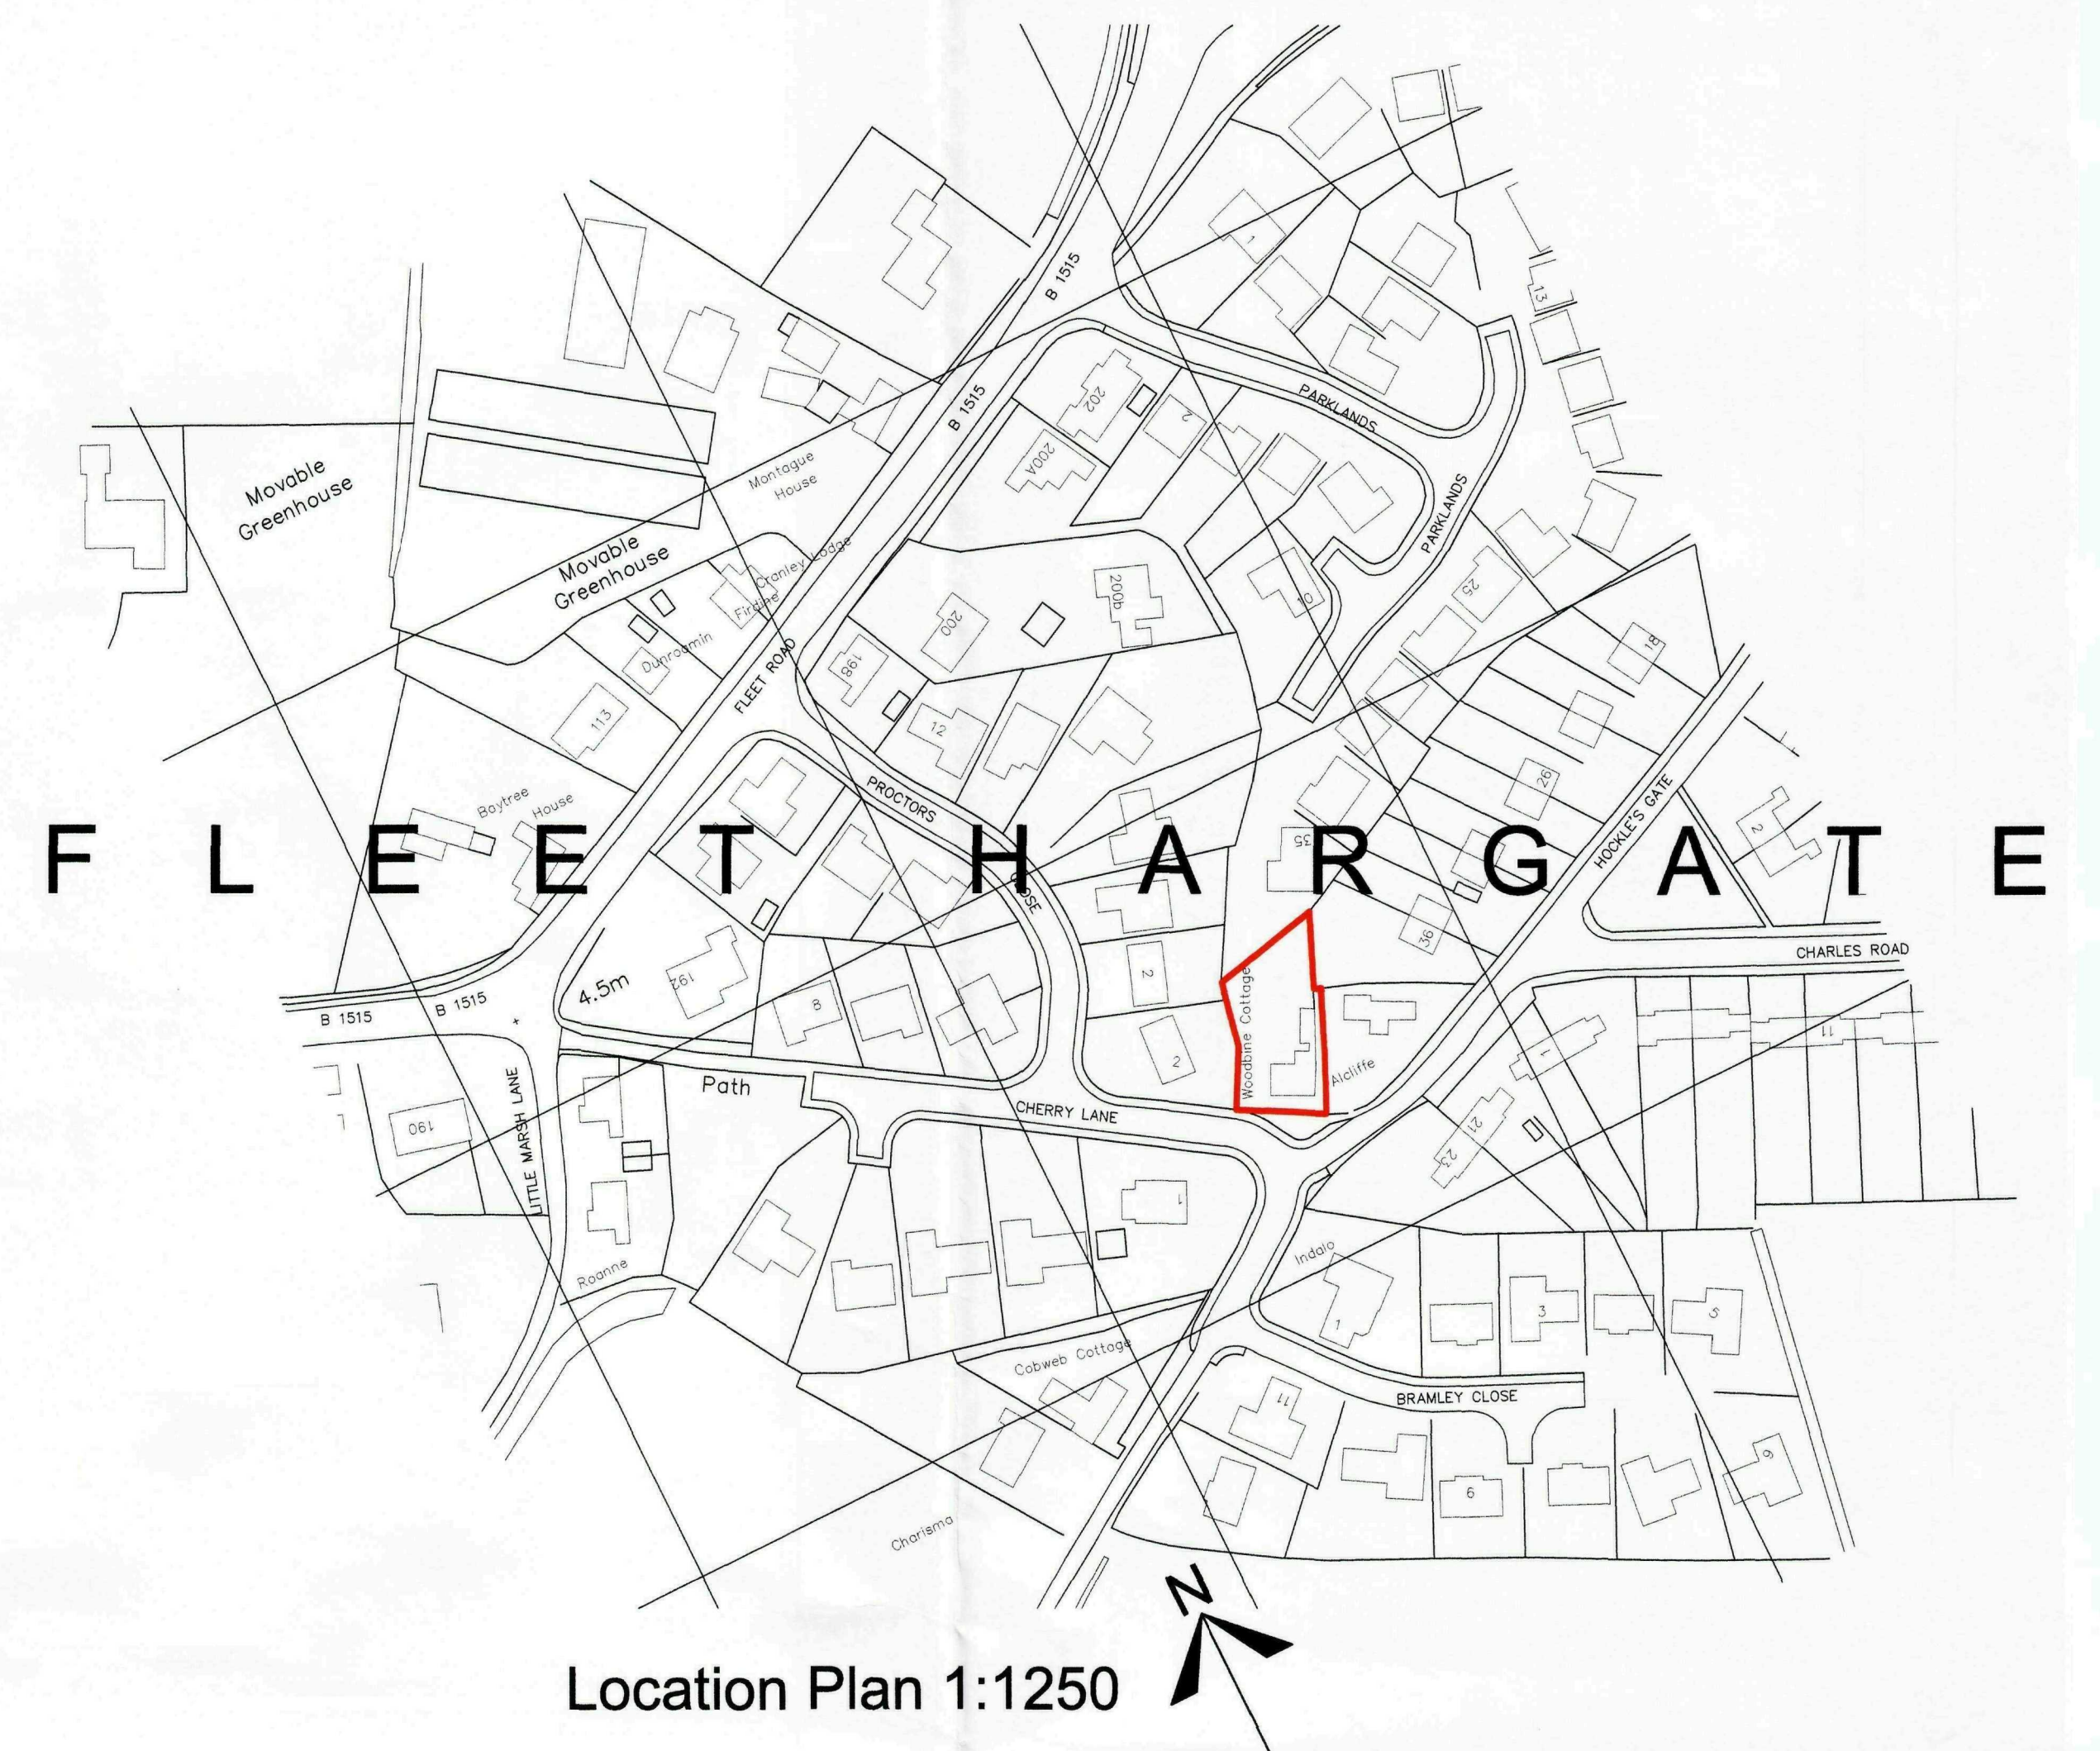

CLIENT Mr & Mrs Pope		JOB Proposed Single Storey Extension & Garage, Woodbine Cottage, Cherry Lane, Fleet	
DRAWING&NUMBER 24/02 - Sketch Scheme	SCALE as shown @ A1	DATE September 2010	
REVISIONS			

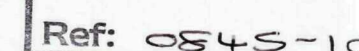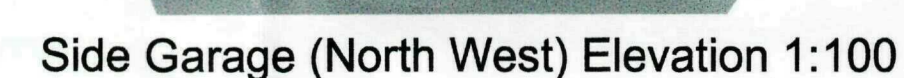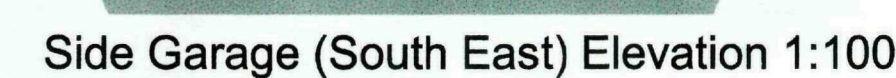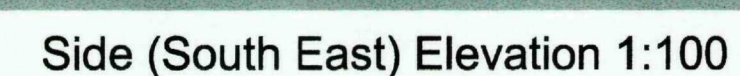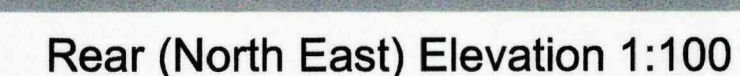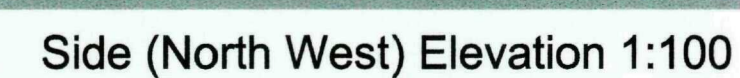

CLIENT	JOB	
Mr & Mrs Pope	Proposed Single Storey Extension & Garage, Woodbine Cottage, Cherry Lane, Fleet	
DRAWING & NUMBER	SCALE	DATE
24/03 - Scheme Drawings	as shown @ A1	October 2010
REVISIONS		

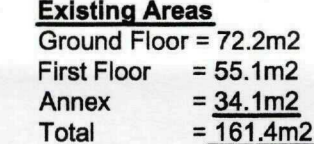

Site Area = 638.2m² (0.16 Acres)

Proposed Areas
Ground Floor = 89.8m²
First Floor = 55.1m²
Garage = 25.7m²
Total = 170.6m²

