



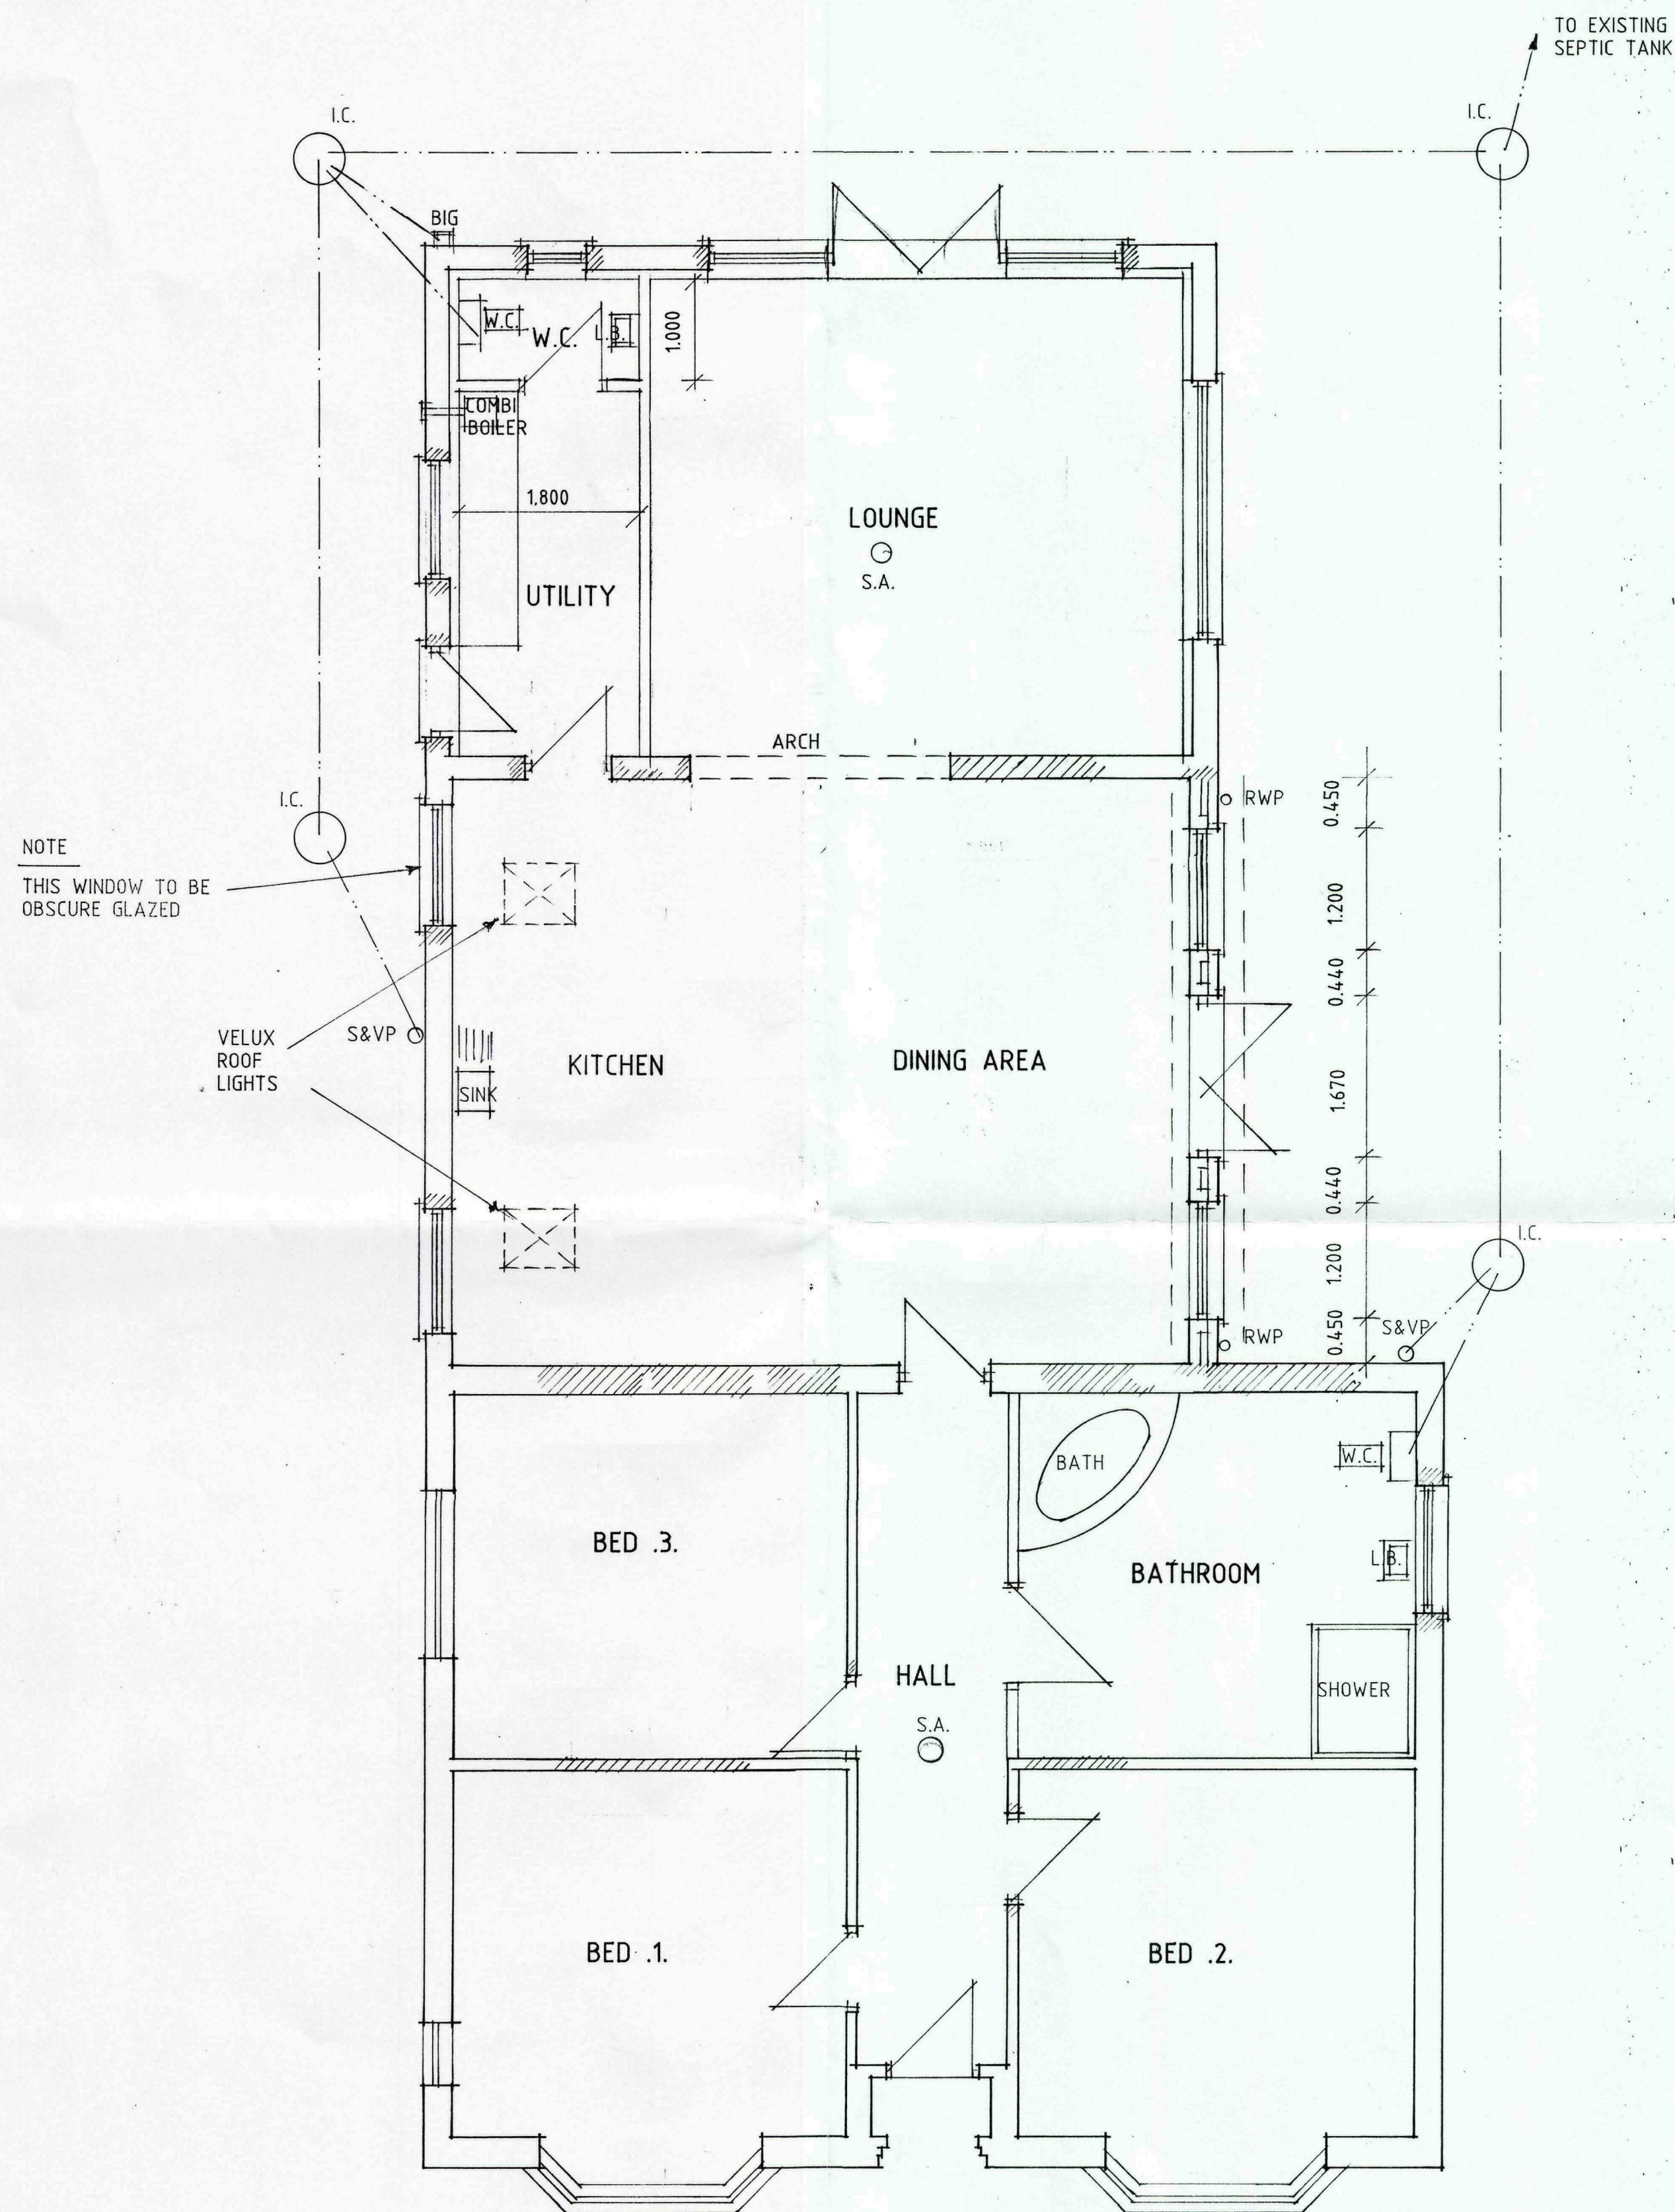


FLOOR PLAN

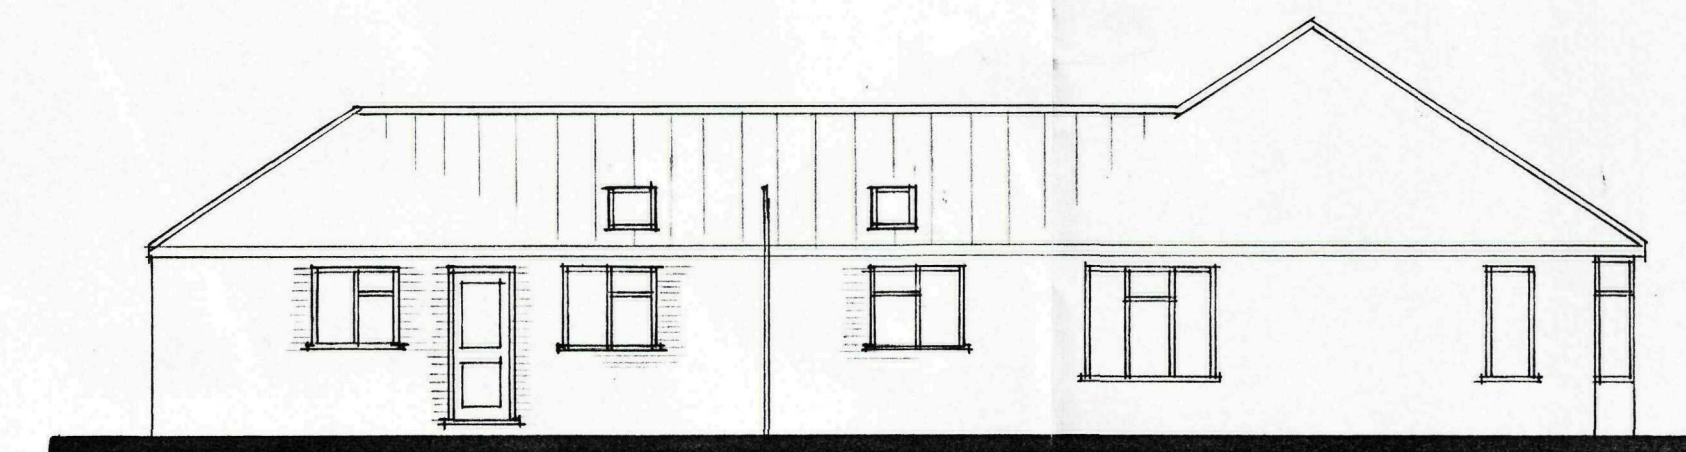

SIDE



SIDE

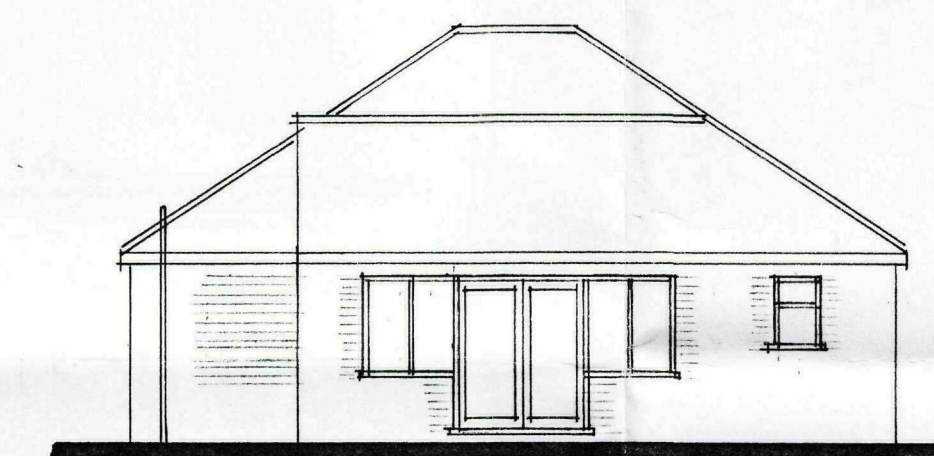

REAR

AMENDED PLAN
Ref. A2

SHDC
Planning & Development
30 NOV 2009
Ref: 0847-09

D - PLANNING ALTS - 27.11.09
C - DESIGN ALTS - 21.9.09
B - IMF. ADDED - 9.9.09
A - 27.8.09 - DESIGN ALTS


Status
DESIGN
CONSULTANTS IN ARCHITECTURE & PLANNING

PROPOSED ALTERATION &
EXTENSION TO BUNGALOW
AT BRYN DERRI, OLD MAIN
ROAD, FLEET HARGATE
FOR

MR. R. MERRISON.

PLAN AS PROPOSED

1:50 1:100 SD09-030/2
AUG-09 B.GILHAM.

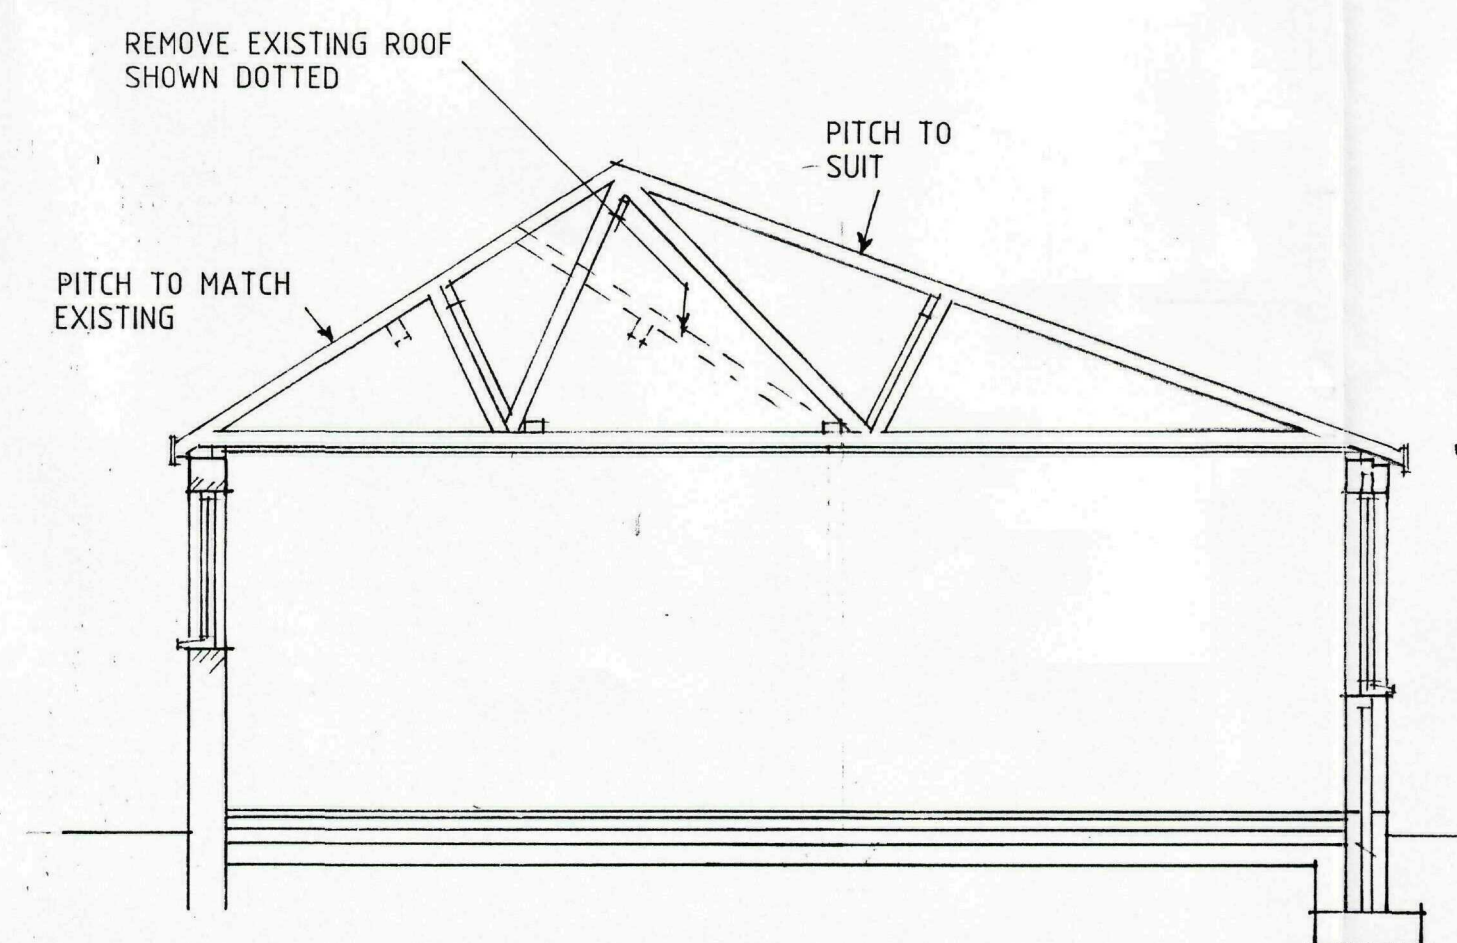

SECTION

