REV A. - DIMENSION & ORIENTATION CHANGED (SEE SHT 1 OF 2)

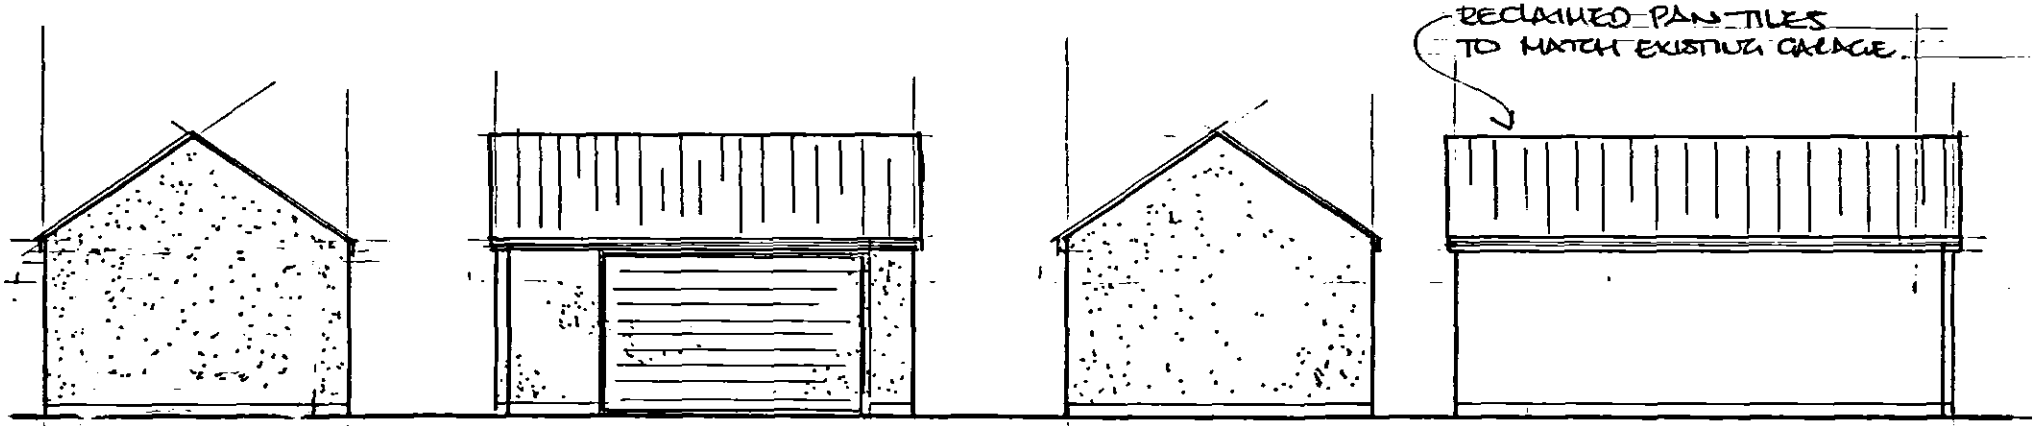

WALL CONSTRUCTION 100MM BLOCK WITH 20 MM SAND/CEMENT RENDER (FINISH - WEATHERSHIELD EMULSION - CLEAR)

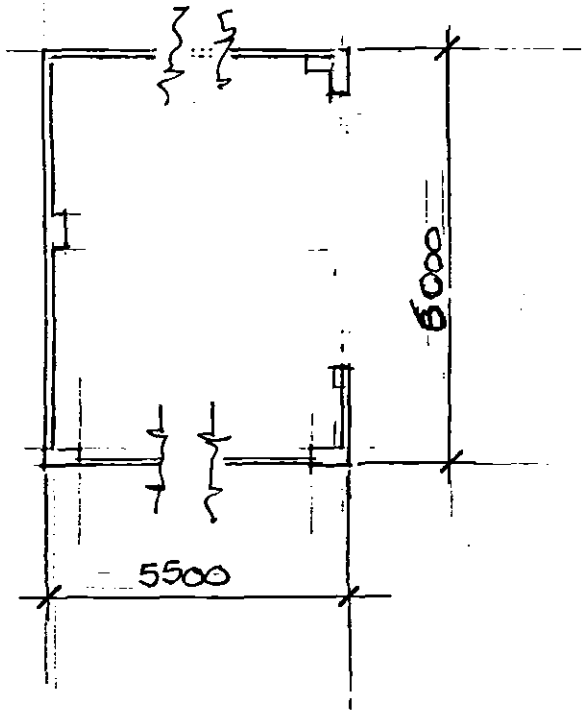

DETERMINED PLAN

SHDC
Planning & Development
2 3 JUN 2004
Ref: 0848/04

PROPOSED DETACHED GARAGE
FERN HOUSE, NEW FEN DROVE, GEDNEY HILL
CLIENT MR S. SANDS
SCALE 1:100

SHT 2 of 2 (REV A)