EXTERNAL WALLS OF HOUSE & EXISTING GARAGE TO BE RENDERED & COATED WITH DULUX WEATHERSHIELD = COUNTY CREAM OR SIMILAR.

EXISTING GARAGE

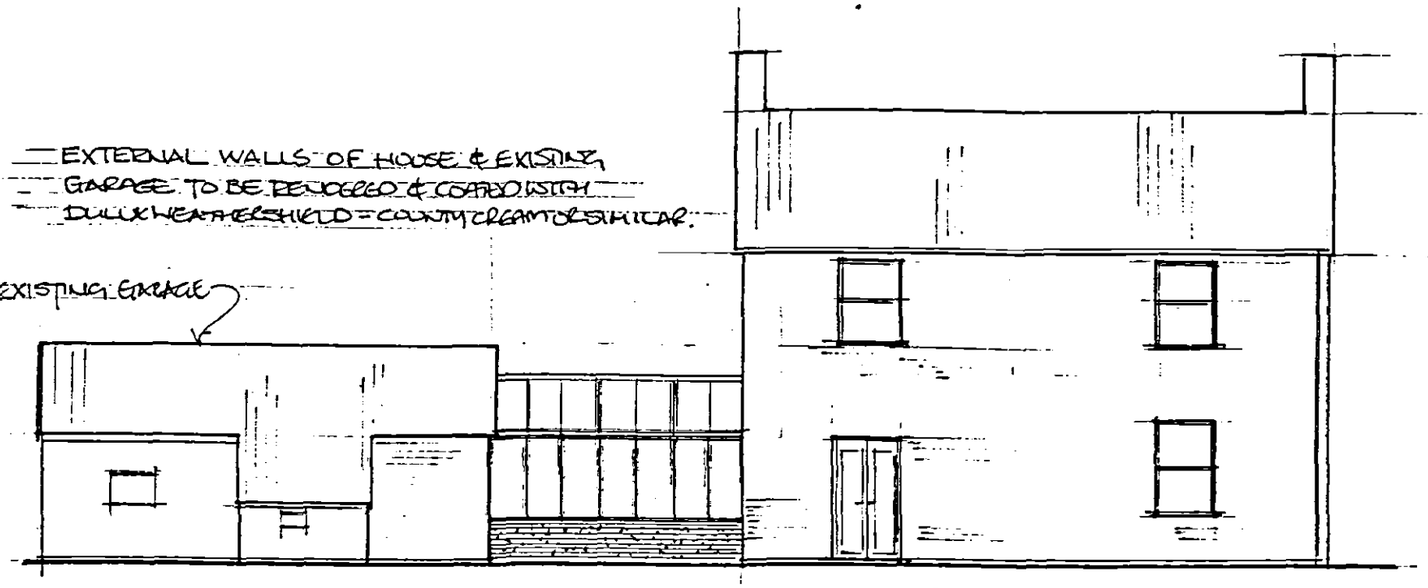

PROPOSED FRONT ELEVATION. (1:100)

WHITE PVCU DOUBLE GLAZED CONSERVATORY WITH 25mm POLY ROOF BUILT OFF RENDERED DWARF WALL

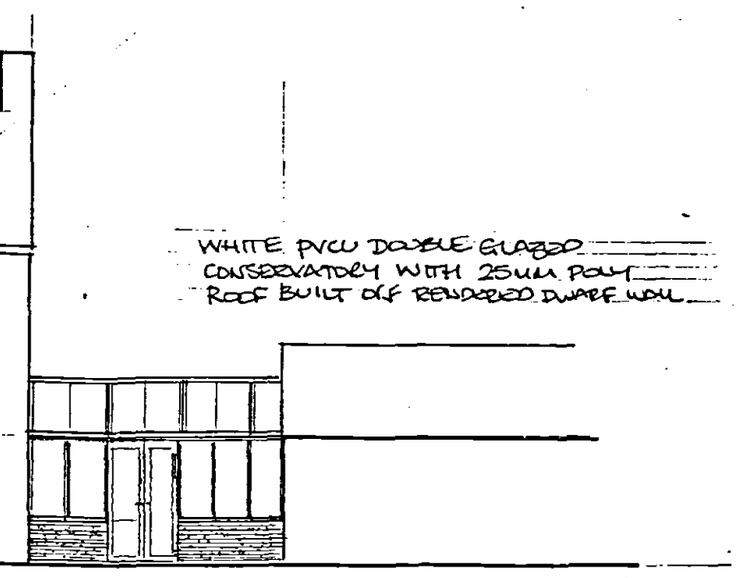

PROPOSED REAR ELEVATION.

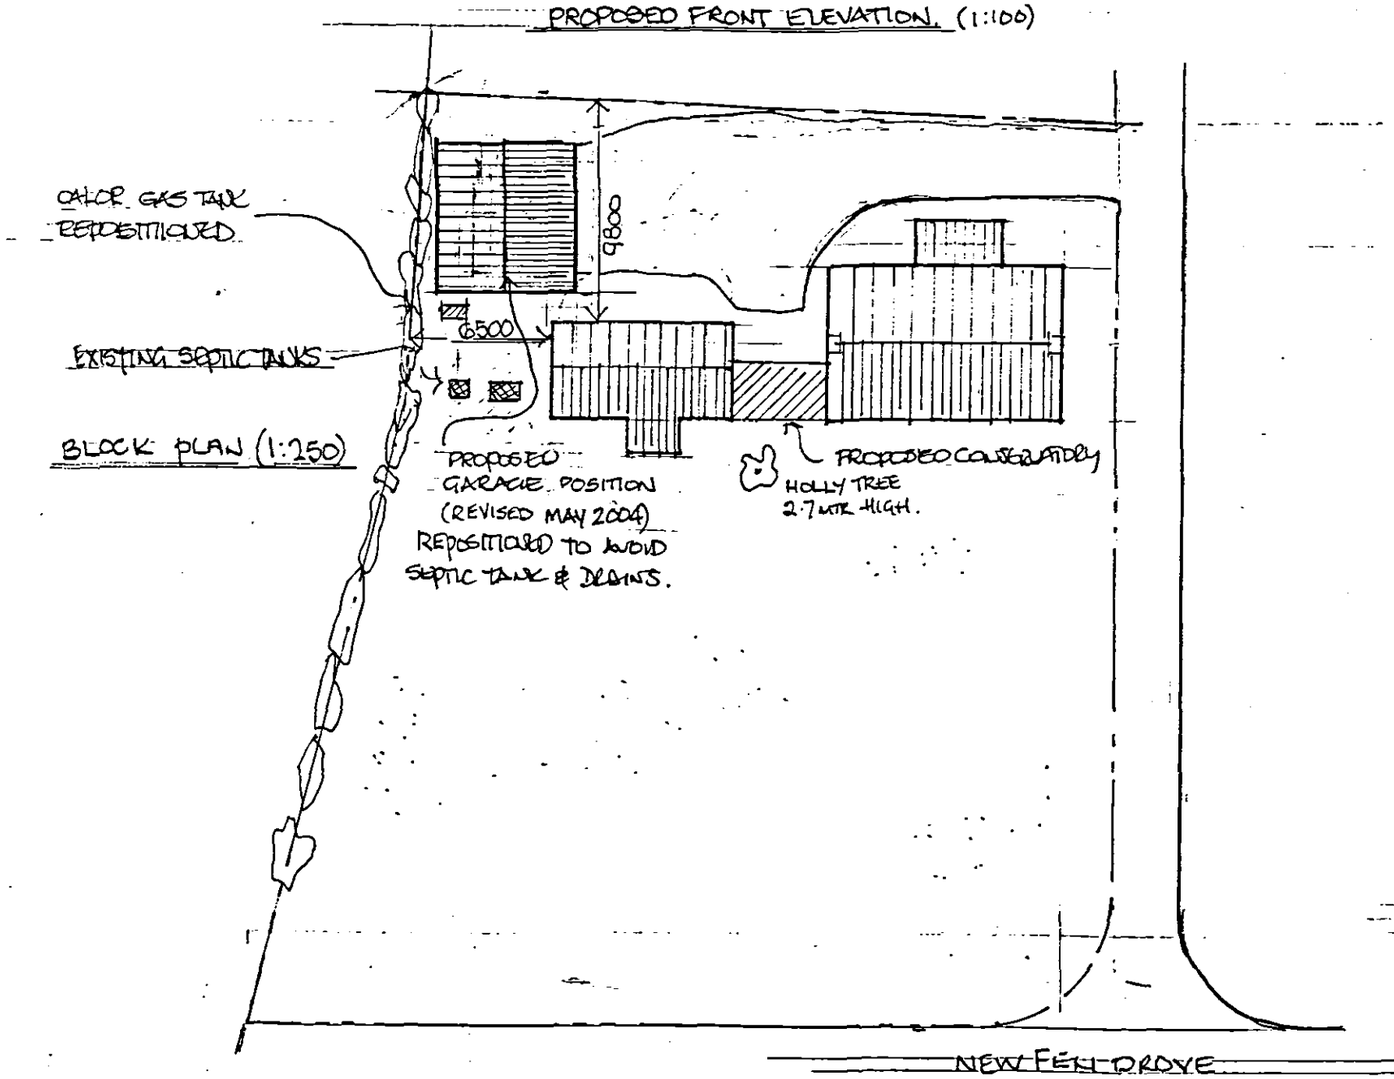

BLOCK PLAN (1:250)

SHDC
Planning & Development
2 3 JUN 2004
Ref: 0848/04

DETERMINED PLAN

JAN 2004 - REV A GARAGE REPOSITIONED BETWEEN EXISTING & SOUTHERN BOUNDARY.

MAY 2004 - REV B GARAGE REPOSITIONED TO AVOID SEPTIC TANKS.

PROPOSED CONSERVATORY LINK BETWEEN HOUSE & EXISTING GARAGE (CONVERTED TO GAMES ROOM).

MR S. SANDS FERNHOUSE, NEW FEN DROVE, CHATTERIS HILL (HOLBEACH END) PER OPT

SHT 1 OF 2 (REV B) SCALE 1:100, 1:250