
FLEET ROAD STREET SCENE
Scale 1-100

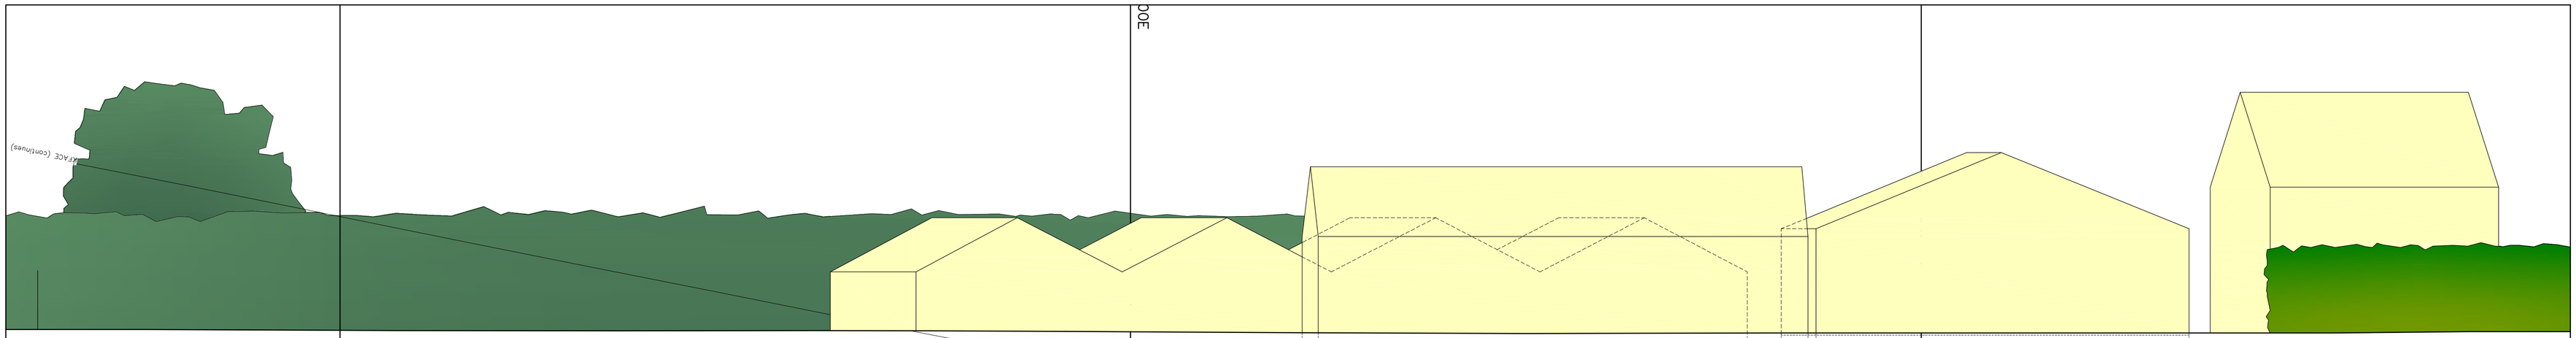



Legend

BDY	Boundary
	Building
CHANNEL CLOSED	Channel with grate
FENCE	Fence
FOLIAGE	Foliage
	Gate
LP	Lamp post
POST BT	Post (BT)
SIGN	Sign
GULLY	Gully
IC	Inspection cover (with cover level)
KFACE	Kerbface (transition/ dropped kerb)
	Kerbtop
	Eaves level
	Floor level
	Ground level
	Ridge level
	Road edge
	Tree (girth, spread, height)

SURVEY CARRIED OUT BY OTHERS

Rev.	Details	Date
B	Add colours to plan	1-6-18
A	Show Existing Street scene	26-4-18

© This drawing is copyright

Contractors must check all dimensions on Site. Only figured dimensions are to be worked from. Any foundation depths indicated are indicative only and must be in accordance with the consulting engineers design and/or agreed on site with the local authority during excavations. Any discrepancies in the information contained herein must be reported to the Architect before work proceeds.

Drawings to be read with Engineers calculations / report where applicable.

Note: If drawing details existing structures, we have not inspected woodwork or other parts of the structure which are covered, unexposed or inaccessible and we are therefore unable to report that any such part of the property is free from defect.

Project	PROPOSED HOUSING FLEET ROAD NURSERY, FLEET
Drwg.	SITE AS EXISTING
Scale	1:200 @ A1
Date	April.'17
Drg No.	16-2335-01
Rev.	B

architects • designers • planning consultants
Old School House · 36 Boston Road · Sleaford
Lincolnshire · NG34 7EZ · Tel: 01529 414141
Fax : 01529 415757

clive wicks associates

©