

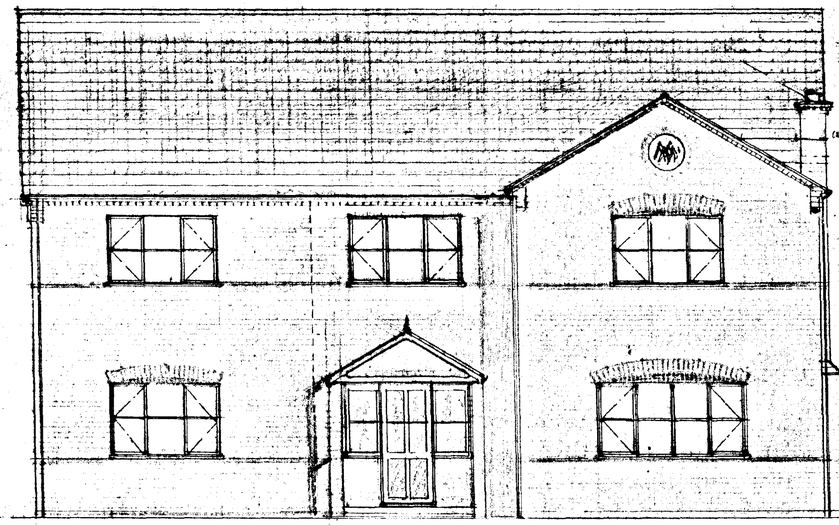



FRONT (S-W) ELEVATION

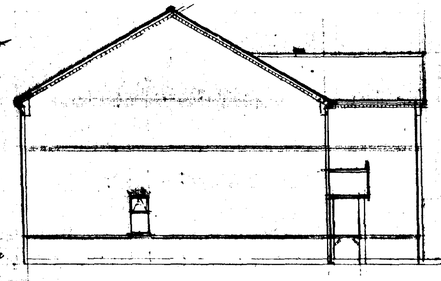


L/H END (N-W) ELEVATION

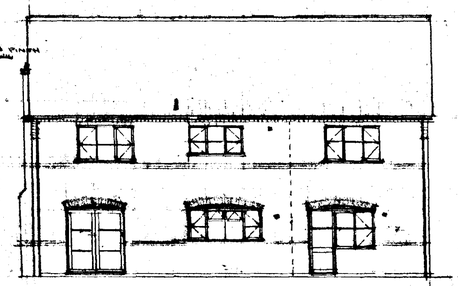


REAR (N-E) ELEVATION

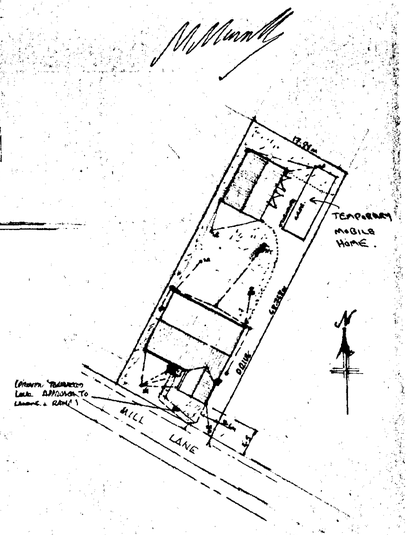


BLOCK PLAN (Scale 1:500)

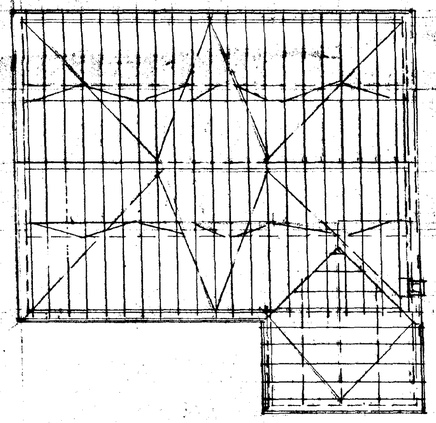

ROOF PLAN

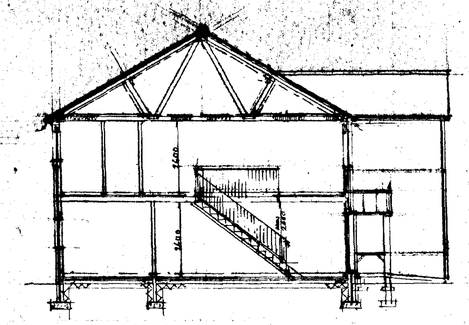

SECTION A-A

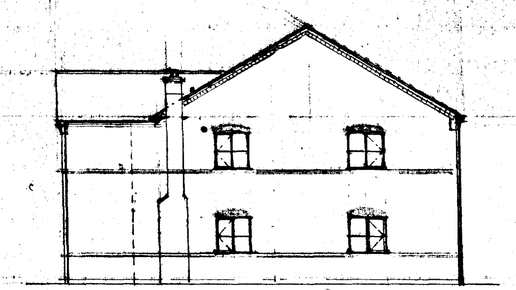

R/H END (S-E) ELEVATION

DETERMINED PLAN


AMENDED PLAN

SOUTH HOLLAND DC
HOUSING & PLANNING
21 AUG 2000
Ref: 0854/00


PROPOSED HOUSE AT PLOT 1, MILL LANE, GEDNEY HILL, LINCS.
for MR & MRS. M. MINALL.

SCALE: 1:50 & 1:100	DATE: 7/6/00	DRAWING


DRG No 093/2

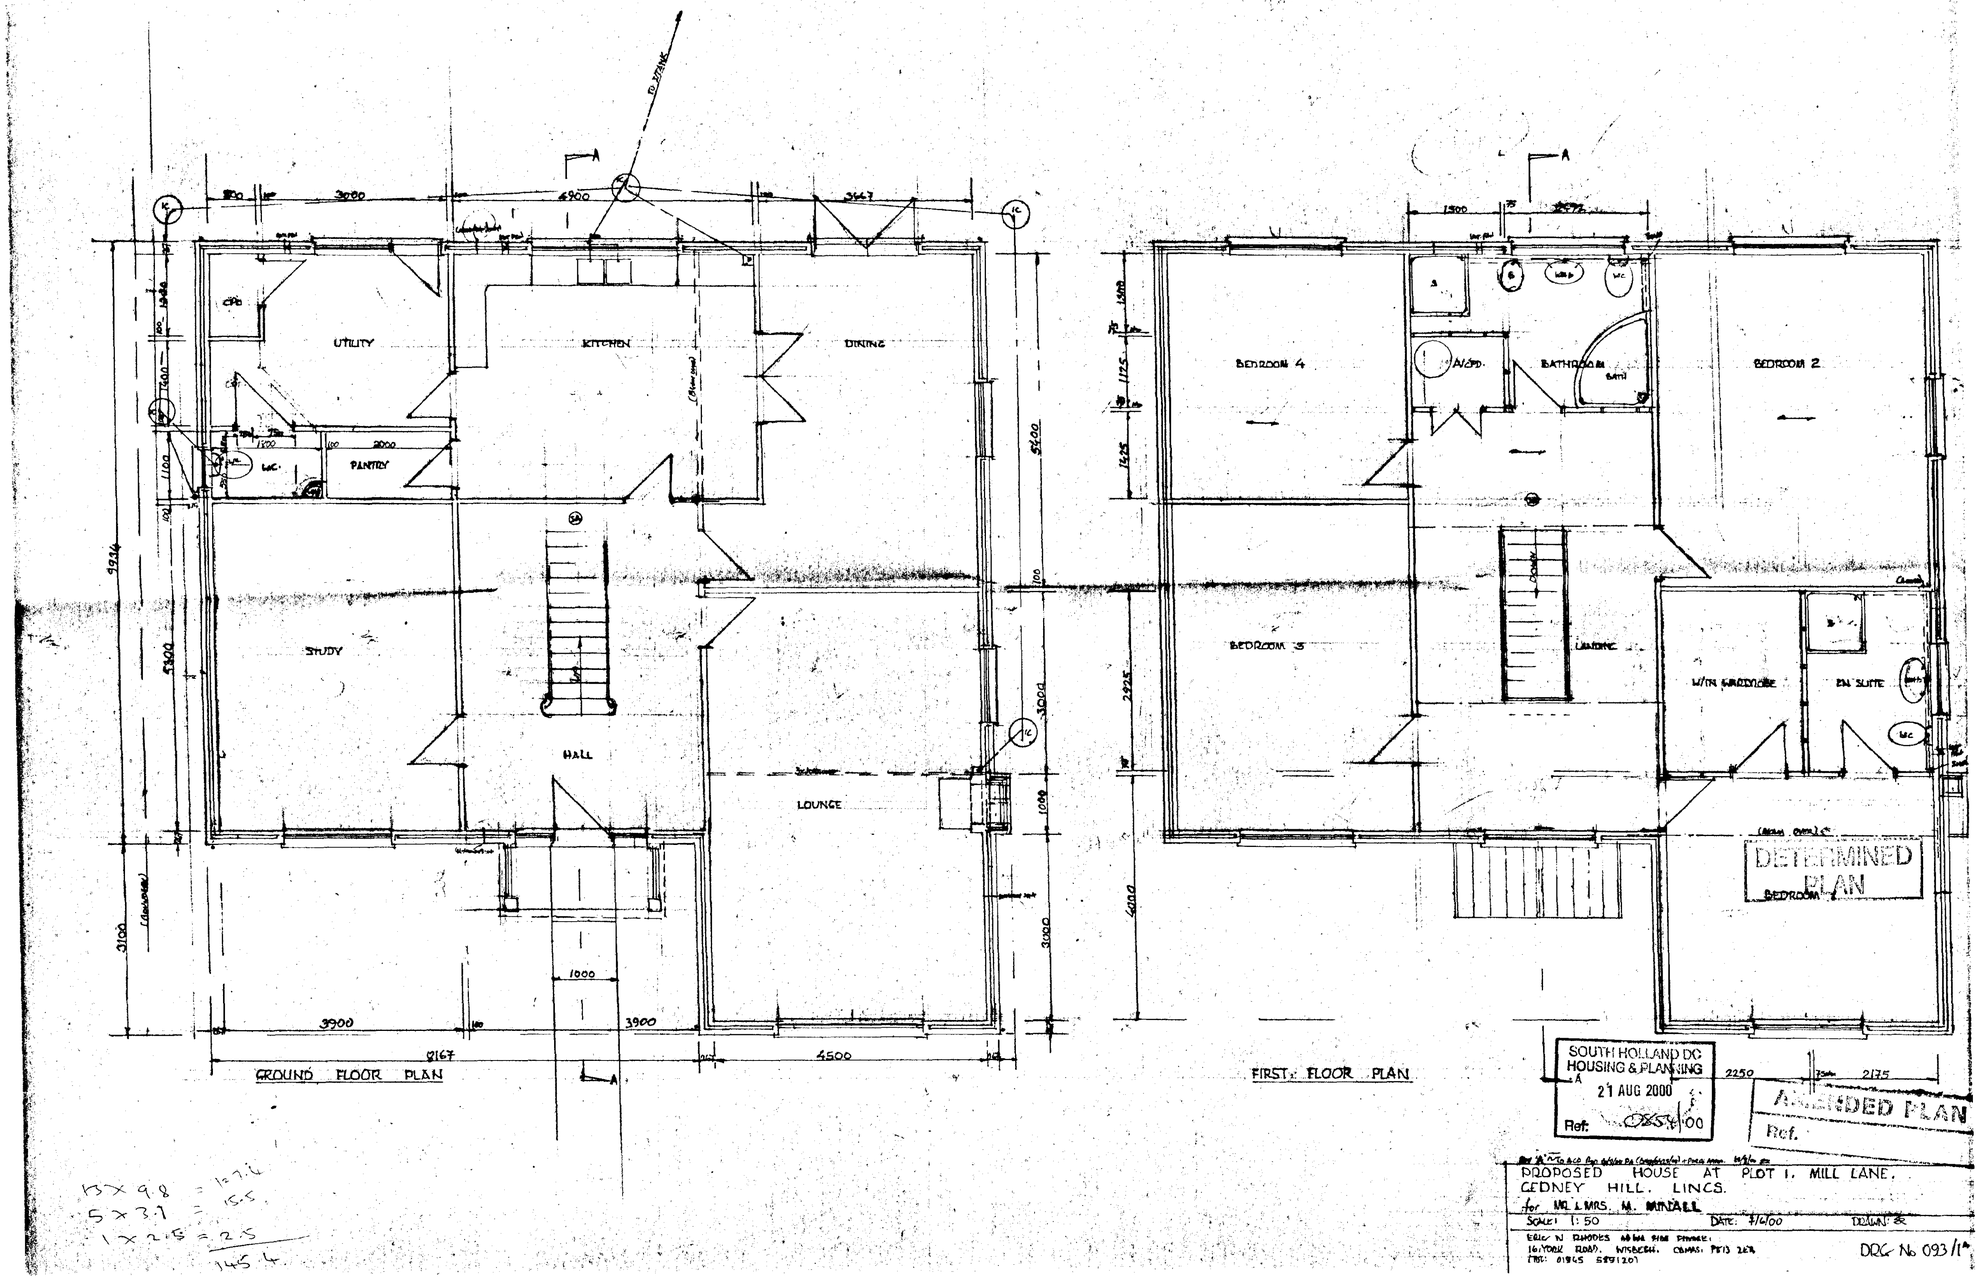


13 x 9.8 = 127.4
5 x 3.7 = 18.5
1 x 2.5 = 2.5
148.4

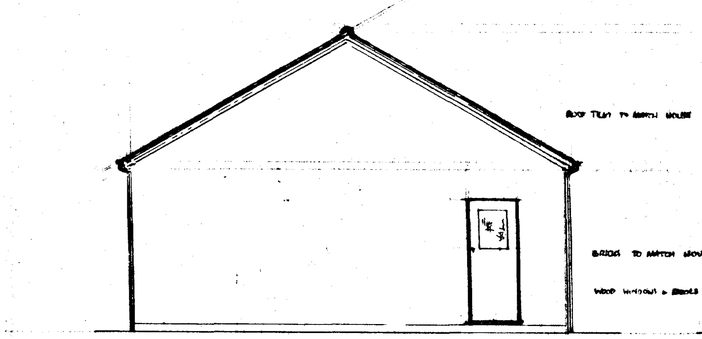


'REAR' (N-E) ELEVATION

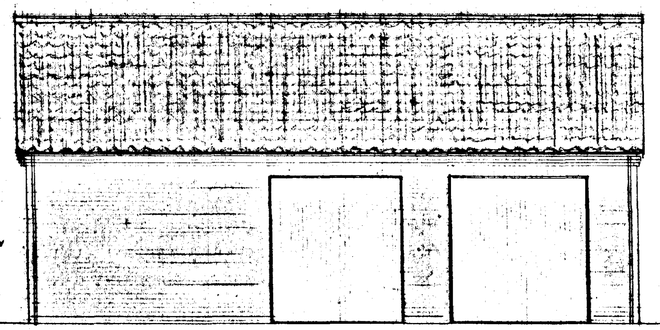


'R/H' (S-E) SIDE ELEVATION

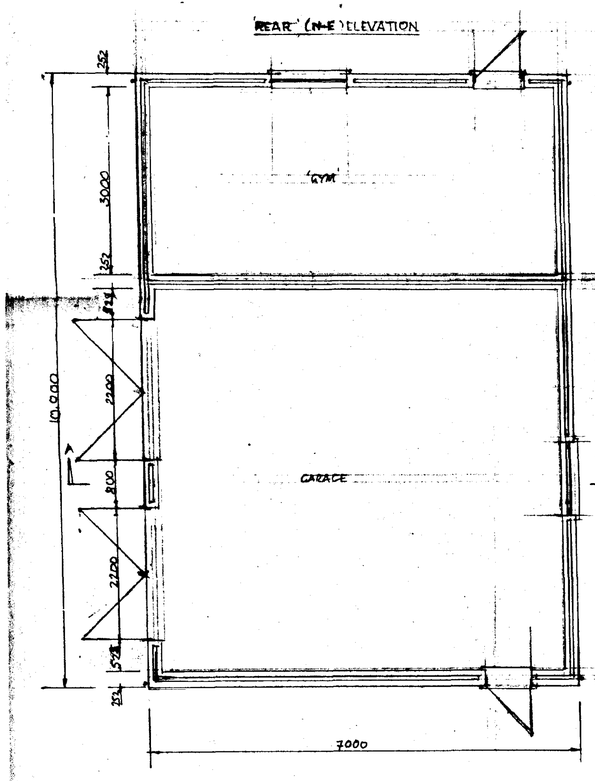


PLAN

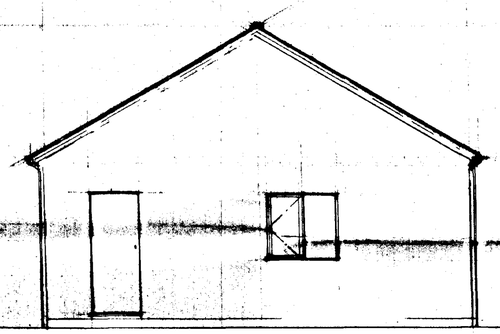

FRONT (S-W) ELEVATION

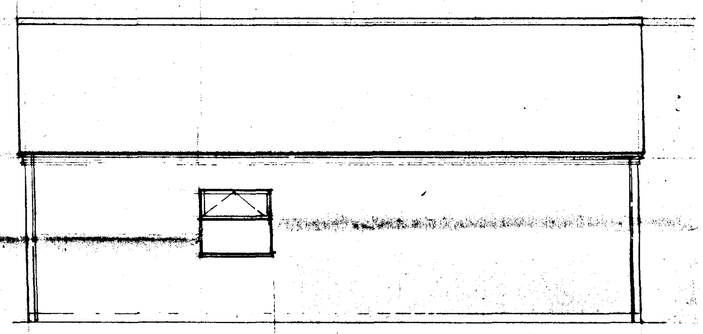

'L/H' (N-W) SIDE ELEVATION

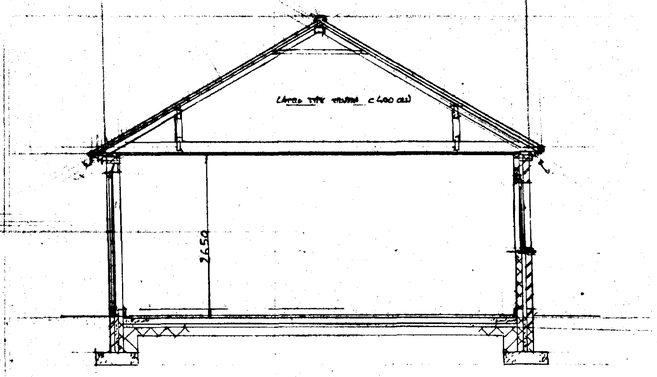

SECTION A-A

SOUTH HOLLAND DC
HOUSING & PLANNING
06 JUL 2000
Ref: 0354/00
DETERMINED
PLAN

PROPOSED DOUBLE GARAGE & GYM. AT REAR OF HOUSE. AT PLOT 1, MILL LANE, GEDNEY HILL, LINCS.
for MR & MRS. M. MINALL

SCALE: 1:50 DATE: 13/6/00 DRAWN

DRG. No 0973/3