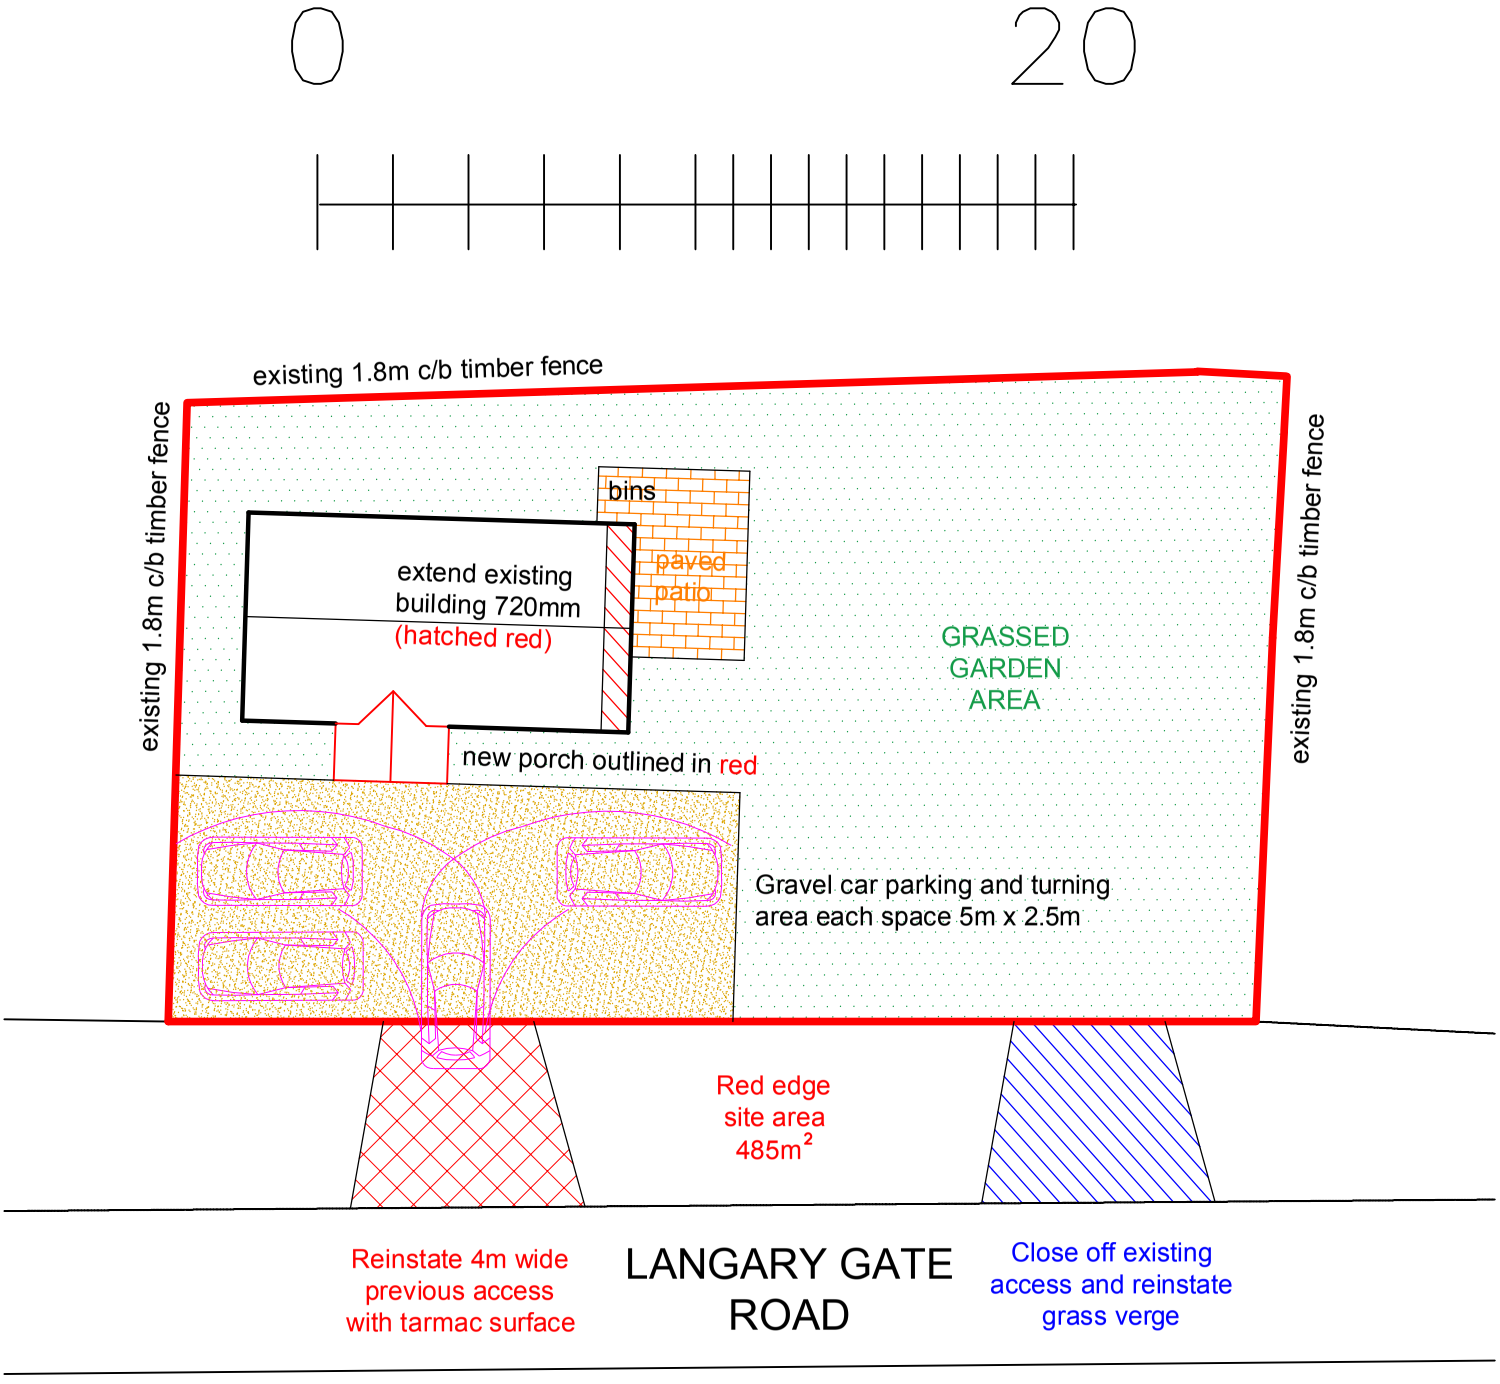

BLOCK PLAN SCALE 1:200