



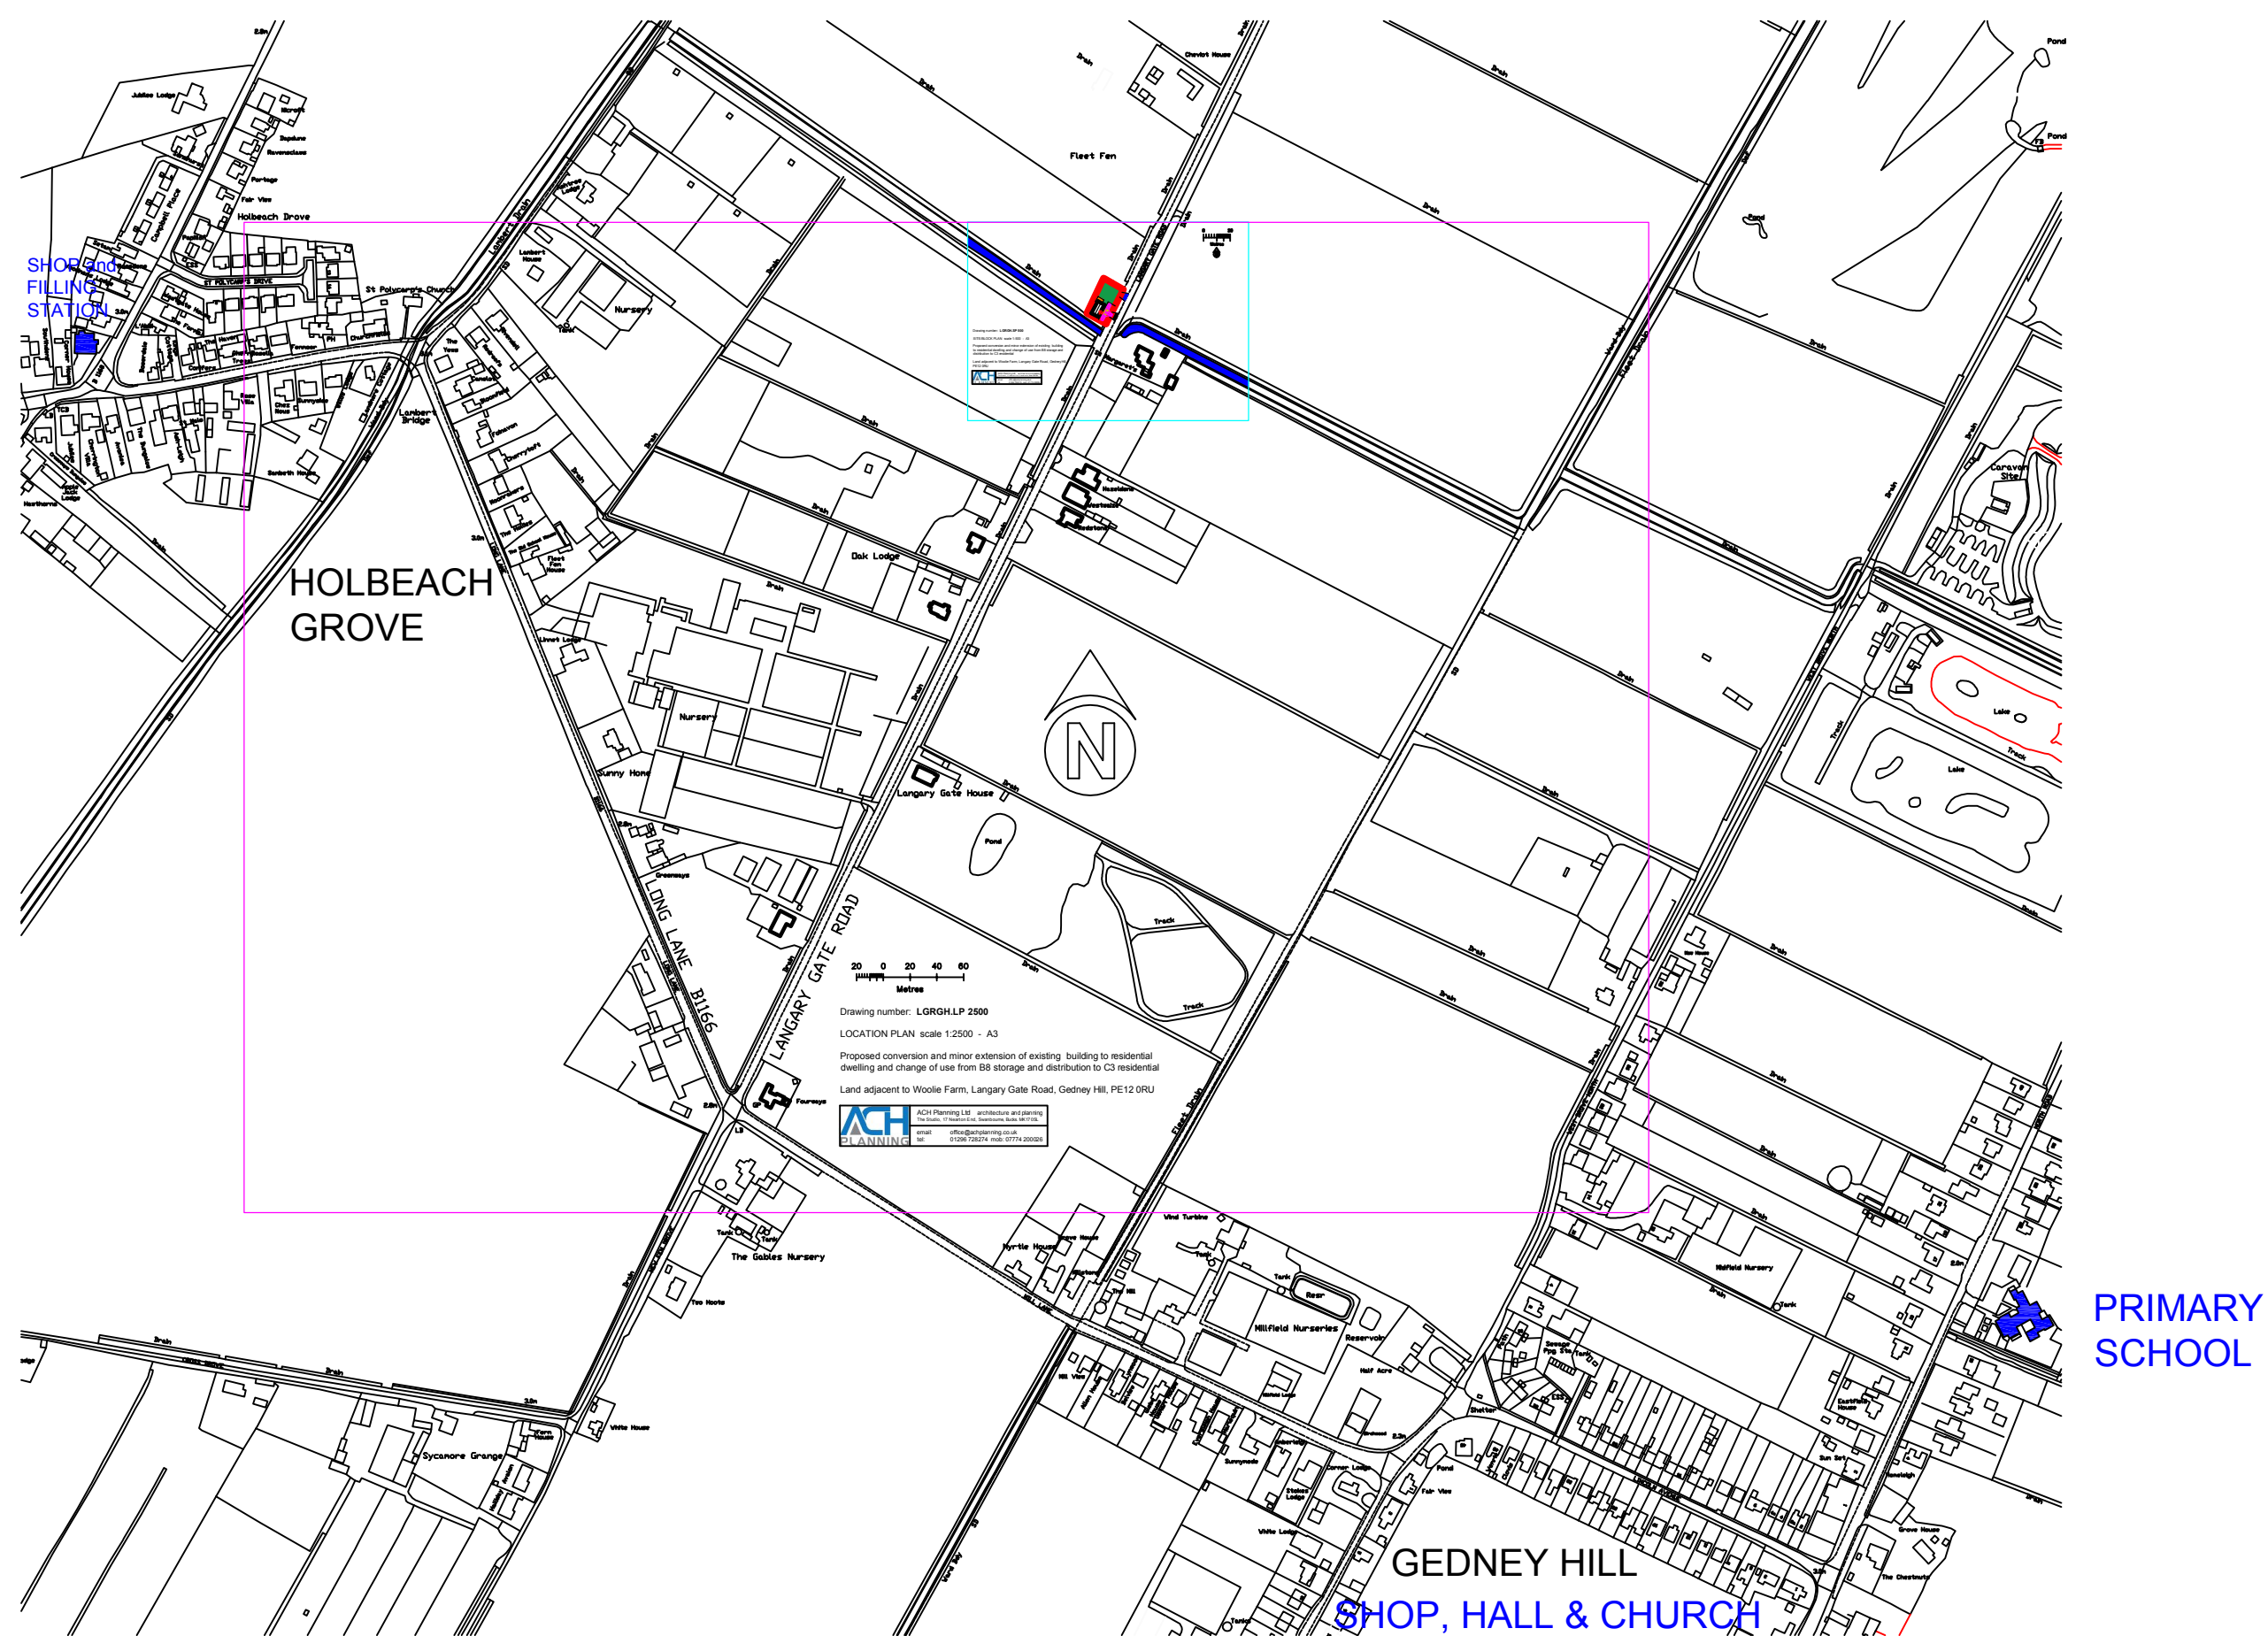

SITE AREA = 485sq.m.

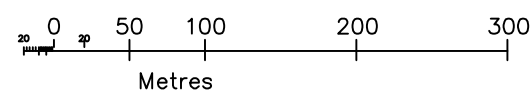

Proposed conversion and minor extension of existing building to residential dwelling and change of use from B8 storage and distribution to C3 residential

Land adjacent to Woolie Farm, Langary Gate Road, Gedney Hill, PE12 0RU

Drg No: LGRGH.LP5000

	ACH Planning Ltd architecture and planning	
	The Studio, 17 Narton End, Swanbourne, Bucks. MK17 0SL	
	email: office@achplanning.co.uk	
	tel: 01296 728274	mob: 07774 200026