
Superplan...

A4 Extract - 2

Site-centred

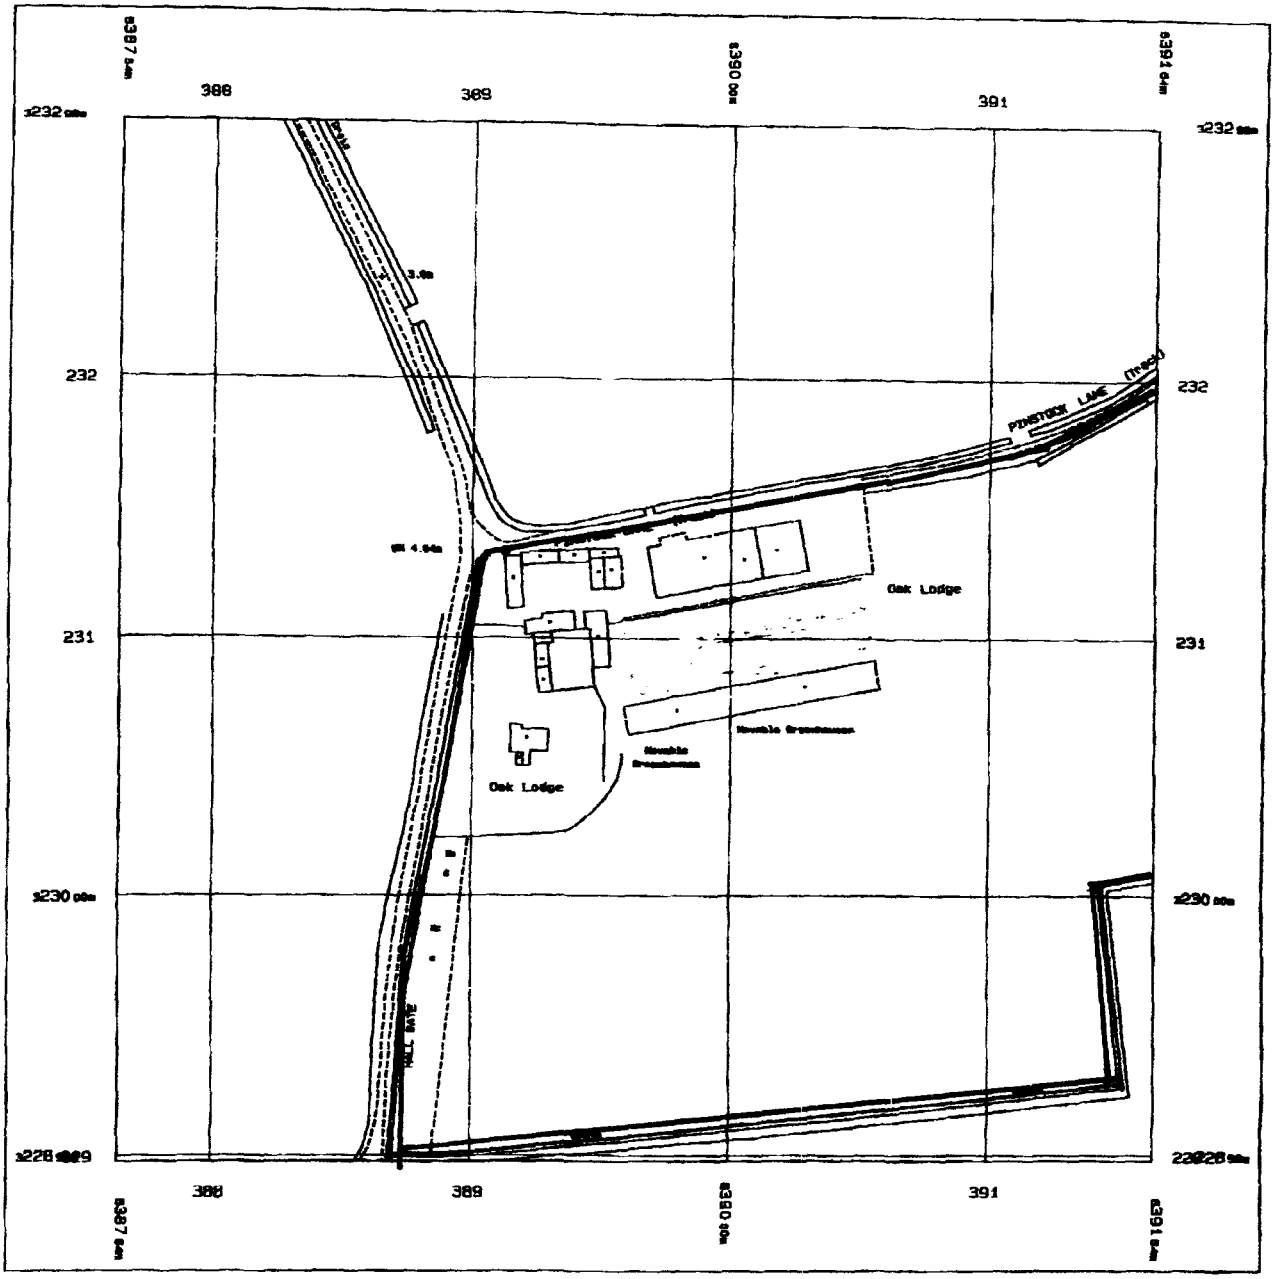

Plotted 26 Jan 1996 from Ordnance Survey digital data and incorporating surveyed revision available at this date. © Crown Copyright 1996.

Reproduction in whole or in part is prohibited without the prior permission of Ordnance Survey.

Superplan plots are sold subject to Ordnance Survey Terms & Conditions of Sale, available on request


This Superplan Plot does not contain all recorded map information.


Scale 1: 2500


National Grid sheet reference at centre of this Superplan: TF3823

SOUTH HOLLAND DC
HOUSING & PLANNING
10 JUL 2001
Ref: H603/01

DETERMINED

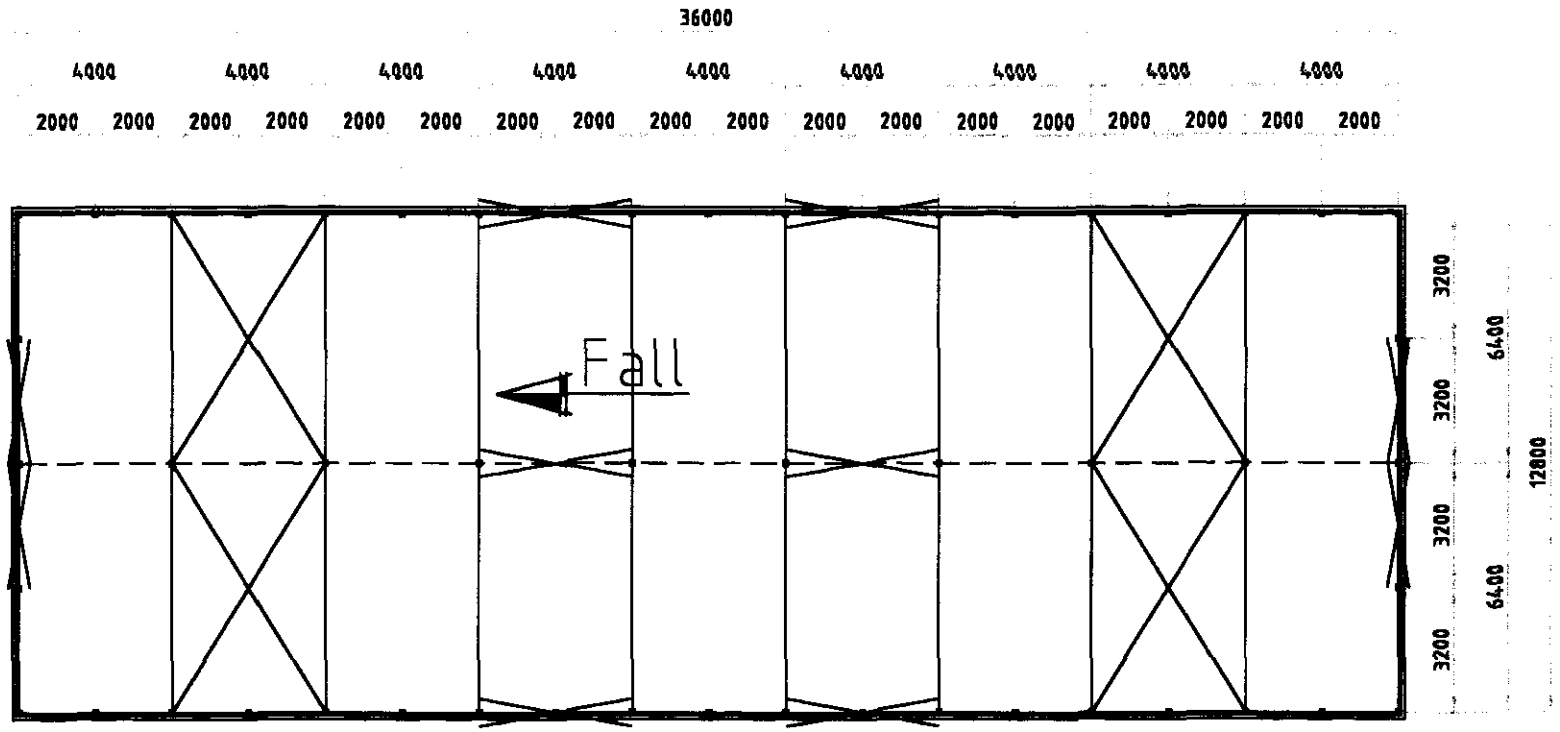

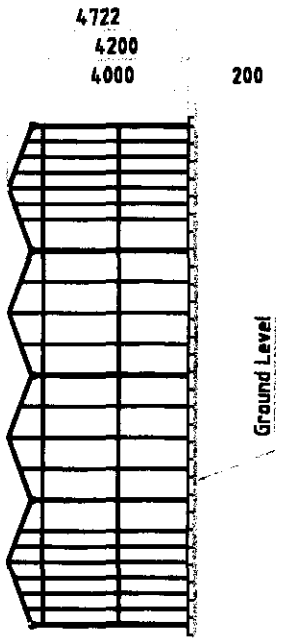

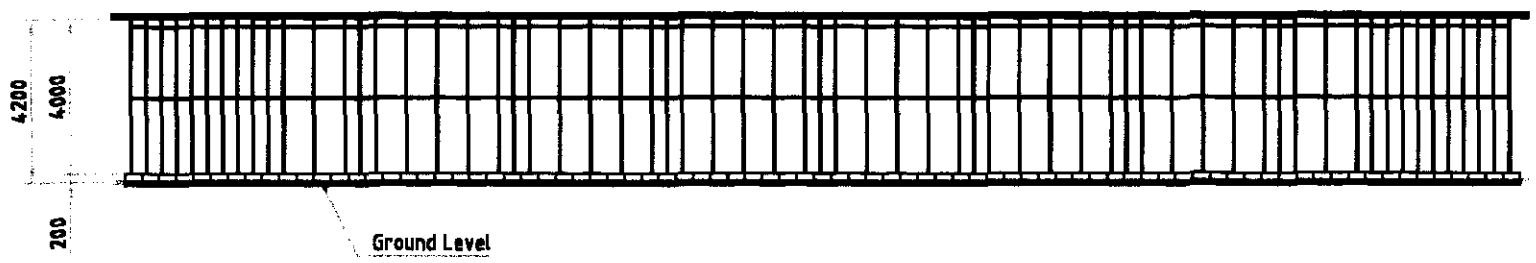

1 x Aluminium Insulated Sliding Door 3000mm Wide By 3000mm High
Complete With Aluminium Door Frame, Bottom Runner And Lock
Customer To Decide Position Of Doors

SOUTH HOLLAND DC
HOUSING & PLANNING
10 JUL 2001
Ref: S/0878/01

DETERMINED
PLAN

H Waltham & Co, Oak Ridge, Fleet, Spalding, Lincs. PE12 8NU	contract Q-01061	C			
	scale 1:100	B			
	checked	A			
Plan Greenhouse	date 02/05/0	CH	DAT	SIG	
			Drawn by D.L.		
HOK Engineering Ltd. Ottringham Road, Keyingham Near Hull HU12 9RX Tel. (01964) 622710 Fax. 626675			sheet number 2		