APPLICANT : MR JWL PATTERSON

WISBECH VETINERY CLINIC

SITE UNIT 4B, 34 FLEET ROAD

INDUSTRIAL ESTATE HOLBEACH

DATE 4th JULY 2000

SIGNED.

4A Tenancy Tyler.
5A Kitchen units
5B Randall motorsport

COPY

SURVEY

inches to 1 mil

vised ..... March 1968

d 1964,65

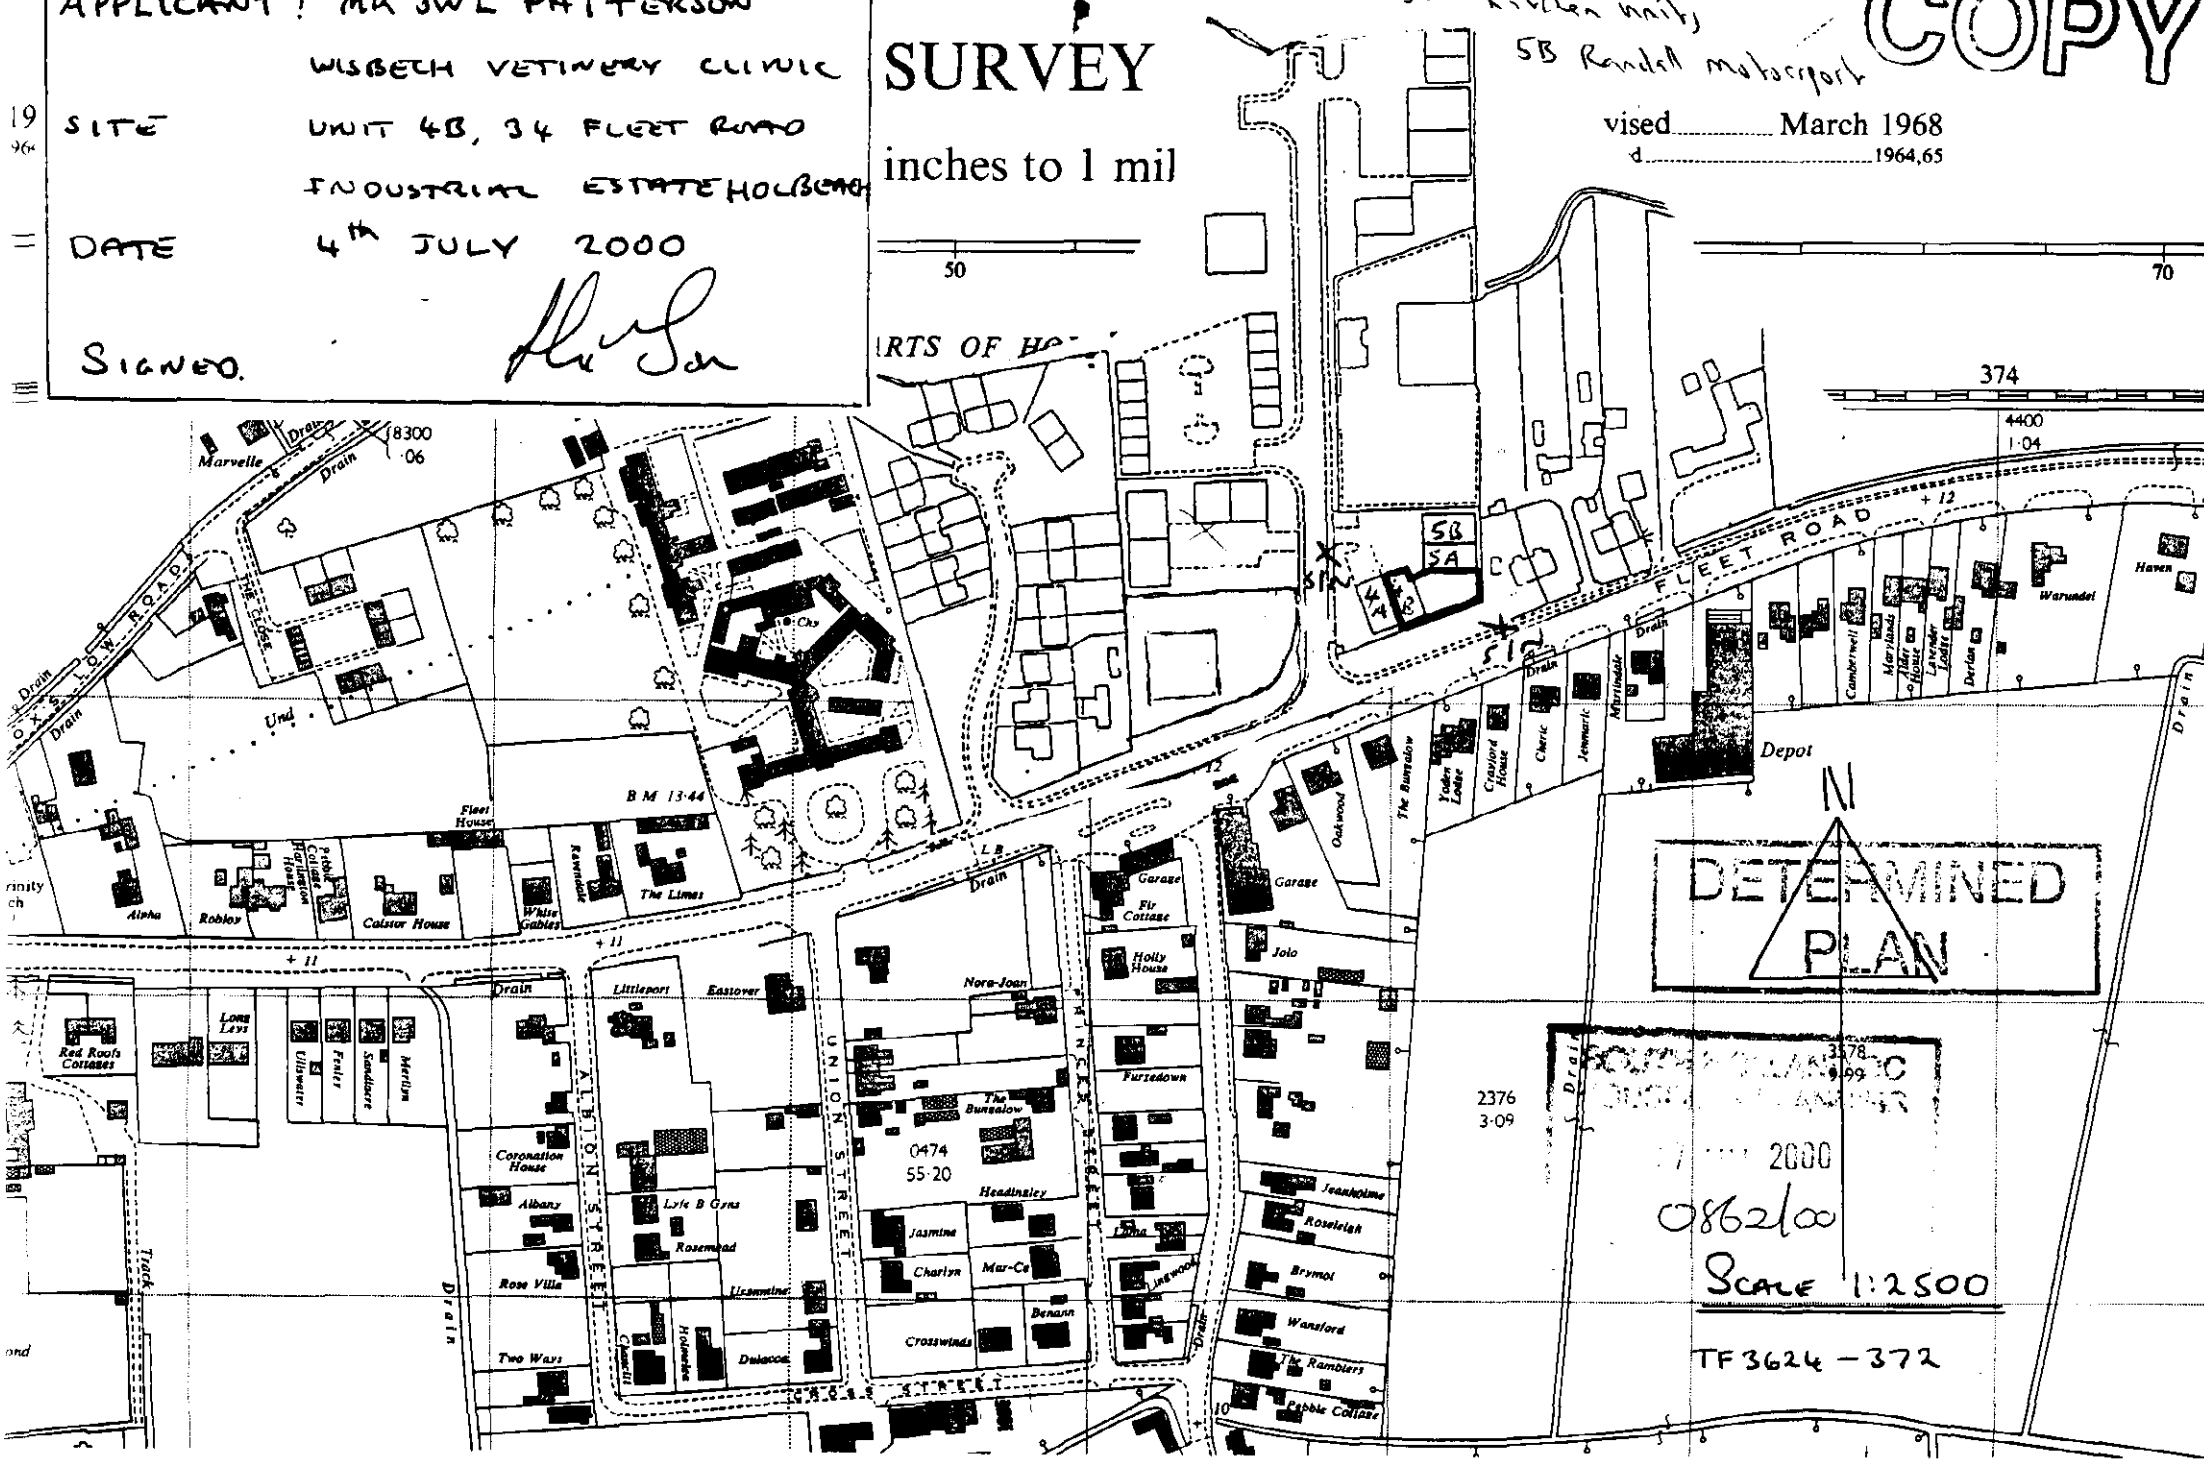

REPRODUCED FROM THE 1969. ORDNANCE SURVEY
WITH THE PERMISSION OF THE CONTROLLER OF
MAJESTY'S STATIONERY OFFICE
© COPYRIGHT LICENCE No. ES 767360
TF 3624 - 3724

FTX & SON
Surveyors, Auctioneers & Estate Agents
CHURCH STREET
HOLBEACH
SPALDING, LINCS. PE12 7EL
Tel: HOLBEACH (01406) 42277

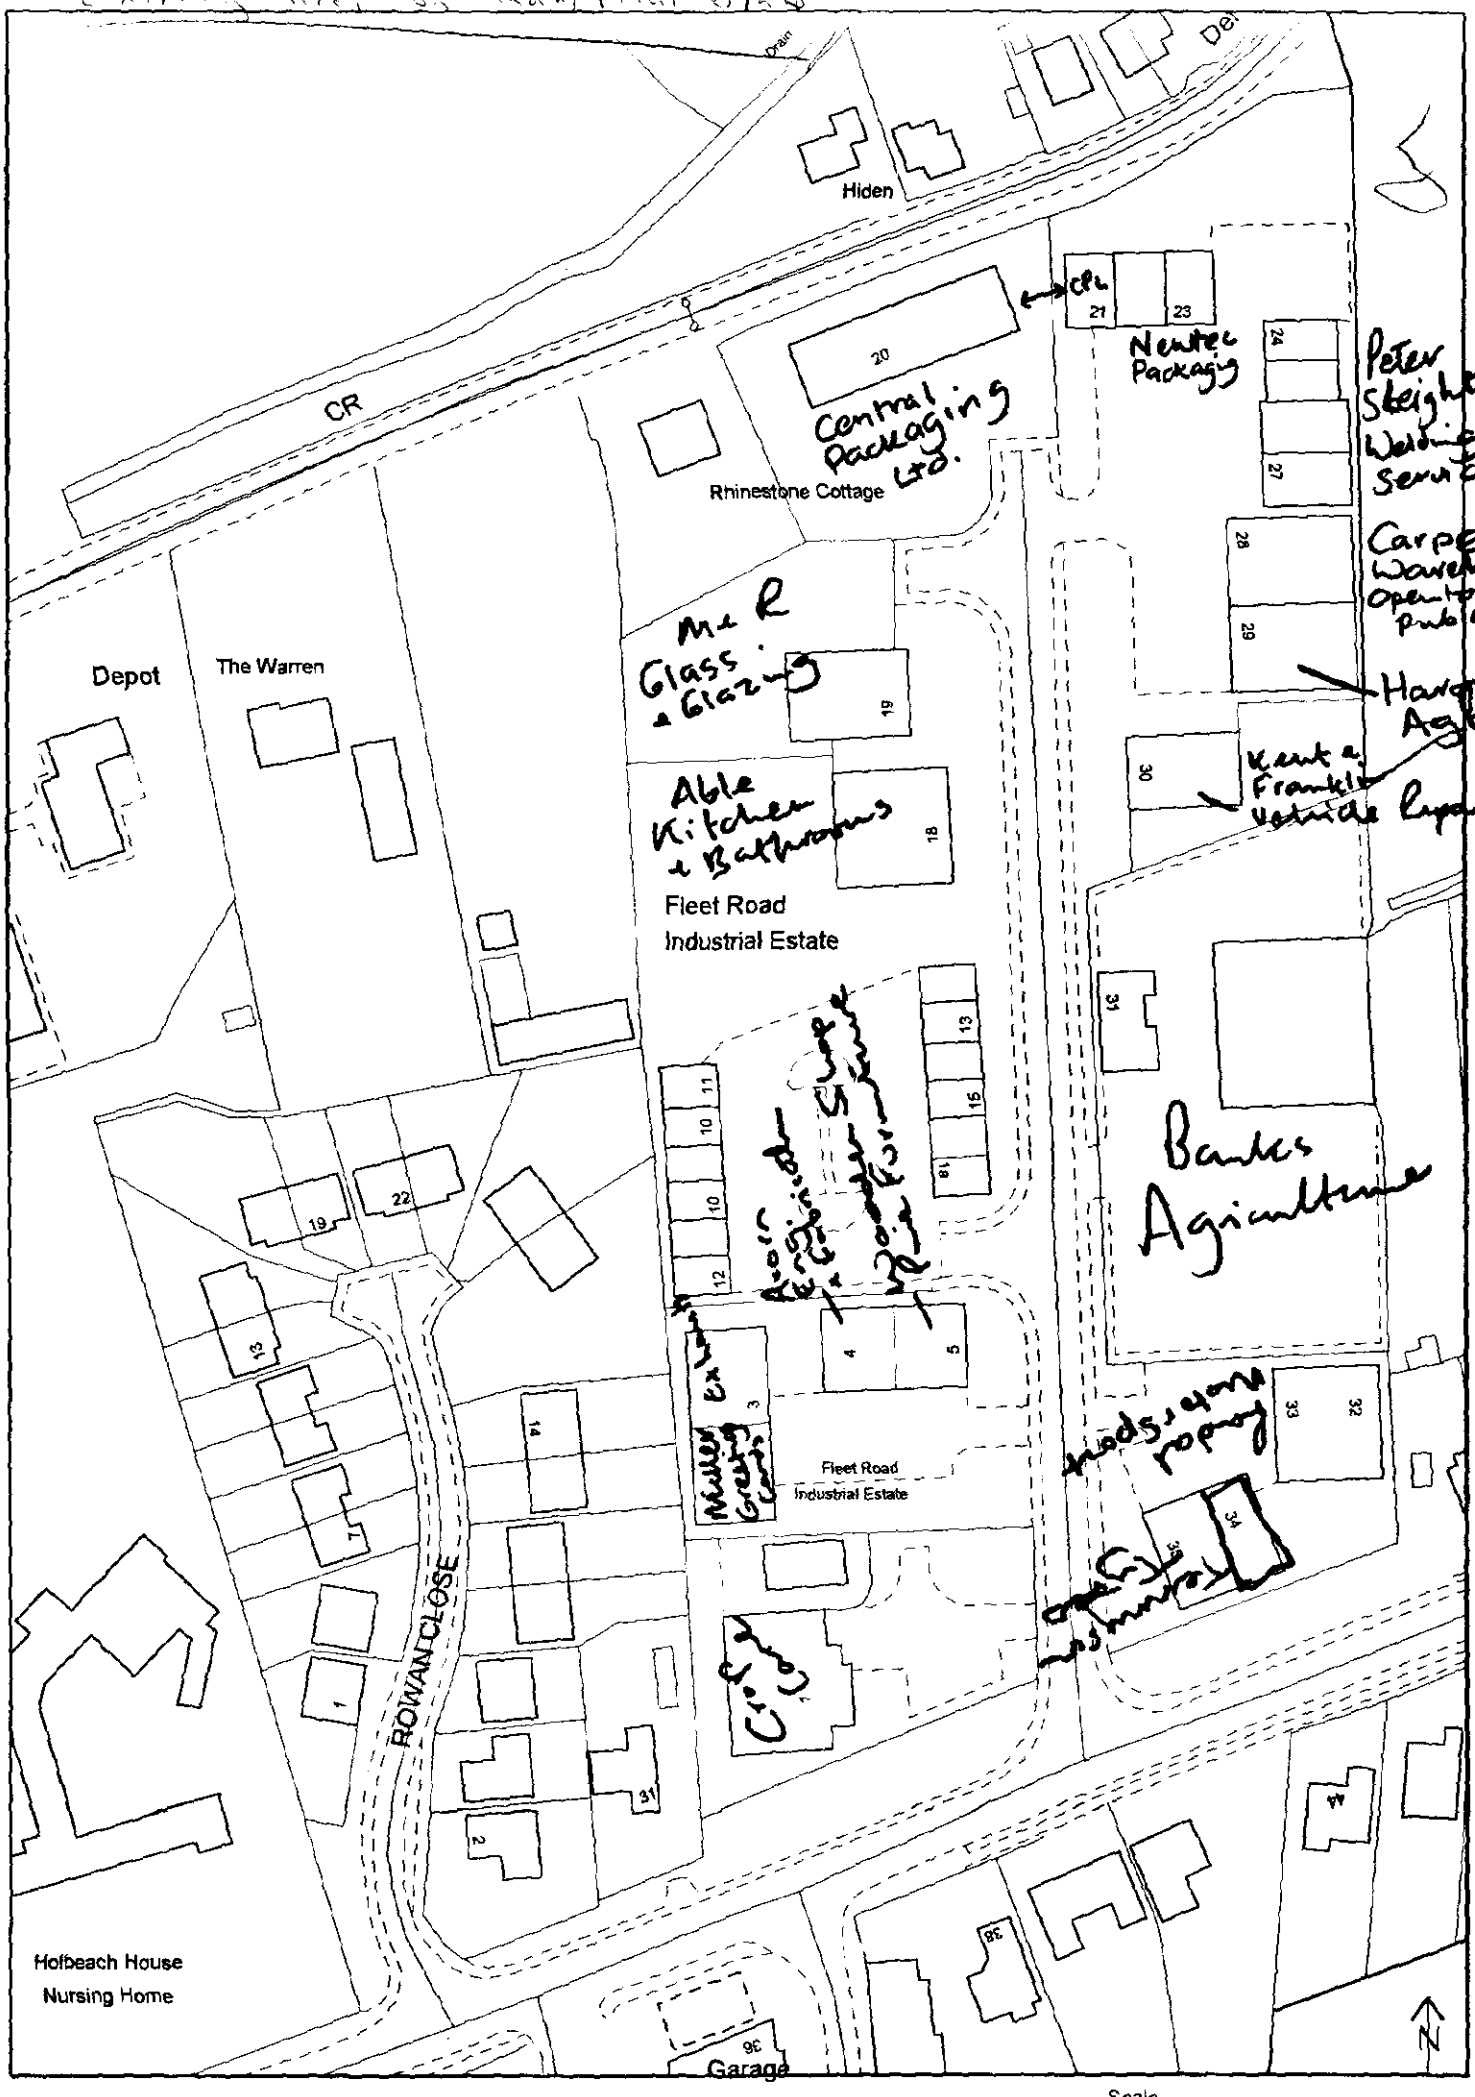

(c) Crown Copyright South Holland District Council LA 079413

2000 TF3725S 1:1250

Scale 0 10 20 30 40 50 m

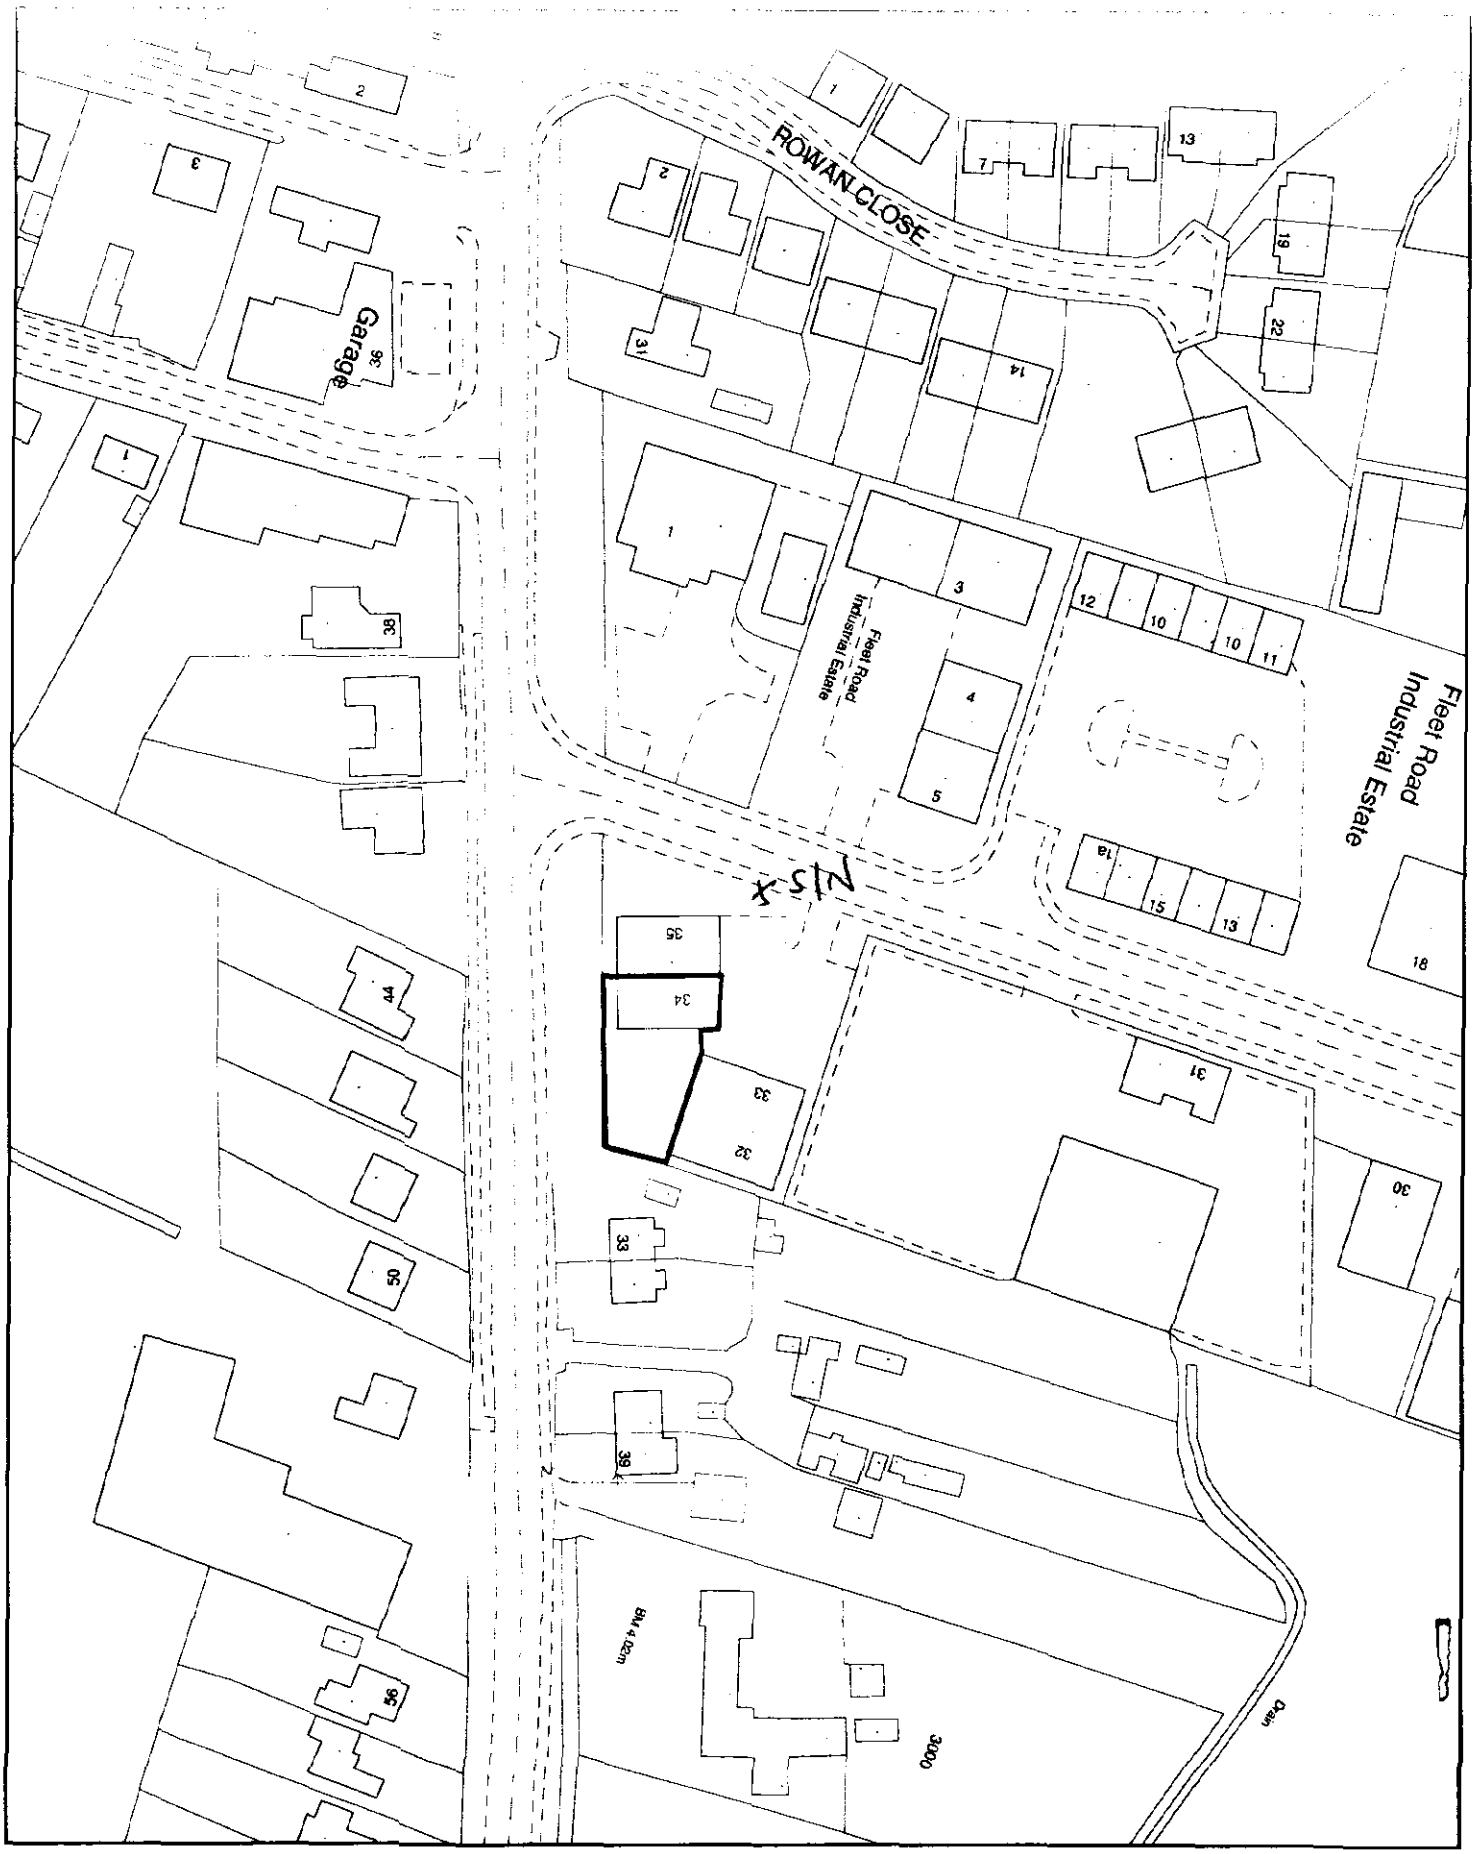

SOUTH HOLLAND DISTRICT COUNCIL

Planning Application Location Plan
Ward Member Notification

H05/0862/00

Scale: 1:1250

FILE COPY

PLEASE DO NOT COPY THIS PLAN
This map is reproduced from Ordnance Survey material with permission of Ordnance Survey on behalf of Her Majesty's Stationery Office (c) Crown copyright. Unauthorised reproduction infringes Crown copyright and may lead to prosecution or civil proceedings. South Holland District Council LA079413 2000

Housing and Planning Services Department

Council Offices, Priory Road, Spalding, Lincolnshire
PE11 2XE