
PLANS TO RENEW WINDOWS
ALAN & ANGELA CREASER
CLYDE HOUSE, OLD MAIN ROAD
FLEET HARGATE

09 JUL
Ref 0862/03

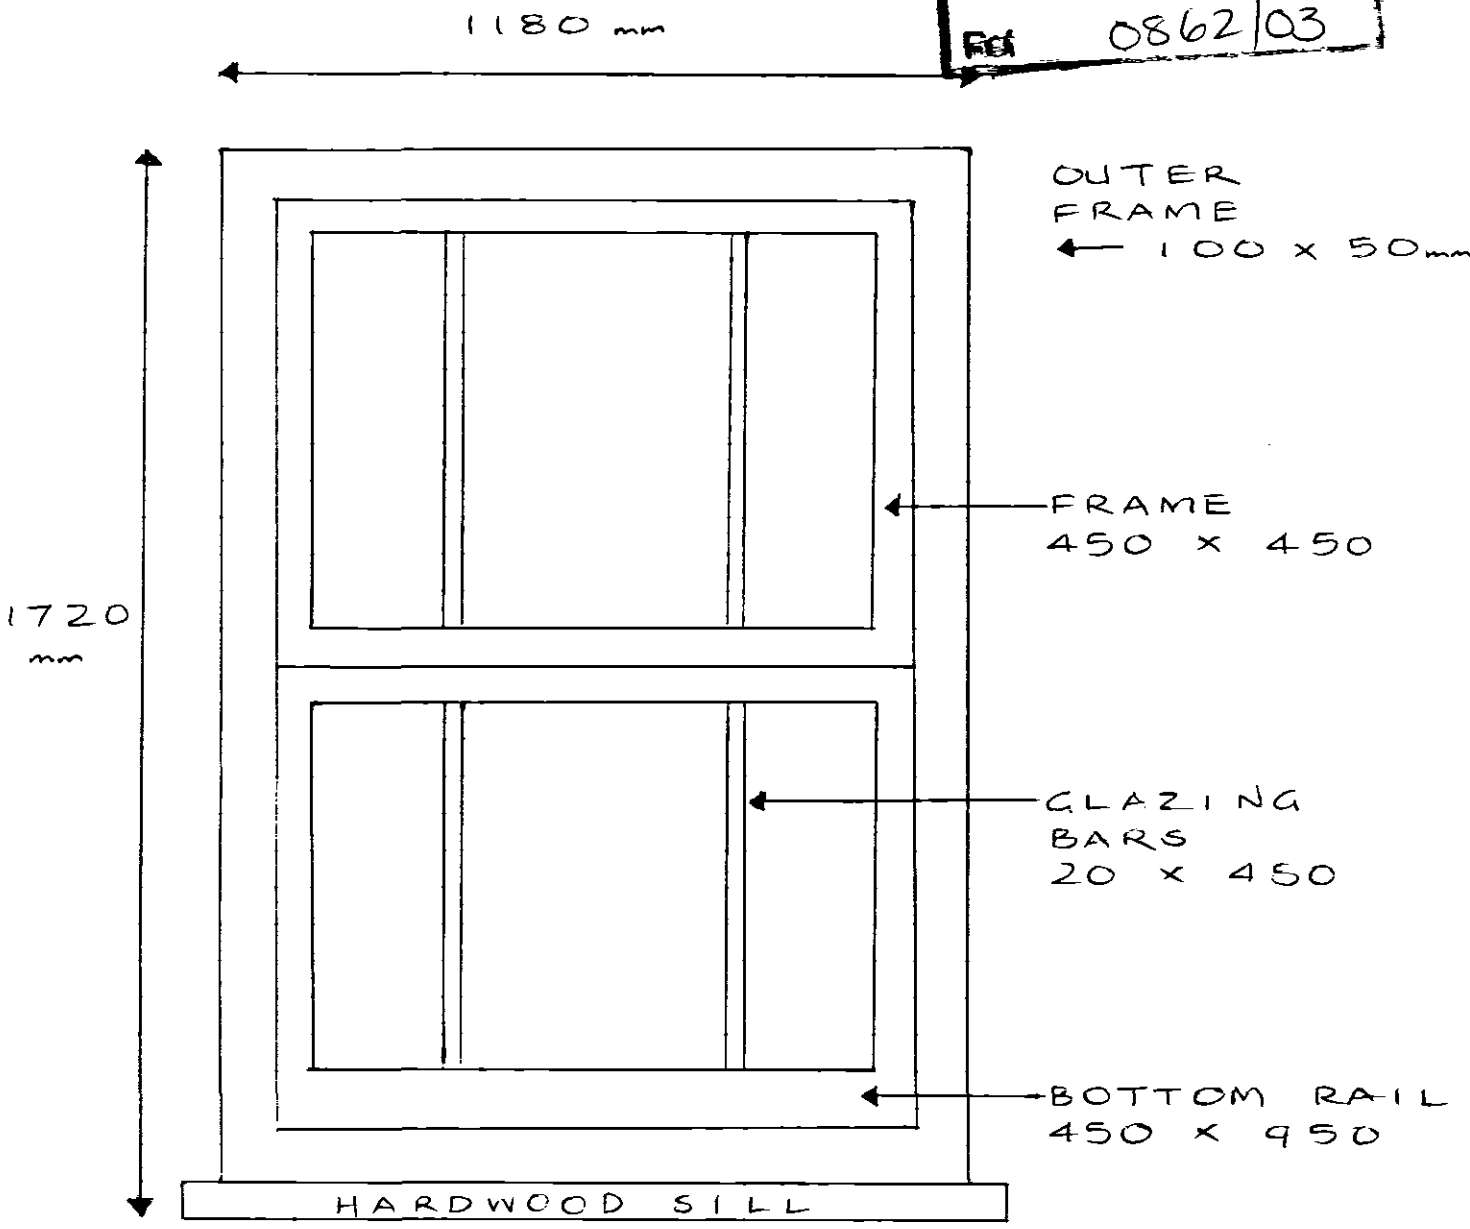

NOTE 1- VENTILATORS TO BE FITTED

NOTE 2- SINGLE GLAZING