

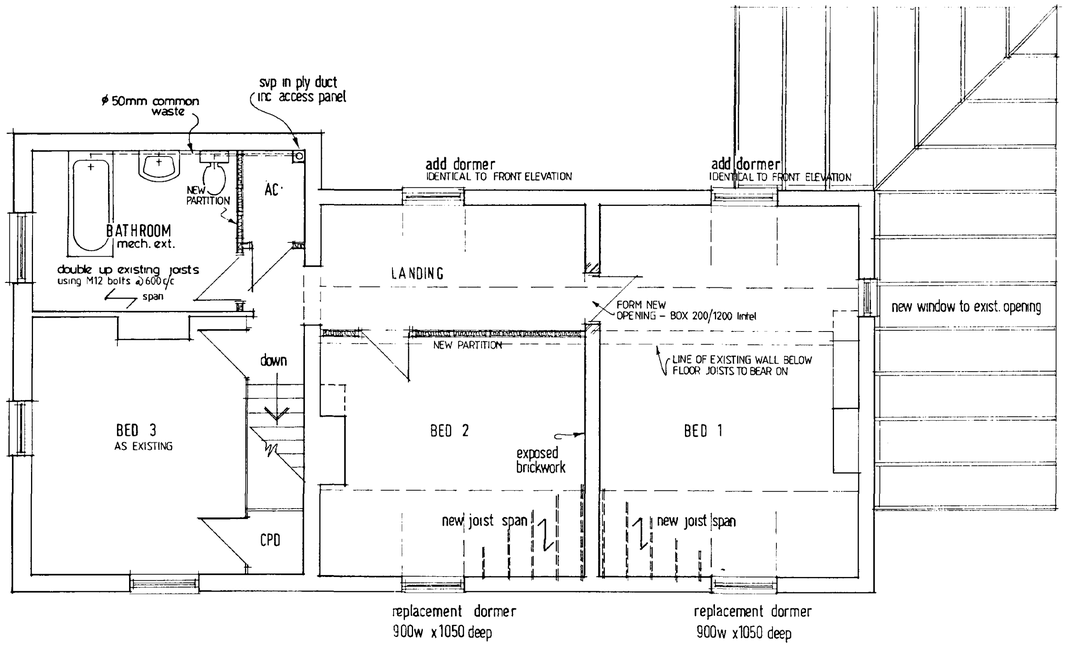



FIRST FLOOR

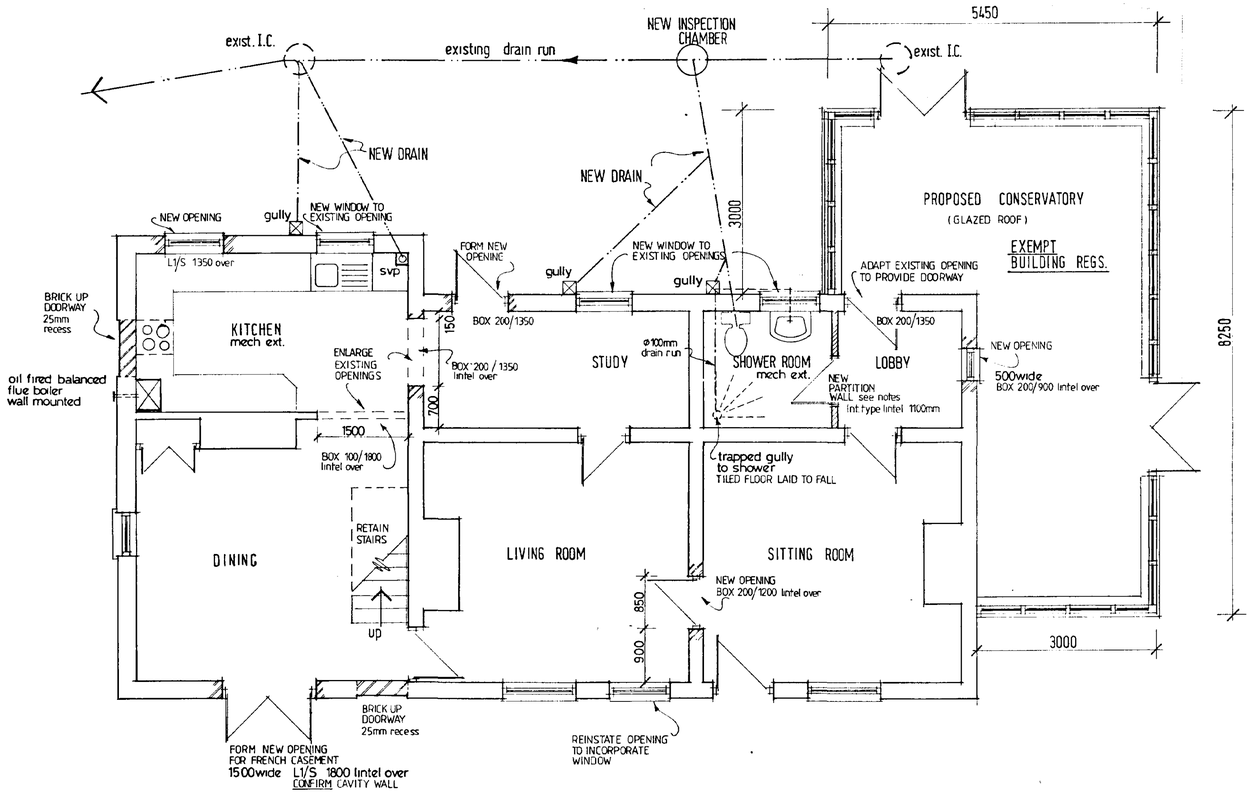

GROUND FLOOR

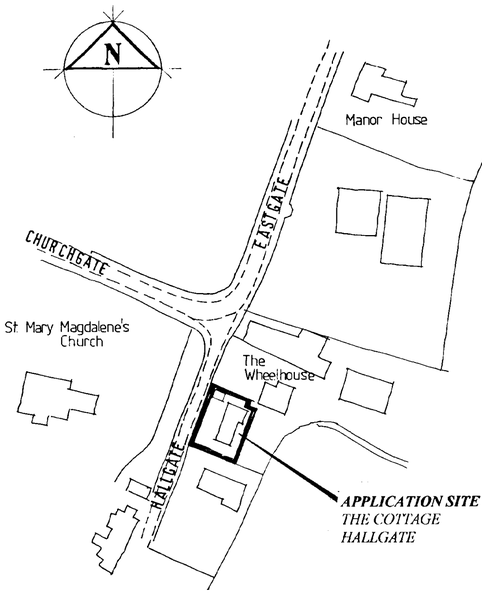

LOCATION PLAN 1 : 1250 scale

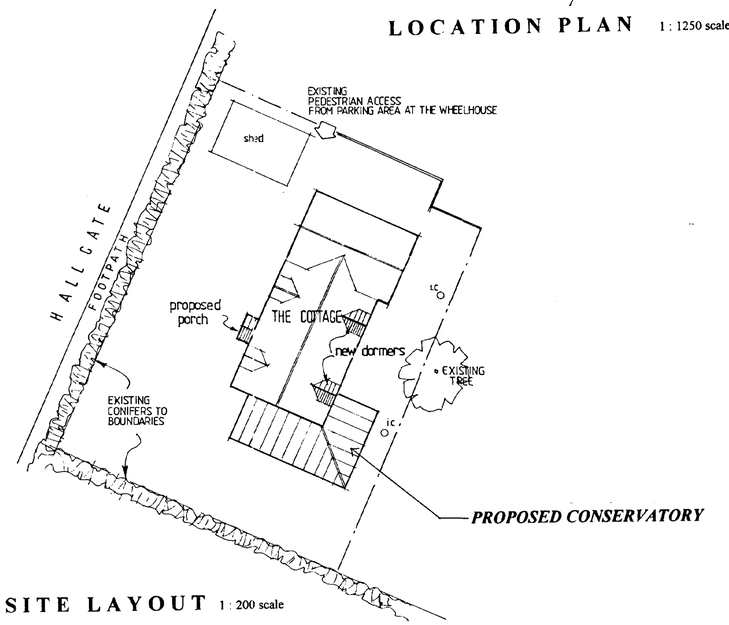

SITE LAYOUT 1 : 200 scale

SOUTH [illegible] DC
HOUSING & PLANNING
13 JUL 2001
Ref: 05/1101

PART RECONSTRUCTION OF DWELLING INCLUDING ALTERATIONS TO EXISTING AND NEW CONSERVATORY

THE COTTAGE, HALLGATE, FLEET

for Mrs. L. Coote

LOCATION PLAN
SITE LAYOUT
PROPOSED FLOOR LAYOUTS

DETERMINED PLAN

1:50 scale 07/01 **000505 /01R**




WEST




EAST


REFER TO SURVEYORS REPORT & CONDITION SURVEY
DRAWING FOR FULL DETAILS OF EXISTING STRUCTURE

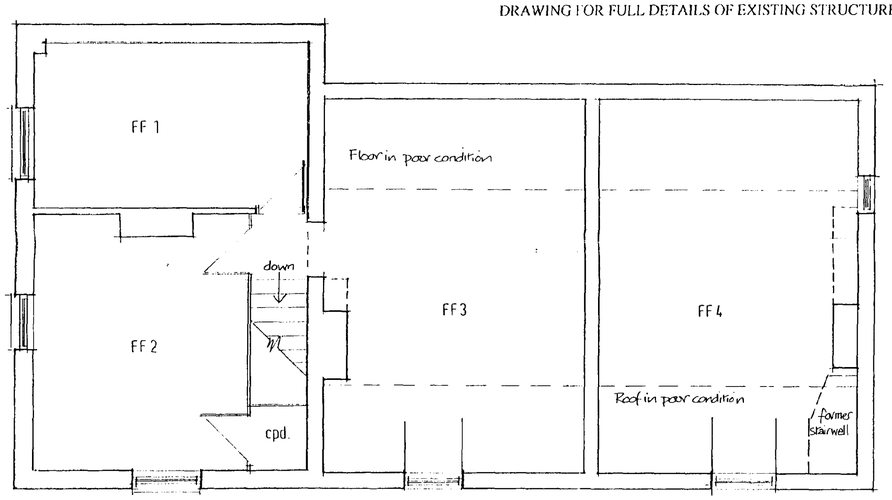


FIRST FLOOR

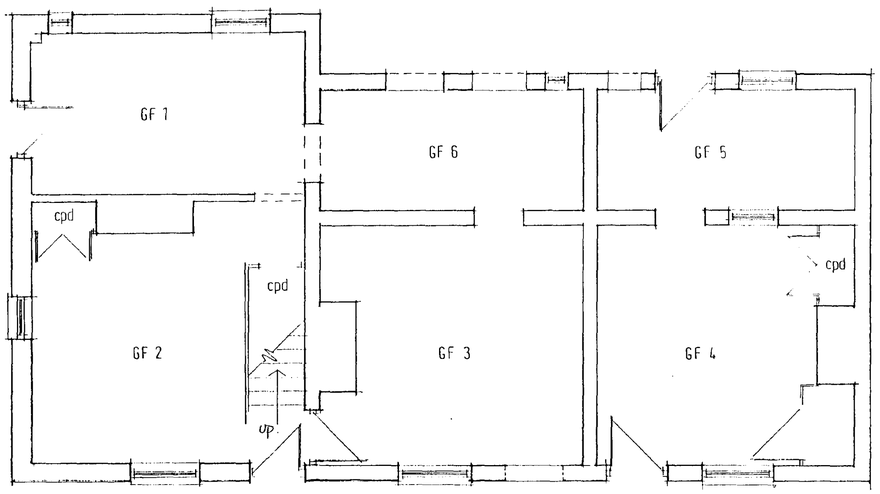

GROUND FLOOR

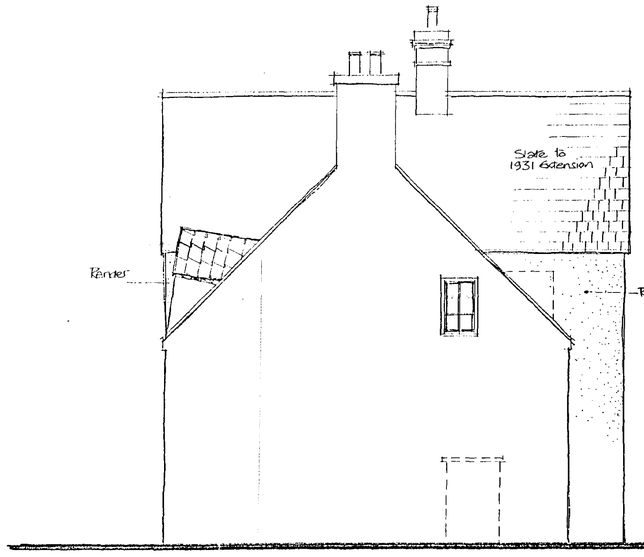

SOUTH

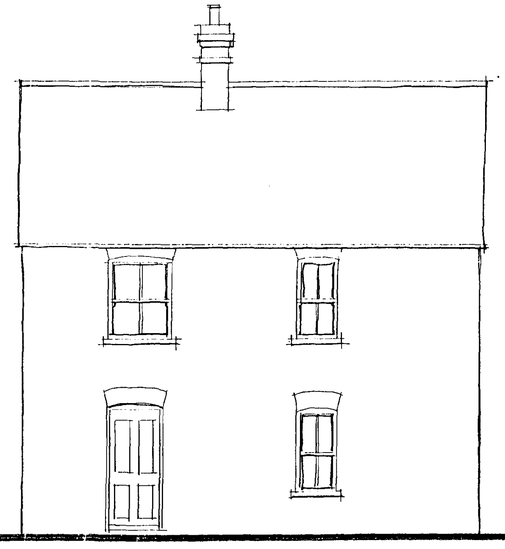

NORTH

SOUTH HOLLAND DC
HOUSING & PLANNING
13 JUL 2001
Ref: 0871101


PART RECONSTRUCTION OF DWELLING INCLUDING ALTERATIONS TO EXISTING AND NEW CONSERVATORY

THE COTTAGE, HALLGATE, FLEET

for Mrs. L. Coote


ORIGINAL SURVEY

1:50 scale 07/01 **000505 /02R**

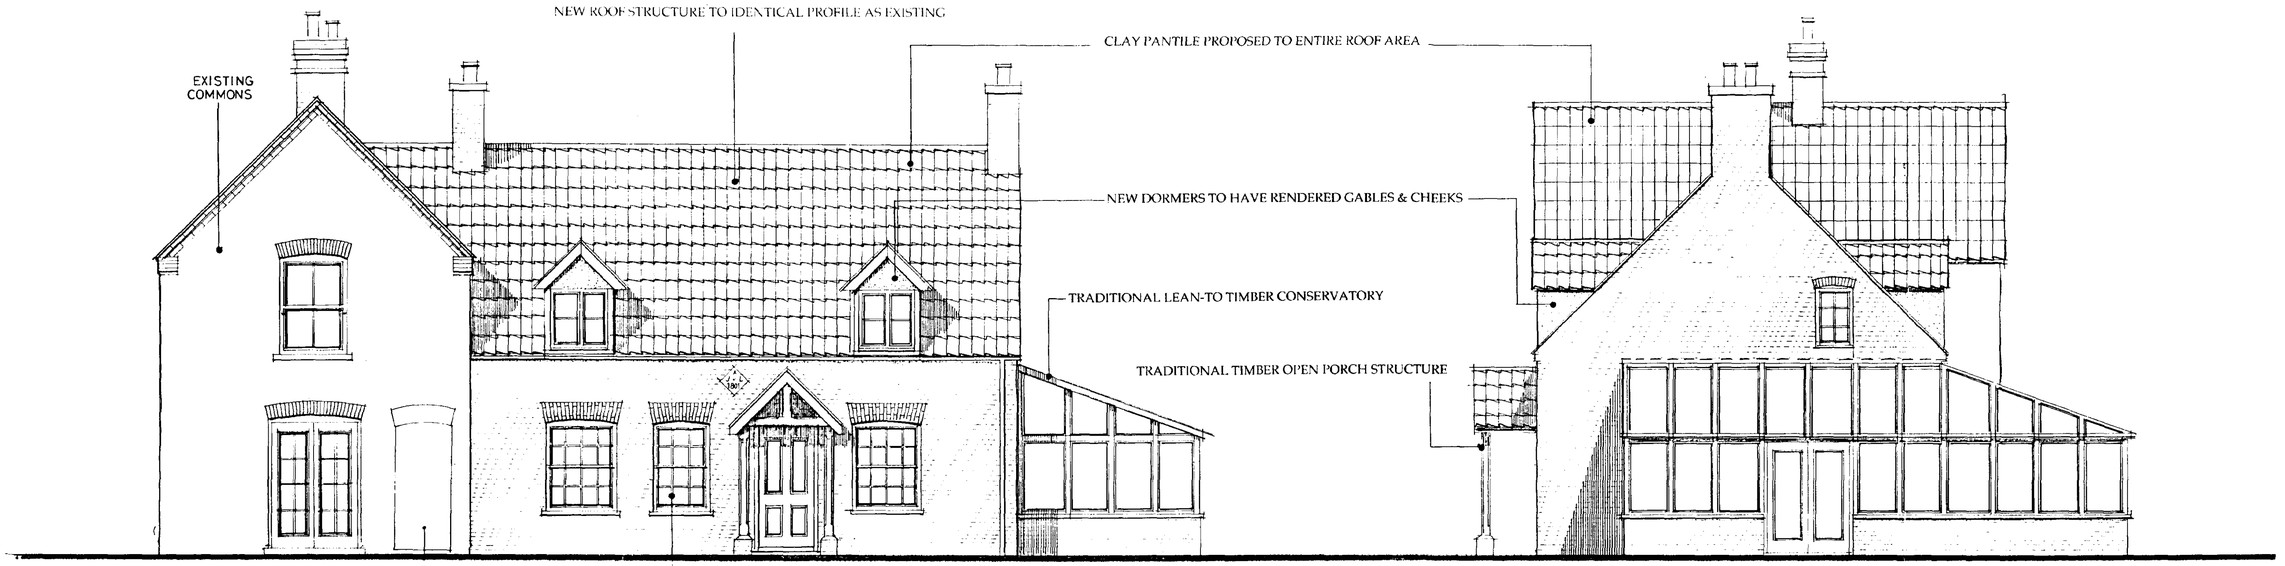

PROPOSED RECONSTRUCTION BRICKWORK TO BE RECLAIM BRICK USING LIME MORTAR MIX AND ENGLISH GARDEN WALL BOND - NOTE - SAMPLE PANEL TO BE APPROVED BY LOCAL PLANNING AUTHORITY PRIOR TO COMMENCEMENT OF WORKS.

NOTE - ALL RECONSTRUCTION WORKS ARE TO REPLICATE THE ORIGINAL STRUCTURE

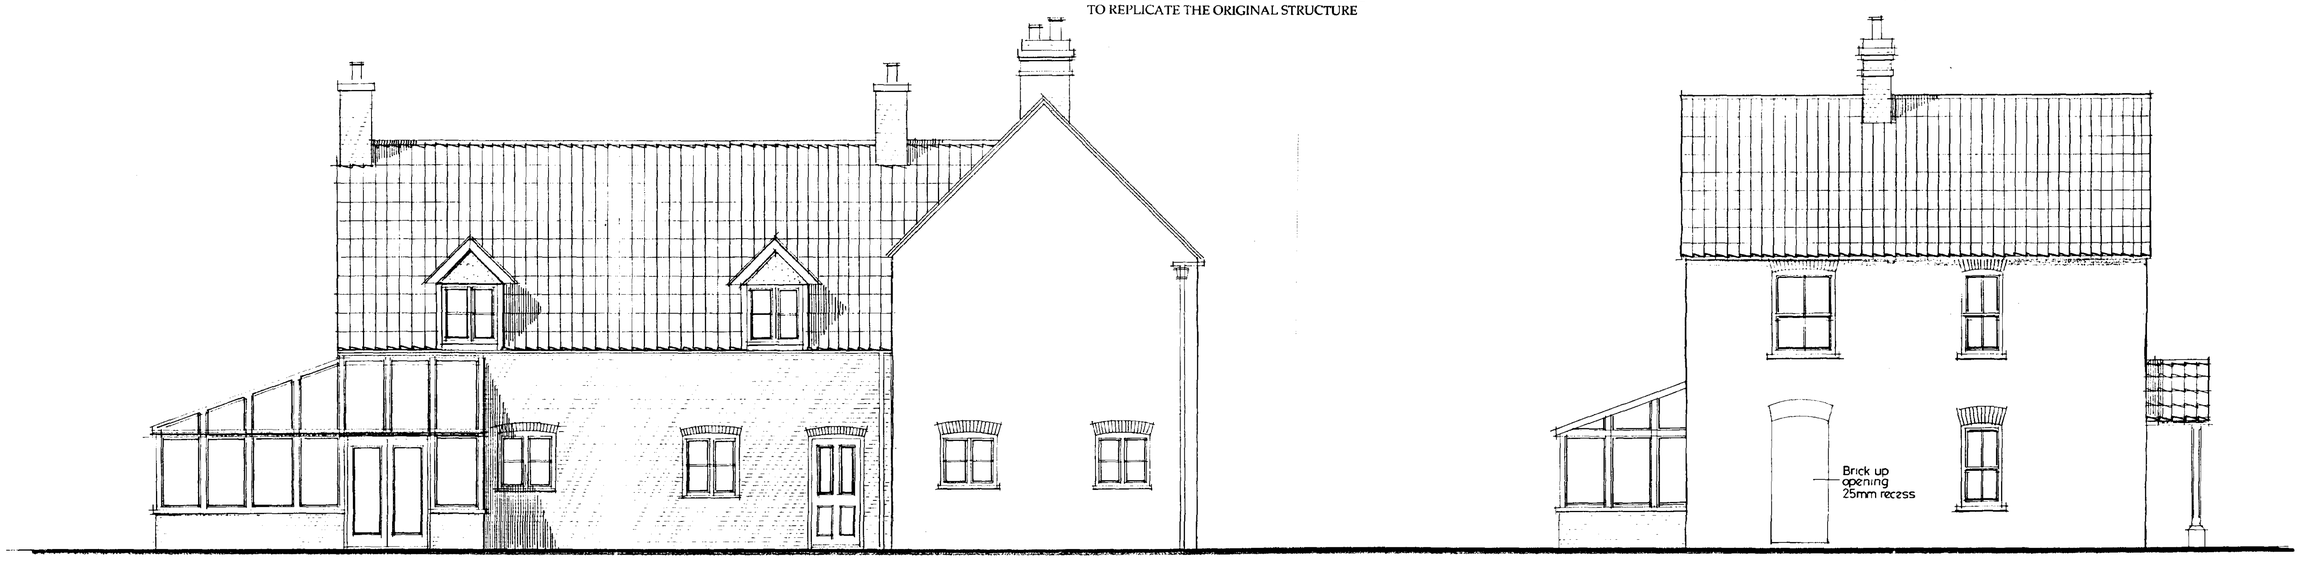

SOUTH HOLLAND DC
HOUSING & PLANNING
13 JUL 2001
Ref: 0871/01

PART RECONSTRUCTION OF DWELLING INCLUDING ALTERATIONS TO EXISTING AND NEW CONSERVATORY

THE COTTAGE, HALLGATE, FLEET

for Mrs. L. Coote

ELEVATIONS AS PROPOSED

1:50 scale 07/01 **000505 /03R**