



WEST

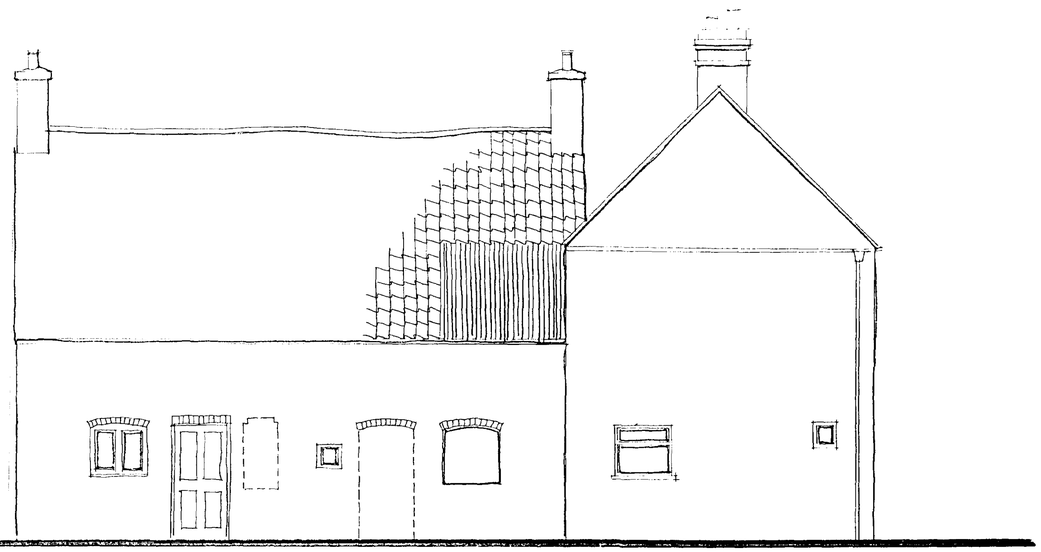


EAST


REFER TO SURVEYORS REPORT & CONDITION SURVEY DRAWING FOR FULL DETAILS OF EXISTING STRUCTURE

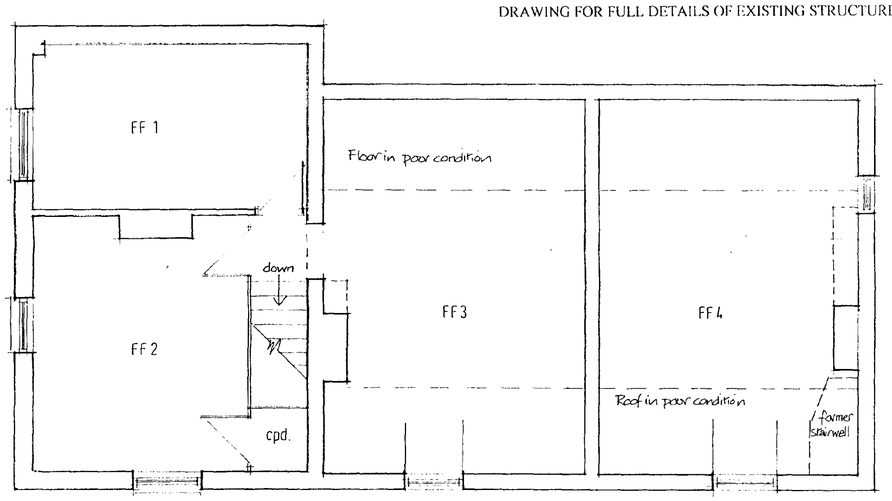


FIRST FLOOR

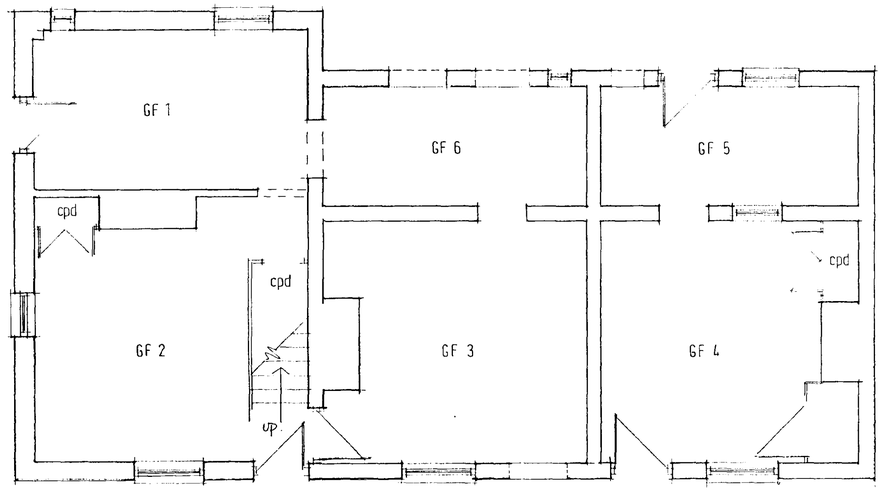

GROUND FLOOR

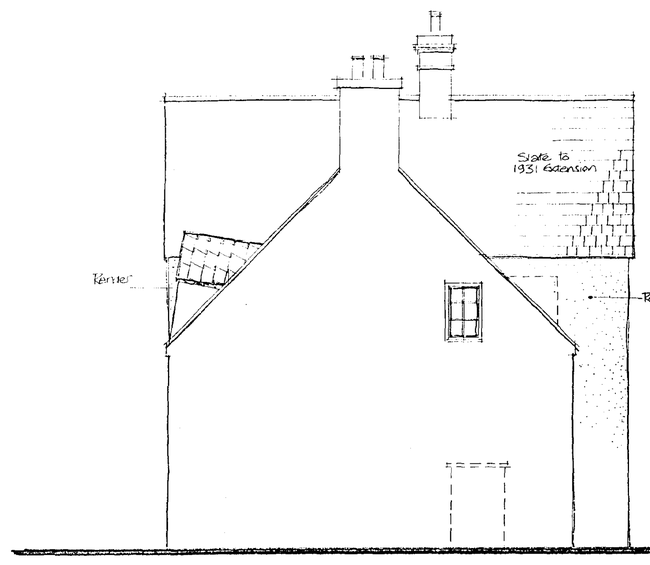

SOUTH

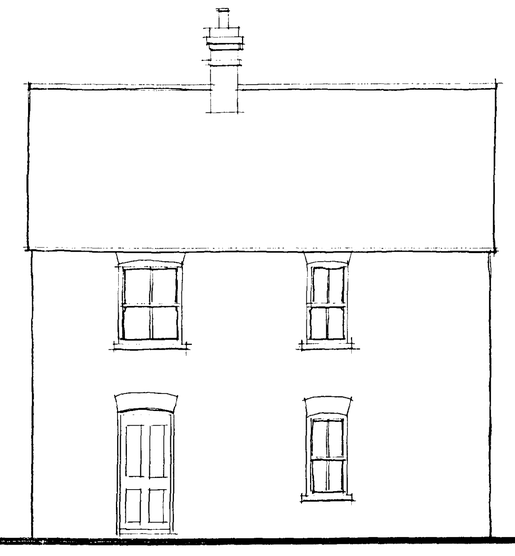

NORTH

SOUTH HOLLAND DC
HOUSING & PLANNING
13 JUL 2001
Ref. 0832/01

PART RECONSTRUCTION OF DWELLING INCLUDING ALTERATIONS TO EXISTING AND NEW CONSERVATORY

THE COTTAGE, HALLGATE, FLEET

for Mrs. L. Coote

ORIGINAL SURVEY

1:50 scale 07/01 **000505 /02R**

NEW ROOF STRUCTURE TO IDENTICAL PROFILE AS EXISTING


CLAY PANTILE PROPOSED TO ENTIRE ROOF AREA

EXISTING COMMONS

NEW DORMERS TO HAVE RENDERED GABLES & CHEEKS

TRADITIONAL LEAN-TO TIMBER CONSERVATORY

TRADITIONAL TIMBER OPEN PORCH STRUCTURE

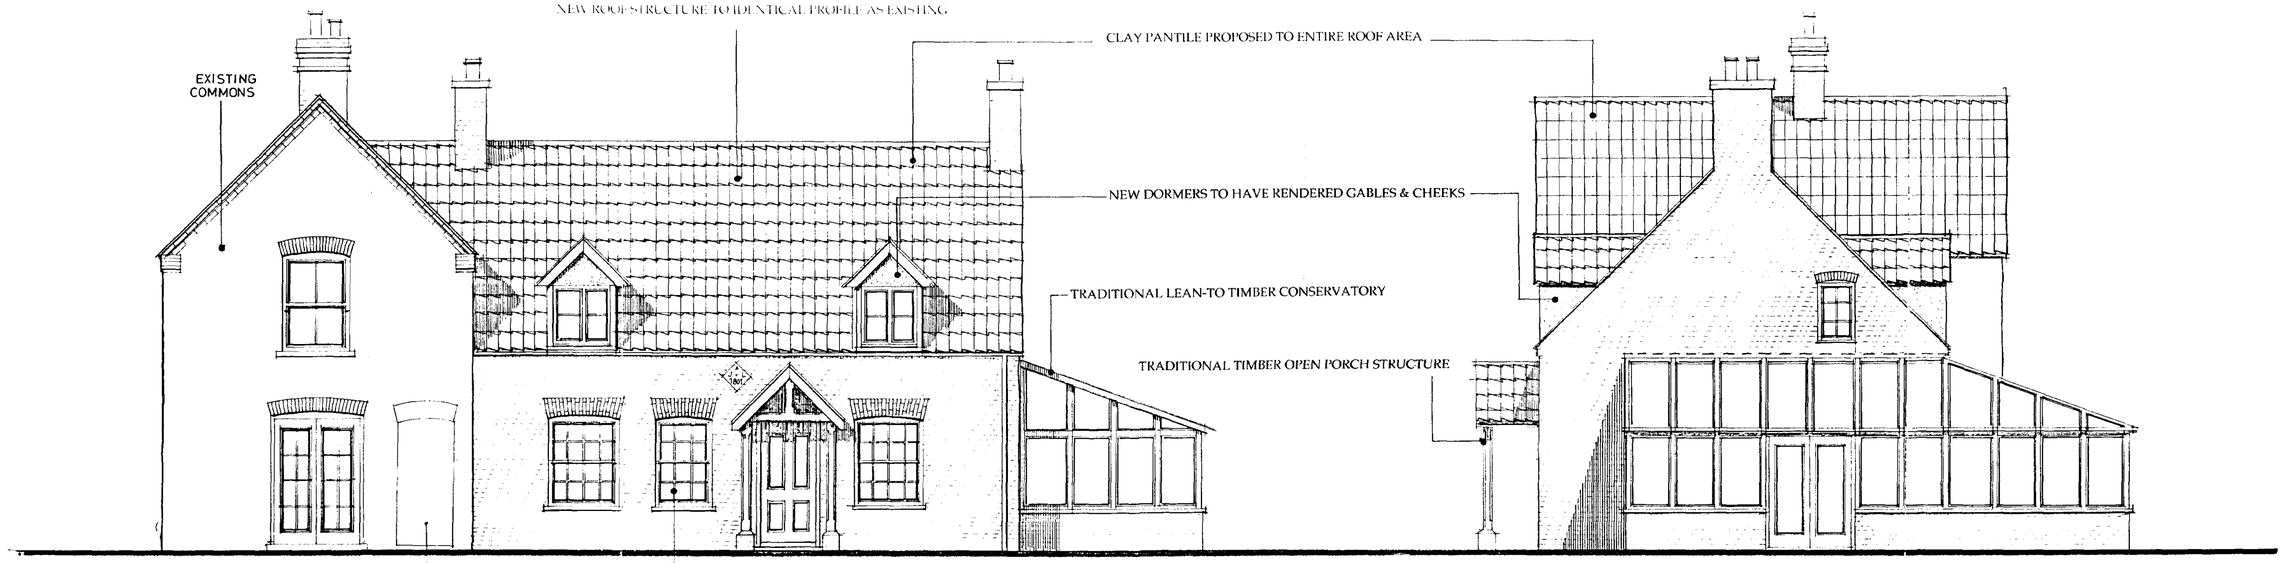

WEST

BRICK UP OPENING WITH 25mm recess

REPLACEMENT WINDOWS TO DETAIL

PROPOSED RECONSTRUCTION BRICKWORK TO BE RECLAIM BRICK USING LIME MORTAR MIX AND ENGLISH GARDEN WALL BOND - NOTE - SAMPLE PANEL TO BE APPROVED BY LOCAL PLANNING AUTHORITY PRIOR TO COMMENCEMENT OF WORKS.

SOUTH

NOTE - ALL RECONSTRUCTION WORKS ARE TO REPLICATE THE ORIGINAL STRUCTURE



EAST



NORTH

SOUTH HOLLAND DC
HOUSING & PLANNING
13 JUL 2001
Ref: 0872/01


PART RECONSTRUCTION OF DWELLING INCLUDING ALTERATIONS TO EXISTING AND NEW CONSERVATORY

THE COTTAGE, HALLGATE, FLEET


for Mrs. L. Coote

ELEVATIONS AS PROPOSED


1:50 scale 07/01 **000505 /03R**

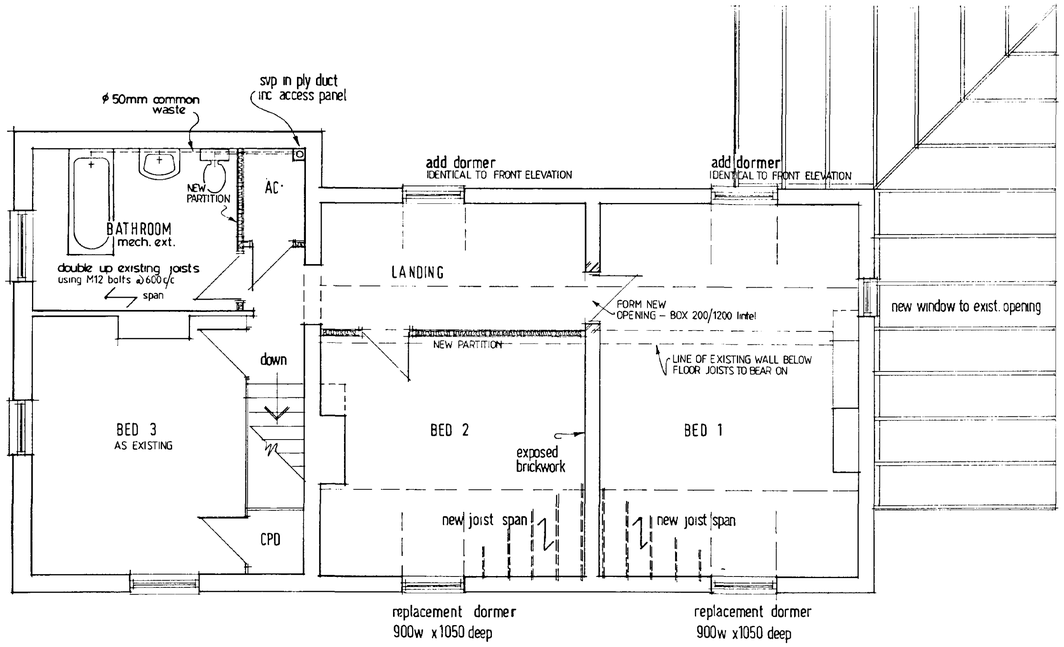


FIRST FLOOR

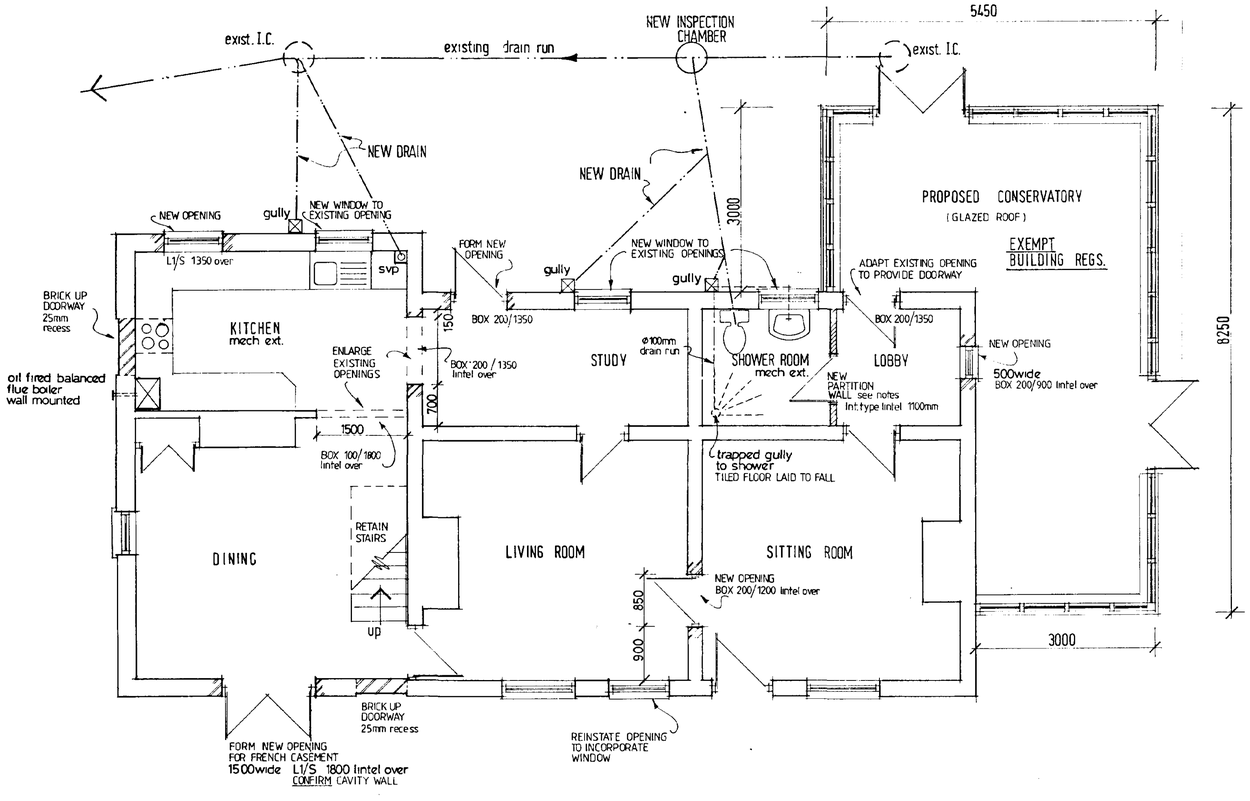

GROUND FLOOR

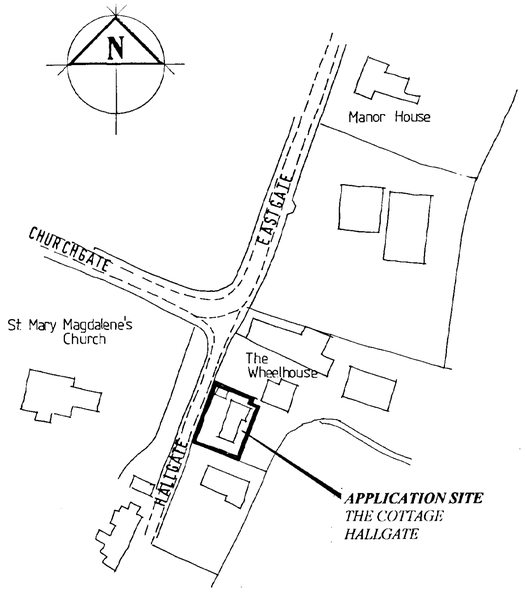

LOCATION PLAN 1 : 1250 scale

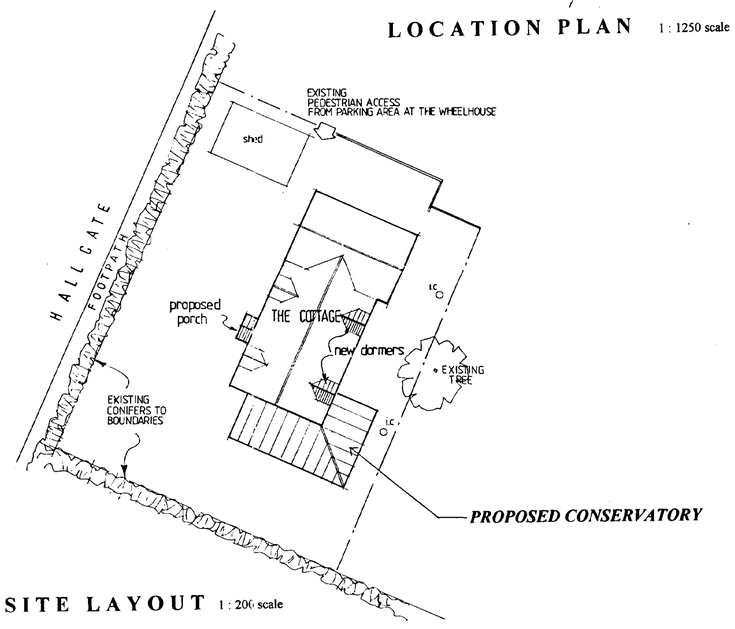

SITE LAYOUT 1 : 200 scale

SOUTH HOLLAND DC
HOUSING & PLANNING
13 JUL 2001
Ref: 05/721/01

CASTLE HOUSE
PLAN

PART RECONSTRUCTION OF DWELLING INCLUDING ALTERATIONS TO EXISTING AND NEW CONSERVATORY

THE COTTAGE, HALLGATE, FLEET

for Mrs. L. Coote

LOCATION PLAN
SITE LAYOUT
PROPOSED FLOOR LAYOUTS

1:50 scale 07/01 **000505 /01R**