


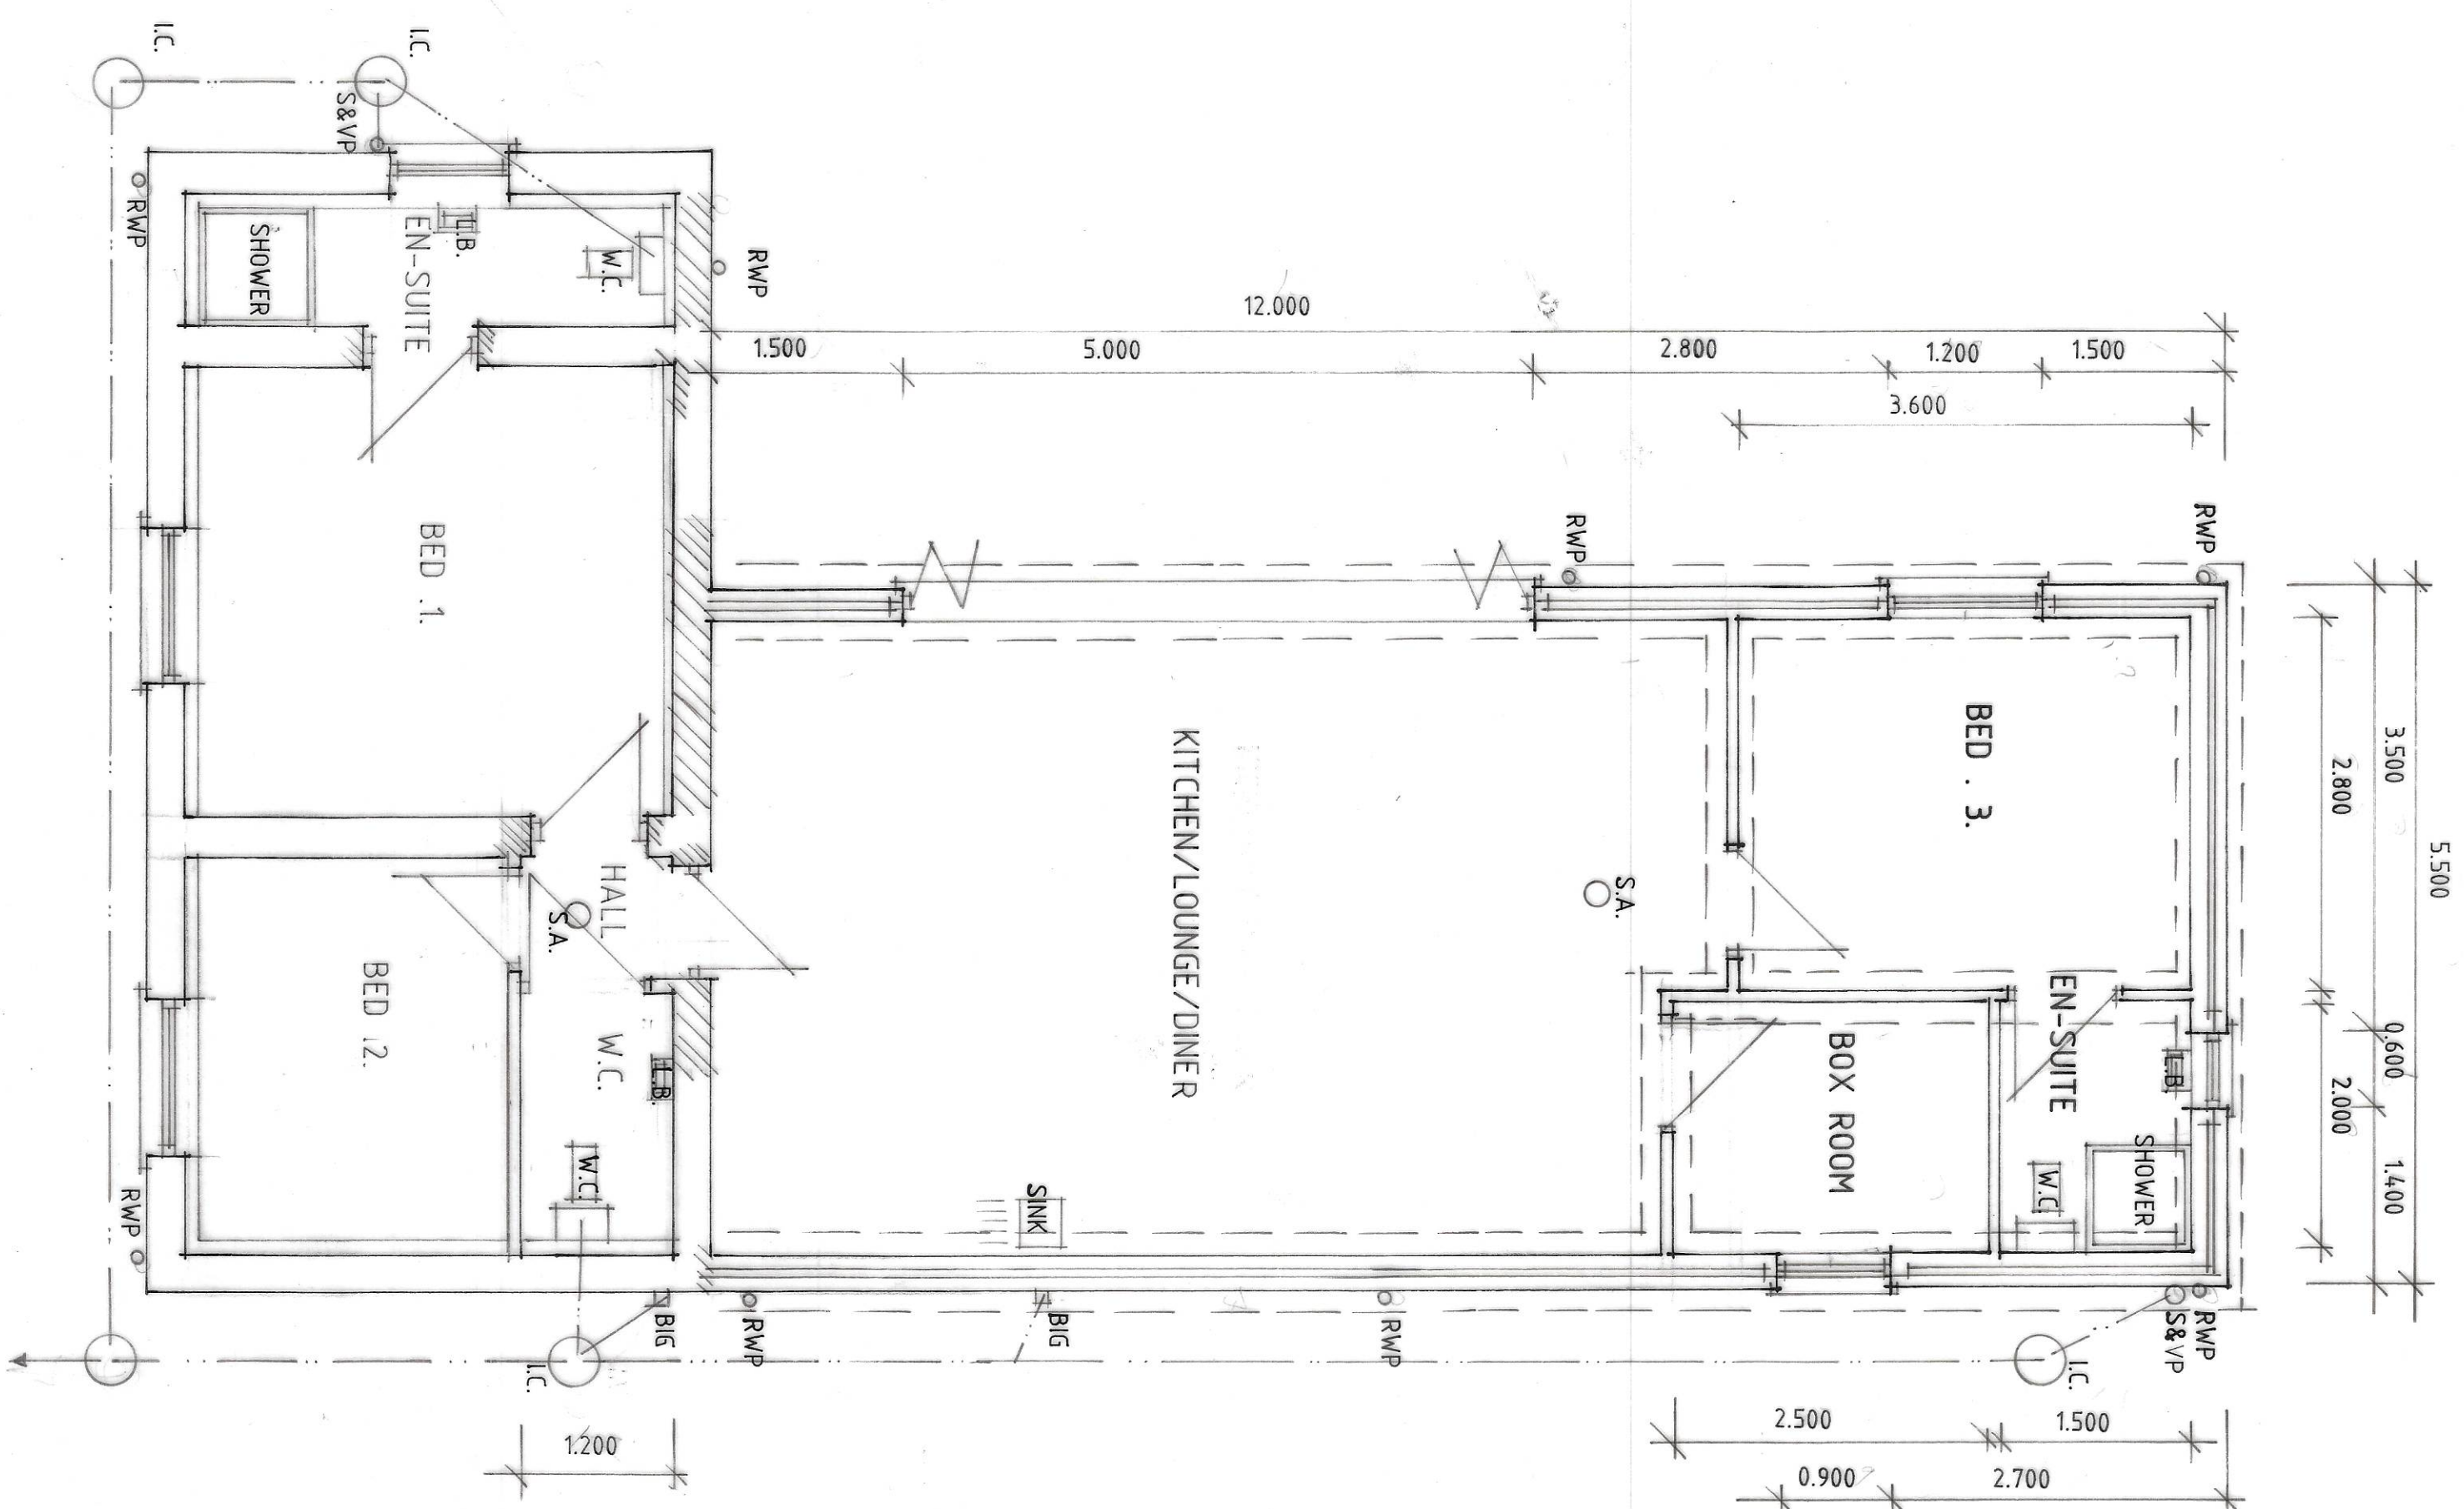


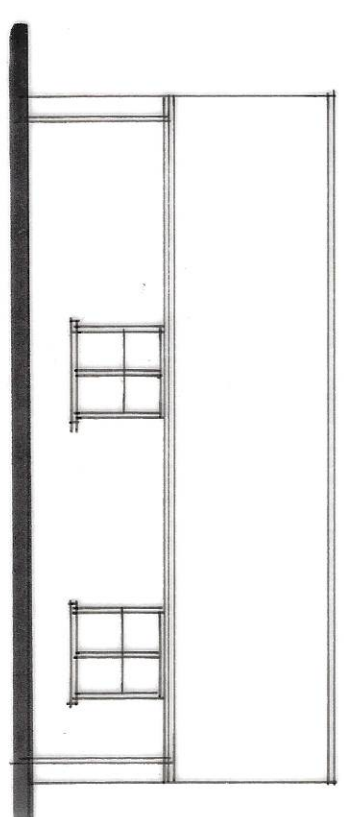


FRONT

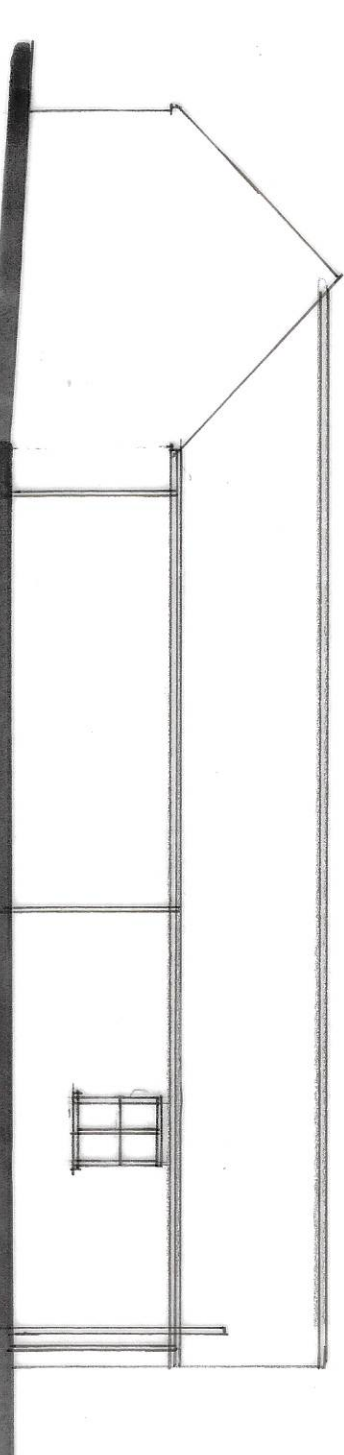


SIDE

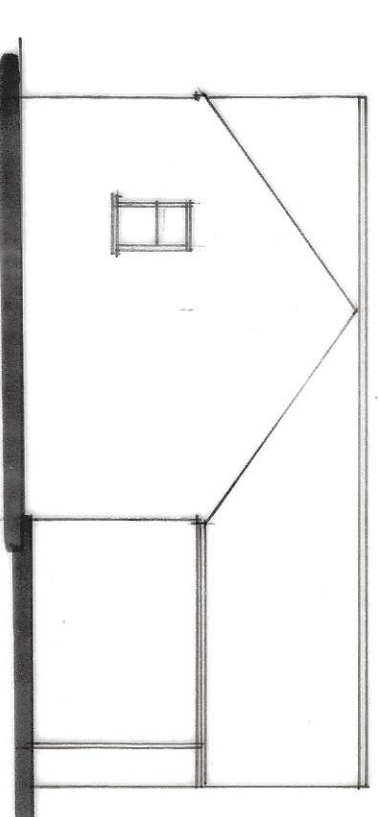

REAR

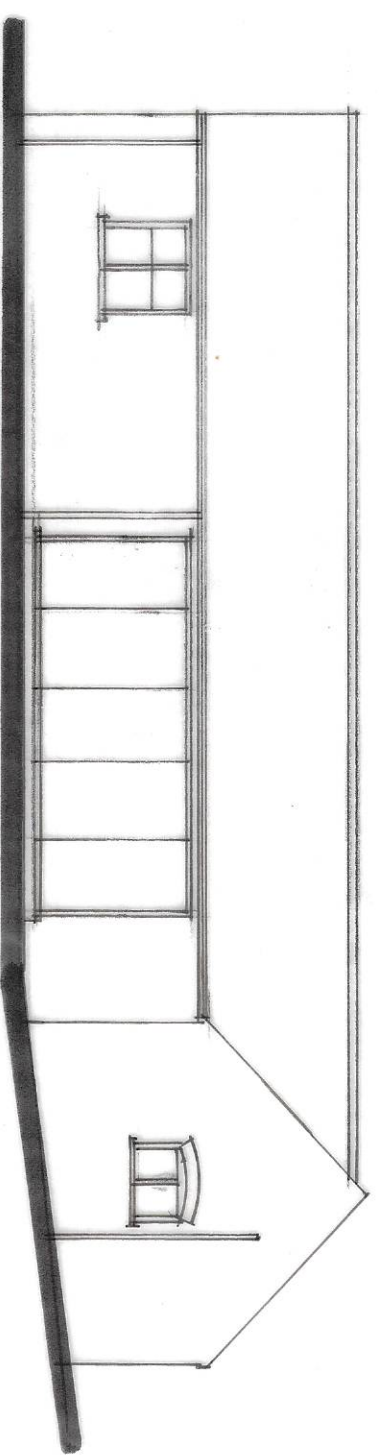

SIDE

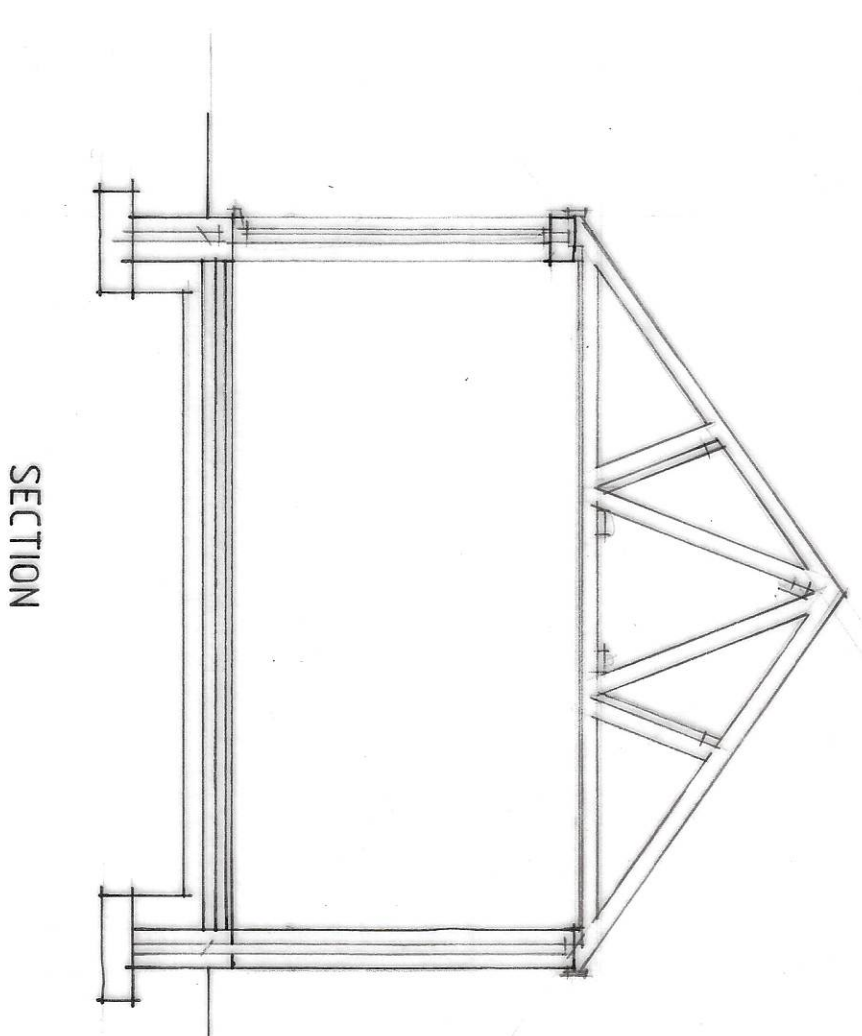

SECTION

B - INF. ADDED 23.9.24.
A - INF. ADDED - 11.9.24.

Status
DESIGN
CONSULTANTS IN ARCHITECTURE & PLANNING

PROPOSED CONVERSION &
EXTENSION OF BARN TO
DWELLING ADJ.
THE CHESTNUTS, CHURCH
END, FLEET FOR

MR. J. HEALING

PLAN AS PROPOSED

1:50 1:100 SD24-005/2

MAY-24 B. GILHAM.

2 Edinburgh Walk, Huddersfield,
West Yorkshire, HD1 2JY
Tel: 01484 423433 Fax: 01484 499702

